



Figured dimensions only are to be taken from this drawing. All dimensions are to be checked on site before any work is put in hand.

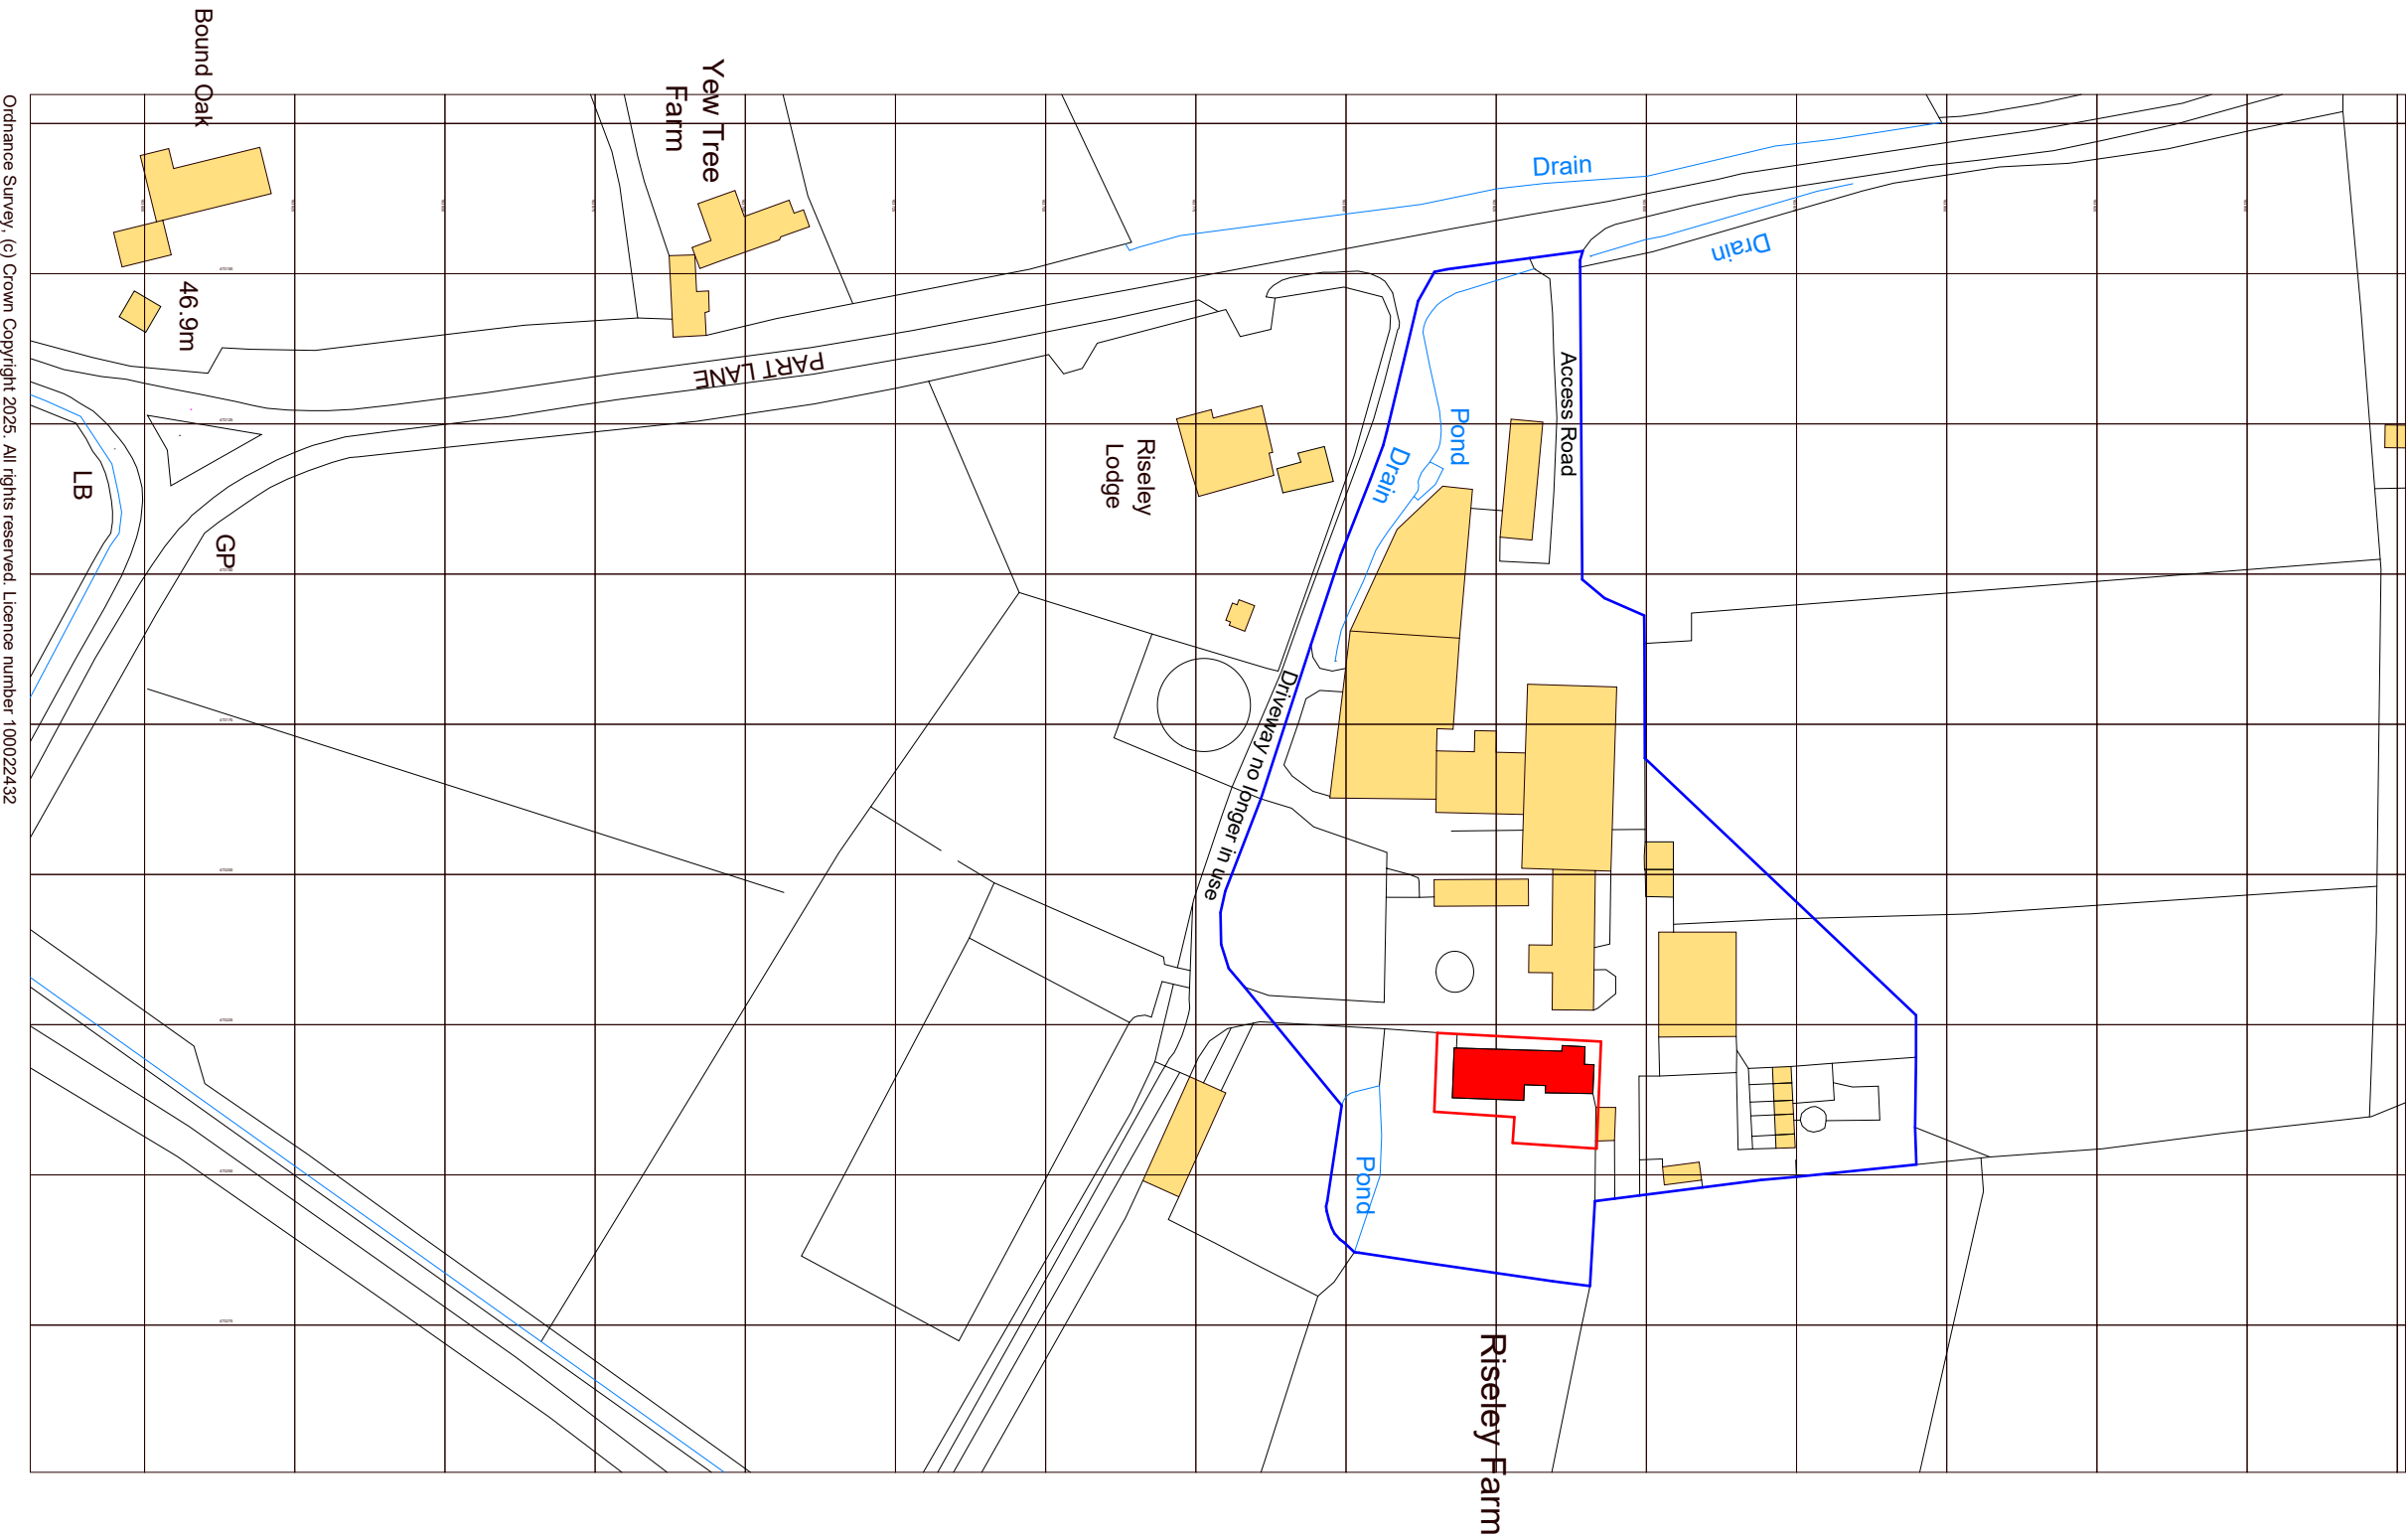

Ordnance Survey, (c) Crown Copyright 2025. All rights reserved. Licence number 100022432

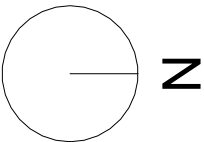

P1	Red Line Boundary	MW	15/12/2025	
Revision	Description	Drawn	Date	Checked

Client's Name

Mr & Mrs Close

Job Title

Riseley Farm, Part Lane,
Swallowfield, RG7 1TB

Drawing Title

Farmhouse Location Plan

Scale

1 : 1250 @A3

Job No

2198

Drawing No

E01

Status

Rev


P1



Farmhouse Location Plan

1 : 1250

SCALE : 1 to 1250

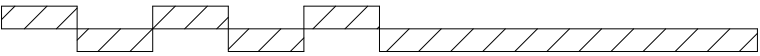

0 62.5m 125m

Note: This maybe a reduced sized print, check scales below