
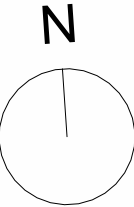


Figured dimensions only are to be taken from this drawing. All dimensions are to be checked on site before any work is put in hand.

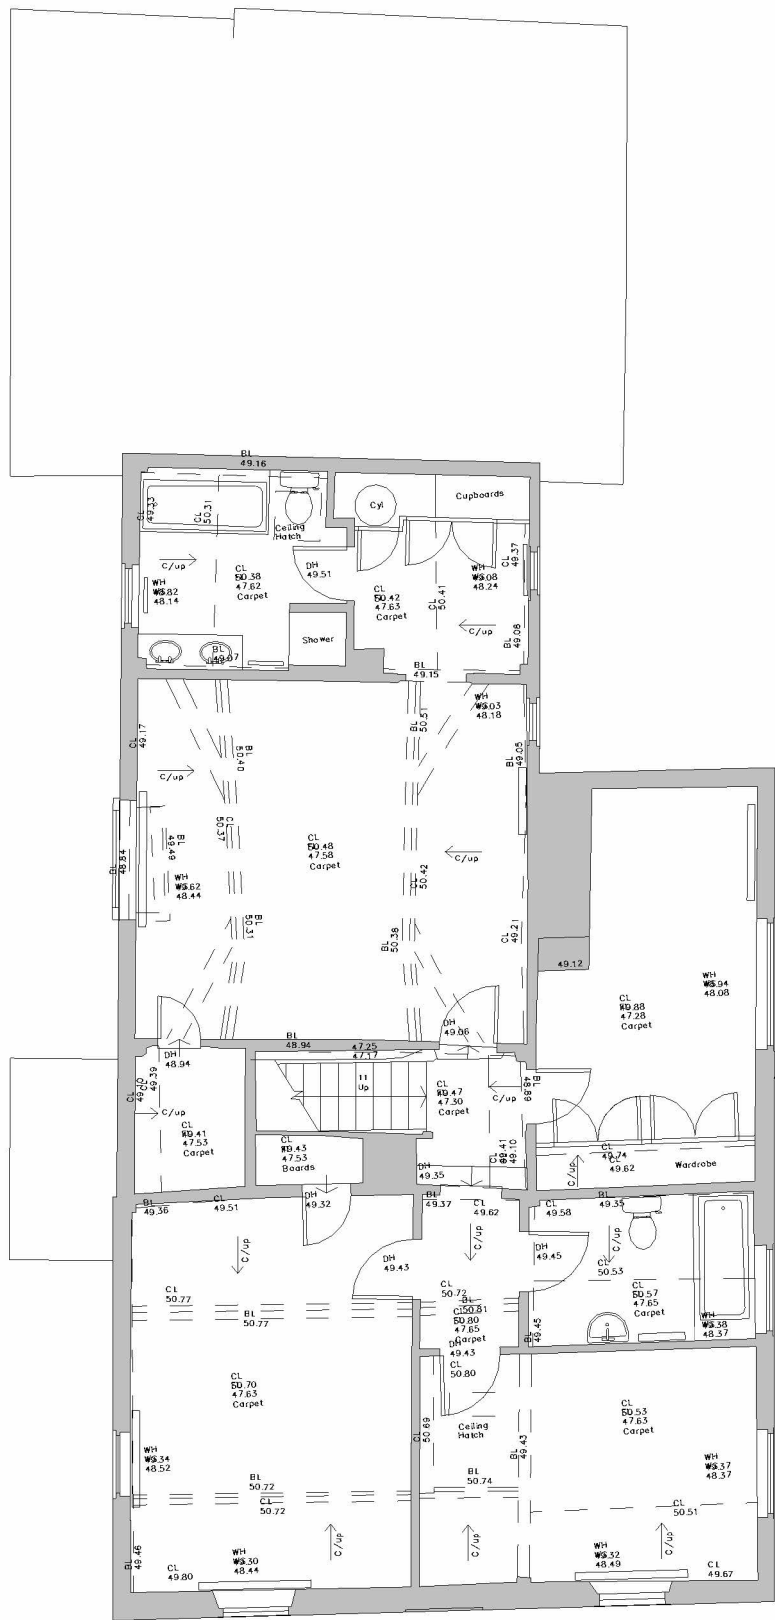

Revision	Description	Drawn	Date	Checked
----------	-------------	-------	------	---------

Client's Name

Mr & Mrs Close

Job Title
Riseley Farm, Part Lane,
Swallowfield, RG7 1TB

Drawing Title
Existing Farmhouse First Floor
Plan

Scale
1 : 100 @A3


Job No	Drawing No
2198	E04

Status	Rev
--------	-----

01_First Level - Existing Farmhouse

1 : 100

SCALE : 1 to 100

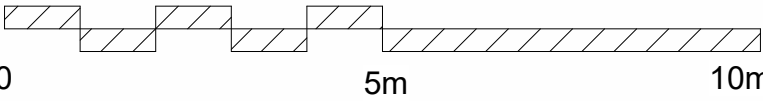

Note: This maybe a reduced sized print, check scales below

