


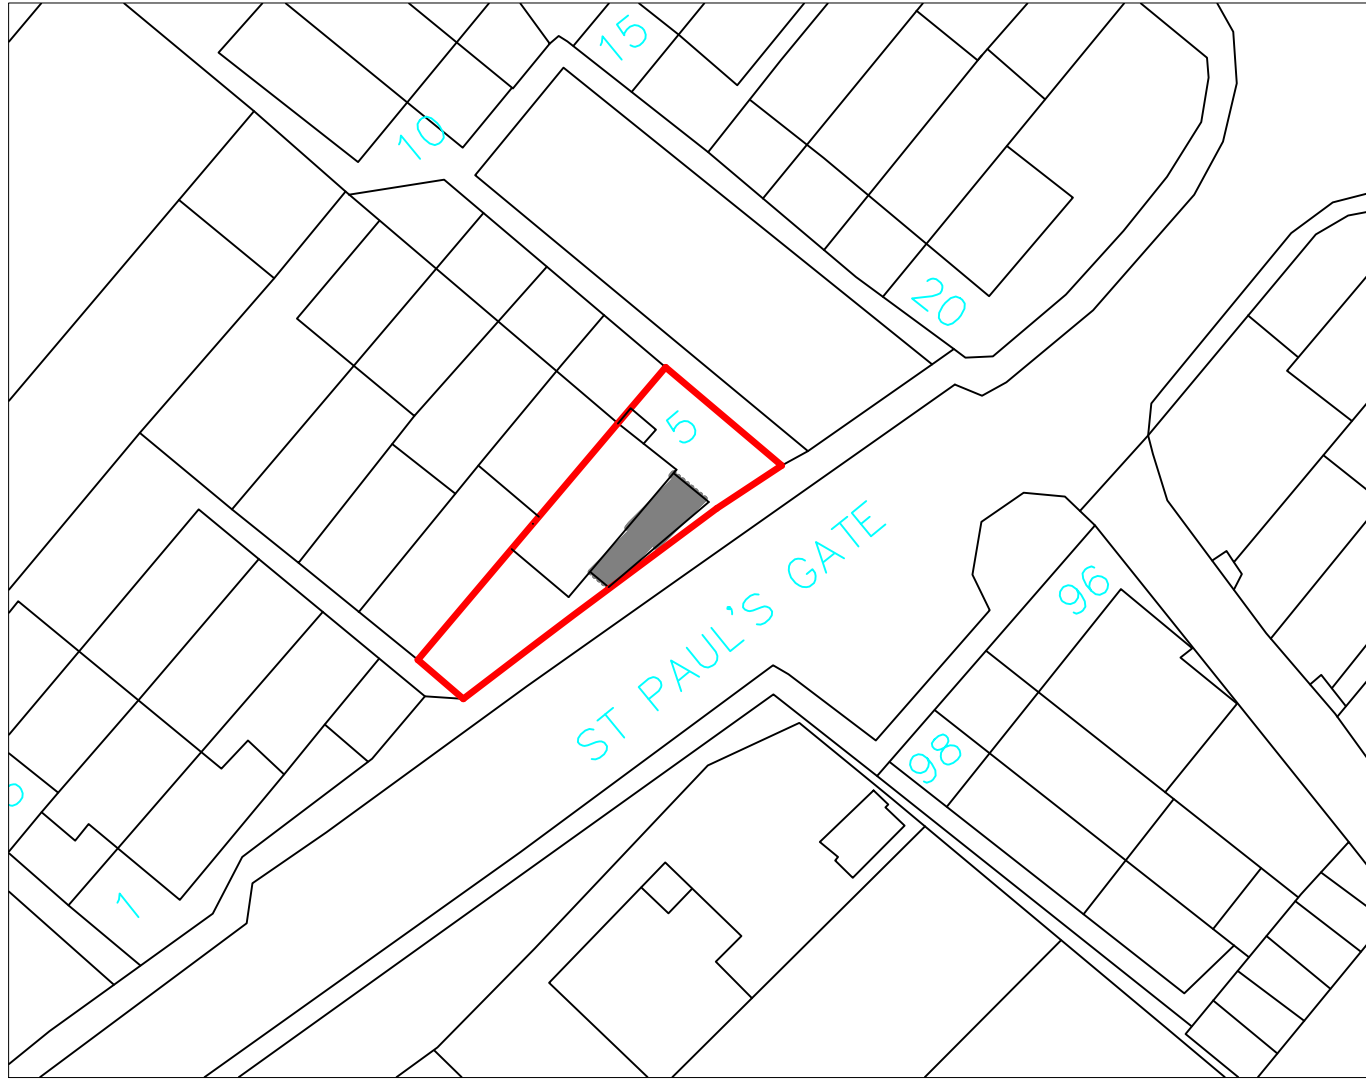
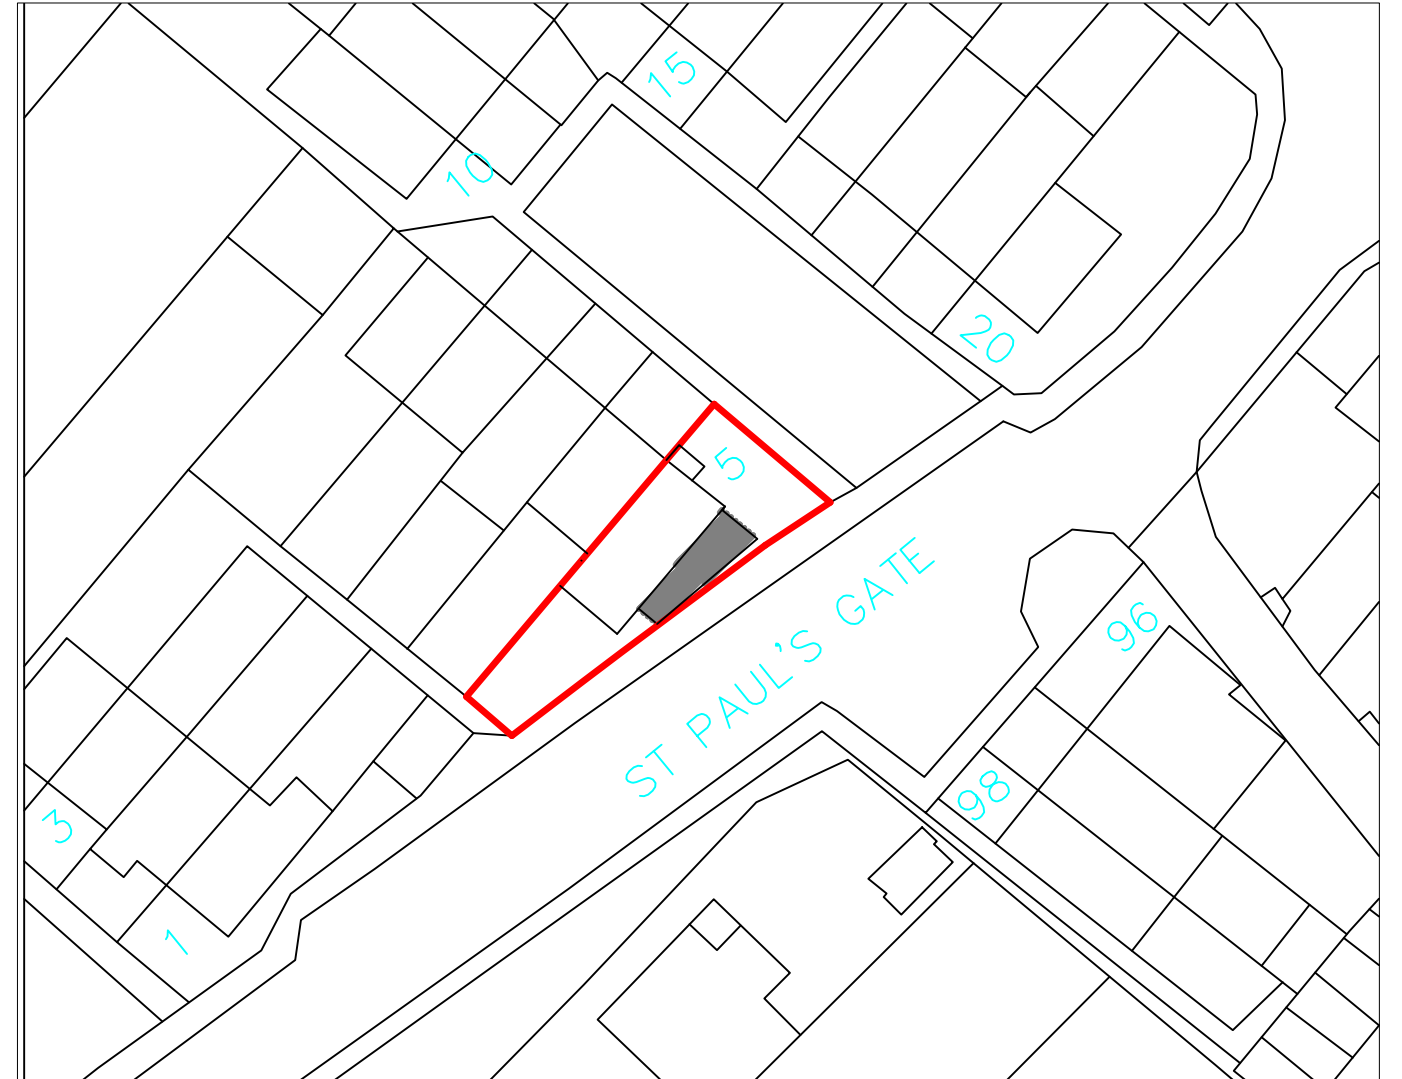


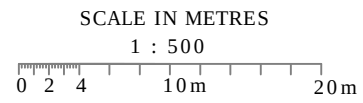

EXISTING BLOCK PLAN

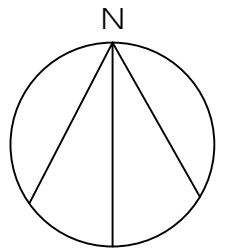

PROPOSED BLOCK PLAN

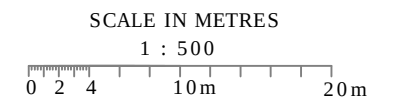

5 ST PAUL'S GATE
WOKINGHAM RG41

TITLE:
MINOR AMENDMENT TO
SINGLE STOREY SIDE EXTENSION

SCALE: 1:500@A3

DWG NO SD5 /PL04 REV B