

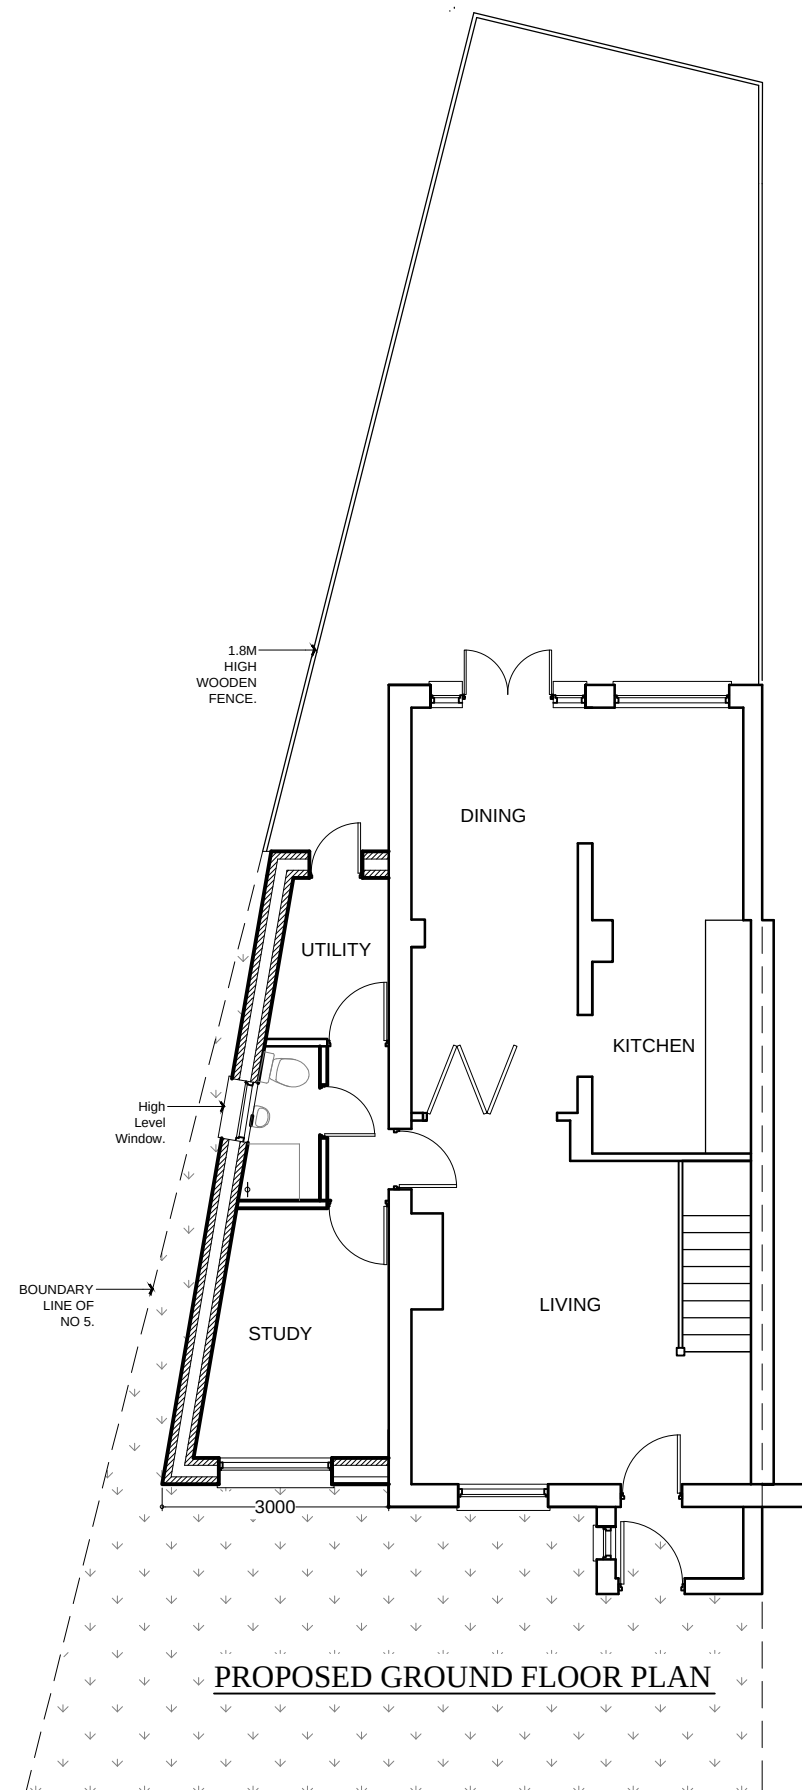


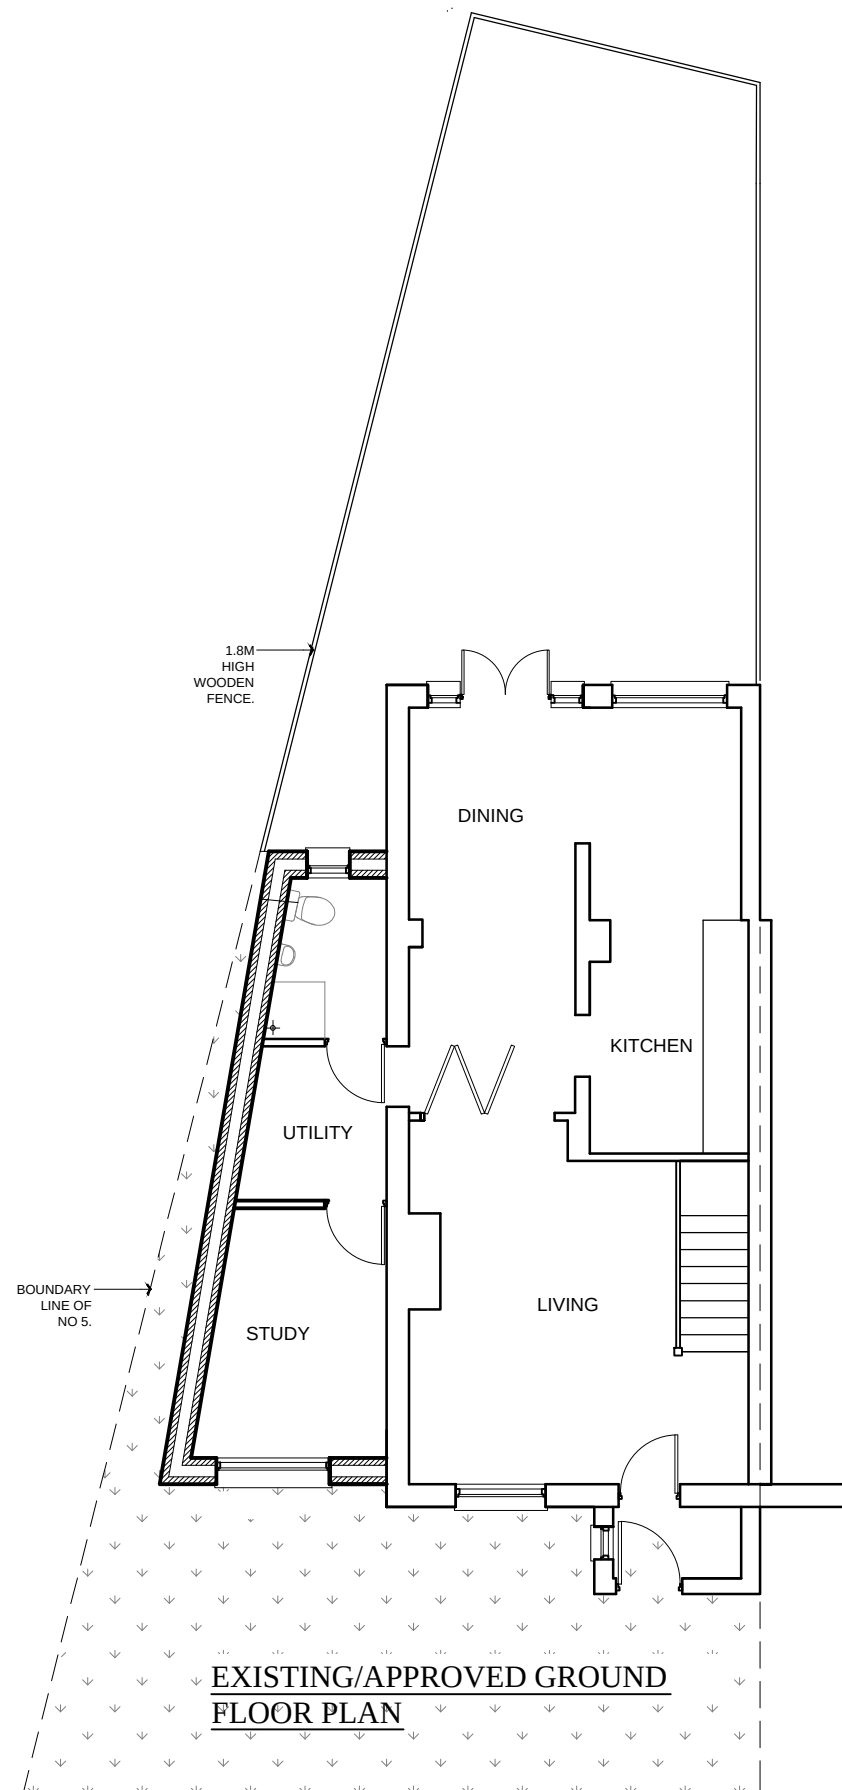

SCALE IN METRES

1 : 100

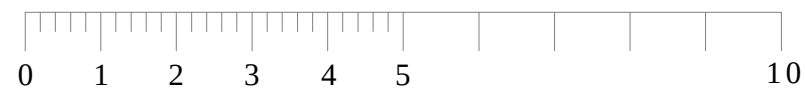

5 ST PAUL'S GATE
WOKINGHAM RG41

TITLE: MINOR AMENDMENT TO
SINGLE STOREY
SIDE EXTENSION

SCALE: 1:100@A3

DWG NO SD5 /PL01 REV B