


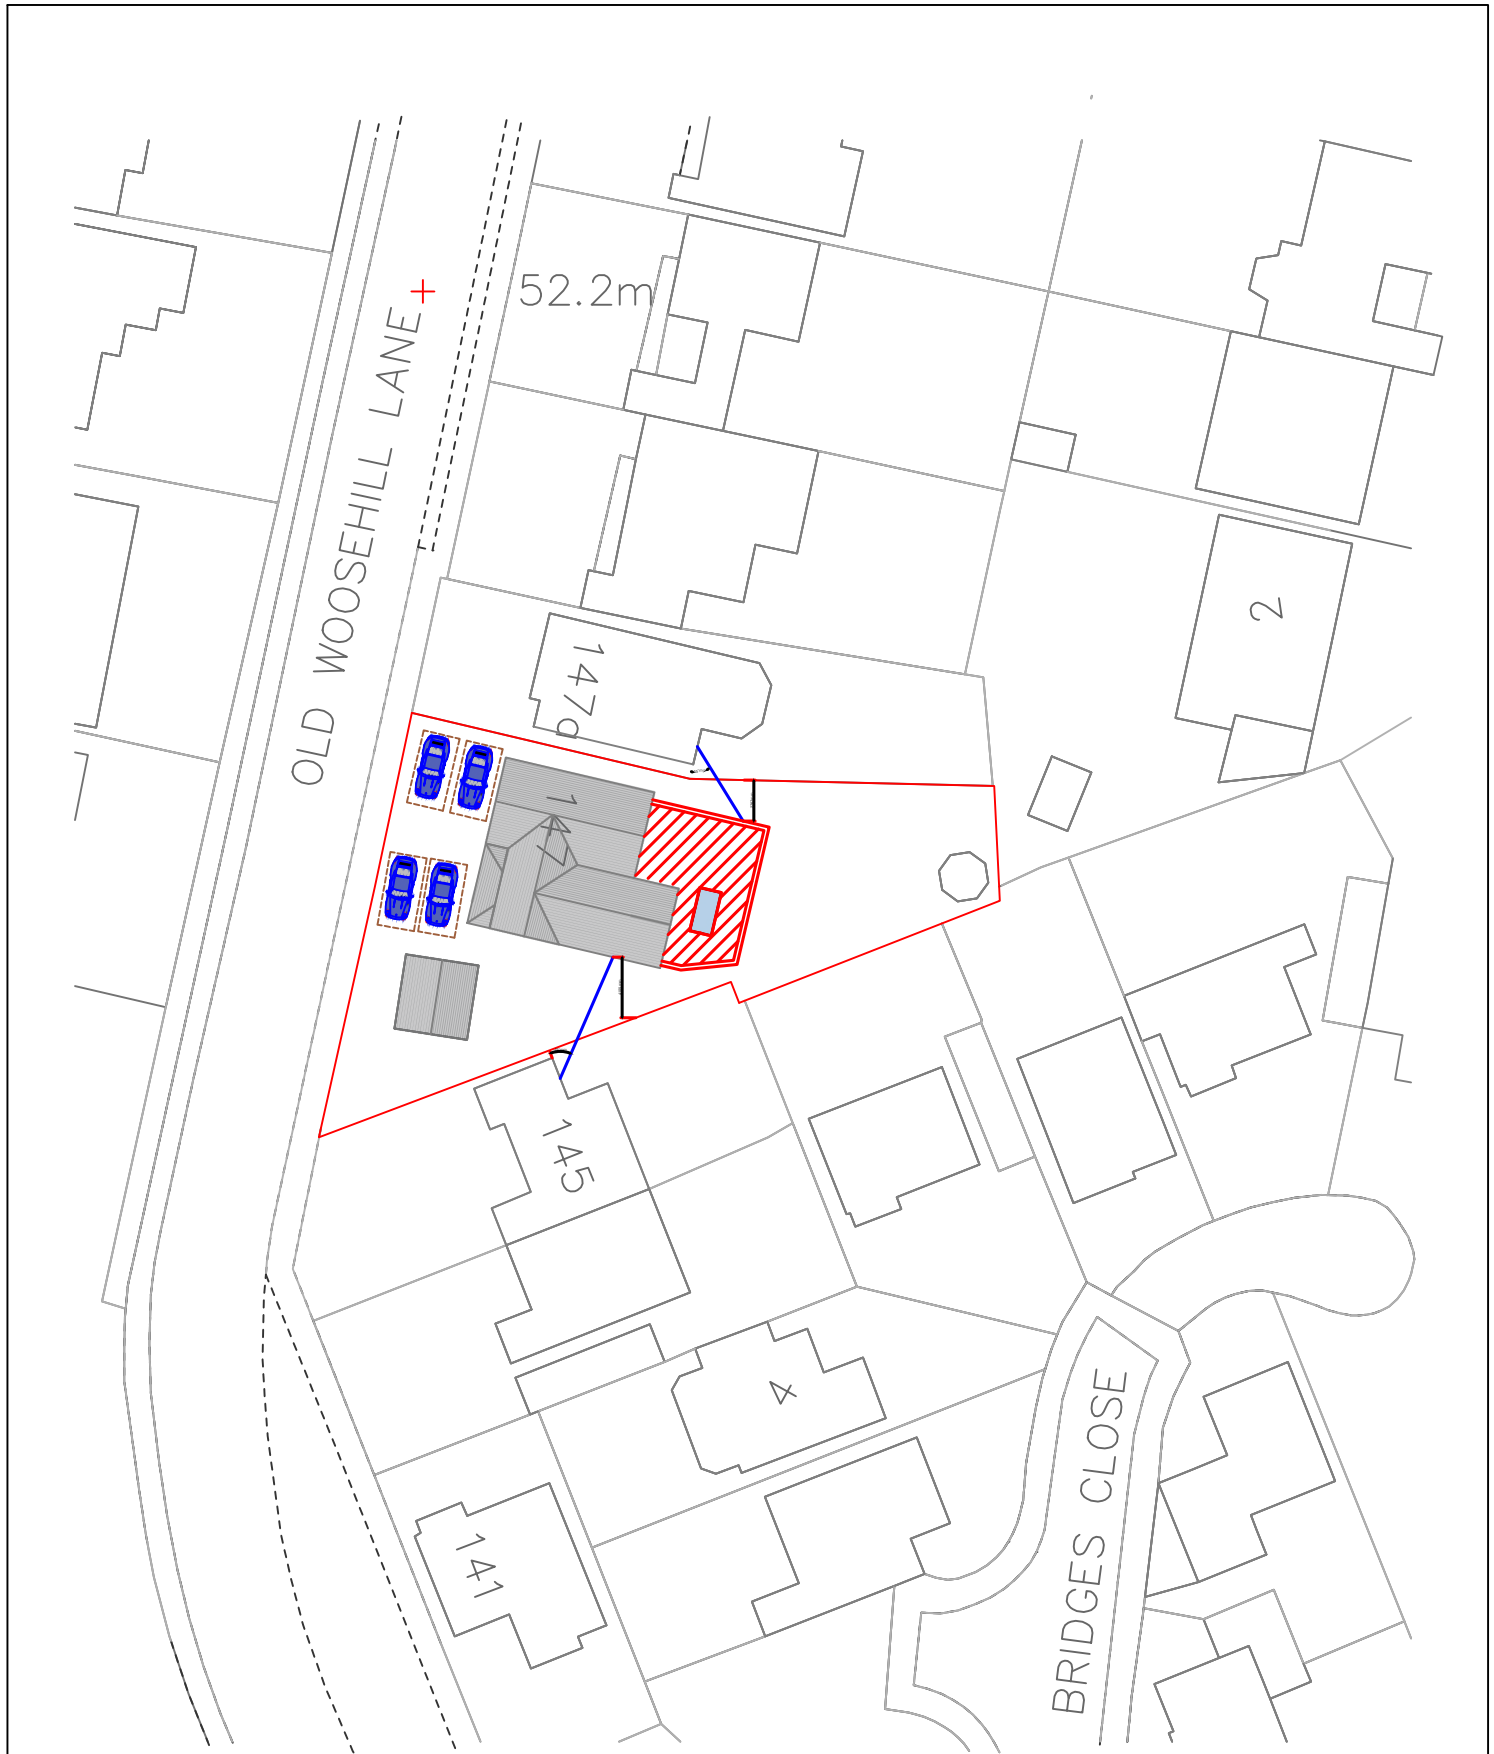

0 1m 5m 10m
UNIT SCALE IN METERS



DRG. NO. PA003	REV D	SCALE 1:500@A4	DATE APRIL 2026	 Trish Barson Designs	Tel: 07947 919717 Email: trish@trishbarsondesigns.co.uk Web: www.trishbarsondesigns.co.uk
DRG. TITLE PROPOSED BLOCK PLAN		PROJECT ADDRESS 147 OLD WOOSHILL LANE, WOKINGHAM			