


C:\Users\williammcaney\Motion\Staff\Site - Fw114 2410036\Drawings\2410036-06.dwg

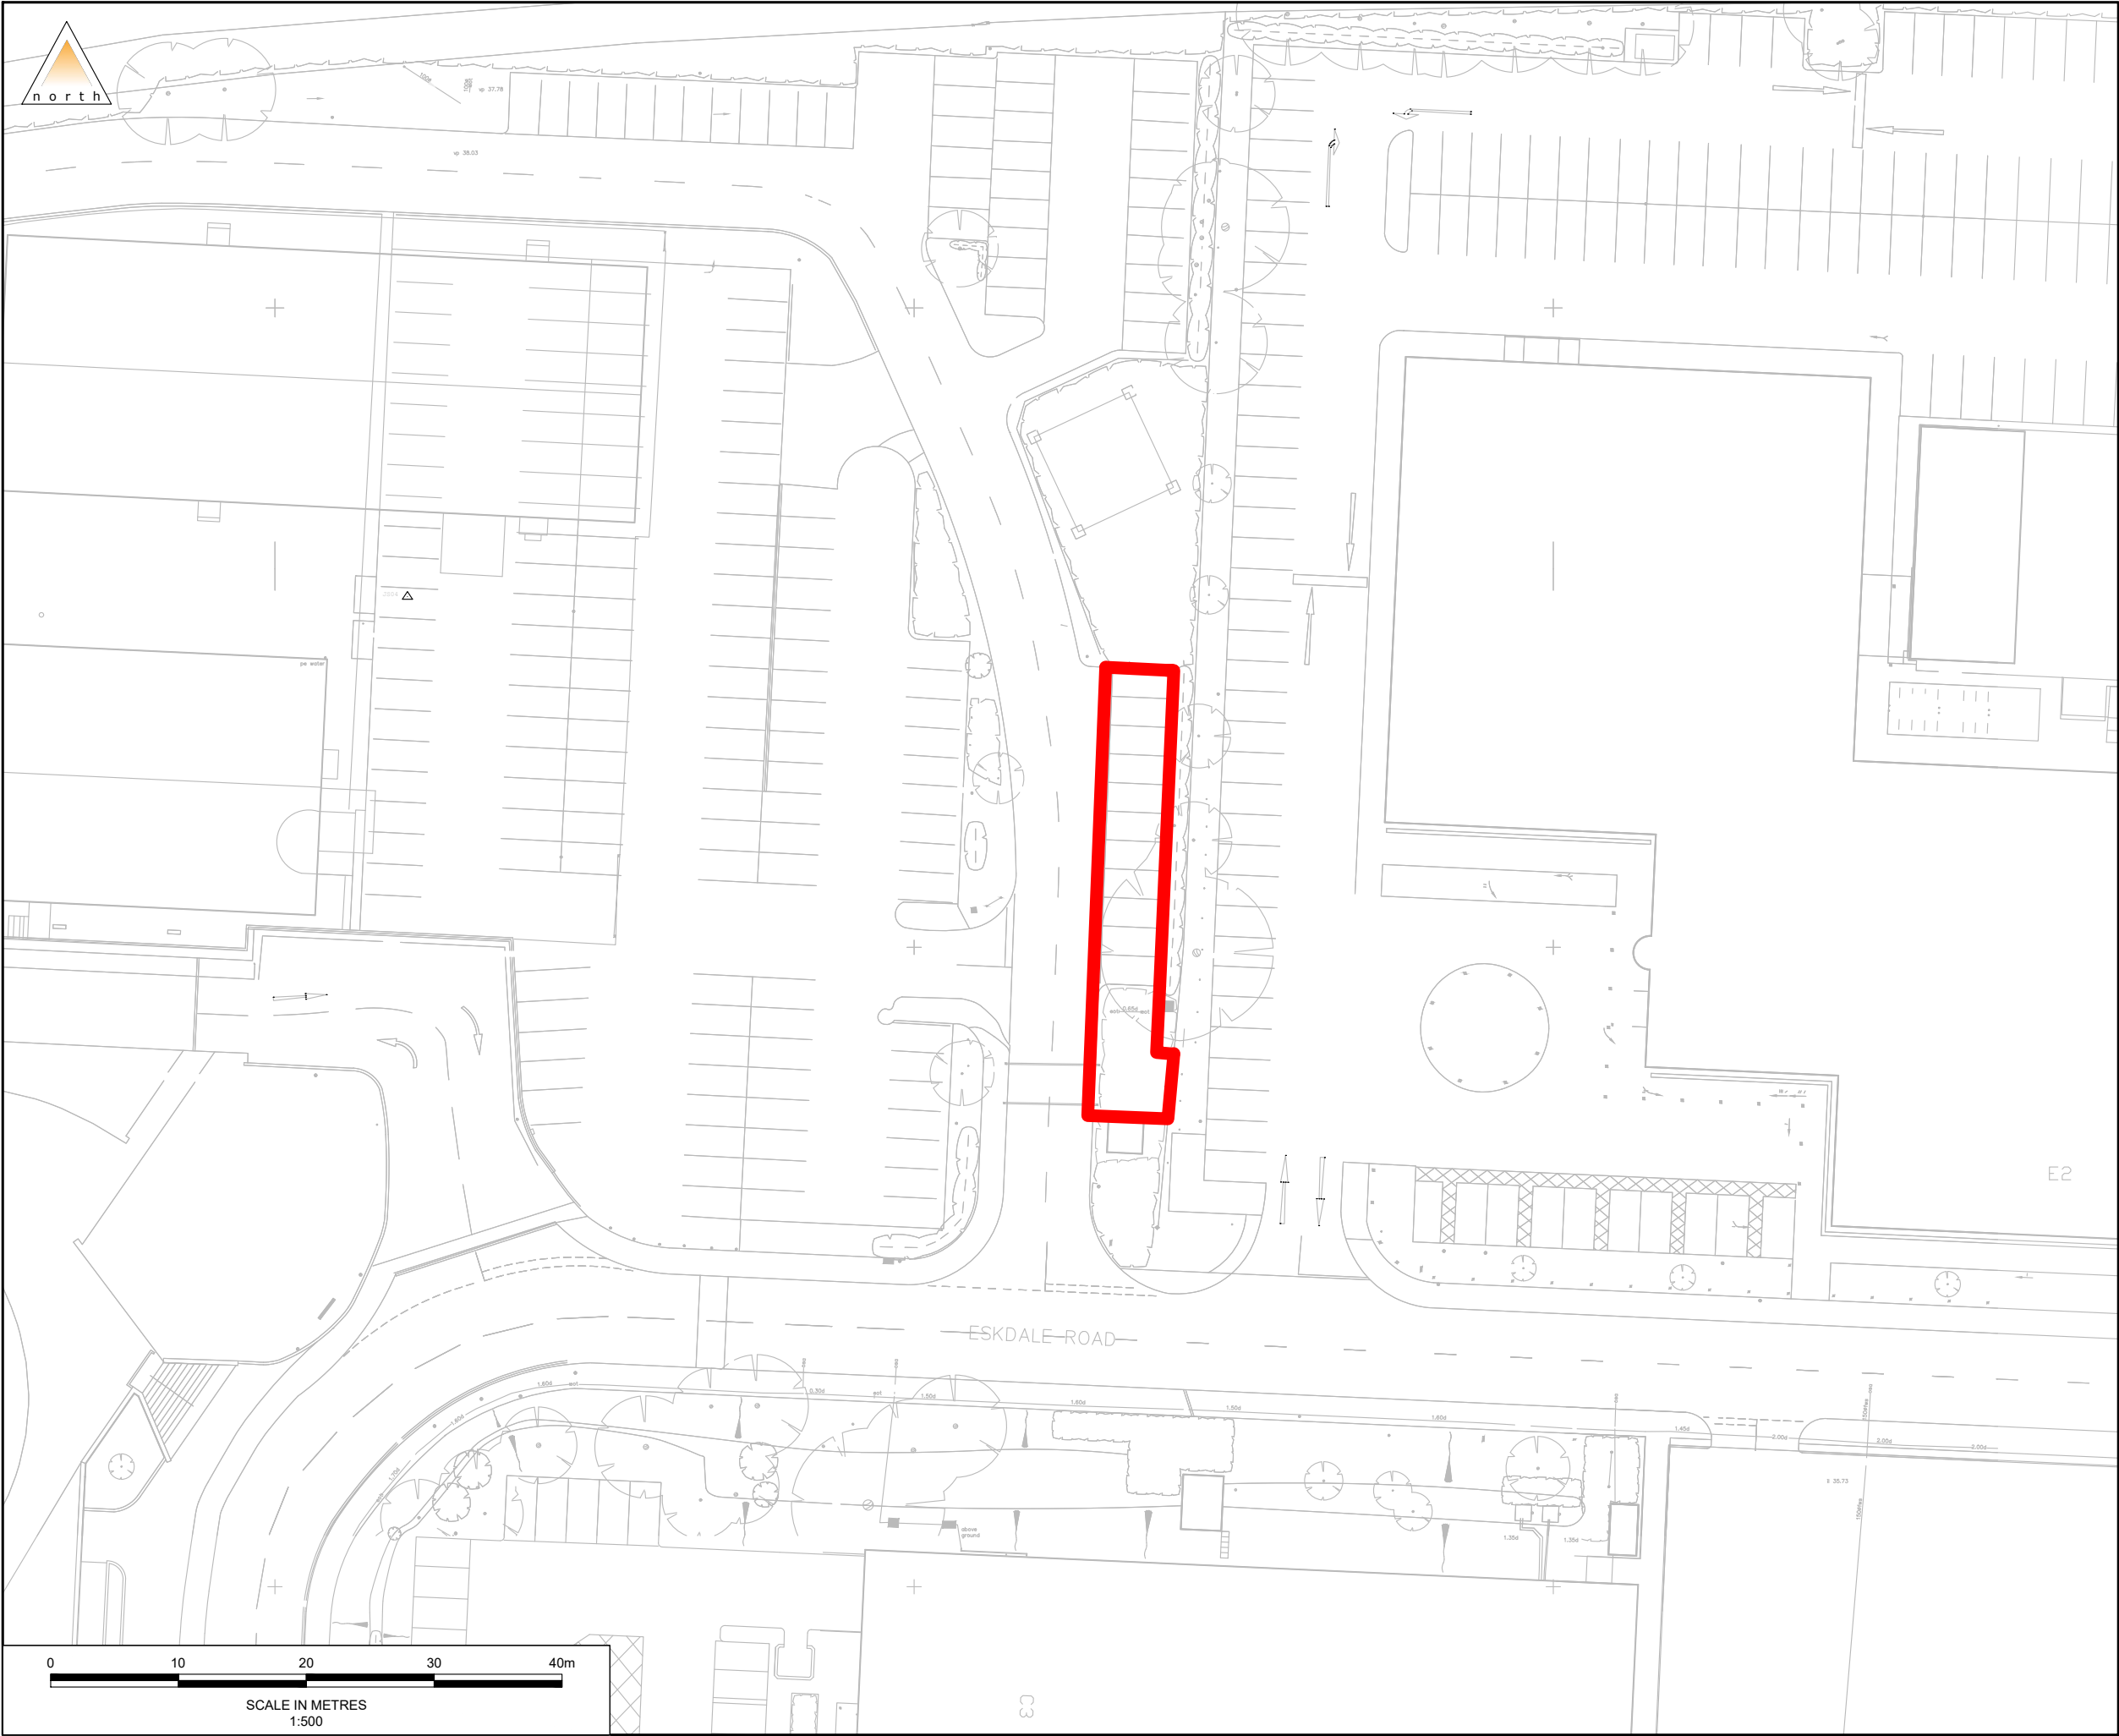

- Notes
1. All levels and dimensions to be checked on site before any work commences. All dimensions in metres unless stated otherwise.
 2. This drawing is based on topographical survey information and Motion cannot guarantee the accuracy of the data provided.

Legend

Site Location

B	Updated Site Boundary	WMC	PdeJ	PdeJ	07/03/2025
A	Updated Site Boundary	WMC	PdeJ	PdeJ	07/03/2025
-	First Issue	WMC	PdeJ	PdeJ	06/03/2025
Rev.	Description	Drm	Chk	App	Date

Drawing Status:

FOR PLANNING
NOT FOR CONSTRUCTION



Client:
Winnersh Midco S.A.R.L

Project:
Winnersh Triangle 1040 EV Chargers

Title:
Site Location Plan

Scale: 1:500 (@ A3)

Drawing: 2410036-01 Revision: B