


C:\Users\williammcaney\Motion\Staff\Site - Fw114_2410036\Drawings\2410036-02C_03D_05B_TK01B.dwg

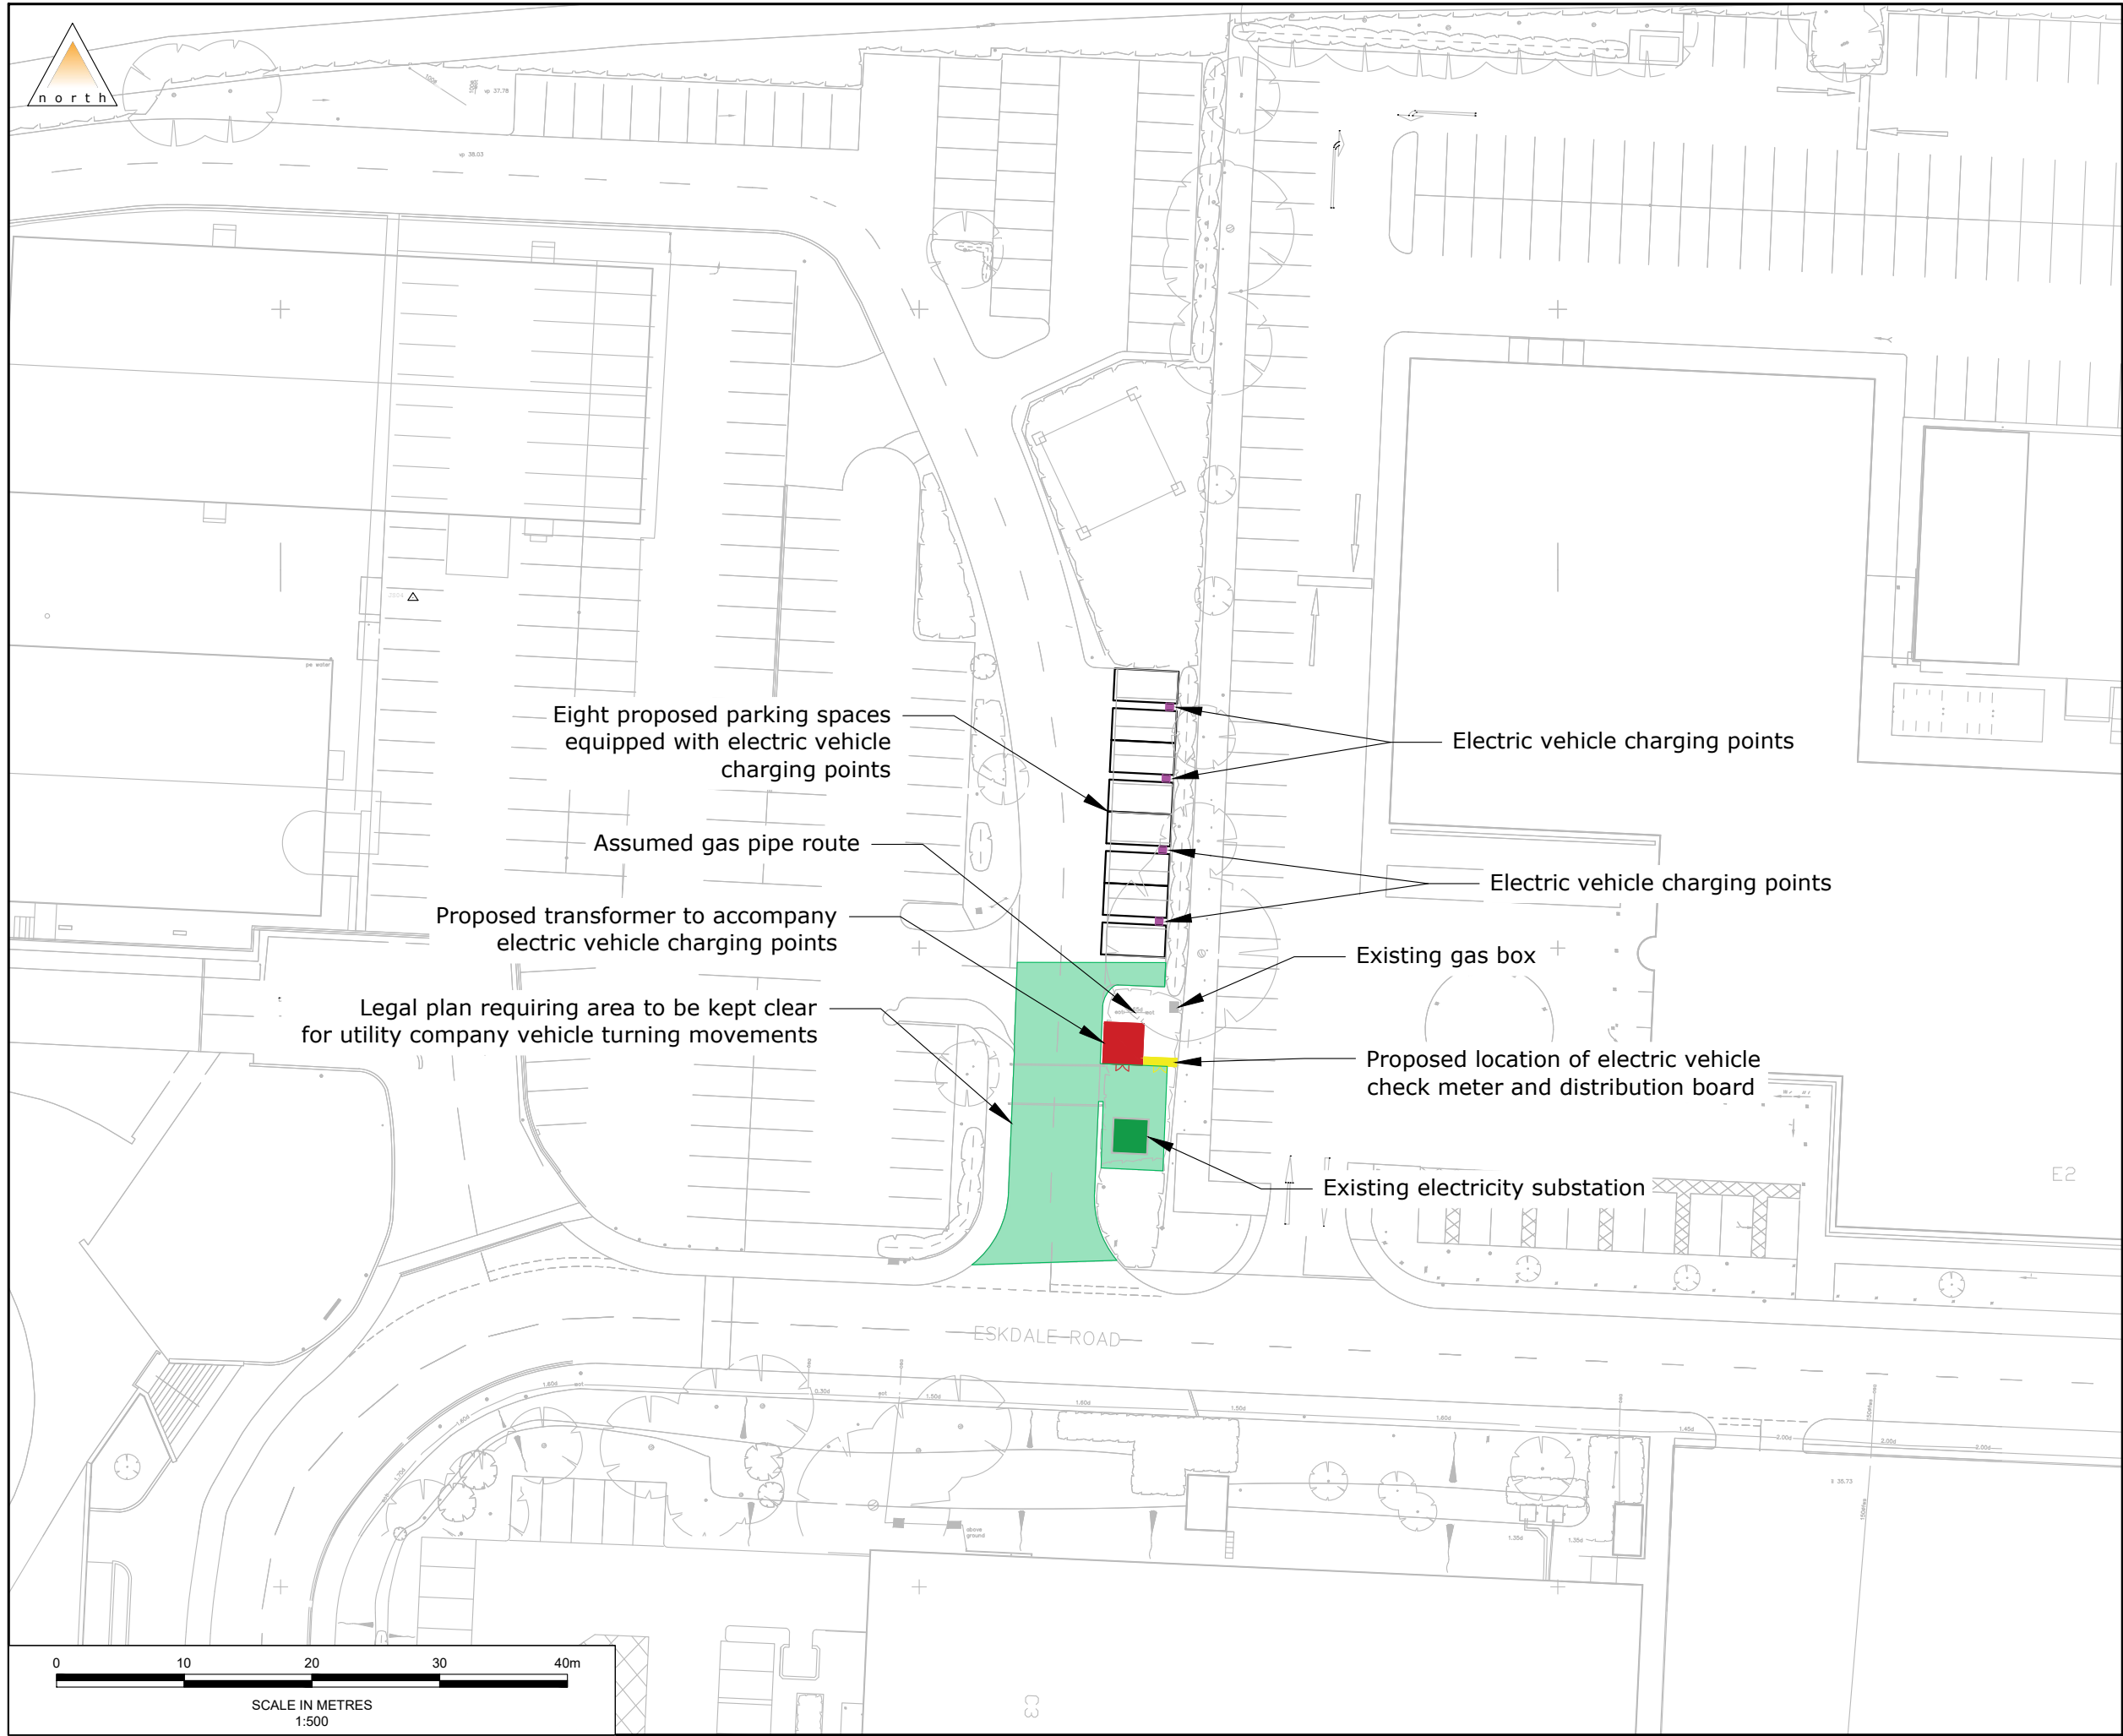

Notes

1. All levels and dimensions to be checked on site before any work commences. All dimensions in metres unless stated otherwise.
2. This drawing is based on topographical survey information and Motion cannot guarantee the accuracy of the data provided.

B	Updated Arrangements	WMC	PdeJ	PdeJ	18/02/2025
A	Updated Topographical Survey	WMC	PdeJ	PdeJ	14/02/2025
-	First Issue	WMC	PdeJ	PdeJ	27/01/2025
Rev.	Description	Drm	Chk	App	Date

Drawing Status:

FOR PLANNING
NOT FOR CONSTRUCTION

motion

Guildford - Reading - London
www.motion.co.uk

Client:

Winnersh Midco S.A.R.L

Project:

Winnersh Triangle 1040 EV Chargers

Title:

Proposed Parking Arrangement
Option C

Scale: 1:500 (@ A3)

Drawing:

2410036-05

Revision:

B