



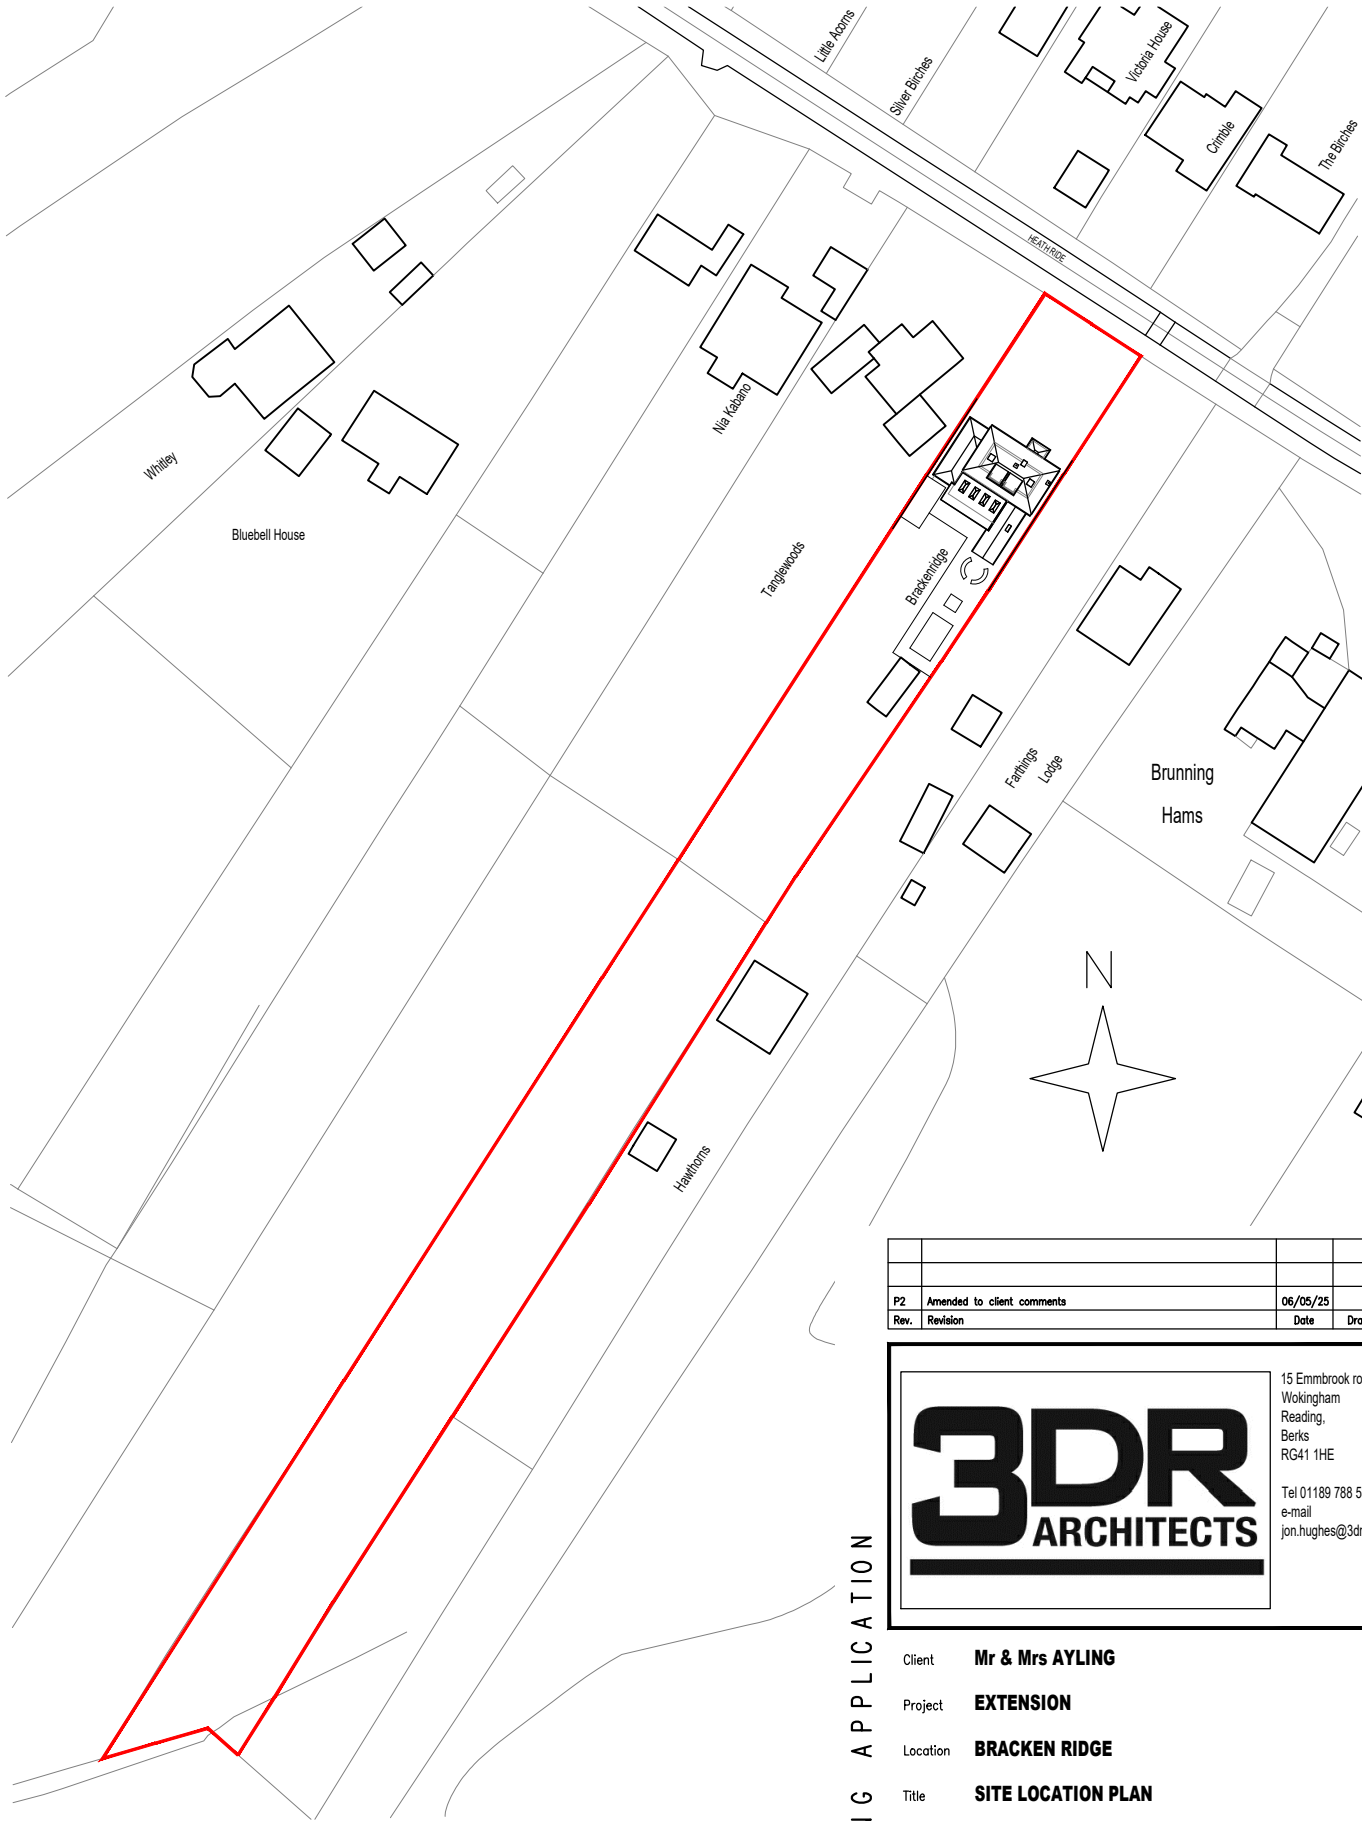

Mapping contents © Crown copyright and database rights 2024 Ordnance Survey 100035207

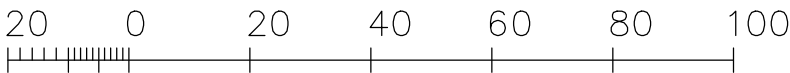

PLANNING APPLICATION

P2	Amended to client comments	06/05/25		
Rev.	Revision	Date	Drawn	Checked

15 Emmbrook road
Wokingham
Reading,
Berks
RG41 1HE

Tel 01189 788 531
e-mail
jon.hughes@3drarchitects.co.uk

Client **Mr & Mrs AYLING**
Project **EXTENSION**
Location **BRACKEN RIDGE**
Title **SITE LOCATION PLAN**

Scale	1:1250 at A4	Date	11/24	Drawn	JH	Checked	JH
Client no.		Job no.	DPA 265	Drawing no.	01	Revision	P2