



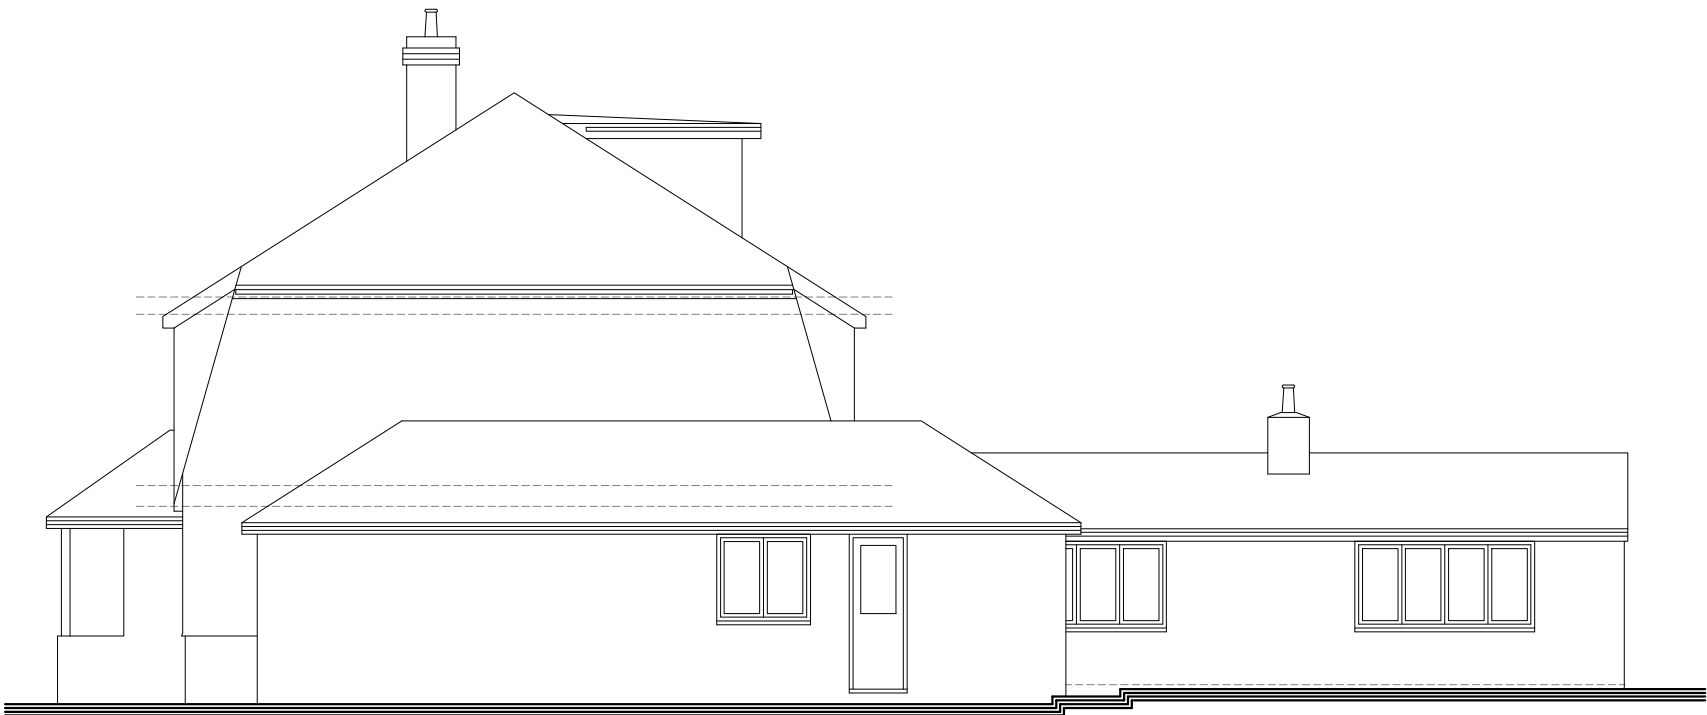

1:100 Existing Rh side Elevation

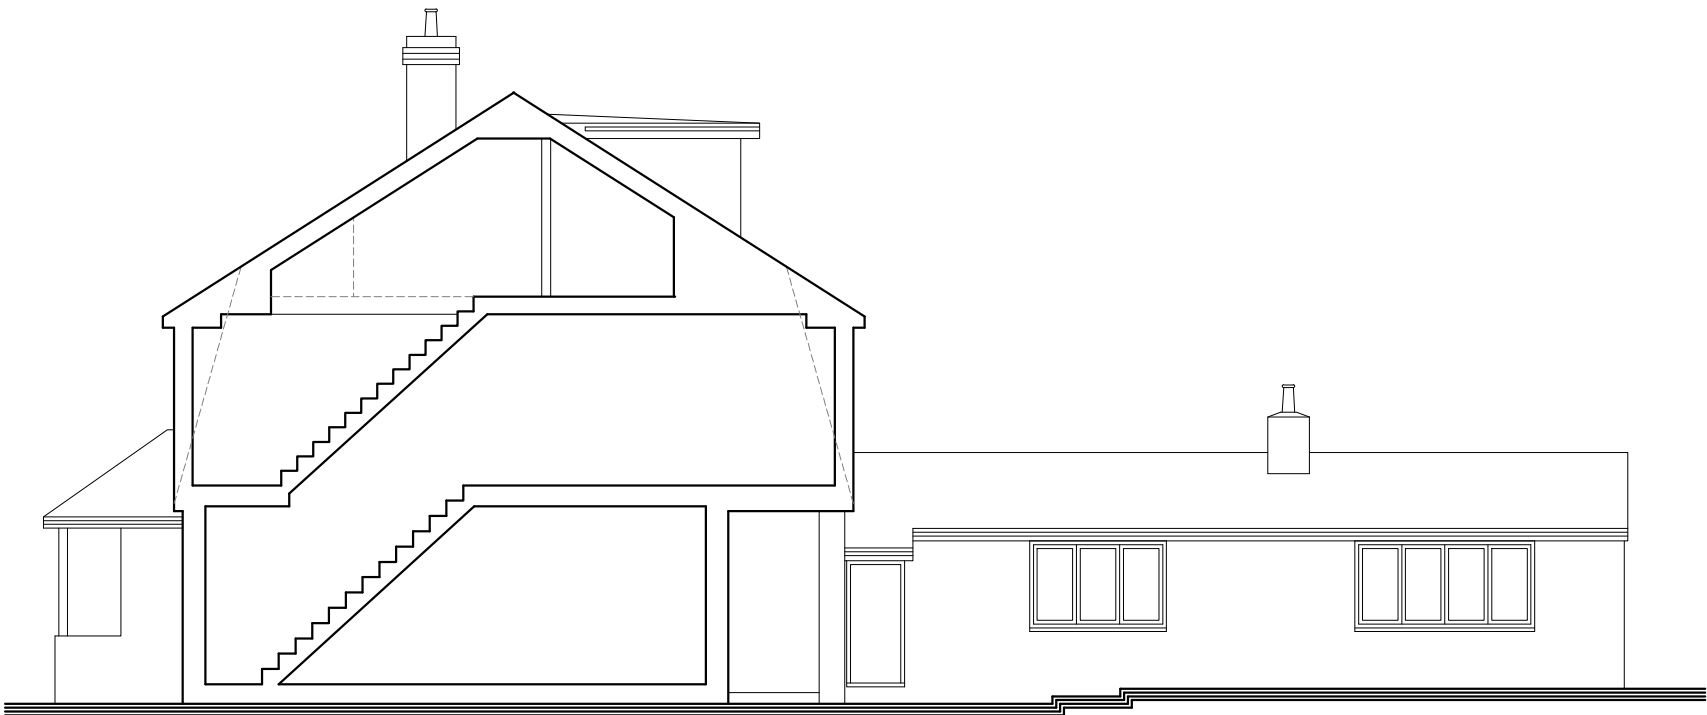

1:100 Existing Section

PLANNING APPLICATION

P2 Amended to client comments		06/05/25		
Rev.	Revision	Date	Drawn	Checked

3DR

ARCHITECTS

15 Emmbrook road
Wokingham
Reading,
Berks
RG41 1HE

Tel 01189 788 531
e-mail
jon.hughes@3drarchitects.co.uk

Client Mr & Mrs AYLING

Project EXTENSION

Location BRACKEN RIDGE

Title EXISTING ELEVATIONS & SECTION (SHEET 2)

Scale 1:100 at A3	Date 11/24	Drawn JH	Checked JH
Client no.	Job no. DPA 265	Drawing no. 08	Revision P2