



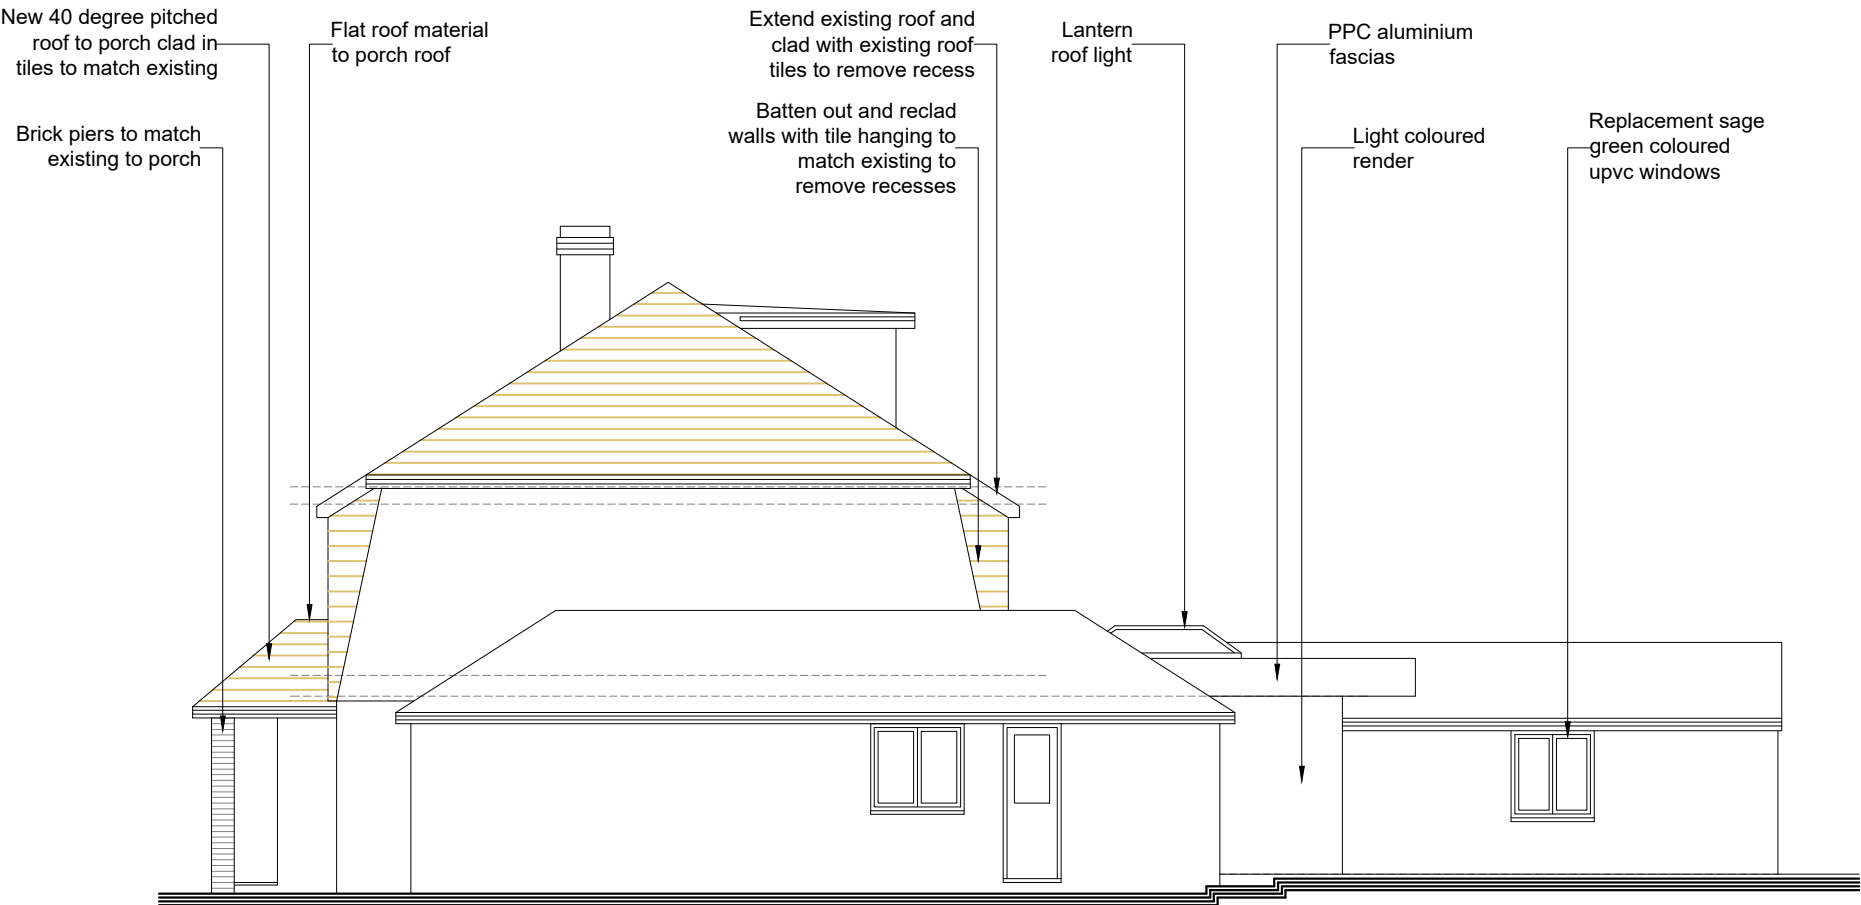

1:100 Proposed Rh Side Elevation

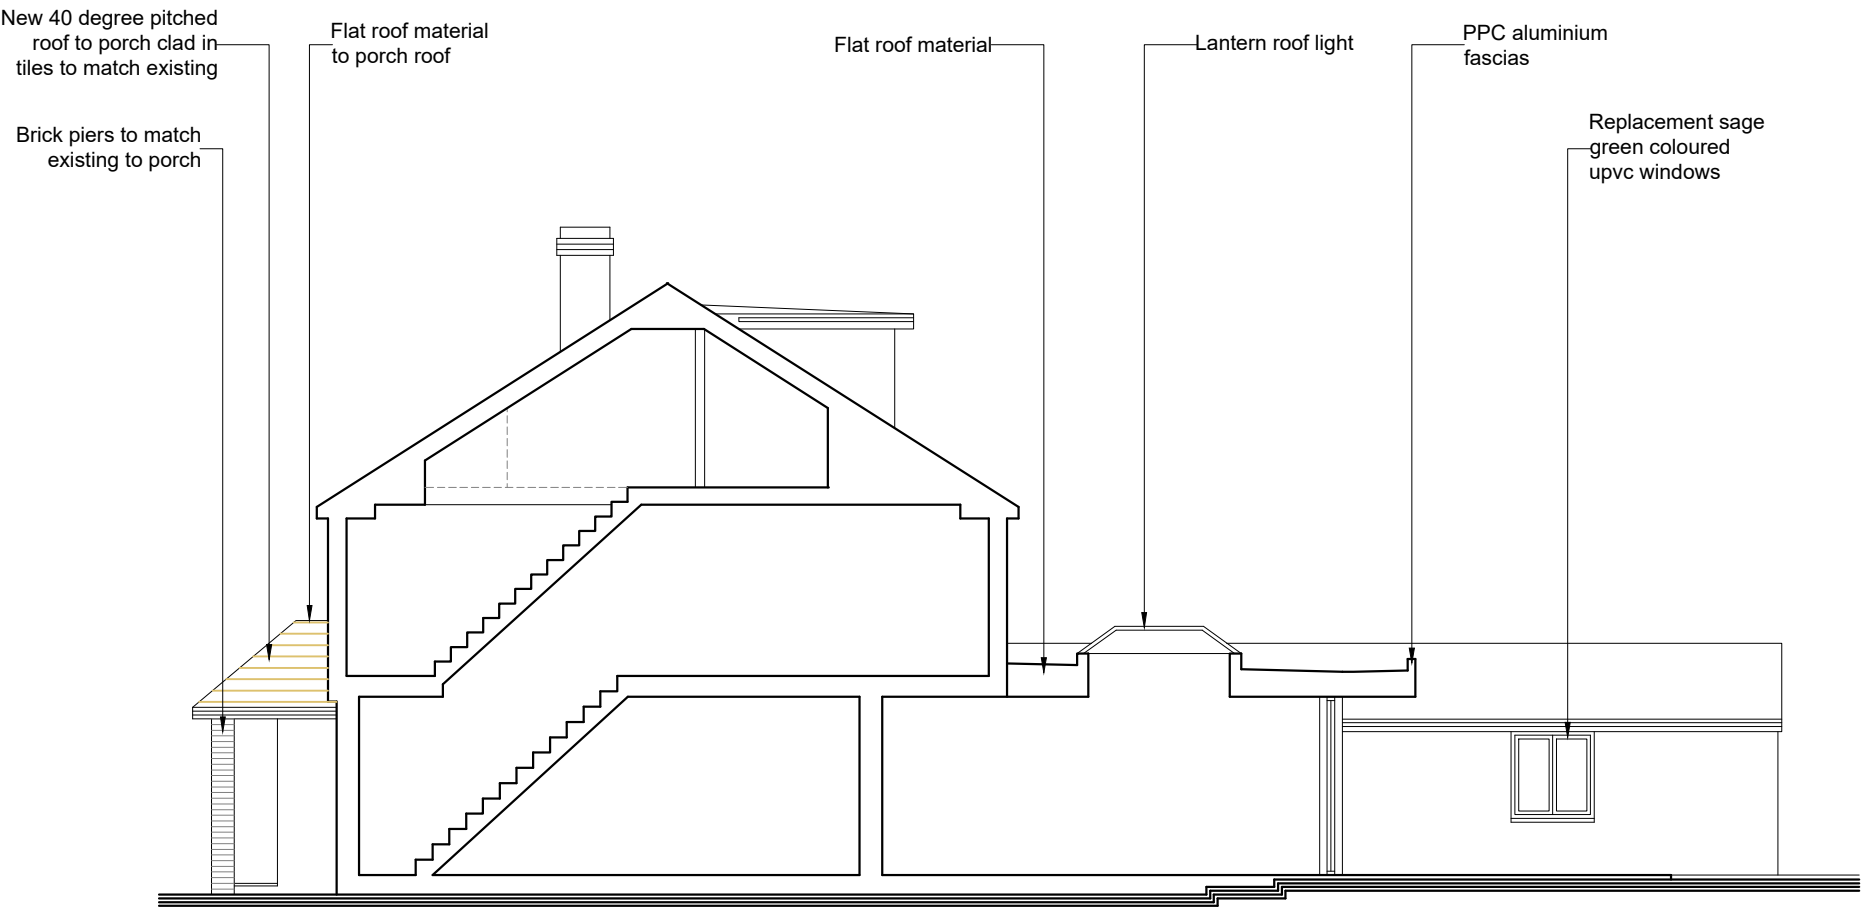

1:100 Proposed Section

PLANNING APPLICATION

15 Emmbrook road
Wokingham
Reading,
Berks
RG41 1HE

Tel 01189 788 531
e-mail
jon.hughes@3drarchitects.co.uk

3DR

ARCHITECTS

Client

Mr & Mrs AYLING

Project

EXTENSION

Location

BRACKEN RIDGE

Title

PROPOSED ELEVATIONS & SECTION (SHEET 2)

Scale

1:100 at A3

Date

02/25

Drawn

JH

Checked

JH

Client no.

Job no.

Drawing no.

Revision

DPA 265

14

P2