


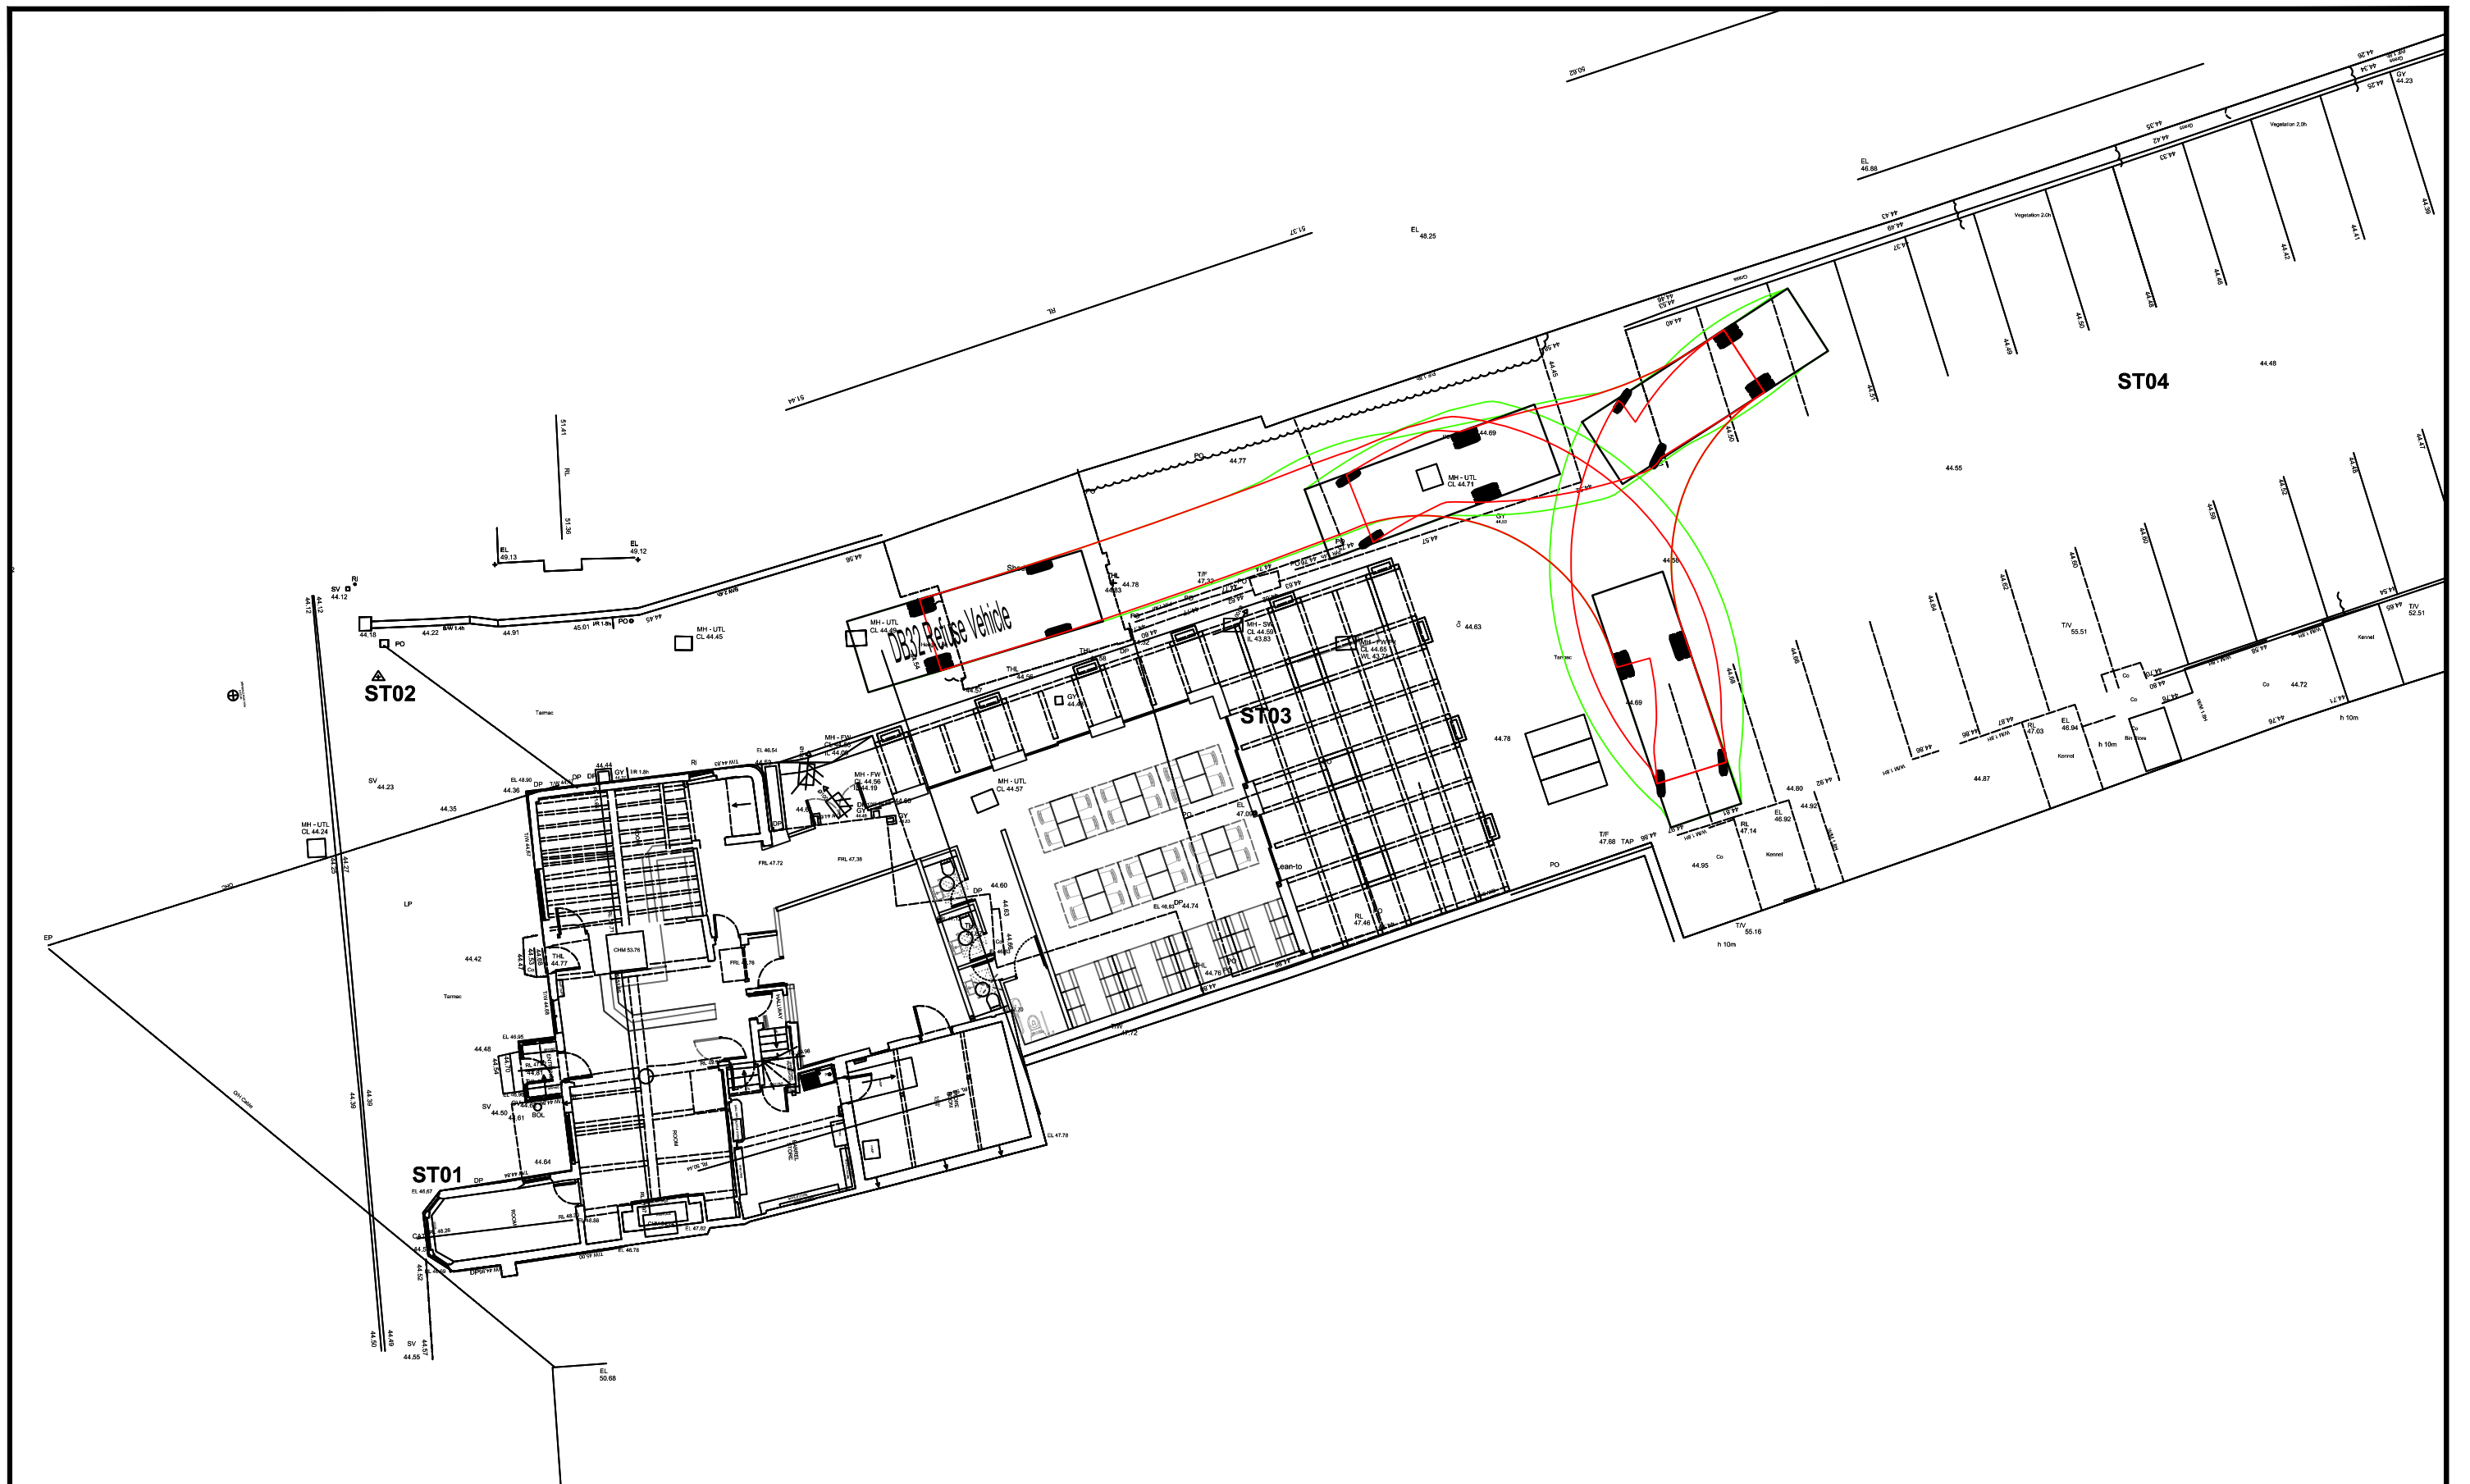

The Swan Public House

Swept Path Assessment
7.9m Long Refuse Vehicle

SCALE 1:200

DRAWN BY KBL

PRJ No. 241836

DWG No. 241836/TR/02

LANMOR Consulting
Civil Engineers & Transport Planning

Thorogood House, 34 Tolworth Close, Surbiton, Surrey, KT6 7EW
Telephone: 0208 339 7899 Fax: 0208 339 7898
E-mail: info@lanmor.co.uk
www.lanmor.co.uk