


EXISTING SECTIONS AA AND BB

51.65
RIDGE

47.02
FIRST FLOOR

44.82
GROUND FLOOR

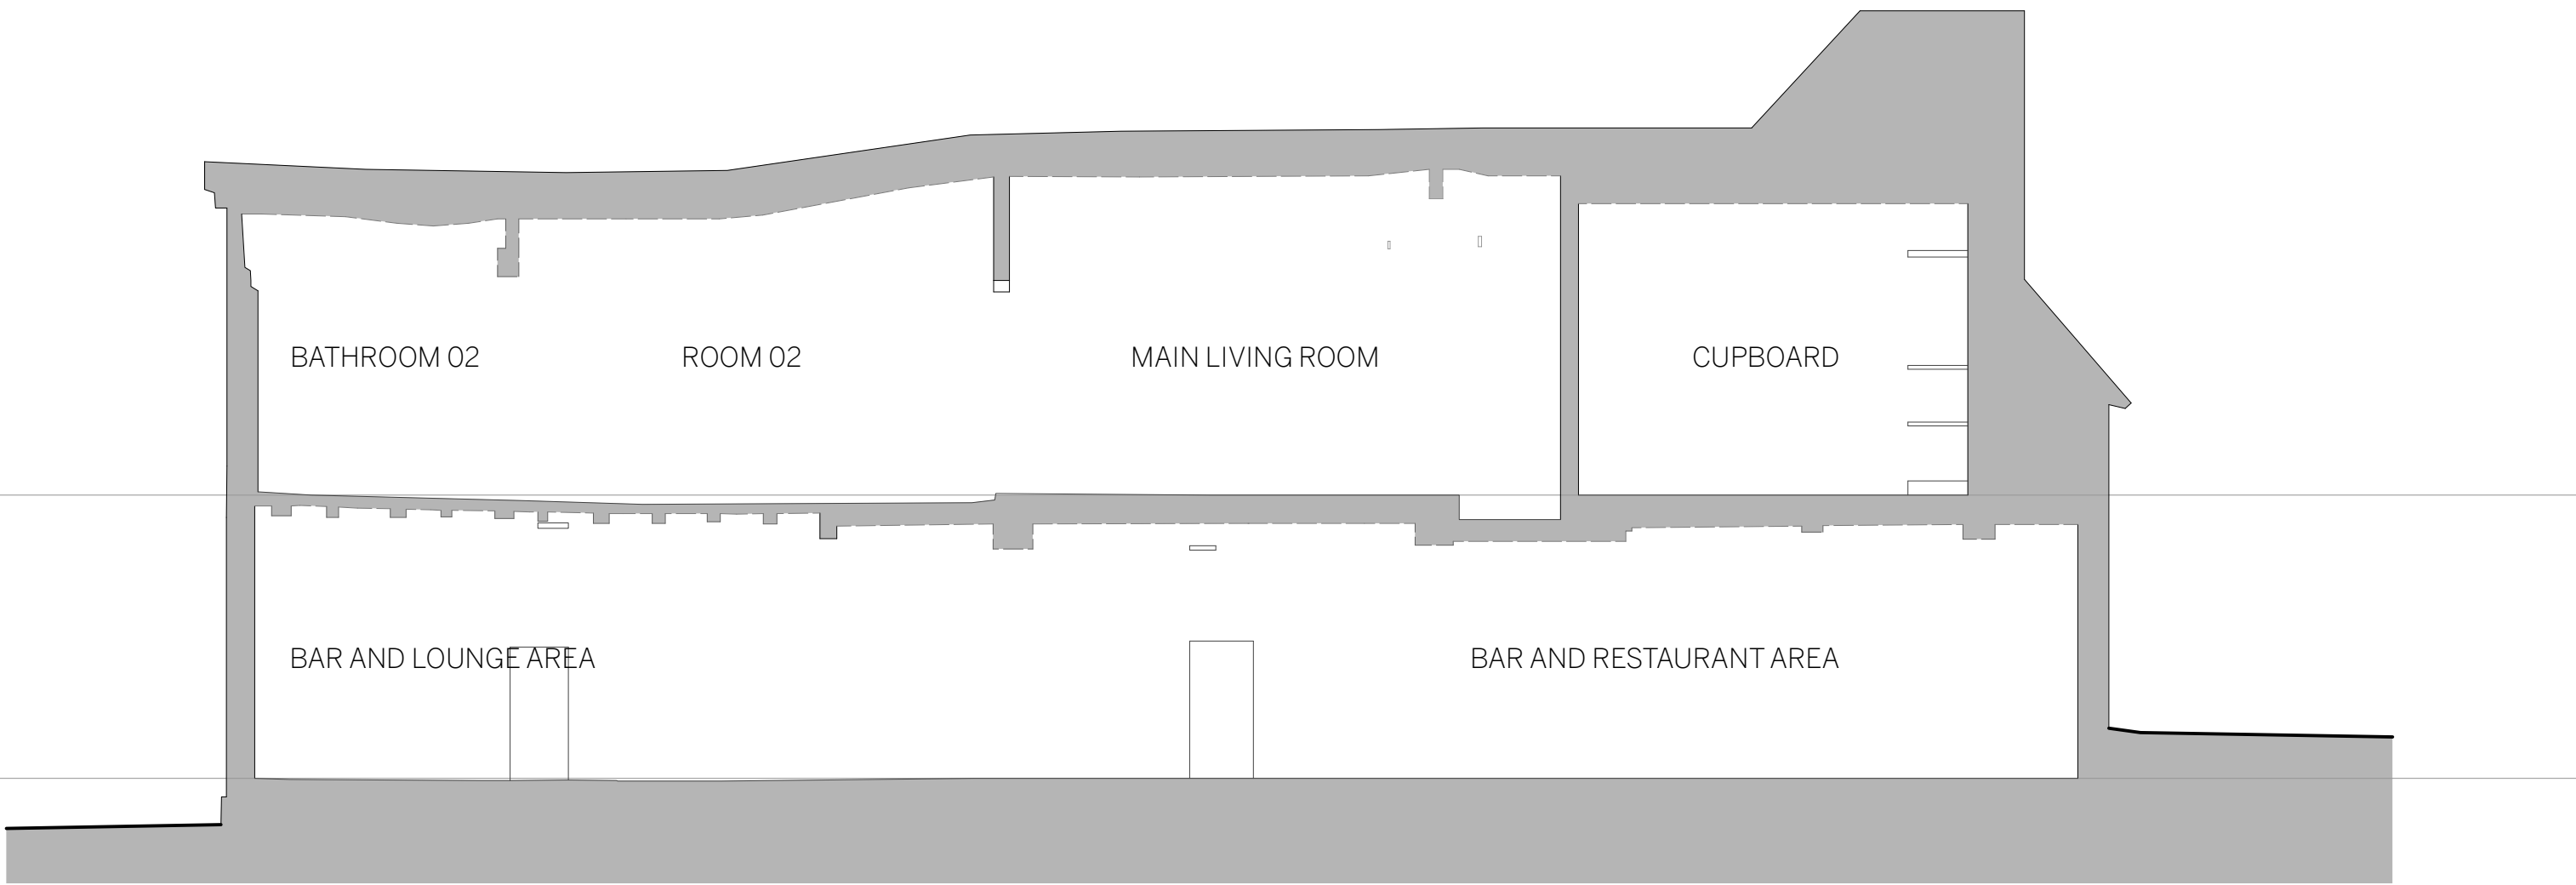

EXISTING SECTION AA


51.65
RIDGE

47.02
FIRST FLOOR

44.82
GROUND FLOOR



EXISTING SECTION BB

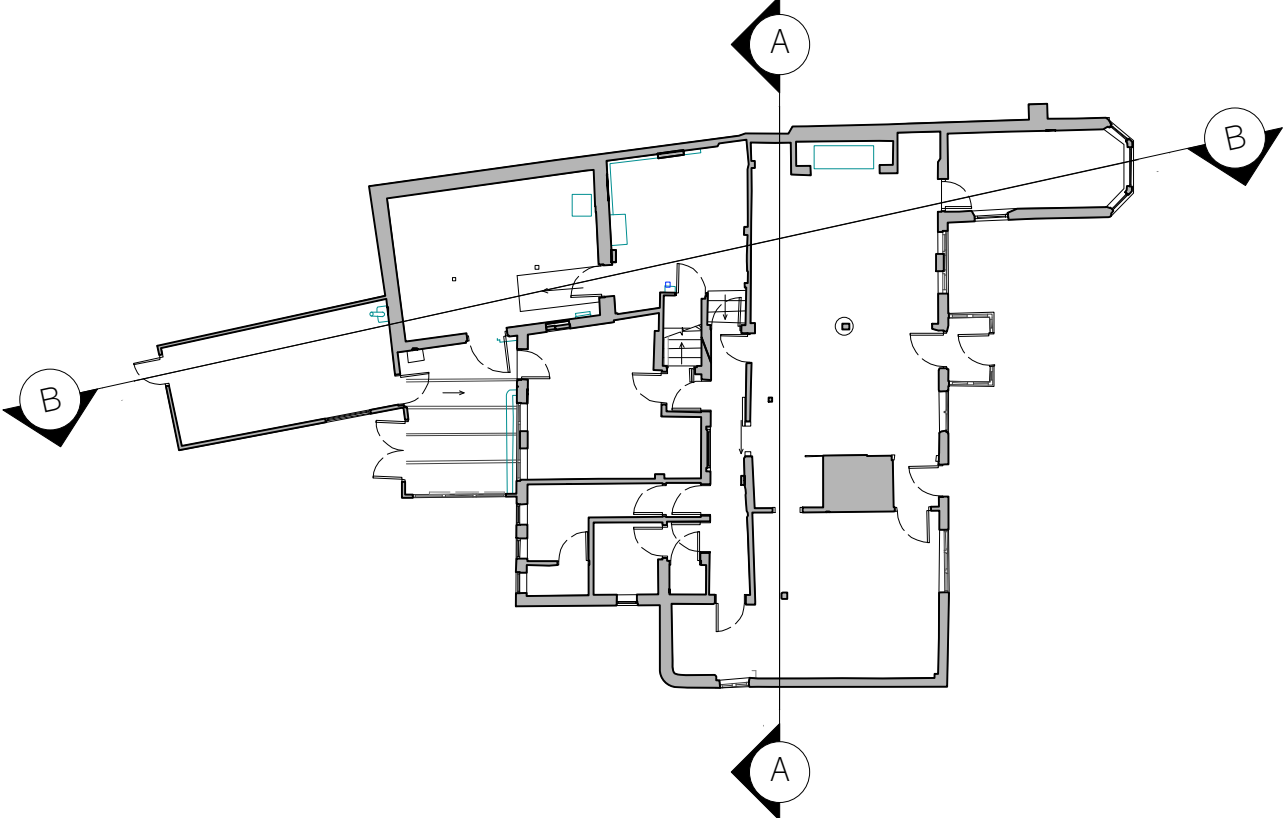

EXISTING BUILDING FIRST FLOOR
(NO WORKS)



Contact
a 5 Kelburne Close,
Wolverhampton, WV9 1JG
e info@taitarchitects.co.uk
w taitarchitects.co.uk
p 019022503

General Notes
1. ISSUED ONLY FOR PURPOSE INDICATED.
2. THIS IS TO BE READ IN CONJUNCTION WITH ALL OTHER
CONSULTANTS INFORMATION.
3. CHECK SITE CONDITIONS PRIOR TO COMMENCEMENT.
4. ANY DISCREPANCIES TO BE REPORTED DIRECTLY TO THE
ARCHITECT.
5. ALL DIMENSIONS TO BE CHECKED ON SITE.
6. THIS DRAWING IS COPYRIGHT.
7. DO NOT SCALE OFF DRAWING. USE FIGURED DIMENSIONS
ONLY.

Revisions:
REV DATE DESC
P1 26/10/24 PLANNING ISSUE

DRAWN CHECKED
DB ST



Project name
THE SWAN
Client
FRASER'S RETAIL LTD
Discipline
PLANNING
Job No
22.475

Description:
EXISTING SECTIONS AA AND BB
Date:
OCT 24
Drawing No:
PL.022
Scale:
1:100@A3 / 1:500@A1
Rev:
P1

RESTAURANT

WC
CORRIDOR

ENTRANCE AREA

EXISTING BUILDING GROUND FLOOR
(NO WORKS)