PROPOSED SECTIONS CC AND DD

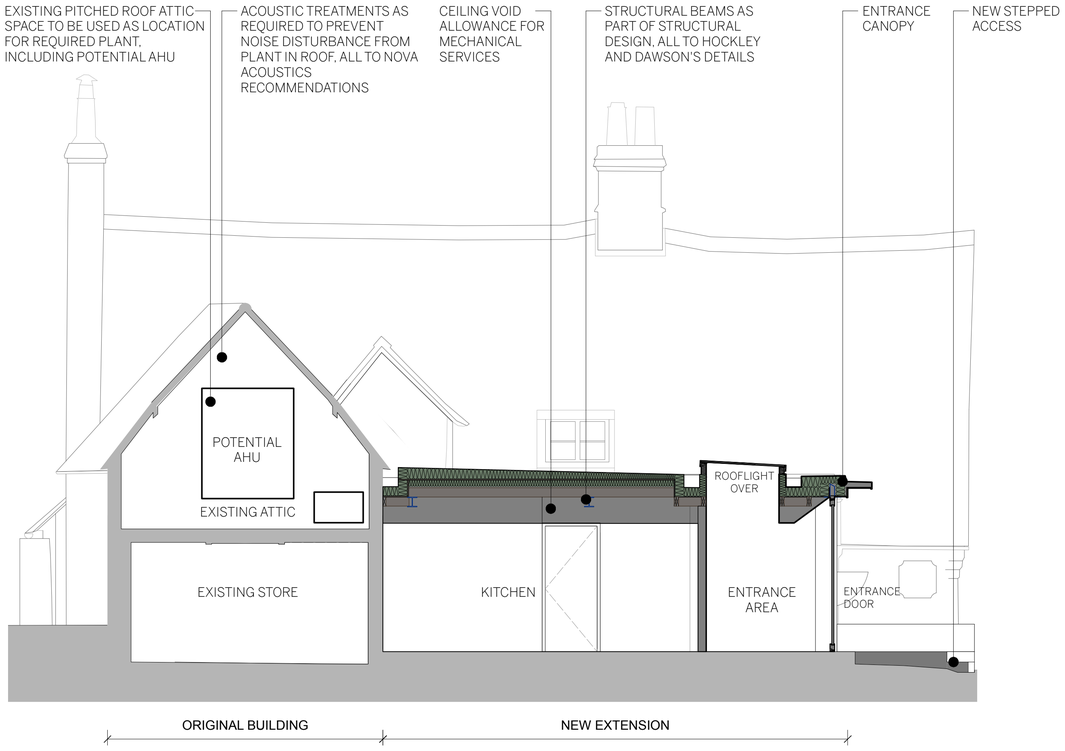

PROPOSED SECTION CC

PROPOSED SECTION DD

TAIT ARCHITECTS

Contact
a 5 Kelburne Close, Winnersh, RG41 5JG
e info@taitarchitects.co.uk
w taitarchitect.co.uk
p 01189072593

General Notes
1. ISSUED ONLY FOR PURPOSE INDICATED.
2. THIS IS TO BE READ IN CONJUNCTION WITH ALL OTHER CONSULTANTS INFORMATION.
3. CHECK SITE CONDITIONS PRIOR TO COMMENCEMENT.
4. ANY DISCREPANCIES TO BE REPORTED DIRECTLY TO THE ARCHITECT.
5. ALL DIMENSIONS TO BE CHECKED ON SITE.
6. THIS DRAWING IS COPYRIGHT.
7. DO NOT SCALE OFF DRAWING. USE FIGURED DIMENSIONS ONLY.

Revisions:

REV	DATE	DESC.
P1	28/10/24	PLANNING ISSUE

DRAWN	CHECKED
DB	ST

0 1 2 3 4 5M

Project name: THE SWAN	Description: PROPOSED SECTIONS CC AND DD
Client: FRASER'S RETAIL LTD	
Status: PLANNING	Date: OCT 24 / Scale: 1:100@A3 / 1:50@A1
Job No: 22.475	Drawing No: PL.027 / Rev: P1