


253, SHINFIELD ROAD, READING, RG2 8HF

LOFT FLOOR PLANS

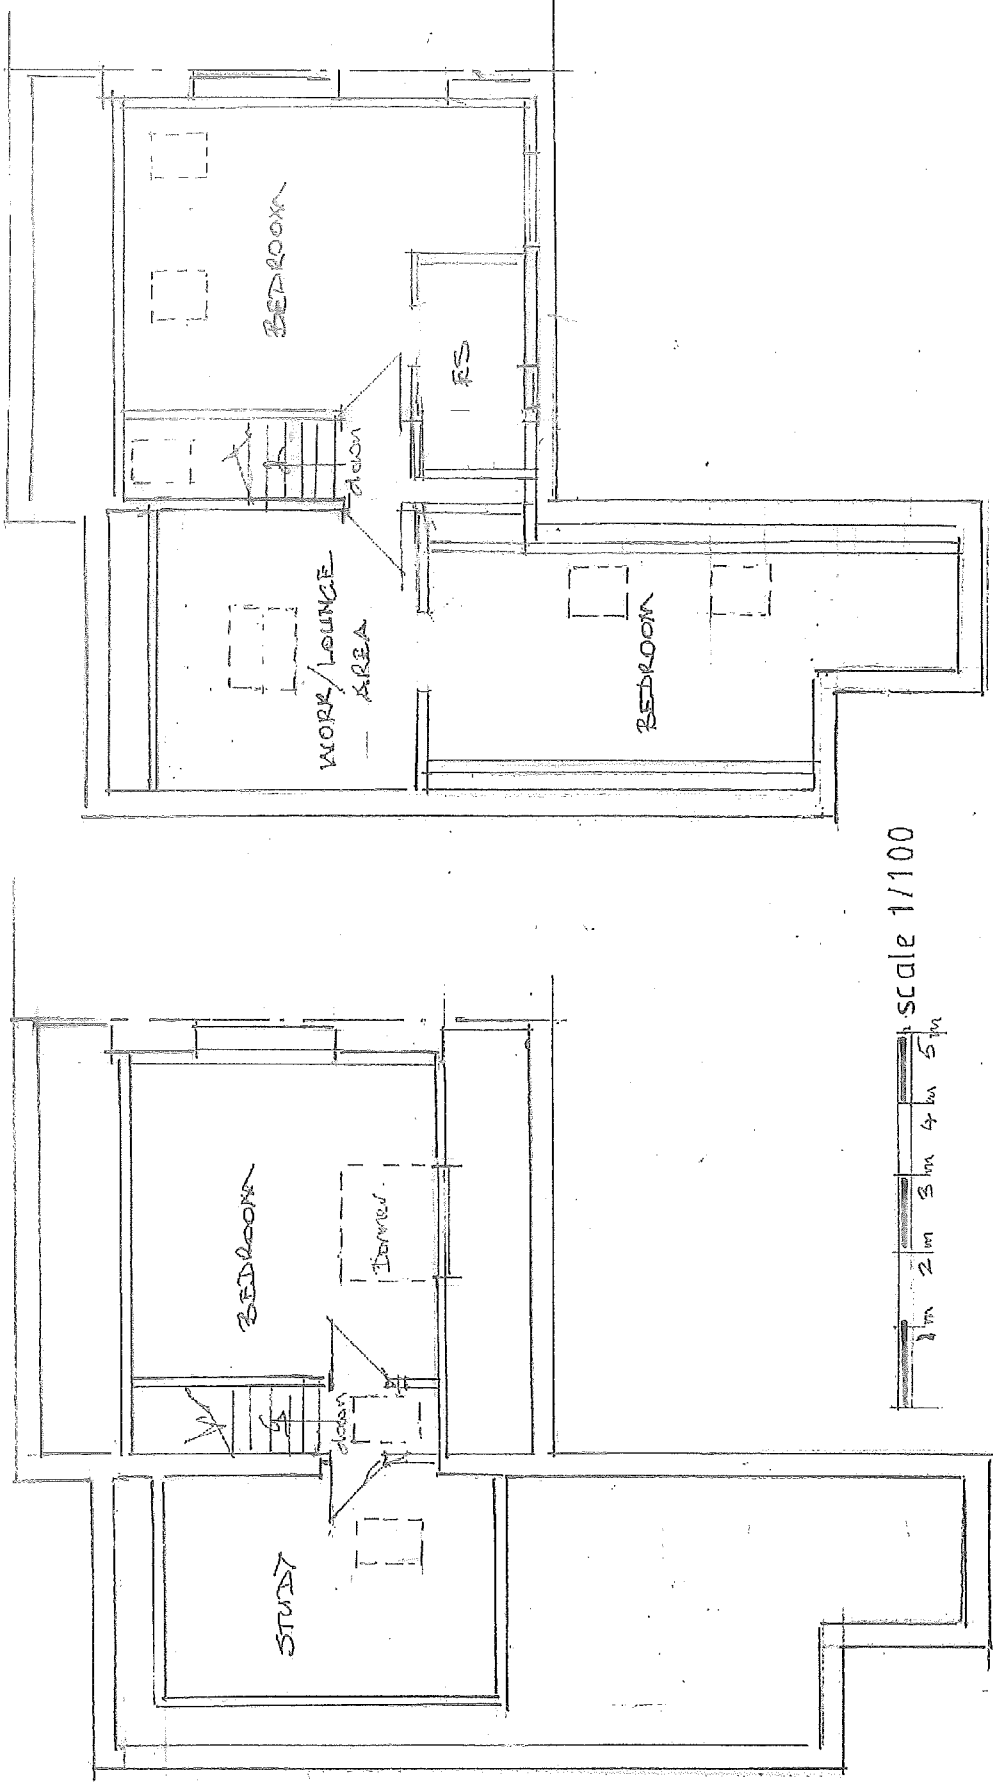

APPROVED LOFT
application 191028

AMENDED LOFT

PBC/2462/26