



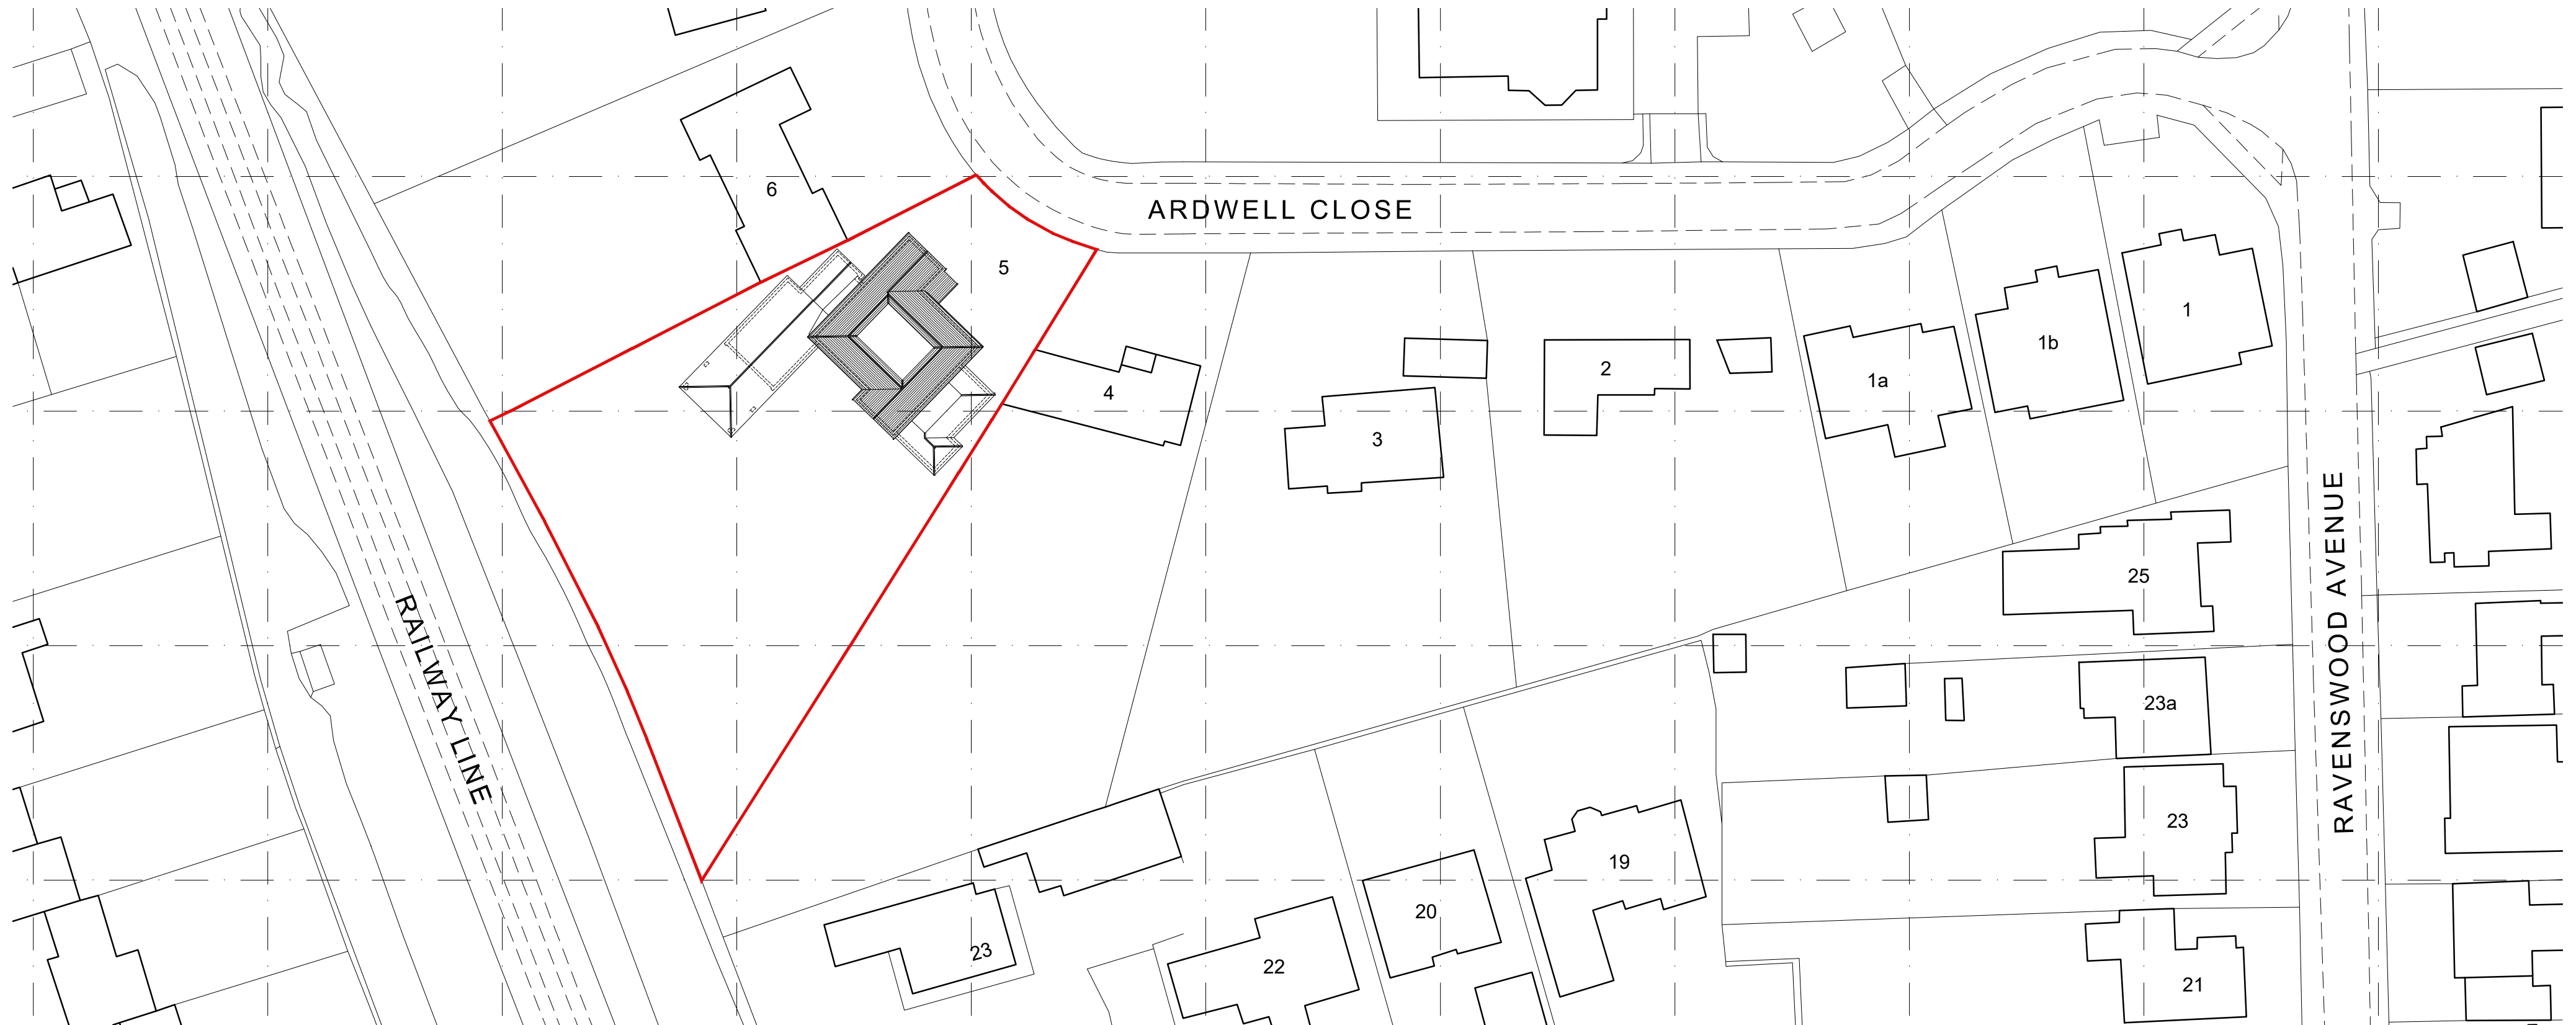


Block Plan 1:500 Scale

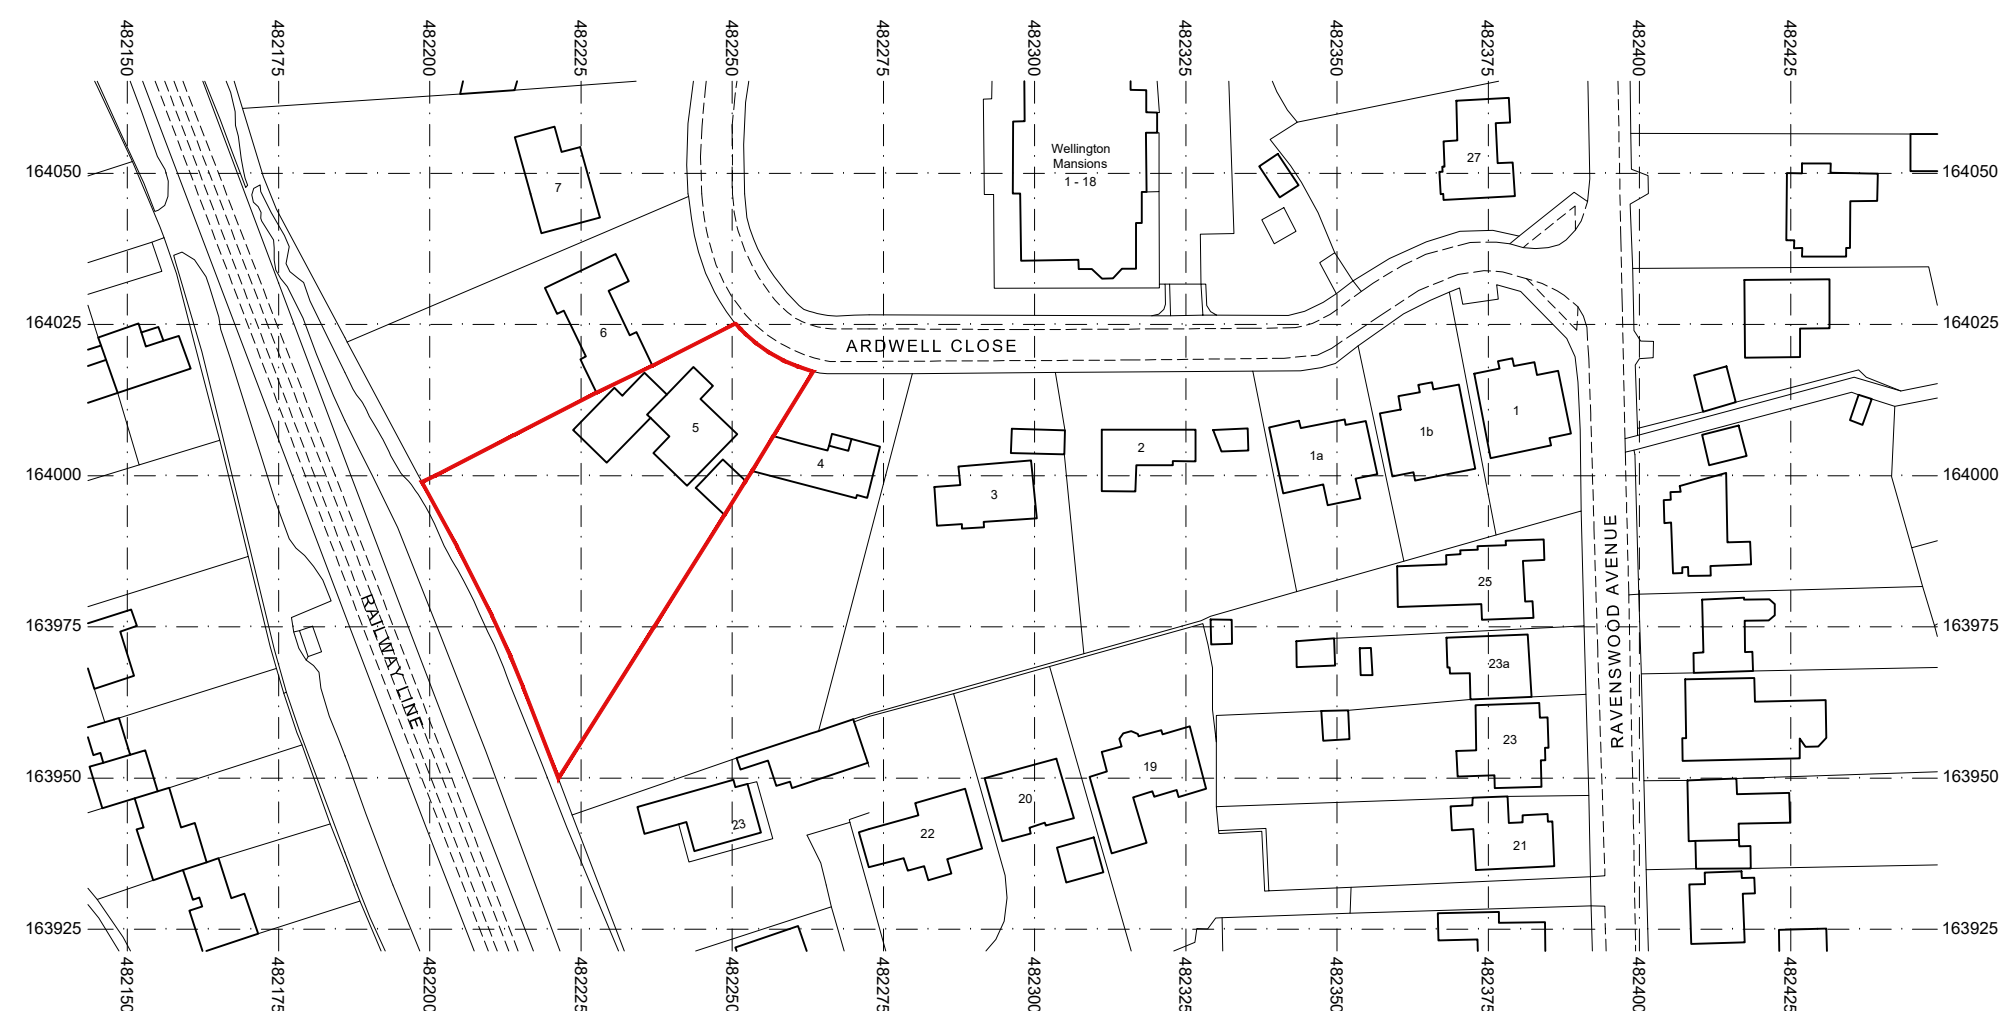

Location Plan 1:1250 Scale

© Crown copyright 2026 Ordnance Survey 100053143
Cadastral data is subject to Crown copyright and is reproduced with permission of HM Land Registry.

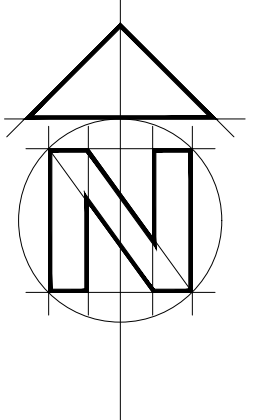

Bonney Architecture

PLANNING & TECHNICAL SERVICES

CLIENT Mr & Mrs A Philpott

JOB 5 Ardwell Close, Crowthorne
Berkshire, RG45 6BA

DRG BLOCK PLAN & LOCATION PLAN

SCALE 1:1250 / 500 DRAWN P Bonney DATE Aug 2026

BA 0352 10

