


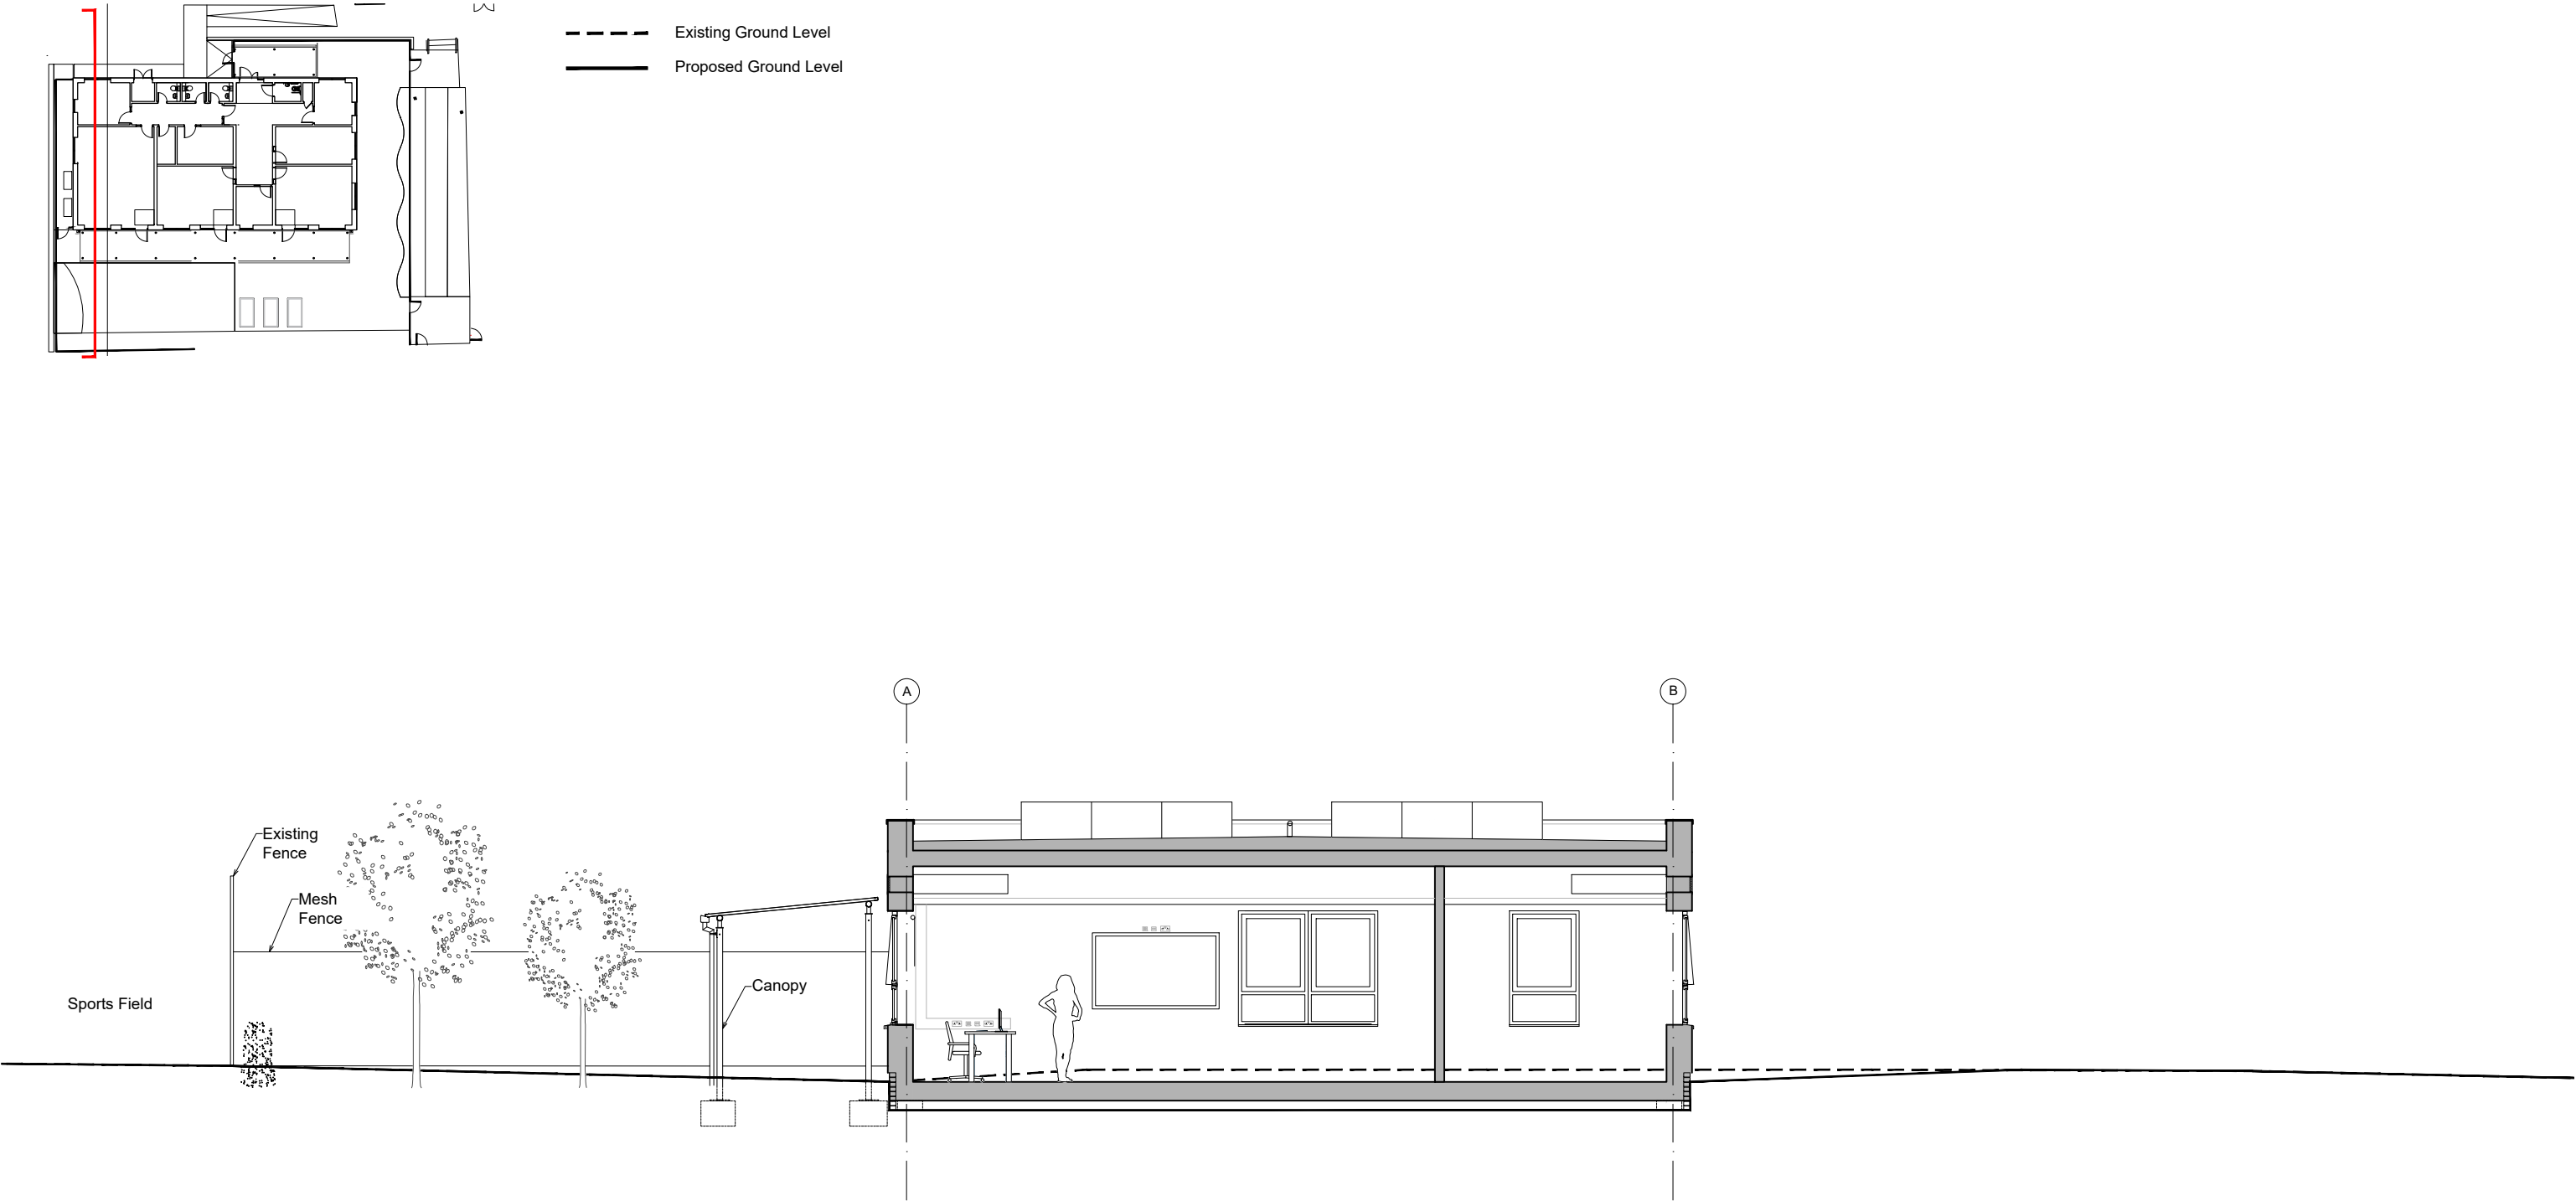

DRAWING NOTES

1. filename: Bulmershe Detailed Section.dwg
2. Do not scale this drawing in either paper or digital form. Use figured dimensions only. Detailed site survey to be carried out to establish tolerances. Figured dimensions are in mm. All dimensions shall be verified on site before proceeding with the work. The architect shall be notified of any discrepancies.
3. This drawing has been produced for sole use on this project and is not intended for use by any other person or for any other purpose. © Copyright RSS (U.K.)
4. All printed copies should be made at 100% of the original page size. Use scale bars, where included, to check that the drawing has been printed to the intended scale as identified in the drawing title block.
5. This drawing is not intended for construction unless specifically described as such.


REVISIONS

REV	DATE	STATUS
PL1	05.02.26	For Planning

Changes since last issue:

-

NOTE:
Refer to section drawing 2820 for notes to building fabric

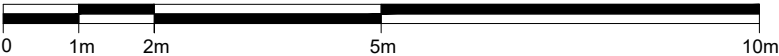

28 NAVIGATION ROAD LONDON E3 3TG
T : 020 7739 8945
E : rss@rssa.co.uk

www.rivingtonstreetstudio.co.uk

rivingtonstreetstudio

job title Wokingham SEND Resource Bulmershe School C&L

drawing title Proposed Site Section AA

drawn by	job no.	suitability	revision
RT	1129	S3	PL1
scale 1:100@A3			

PROJECT	ORIGIN.	VOLUME	LEVEL	TYPE	ROLE	NUMBER
WKS	RSS	03	00	DR	A	1320