
REV	ALTERATION	DATE
A	FIRST REVISION	See Date Below


DO NOT SCALE FROM THIS DRAWING

ALL DIMENSIONS ARE TO BE CHECKED ON SITE WITH ALLOWANCES FOR VARIATIONS DUE TO NORMAL MANUFACTURING TOLERANCES. DRAWING ERRORS OR OMISSIONS ARE TO BE REPORTED AND CHECKED WITH DESIGN OFFICE.

NONE OF THE WORK CONTENT SHOWN IN THIS DRAWING FOR ANY COMPANY MAY PROCEED UNTIL APPROVED COPIES ARE DISTRIBUTED AND CLEARLY MARKED "FOR CONSTRUCTION".

THIS DRAWING IS COPYRIGHT AND NO PORTION SHOULD BE COPIED OR REPRODUCED WITHOUT THE WRITTEN CONSENT OF THE AUTHOR.

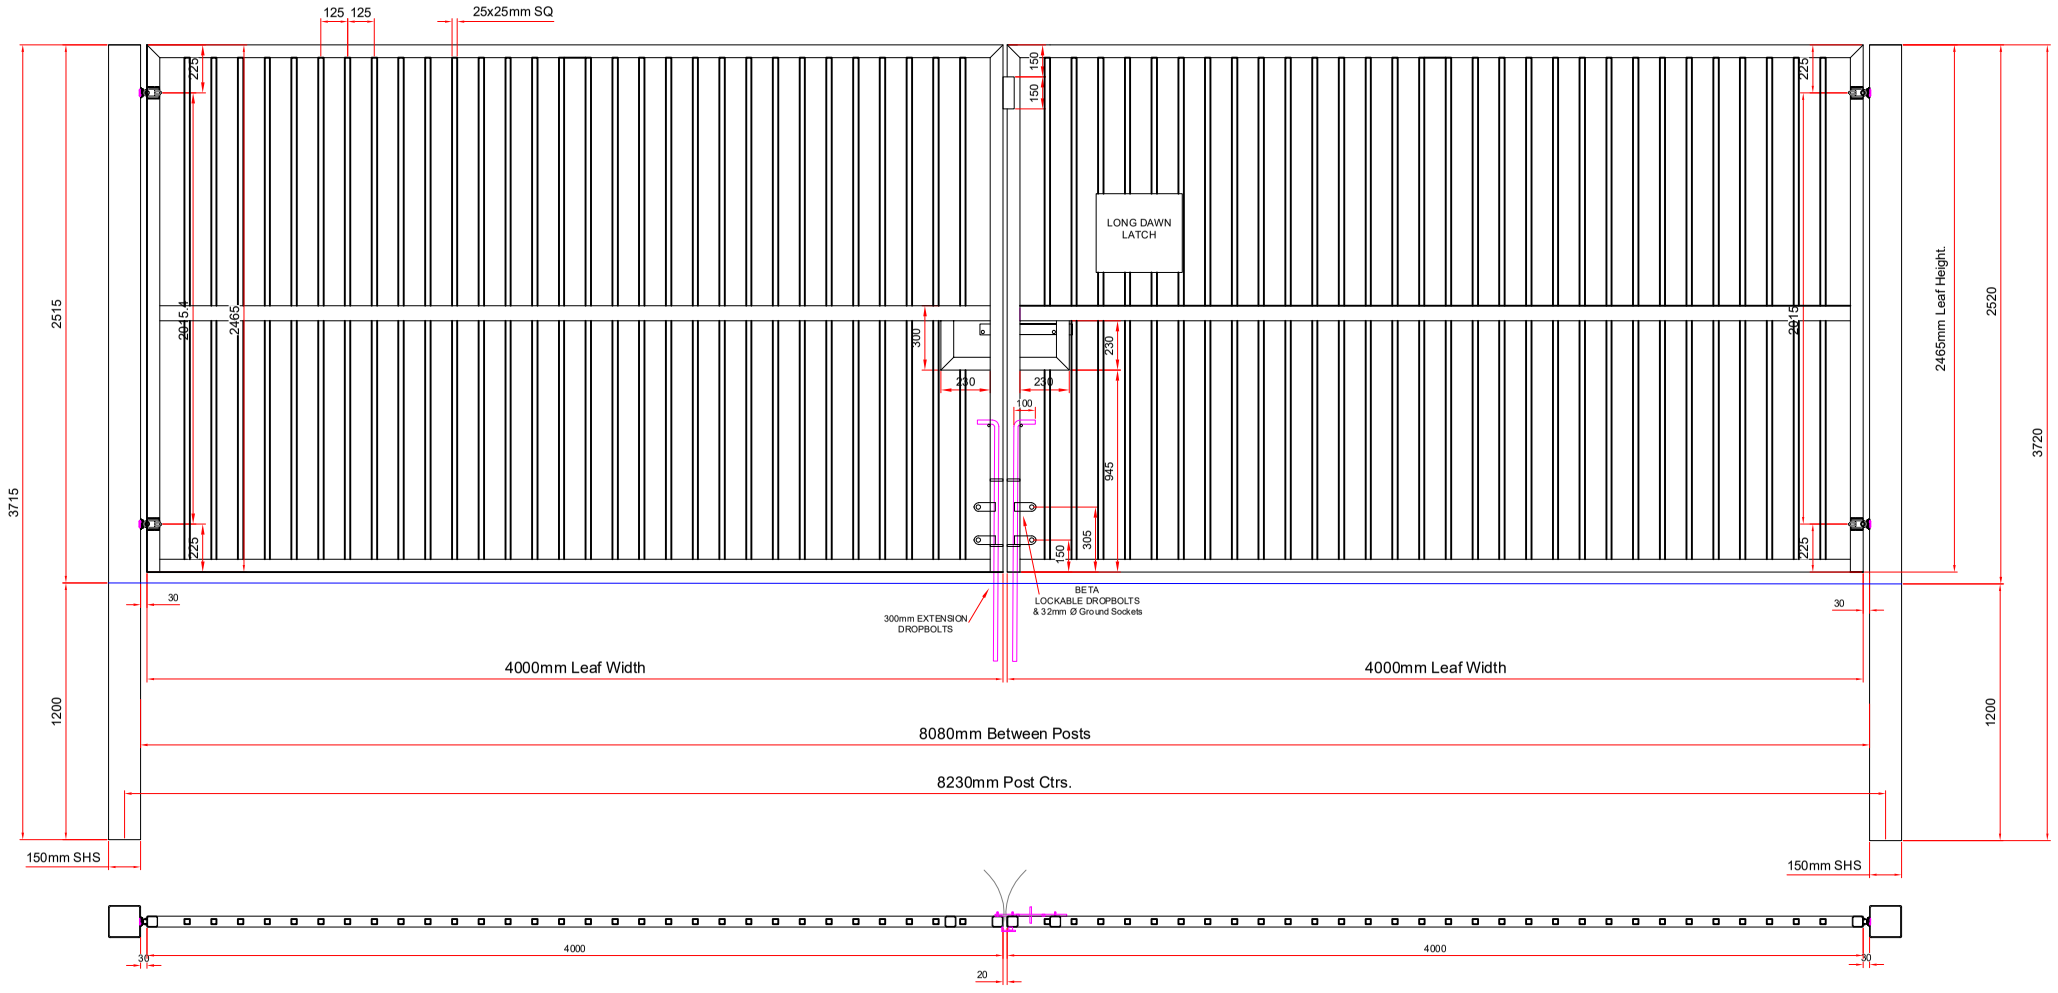

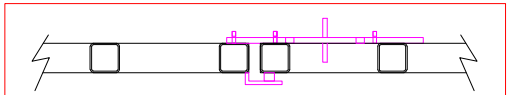

SLAM PLATE TO INCLUDE RUBBER BUMP STOP

FASTLINE STEEL SERVICES LTD

Unit G1, Strawberry Lane,
Willenhall, West Midlands,
WV13 3RS
Tel : 01922 623222
Email : info@fastlinesteel.co.uk

SPECIFICATION:-

60x60x3mm SHS GATE FRAME
60x60x5mm SHS GATE HANGING STILES
150x150mm SHS GATE POSTS

FINISH:

GALV & PPC

INFILL:

25x25mm SHS

FURTHER INFORMATION:

-

IMPORTANT NOTICE

IT IS THE INSTALLERS RESPONSIBILITY TO ENSURE THAT ANY PHYSICAL STOPS IN EITHER THE OPEN OR CLOSED POSITION ARE CORRECTLY FITTED AND SUITABLE FOR APPLICATION.

ANY HINGED GATE WITH TWO HINGES WE RECOMMEND IS FITTED WITH A THIRD HINGE TETHER AS PER BSEN12604

ALL GATES SHOULD HAVE A COMPLIANCE CERTIFICATE TO ACCOMPANY ALONG WITH O&M FOLLOWING INSTALLATION

NO LIABILITY IS ACCEPTED BY FASTLINE STEEL SERVICES FOR ANY ERROR CAUSED BY POOR INSTALLATION

OUR CUSTOMER:

PROJECT REF: GOYA READING

DESCRIPTION:

DOUBLE LEAF GATE DETAIL

STATUS: **CONSTRUCTION**

DRAWING NUMBER: 025074-02

REV: -

DATE:	SCALE:	DRAWN:	CHECK:
20/11/24	N/A	JLH	-