Ordnance Survey®

21.05.2002 7888

Siteplan®

1:1250 Scale

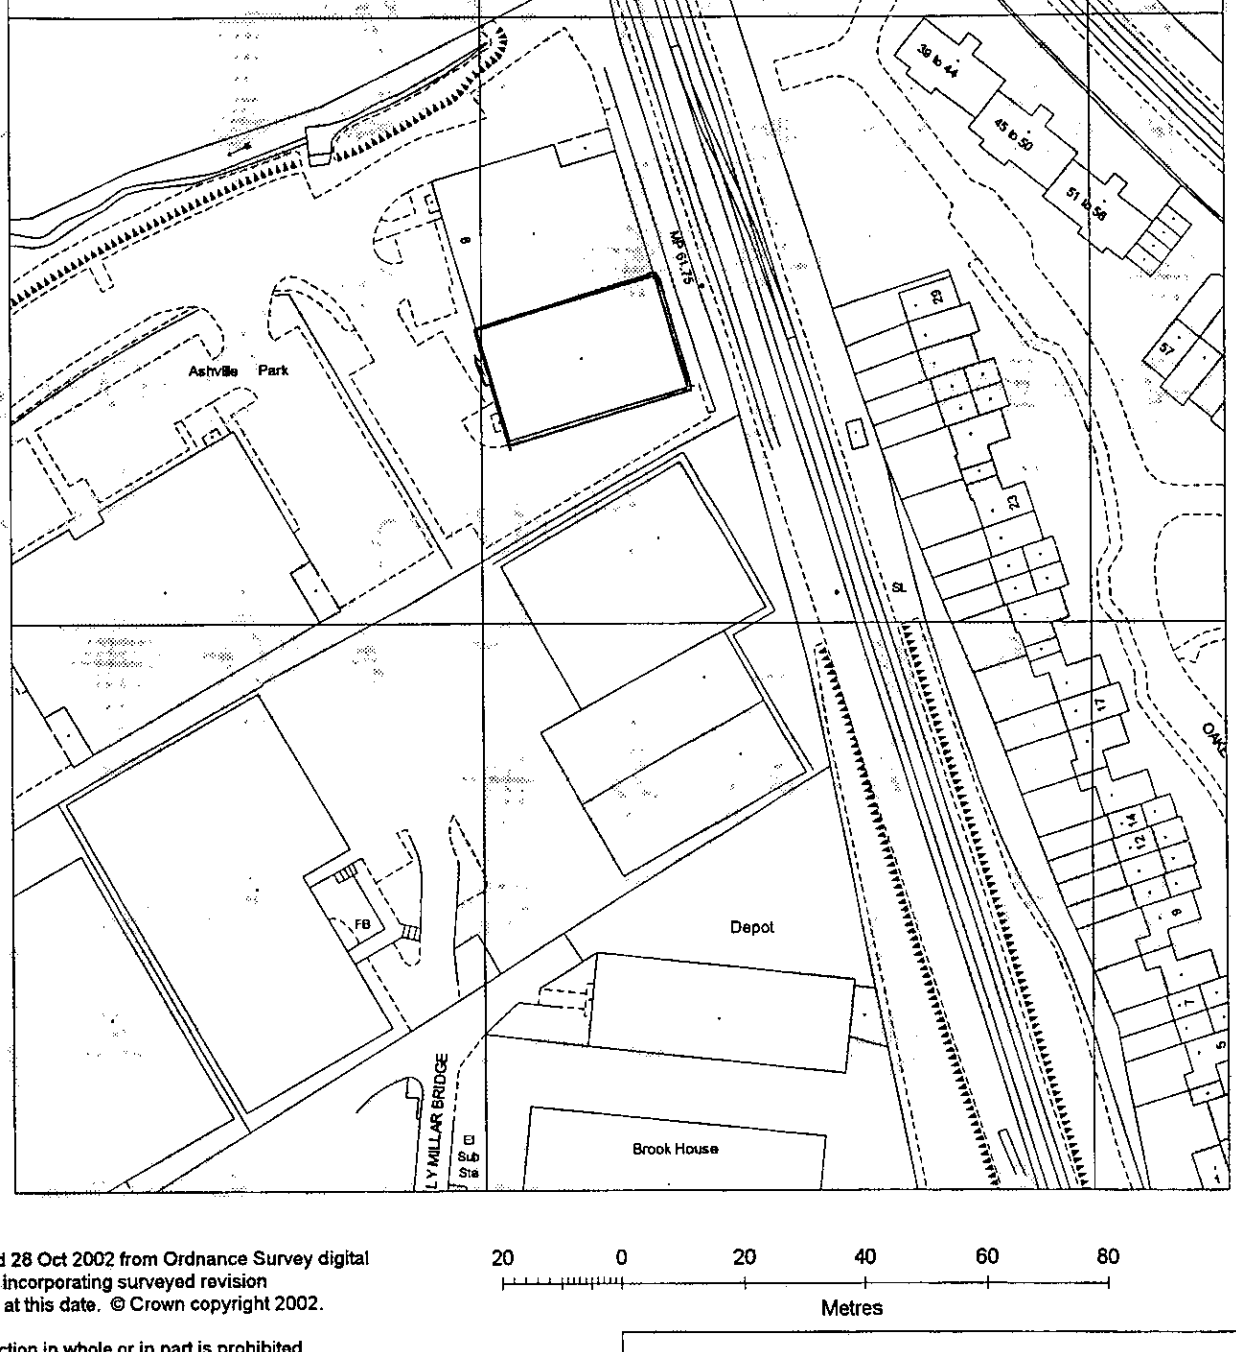

Produced 28 Oct 2002 from Ordnance Survey digital data and incorporating surveyed revision available at this date. © Crown copyright 2002.

Reproduction in whole or in part is prohibited without prior permission of Ordnance Survey.

Ordnance Survey and the OS symbol are registered trade marks and Siteplan a trade mark of Ordnance Survey, the national mapping agency of Great Britain.

20 0 20 40 60 80

Metres

BIOWHITTAKER UK LTD, 1 ASHVILLE WAY
WOKINGHAM
RG41 2PL

Centre coordinates : 480722mE 168106mN

National Grid sheet reference at centre of this Siteplan: SU8068SE.

Supplied by : Blackwell's Reading
Serial Number : 1389

Ordnance Survey

This document has been security printed for Ordnance Survey to prevent unauthorized copying

Kalamazoo 10378923 m 10/01

21 NOV 2002 7088

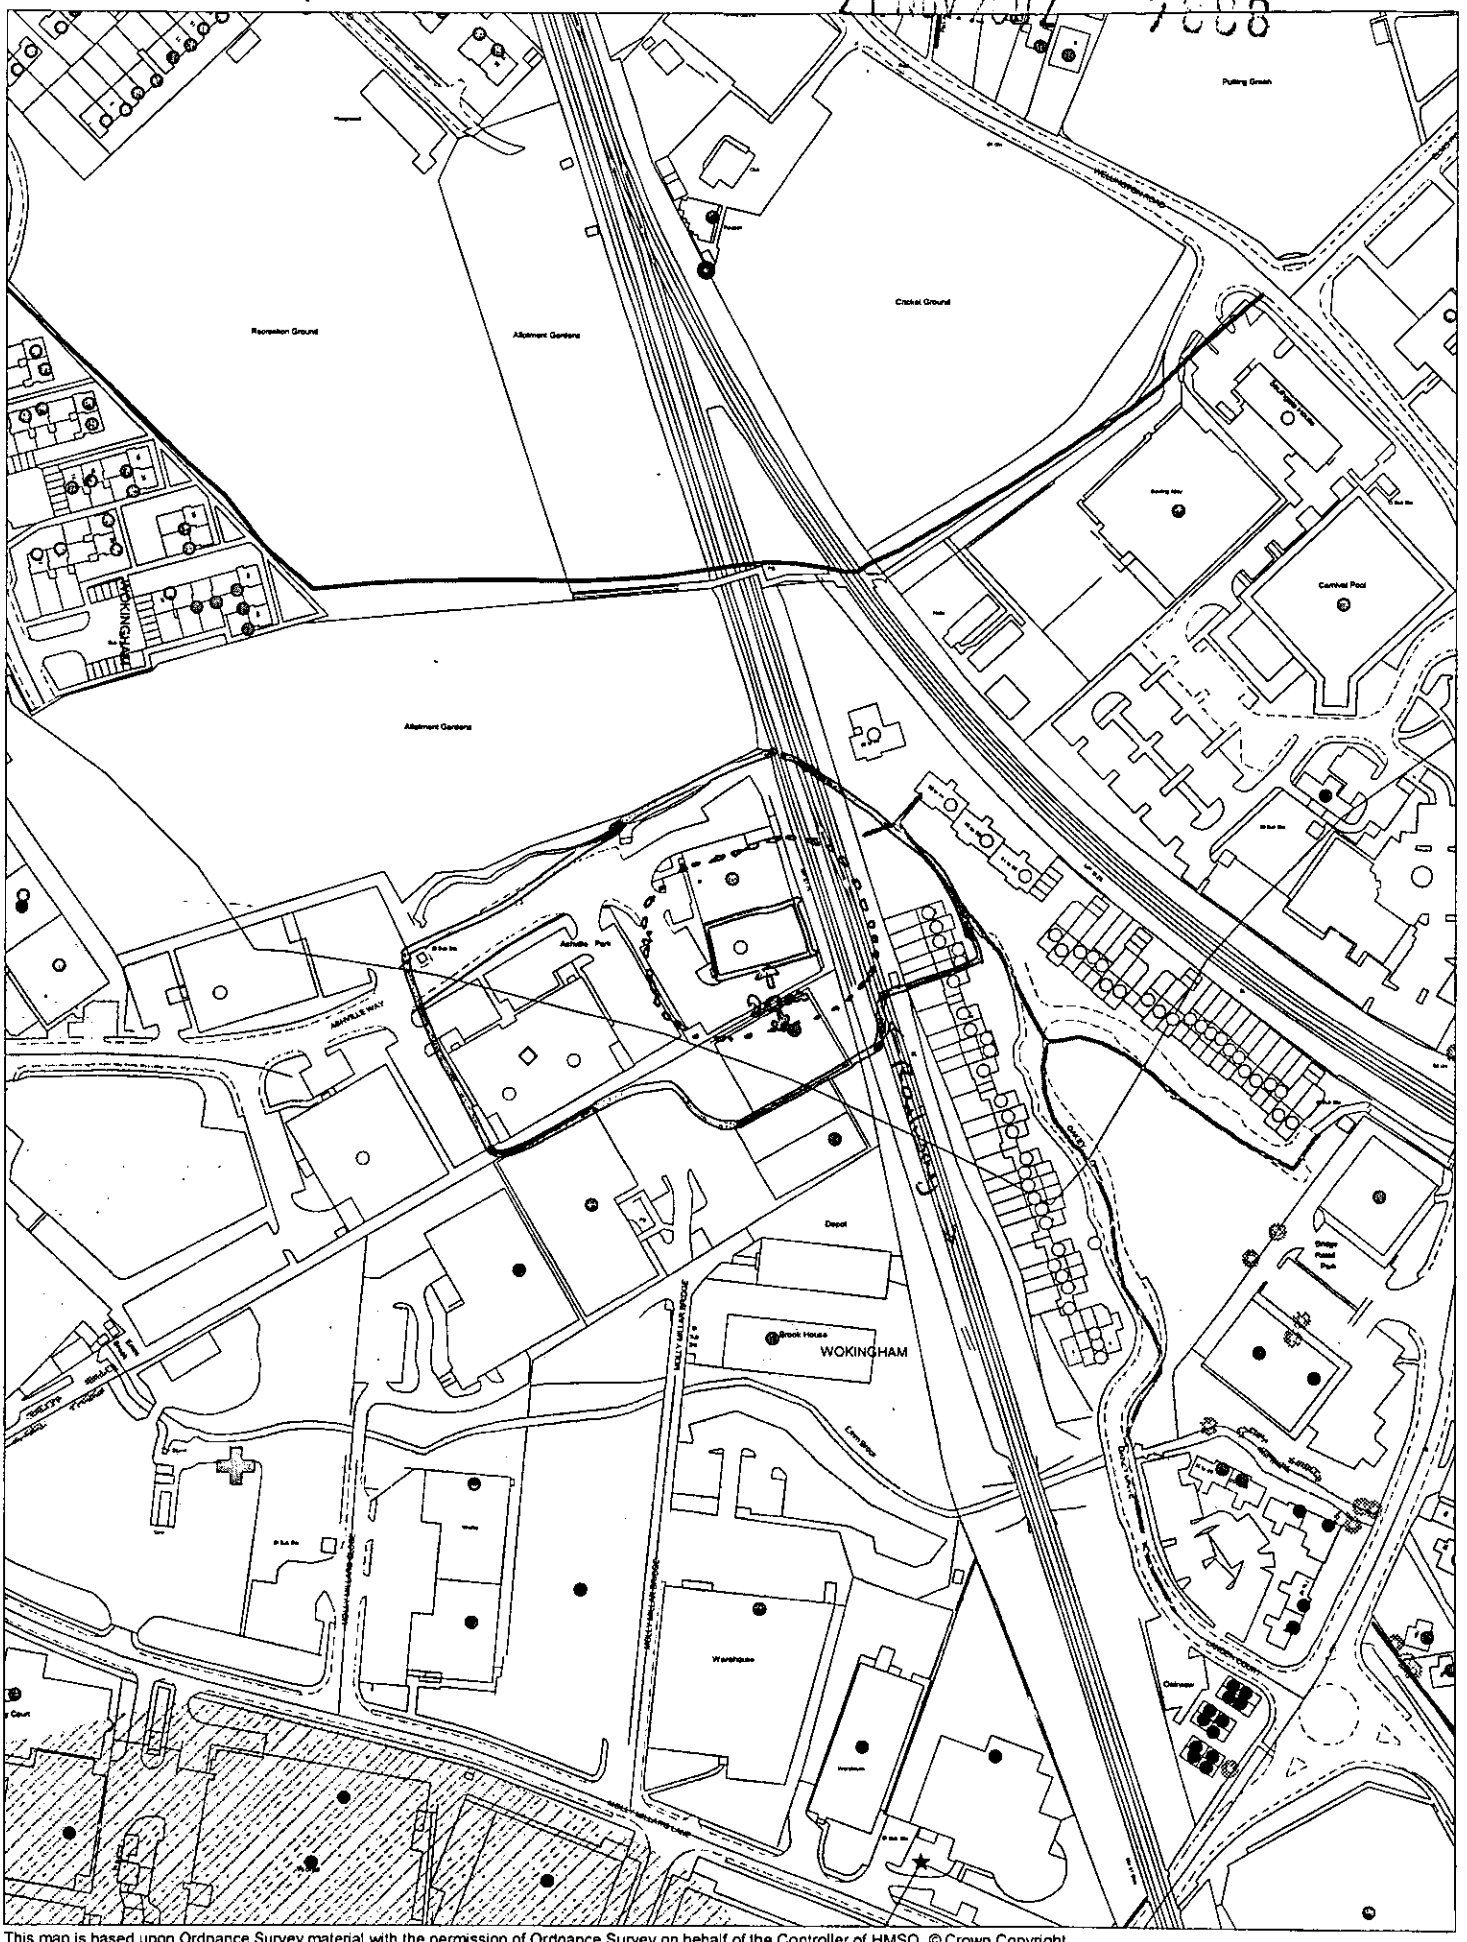

This map is based upon Ordnance Survey material with the permission of Ordnance Survey on behalf of the Controller of HMSO. © Crown Copyright. Unauthorised reproduction infringes Crown Copyright and may lead to prosecution or civil proceedings.Wokingham District Council Licence LA086134

Development Control,Wokingham District Council.
5 November 2002

Scale: 1 : 2500

N
W E
S