

Proposed Front Elevation

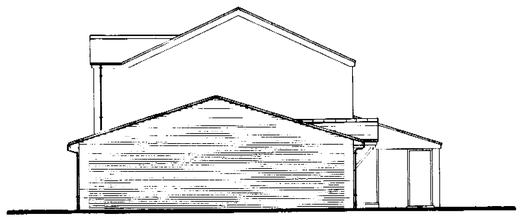

Proposed Side Elevation

06/A/2239 - 6168



Proposed Rear Elevation

NOTES:
All dimensions must be checked on site and not scaled from this drawing.

	Date	Revisions
A	19-2-02	Roof design alteration

© copyright

Client
A. Holloway Esq

Job Title
Proposed one bedroomed flat on land adjacent to:
1, Richman Close,
Woodley,
Reading,
Berks.

Drawing Title
Proposed Elevations

Scale 1:100

Date Feb 2000 Drawn by P.R.G.F.

Drg No. 1168-00-1 Rev A

420×594mm A2

A PRODUCT OF THE UNO RANGE – ARCHITECT CAT. No. 7312.

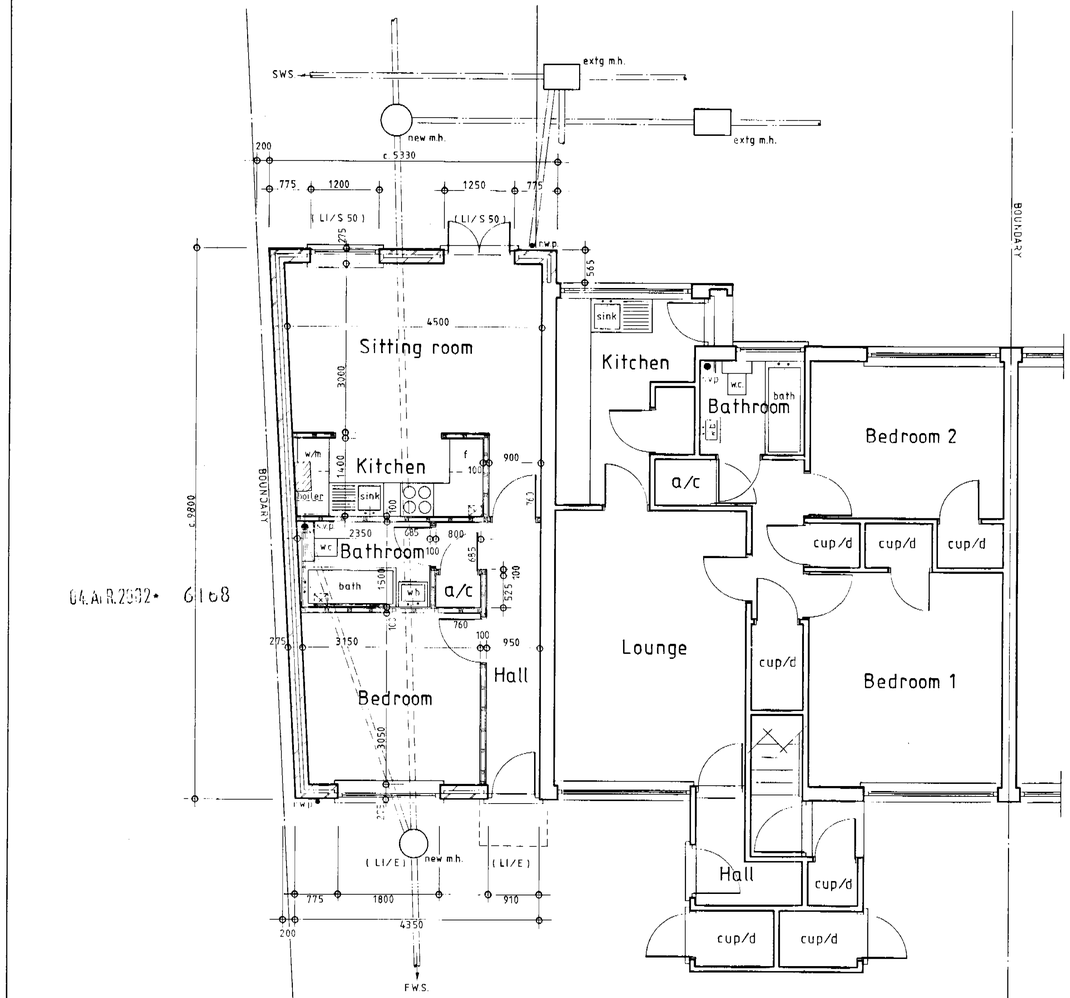

04.A.R.2992 - 6168

Proposed floor layout Plan

A PRODUCT OF THE UNO RANGE – ARCHITECT CAT. No. 7.317

NOTES:
All dimensions must be checked on site and not scaled from this drawing.

	Date	Revisions
A	27-11-00	ADDITIONAL 'B' REG DETAILS ADDED

© copyright

Client
A. Holloway Esq

Job Title
Proposed one bedroomed flat on land adjacent to:
1, Richman Close,
Woodley,
Reading,
Berks.

Drawing Title
Proposed floor layout plan

Scale 1:50

Date Feb 2000 Drawn by P.R.O.F.

Drg No. 1168-00-2 Rev A

420×594mm A2



Proposed Front Elevation

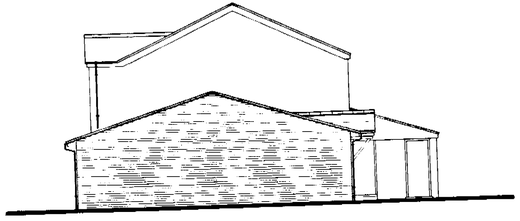

Proposed Side Elevation

04.APR.2002* 6168



Proposed Rear Elevation

APPROVED

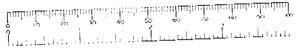

A PRODUCT OF THE UNO RANGE - ARCHITECT CAT. No. 7312

NOTES:
All dimensions must be checked on site and not scaled from this drawing.

	Date	Revisions
A	19.5.02	Porch design alteration

© copyright

Client
A. Holloway Esq

Job Title
Proposed one bedroomed flat on land adjacent to:
1, Richman Close,
Woodley,
Reading,
Berks.

Drawing Title
Proposed Elevations

Scale 1:100

Date Feb 2000 | Drawn by P.R.O.F.

Drg No. 1168-00-1 | Rev A

420×594mm A2

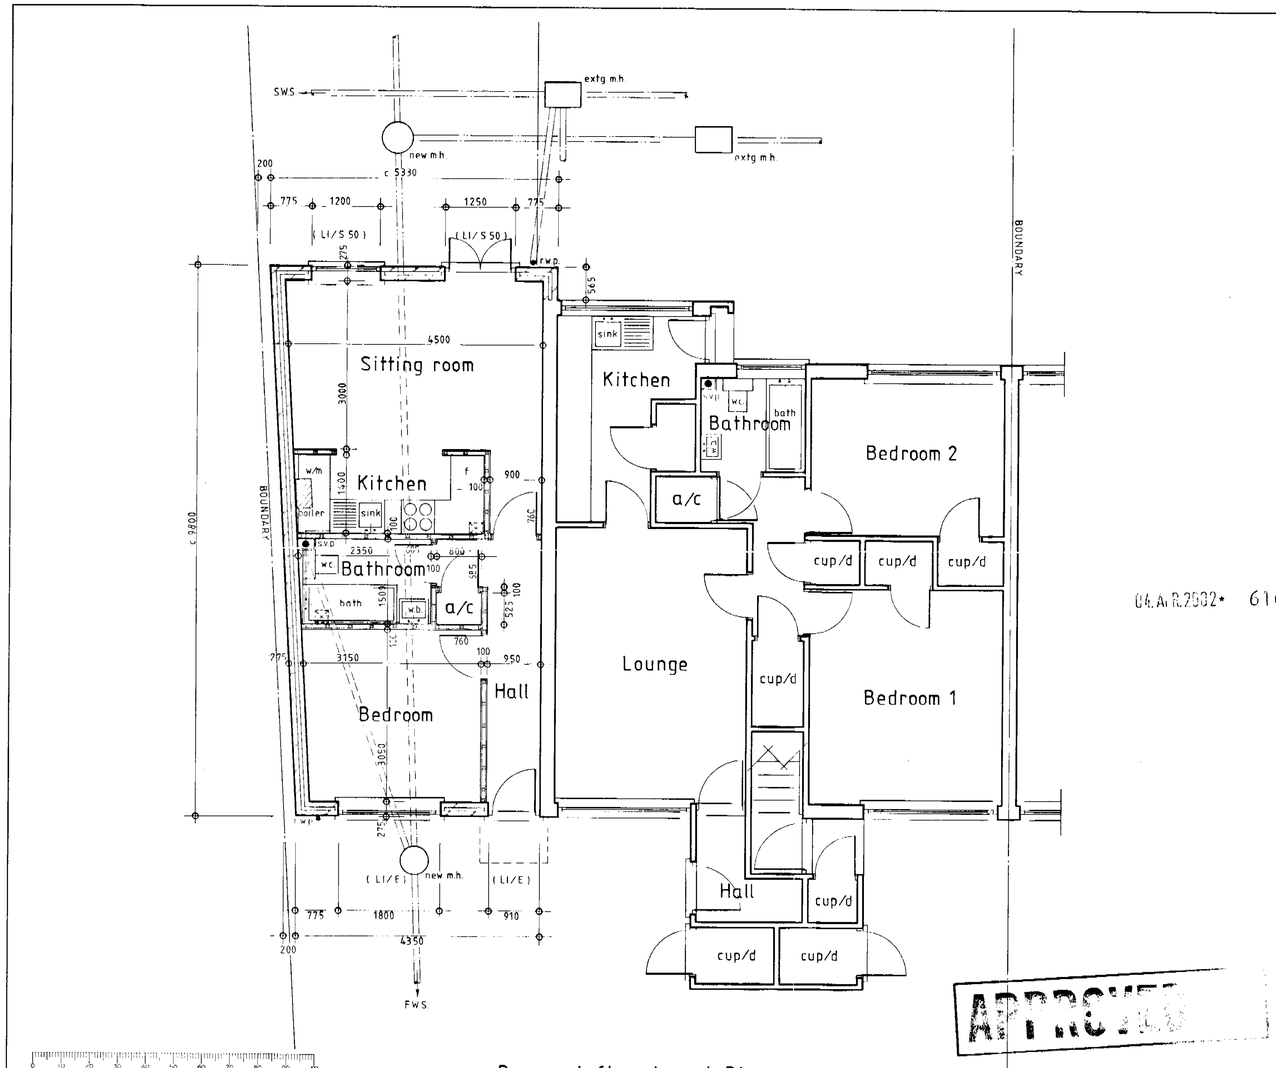

Proposed floor layout Plan

04.A.R.2002* 6168

APPROVED

NOTES:
All dimensions must be checked on site and not scaled from this drawing.

	Date	Revisions
A	[illegible]	[illegible]

(C) copyright

Client
A. Holloway Esq

Job Title
Proposed one bedroomed flat on land adjacent to:
1, Richman Close,
Woodley,
Reading,
Berks.

Drawing Title
Proposed floor layout plan

Scale 1:50

Date Feb 2000 | Drawn by P.R.O.F.

Drg No. 1168-00-2 | Rev A

A PRODUCT OF THE UNO RANGE - ARCHITECT CAT. No. 7312.

420×594mm A2