

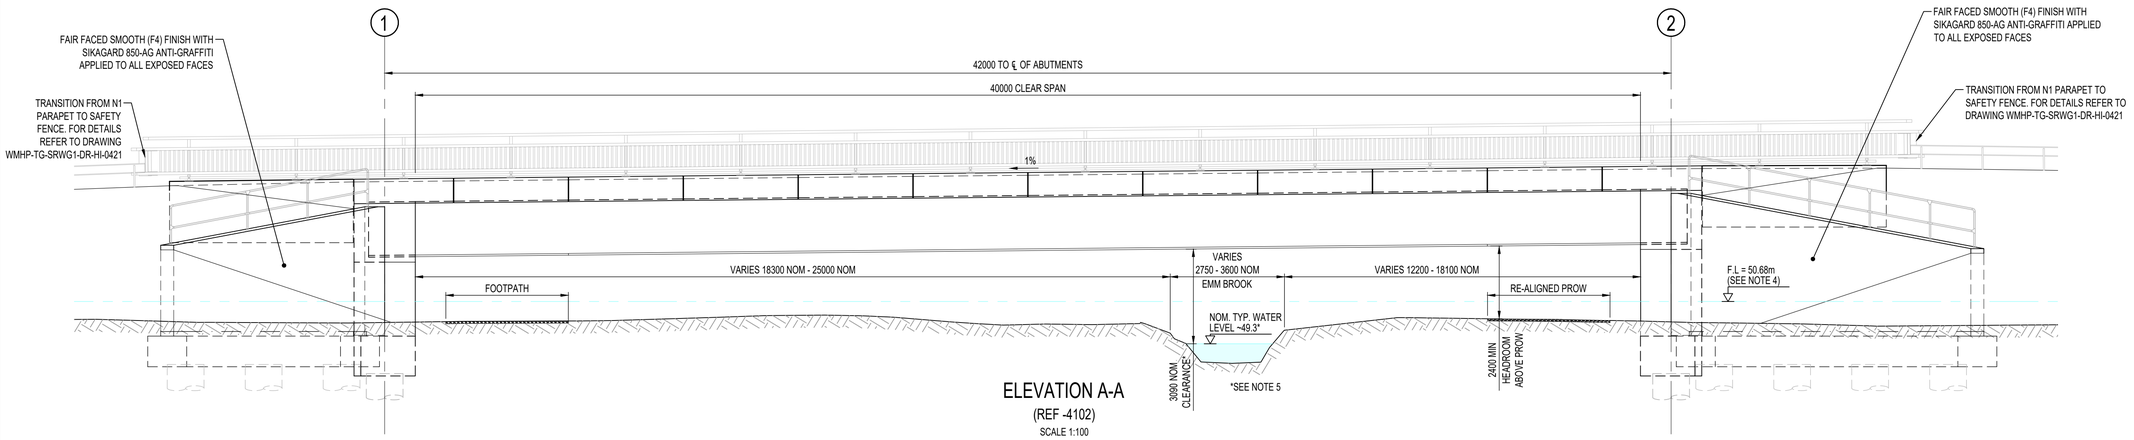



ELEVATION A-A
(REF -4102)
SCALE 1:100

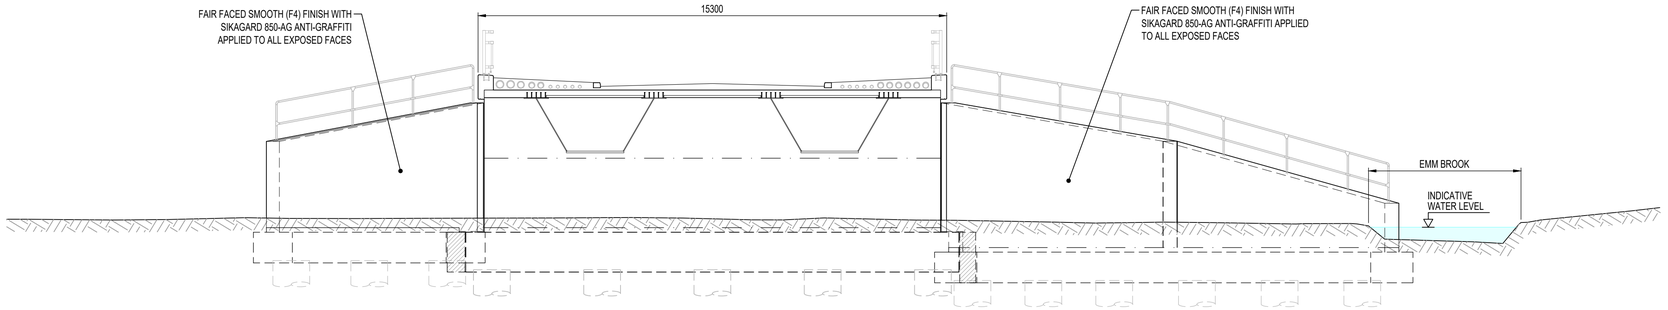

SECTION B-B
(REF -4102)
SCALE 1:100

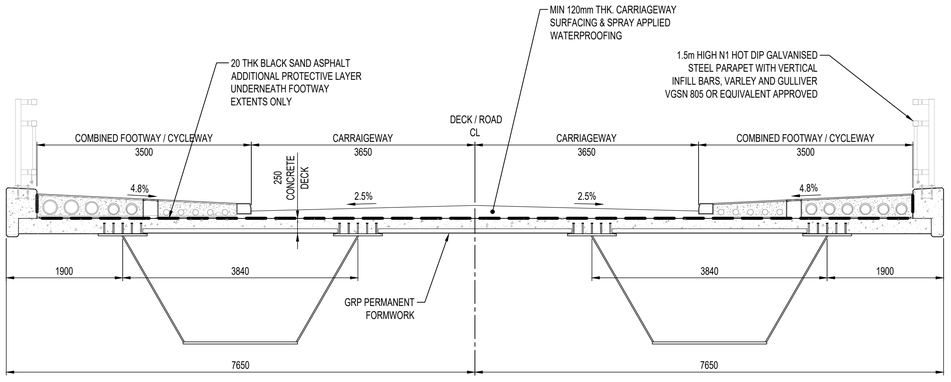

SECTION C-C
(REF -4102)
SCALE 1:50

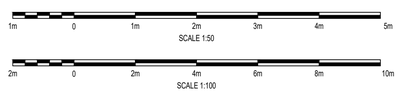


DO NOT SCALE

NOTES:

1. ALL DIMENSIONS ARE IN MILLIMETRES UNLESS NOTED OTHERWISE.
2. ALL LEVELS ARE IN METRES AOD UNLESS NOTED OTHERWISE.
3. THIS DRAWING SHALL BE READ IN CONJUNCTION WITH DRAWING WMHP-TG-SRWG1-DR-SE-4101 AND WMHP-TG-SRWG1-DR-SE-4102
4. FLOOD LEVEL SHOWN IS PREDICTED POST-DEVELOPMENT LEVEL FOR 1 IN 100 YEAR RETURN PERIOD WITH 70% CLIMATE CHANGE BASED ON WSP FLOOD MODELLING.
5. NOMINAL WATER LEVEL BASED ON RECORDED LEVEL OF 49.223mAOD AT EXISTING PROW FOOTBRIDGE SURVEYED ON 04/04/2015 BY "MURPHY SURVEYS", AS SHOWN ON DRAWING "11868_REACH A_WOKINGHAM_LS_3".

KEYPLAN

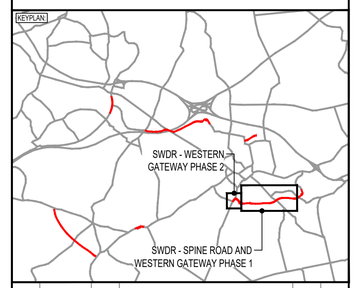

REV	DATE	BY	DESCRIPTION	CHK	APP
P05	25/10/2024	DJF	REVISED FOR PLANNING CONDITION DISCHARGE	JBM	JBM
P04	02/06/2022	NZM	MATTERS OUTSTANDING WMHP-TG-SRWG1-RG-DM-0010	BH	JC
P03	30/03/2022	TCH	PARAPET PRODUCT UPDATED FOR PLANNING COMMENTS	KL	CMF

DRAWING STATUS: PARTIALLY SIGNED-OFF — B

DESIGNER:
Tony Gee and Partners LLP
Hardy House
140 High Street
Esher, Surrey
KT10 9QJ
Tel: 01372 461600
www.tonygee.com
Consulting Civil, Structural and Geotechnical Engineers

CONTRACTOR: Balfour Beatty

CLIENT:
WOKINGHAM BOROUGH COUNCIL
Shute End, Wokingham, Berkshire RG40 1BN
Tel: (0118) 974 6000 Web: www.wokingham.gov.uk

PROJECT:
WOKINGHAM MAJOR HIGHWAYS PROGRAMME
SPINE ROAD AND WESTERN GATEWAY PHASE 1

TITLE:
SWDR SPINE ROAD BRIDGE CROSSING EMM BROOK
STRUCTURE REFERENCE: 3090
GENERAL ARRANGEMENT
SHEET 2

SCALE @ A1:	CHECKED:	APPROVED:
N/A	KL	CMF

PROJECT NO:	DESIGNED:	DRAWN:	DATE:
C118047	KL	TCH	May 20

DRAWING No: WMHP-TG-SRWG1-DR-SE-4103 — REV: P05

File name I:\PABLO\DATA\PROJECTS\301810\C118047\BIM\01-WIP\DRAWINGS\WMHP-TG-SRWG1-DR-SE-4103.DWG, printed on 25 October 2024 11:21:50, by David Frampton