


File name: I:\P\B\DATA\PROJECTS\2018\01\1847\BMA1-WP\DRAWINGS\WMHP-TG-SRWG1-DR-SE-4502.DWG, printed on 26 October 2024 11:27:52, by David Farrington

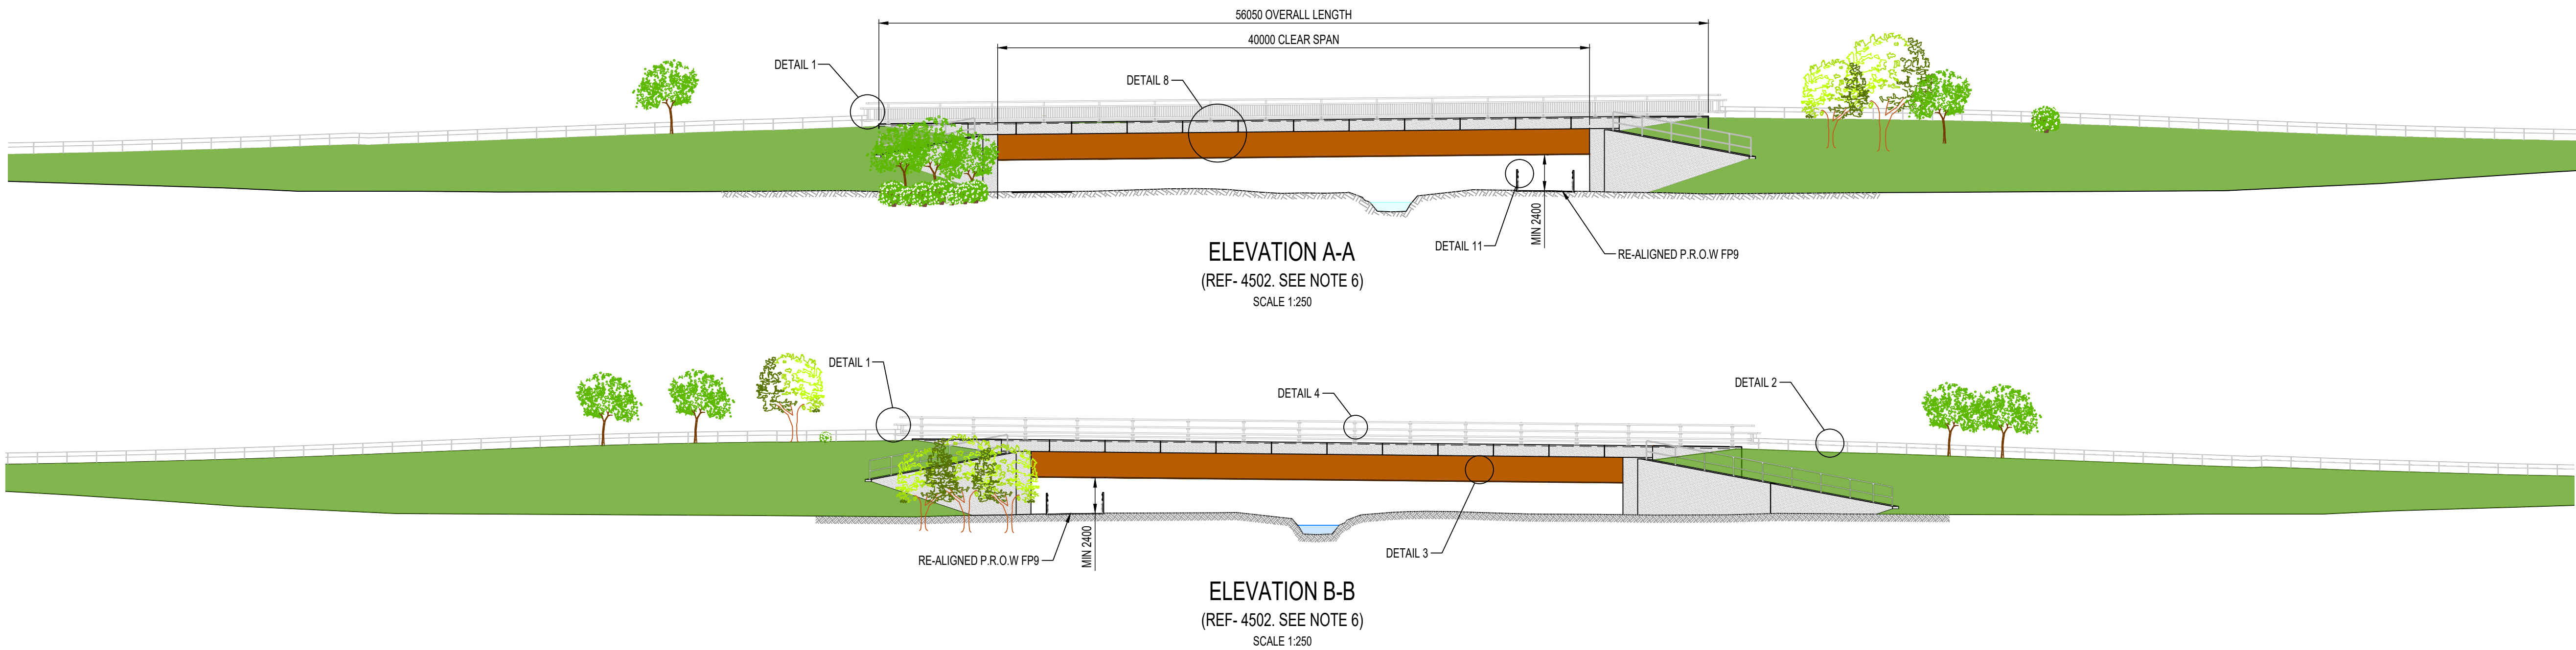

DETAIL 1 - PARAPET TO
SAFETY BARRIER TRANSITION




DETAIL 2 - SAFETY BARRIER






DETAIL 3 - WEATHERING STEEL BOX GIRDER
(SEE NOTE 4)



DETAIL 4 - PARAPET

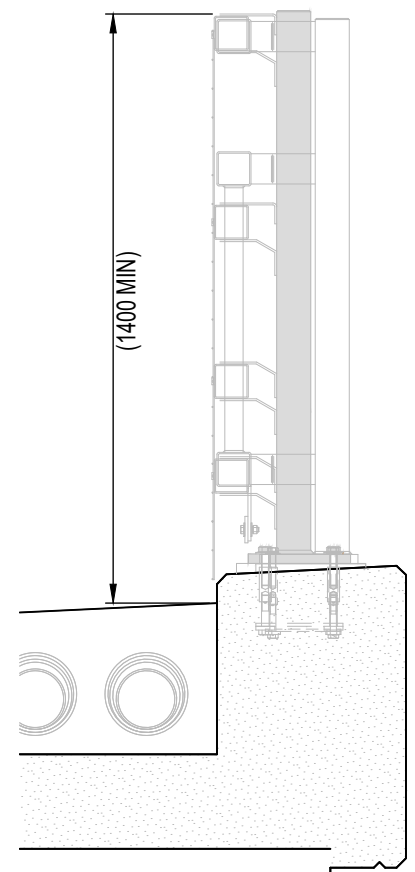


DETAIL 5 - PARAPET
SCALE 1:20

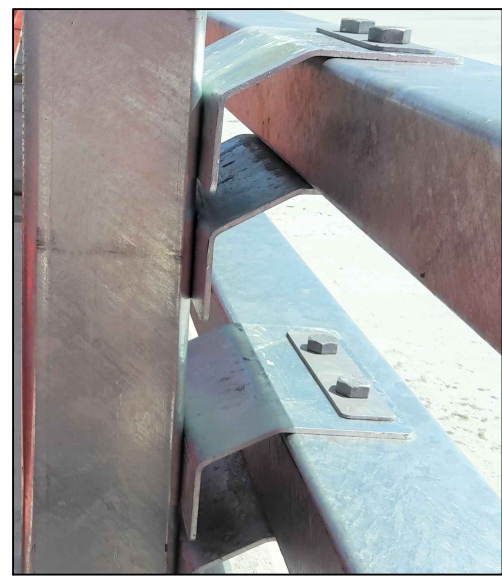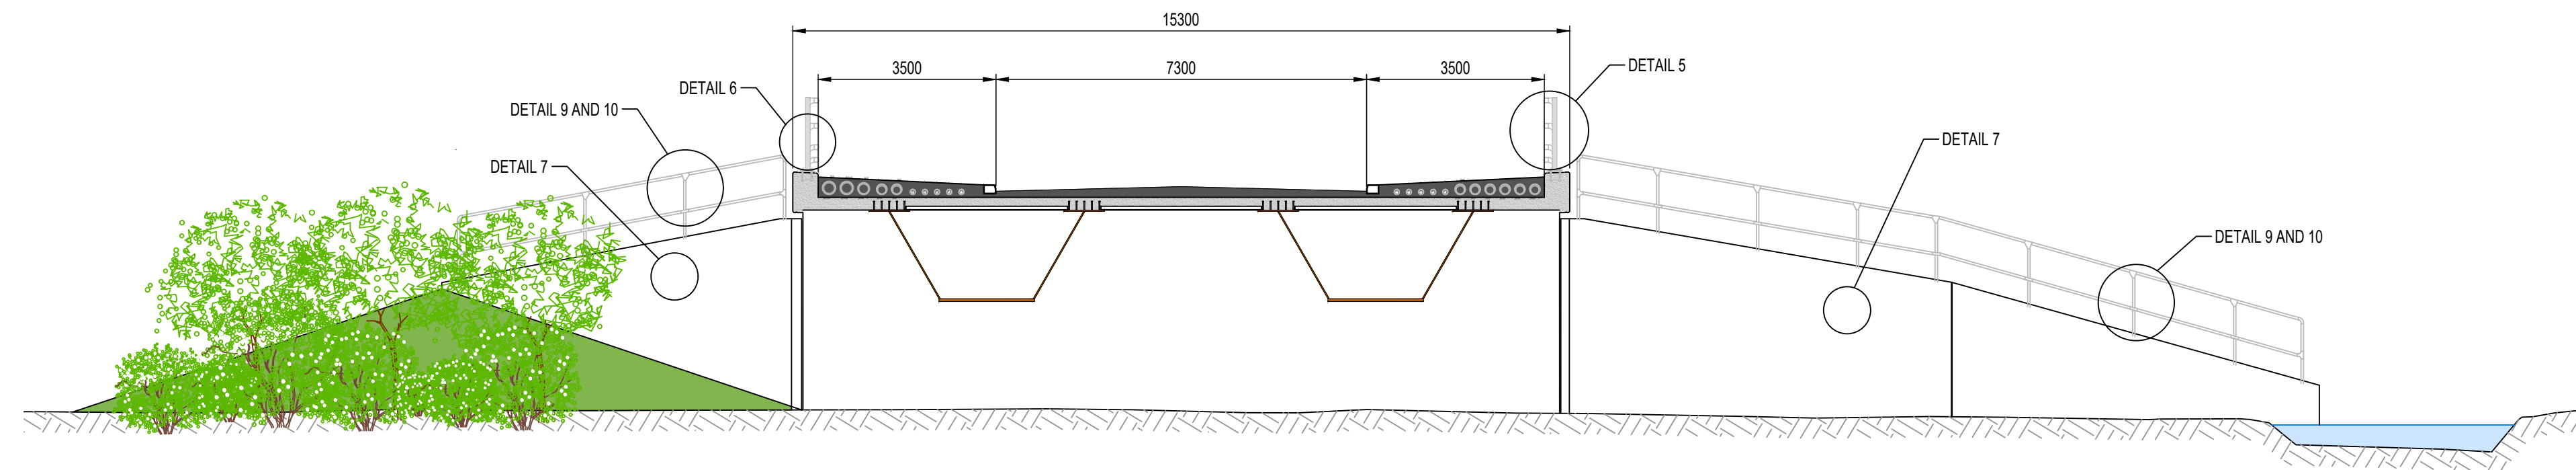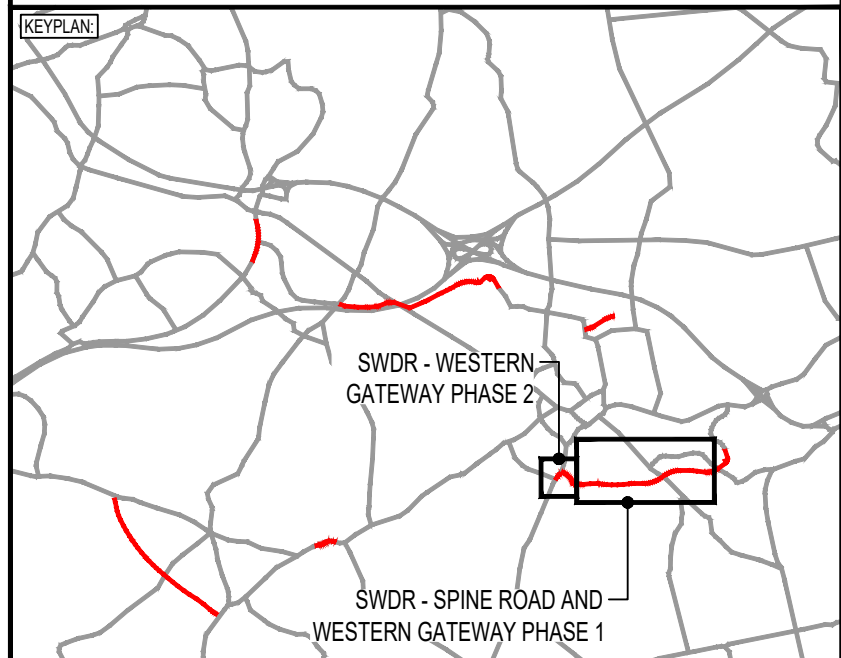

DETAIL 6 - PARAPET



DETAIL 11 - EKKI TIMBER DECKING
BOARD WITH ANTISLIP INSERTS

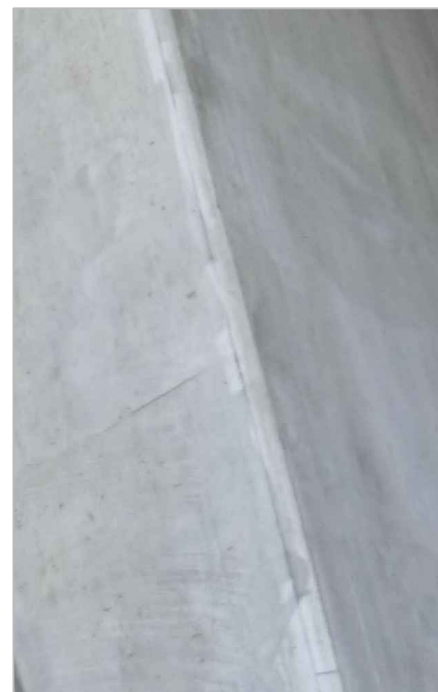

DETAIL 7 - WINGWALL FAIR FACED
SMOOTH (F4) CONCRETE FINISH



DETAIL 8 - PARAPET BEAM AND
WEATHERING STEEL BOX GIRDER





DETAIL 9 - GUARD RAIL
ON WINGWALLS
(SEE NOTE 4)



DETAIL 10 - GUARD
RAIL ON WINGWALLS
(SEE NOTE 4)



DETAIL 11 - EKKI TIMBER
BOARDWALK AND FOOTBRIDGE
(SEE NOTE 6)

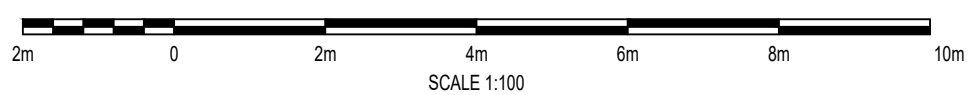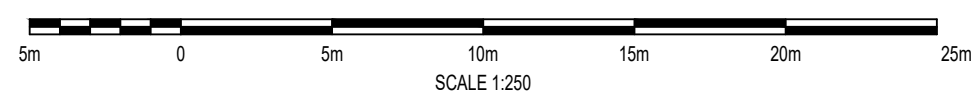

DO NOT SCALE

NOTES:

1. ALL DIMENSIONS ARE IN MILLIMETRES UNLESS NOTED OTHERWISE.
2. ALL LEVELS ARE IN METRES AOD UNLESS NOTED OTHERWISE.
3. THIS DRAWING SHALL BE READ IN CONJUNCTION WITH DRAWING WMHP-TG-SRWG1-DR-SE-4502 AND -4504 TO -4507.
4. PHOTOGRAPHS NOTED ARE FROM RECENTLY BUILT RAILWAY BRIDGE ON THE WEST OF OLD FOREST ROAD SCHEME (NORTH WOKINGHAM DISTRIBUTOR ROAD OF THE WMHP), CONSENTED UNDER PLANNING PERMISSION 190198. OTHER PHOTOS SHOW EXAMPLES OF THE SAME OR VERY SIMILAR PRODUCTS MATCHING THE SPECIFIED MATERIALS AND FINISHES FOR THIS BRIDGE.
5. LANDSCAPING SHOWN IS INDICATIVE ONLY. REFER TO DETAILED DESIGN DRAWING WMHP-TG-SRWG1-DR-LS-3002 FOR DETAILS.
6. NEW GYPSY LANE FOOTBRIDGE AND BOARDWALK STRUCTURE HAVE BEEN OMITTED FROM ELEVATIONS. REFER TO VISUALISATIONS ON DRAWINGS -4504 TO -4507 FOR ELEVATIONAL VIEWS OF SPINE ROAD BRIDGE CROSSING EMM BROOK TOGETHER WITH BOARDWALK STRUCTURE. DETAIL 11 SHOWS TYPICAL SAMPLES AND A VISUALLY SIMILAR FOOTBRIDGE BUILT IN THE SANG AS PART OF THE WEST OF OLD FOREST ROAD SCHEME (NORTH WOKINGHAM DISTRIBUTOR ROAD OF THE WMHP), CONSENTED UNDER PLANNING PERMISSION 190198.

PI03	25/10/2024	DJF	REVISED FOR PLANNING CONDITION DISCHARGE	JBM	JBM
PI02	10/03/2022	TCH	TREES AND BOARDWALK TIMBER PHOTO ADDED	KL	CMF
PI01	27/09/2021	RPS	PLANNING DISCHARGE ISSUE	KL	CMF
REV	DATE	BY	DESCRIPTION	CHK	APP

DRAWING STATUS: **SUITABLE FOR REVIEW & COMMENT** **S3**

DESIGNER: **Tony Gee** Consulting Civil, Structural and Geotechnical Engineers

CONTRACTOR: **Balfour Beatty**

CLIENT: **WOKINGHAM BOROUGH COUNCIL**

Shute End, Wokingham, Berkshire RG40 1BN
Tel: (0118) 974 6000 Web: www.wokingham.gov.uk

PROJECT: **WOKINGHAM MAJOR HIGHWAYS PROGRAMME
SPINE ROAD AND WESTERN GATEWAY PHASE 1**

TITLE: **SWDR SPINE ROAD BRIDGE CROSSING EMM BROOK
STRUCTURE REFERENCE: 3090
GENERAL ARRANGEMENT PLANNING DRAWING - SECTIONS**

SCALE @ A1: AS SHOWN	CHECKED: KL	APPROVED: CMF
PROJECT NO: C118047	DESIGNED: KL	DRAWN: RPS
DRAWING NO: WMHP-TG-SRWG1-DR-SE-4503	DATE: March 22	REV: P03