



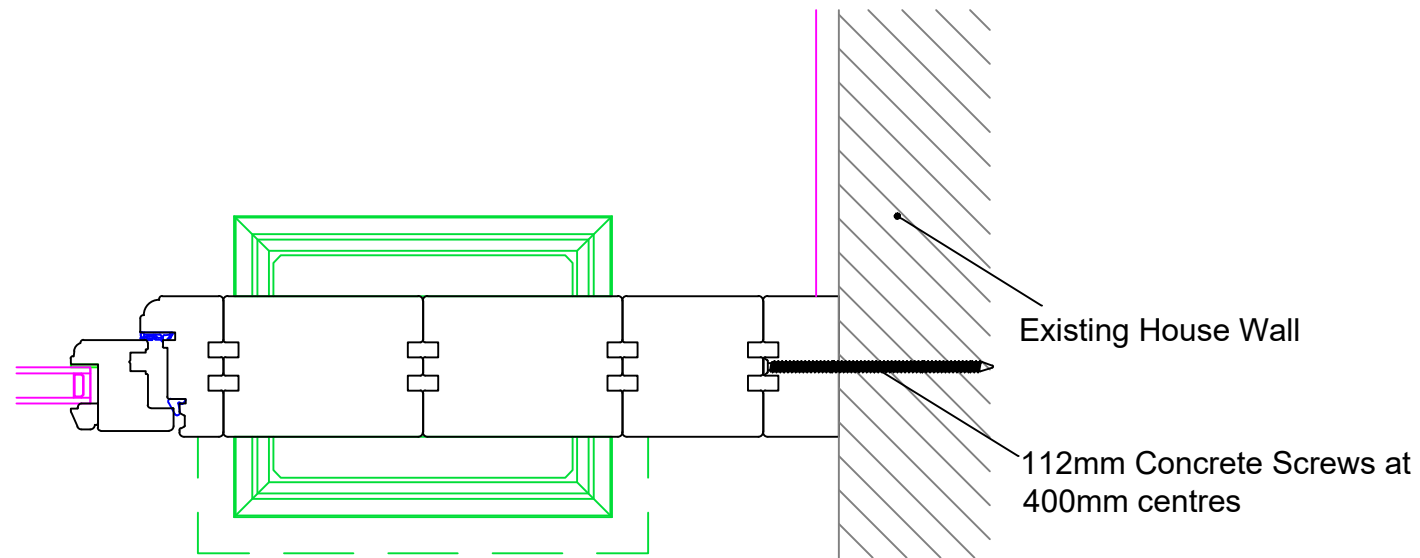

FIXING DETAIL AT HOST WALL

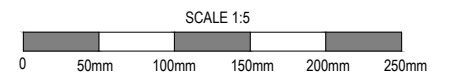

REVISION	DATE	COMMENT

client South Scarletts Scarletts Lane Reading Berkshire RG10 9XD		
Drawing: Fixing Detail at Host Wall		
scale: 1:5 @A3	dwg: 12940 /09	rev: -
date: August '24		


David Salisbury

Bennett Road,
Isleport Business Park,
Highbridge, Somerset, TA9 4PW
Tel: 01278-764400 Fax:
01278-764422