


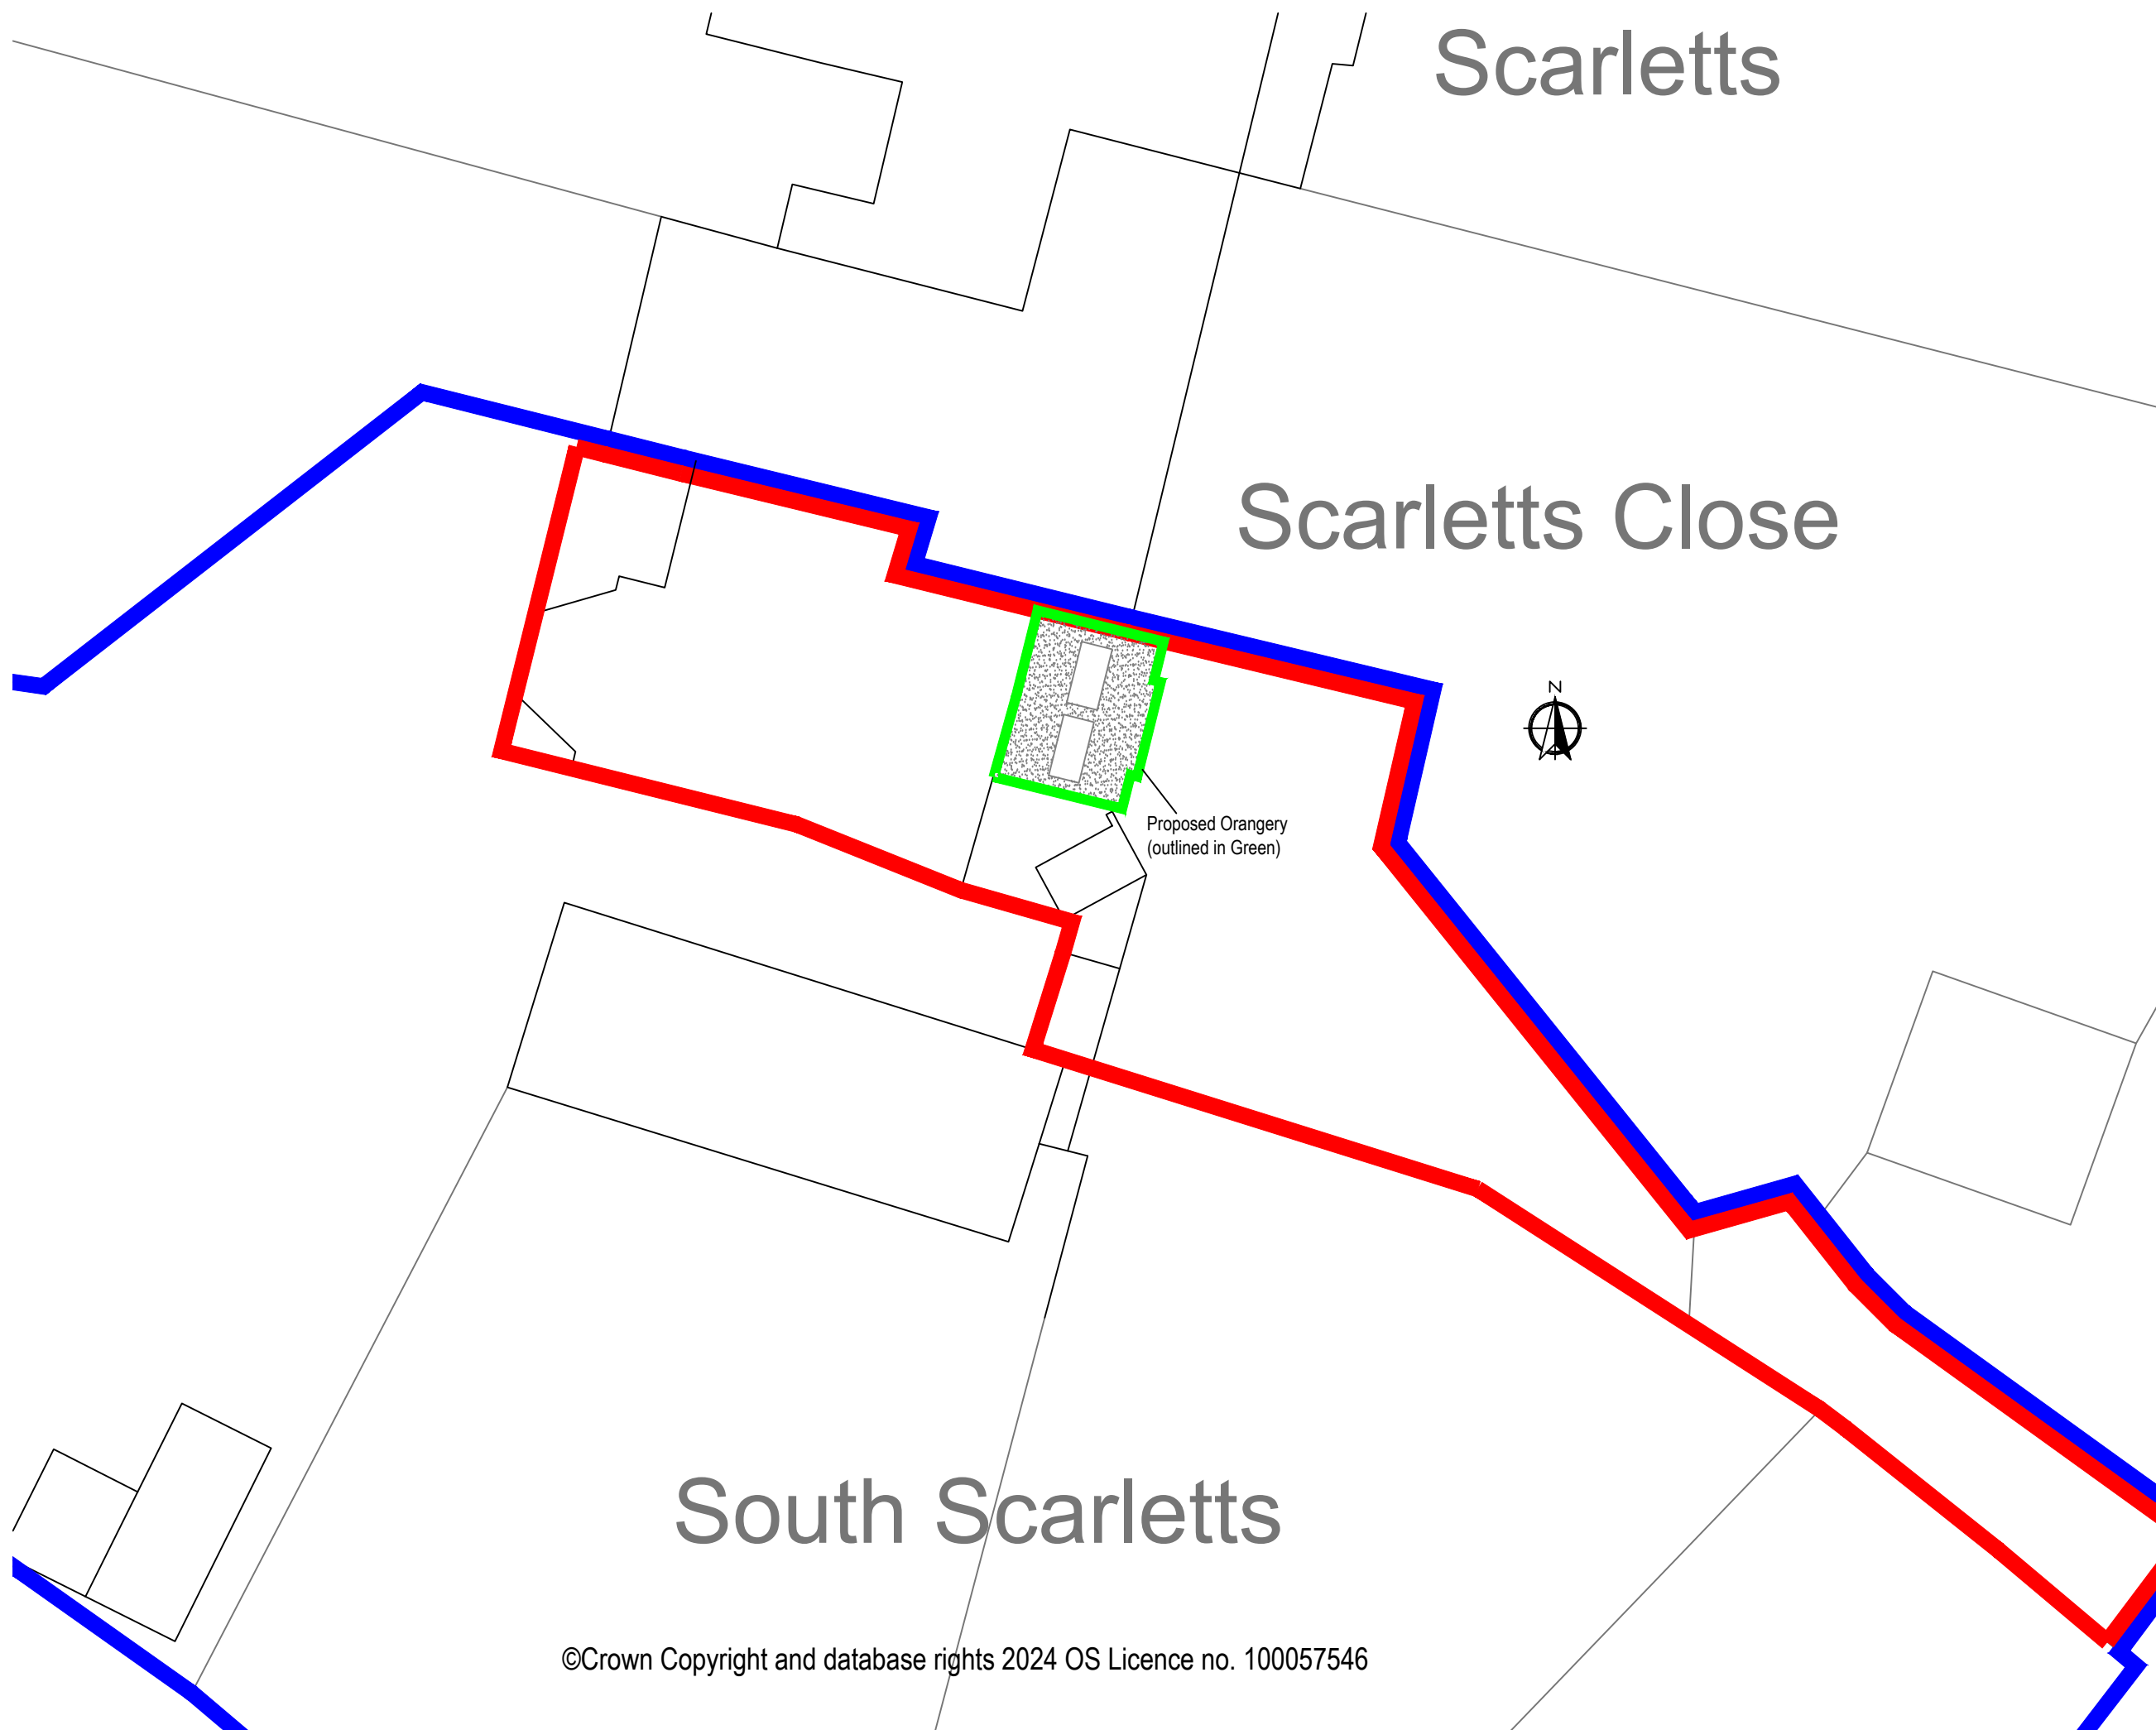


Scarletts

Scarletts Close

South Scarletts



Proposed Orangery
(outlined in Green)

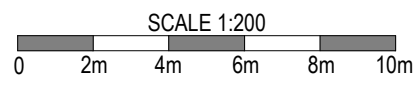

REVISION	DATE	COMMENT

client		
South Scarletts Scarletts Lane Reading Berkshire RG10 9XD		
Drawing:		
Block Plan		
scale: 1:200@A3	dwg: 12940 /03	rev: -
date: August '24		

©Crown Copyright and database rights 2024 OS Licence no. 100057546



Bennett Road,
Isleport Business Park,
Highbridge, Somerset, TA9 4PW
Tel: 01278-764400 Fax:
01278-764422