



All electrical works including
downlighters to comply with part P
(BS7671).

Warm roof section to achieve U-value
of 0.15W/m2K .

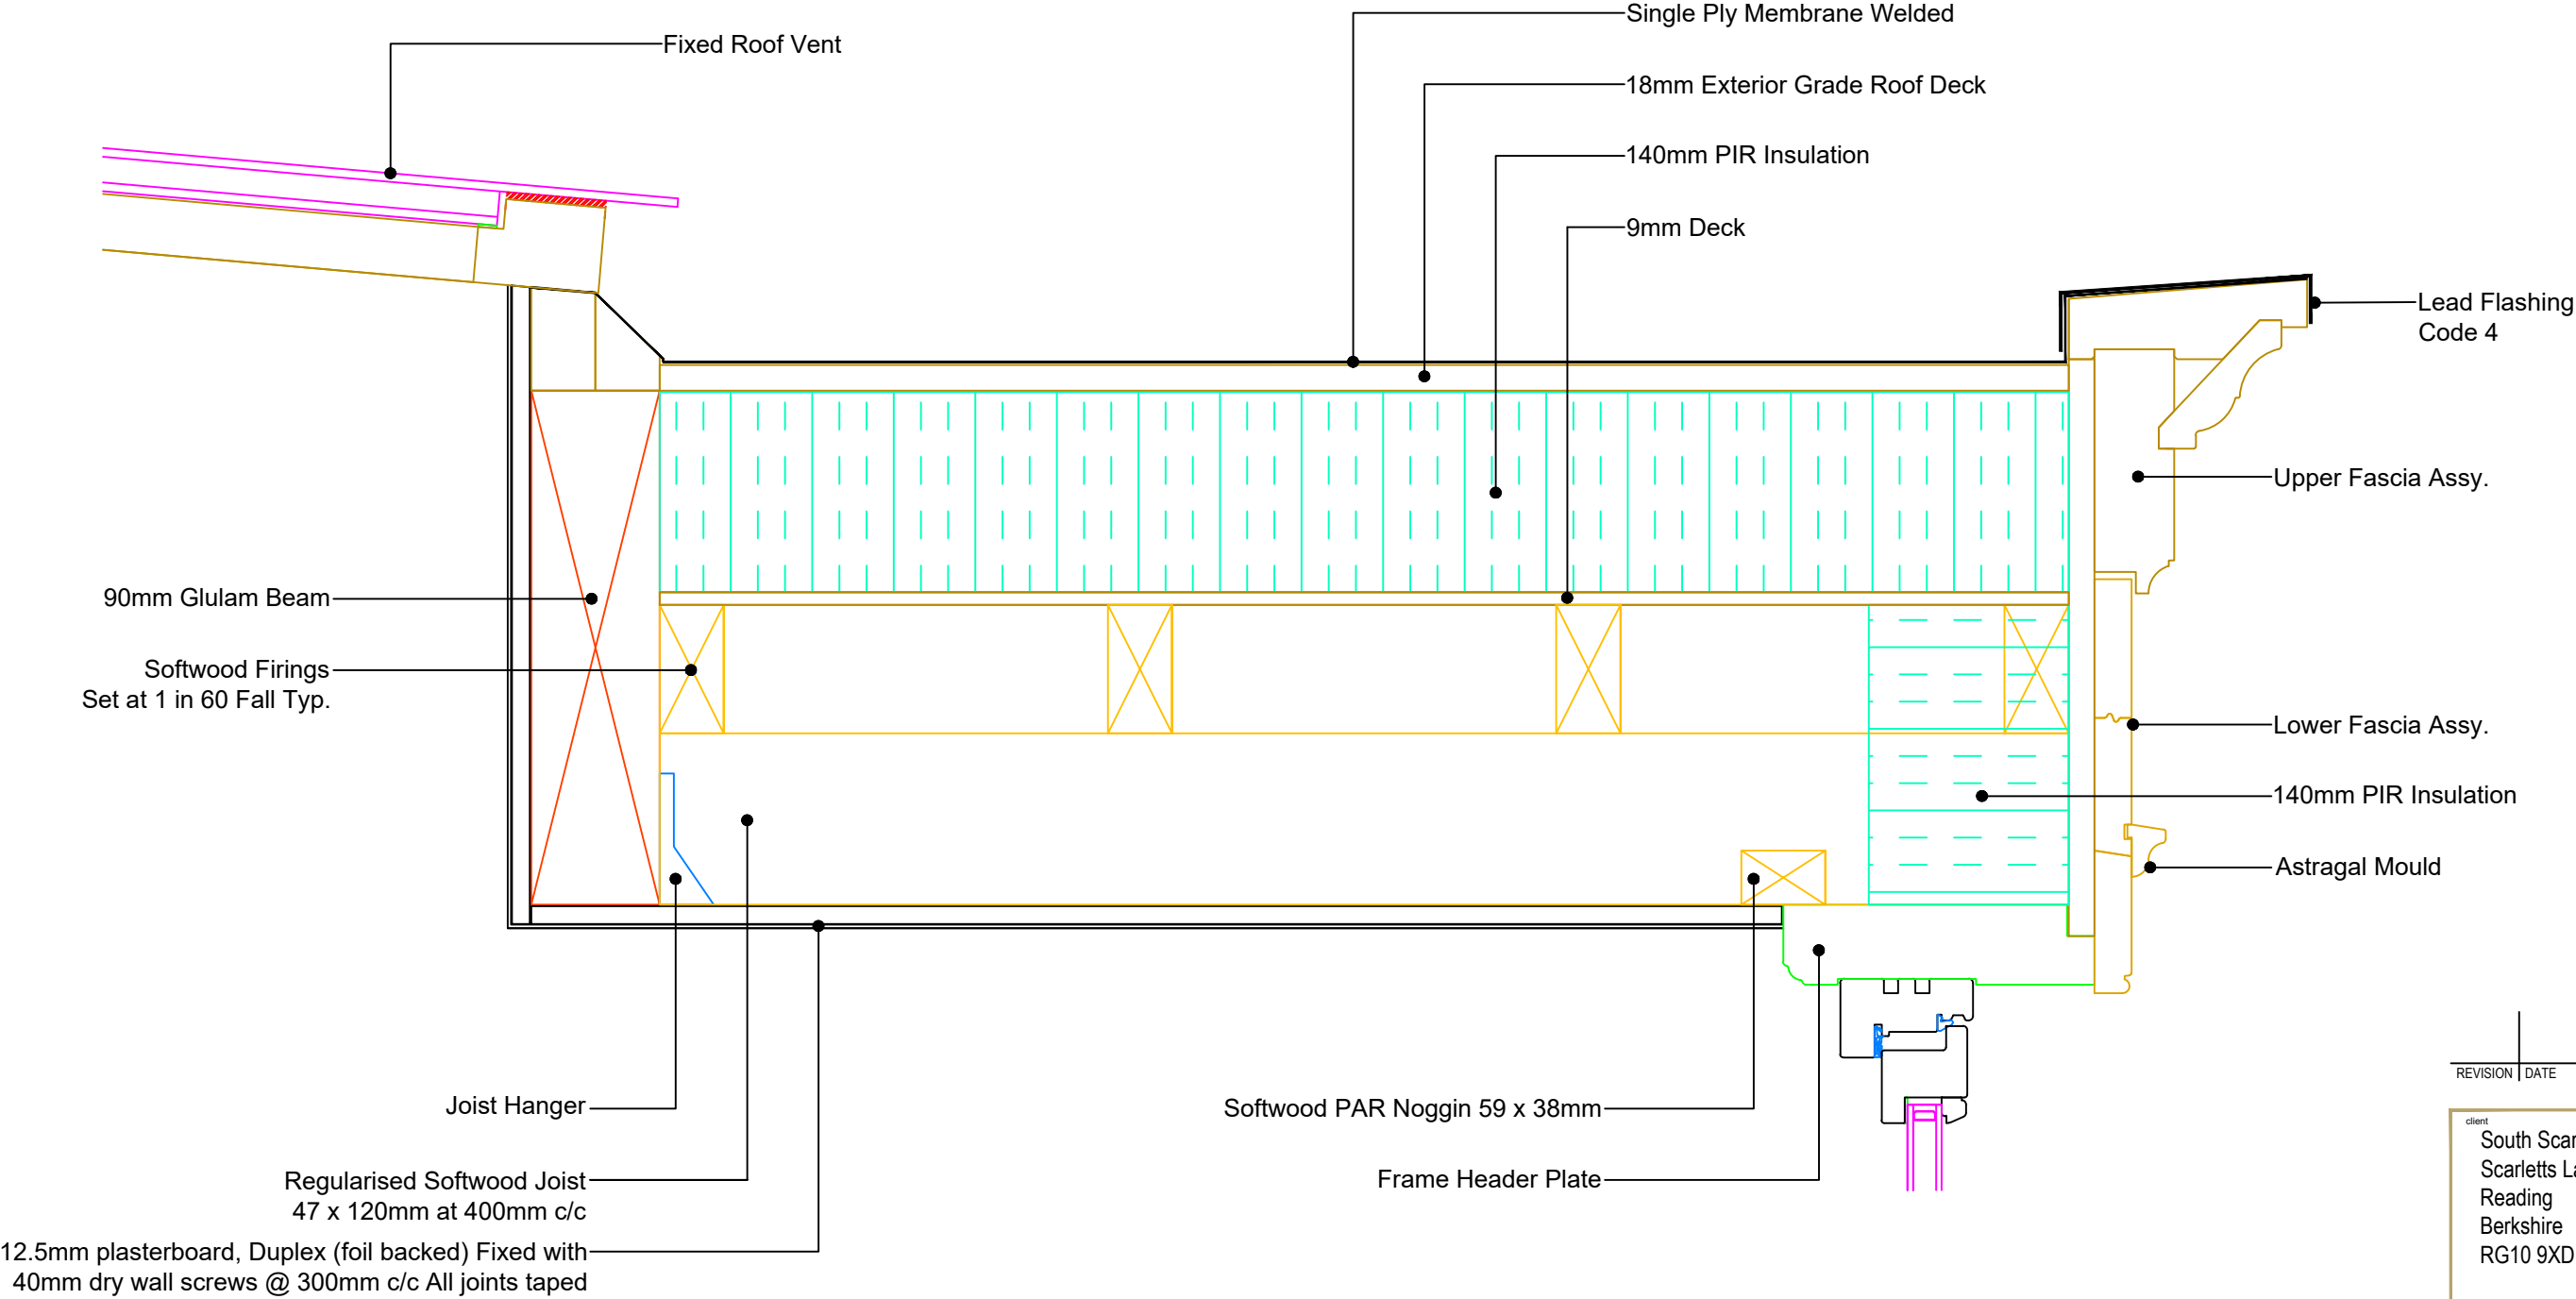

REVISION	DATE	COMMENT

client South Scarletts Scarletts Lane Reading Berkshire RG10 9XD		
Drawing: Detailed Roof Section		
scale: 1:5 @A3	dwg: 12940 /05	rev: -
date: August '24		

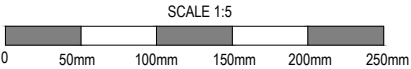

David Salisbury

Bennett Road,
Isleport Business Park,
Highbridge, Somerset, TA9 4PW
Tel: 01278-764400 Fax:
01278-764422