



VERTICAL VIEW  
THROUGH PILASTER

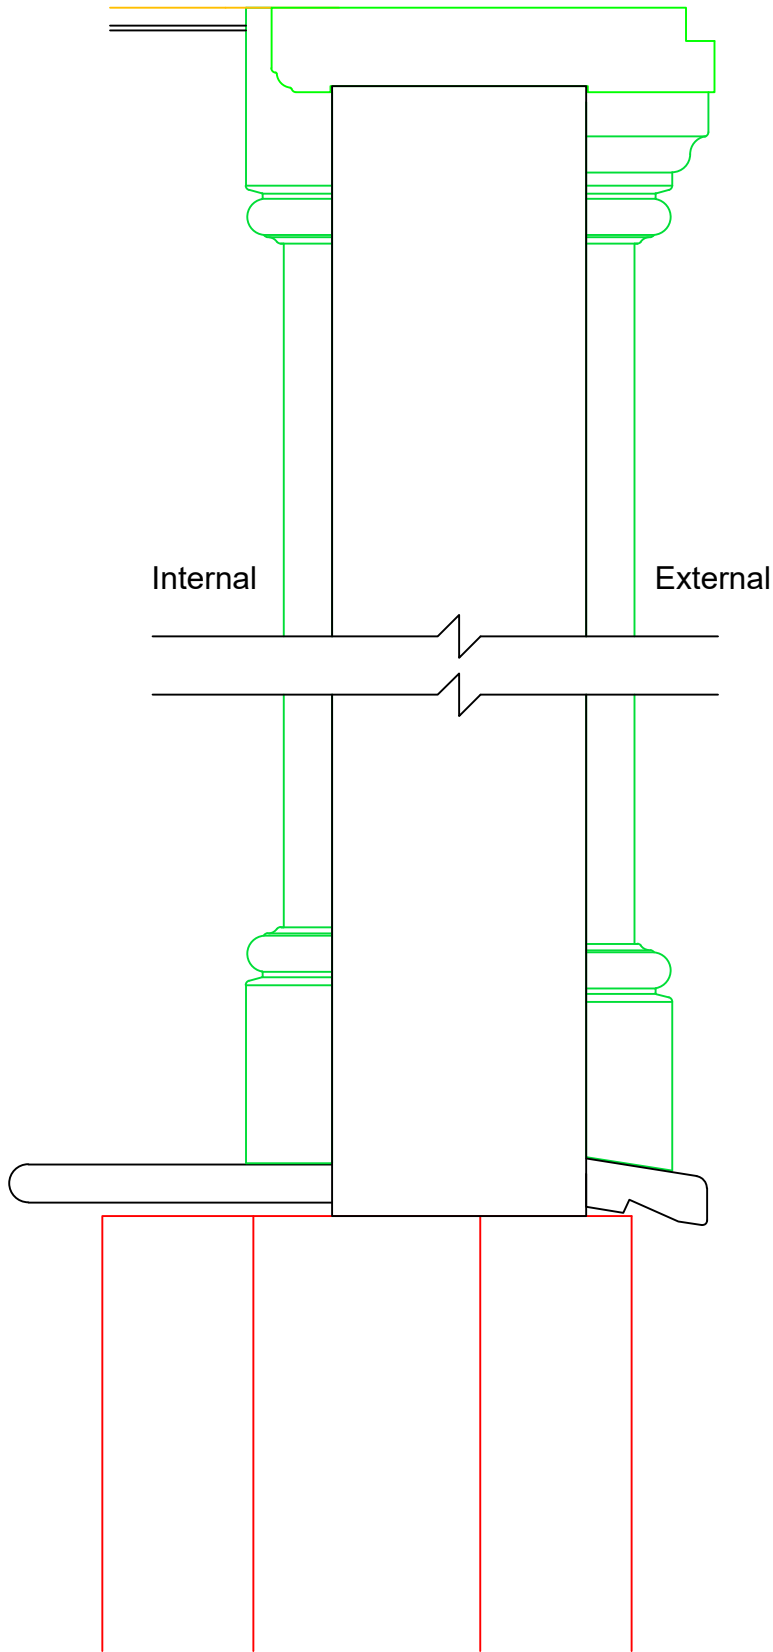


VERTICAL VIEW  
THROUGH DOUBLE  
DOOR

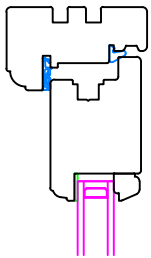


Door Head Rail

VERTICAL VIEW  
THROUGH FULL  
HEIGHT WINDOW


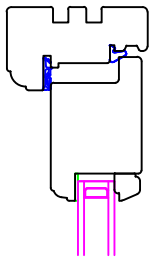


Full Height Window  
Head Rail


VERTICAL VIEW  
THROUGH VS WINDOW

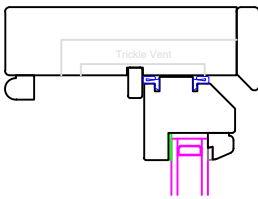


VS Window  
Head Rail

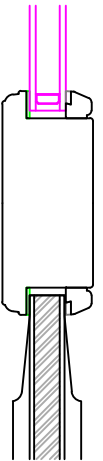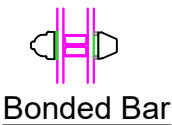


Door Mid Rail

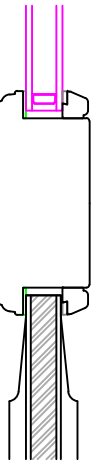


Full Height Window  
Mid Rail

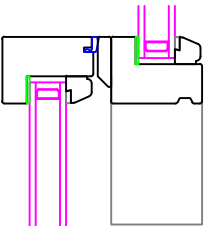


VS Window  
Mid Rail

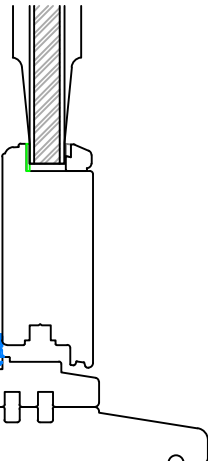


Door Cill

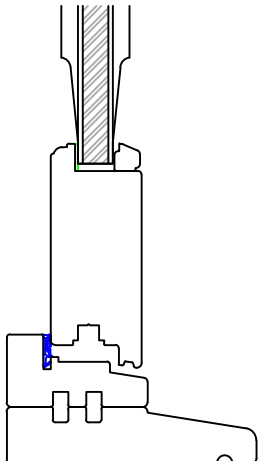

Full Height Window Cill

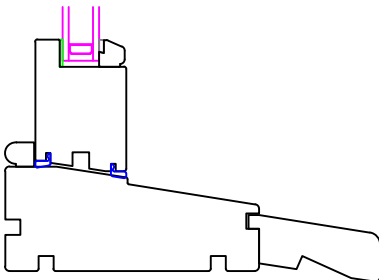

VS Window Cill

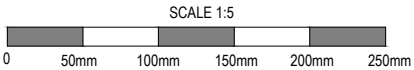

| REVISION | DATE | COMMENT |
|----------|------|---------|
|          |      |         |

|                                                                                 |                |        |
|---------------------------------------------------------------------------------|----------------|--------|
| client<br>South Scarletts<br>Scarletts Lane<br>Reading<br>Berkshire<br>RG10 9XD |                |        |
| Drawing:<br>Detailed Vertical Frame Sections                                    |                |        |
| scale: 1:5 @A3                                                                  | dwg: 12940 /06 | rev: - |
| date: August '24                                                                |                |        |

  
*David Salisbury*

Bennett Road,  
Isleport Business Park,  
Highbridge, Somerset, TA9 4PW  
Tel: 01278-764400 Fax:  
01278-764422