



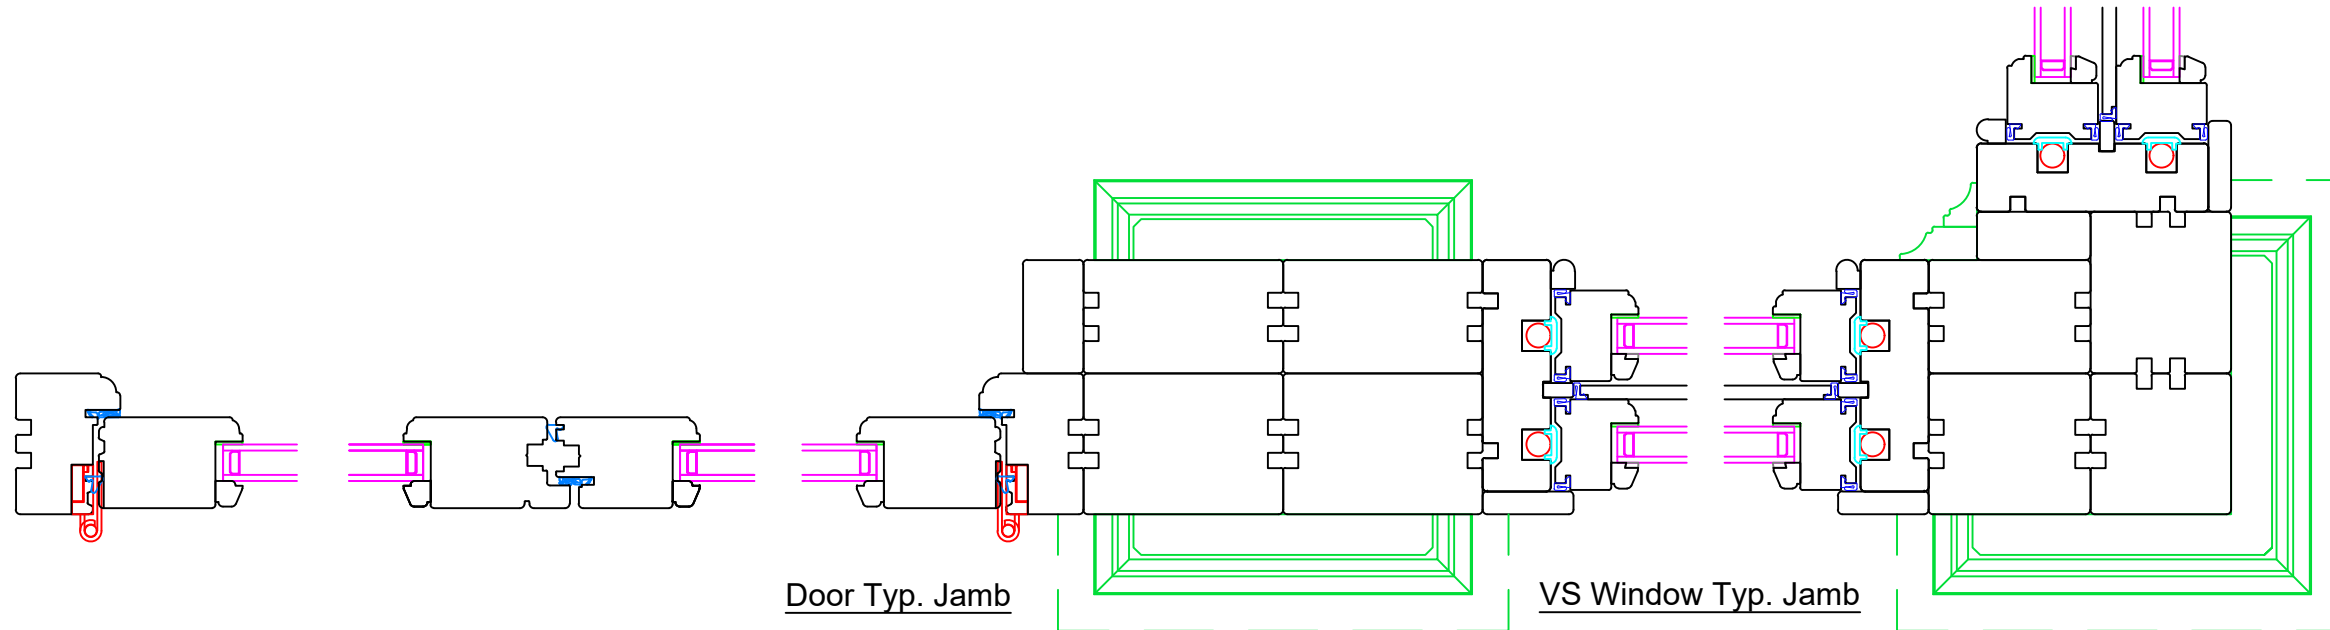


PLAN VIEW OF LARGE
IN-LINE PILASTER

PLAN VIEW OF LARGE
CORNER PILASTER

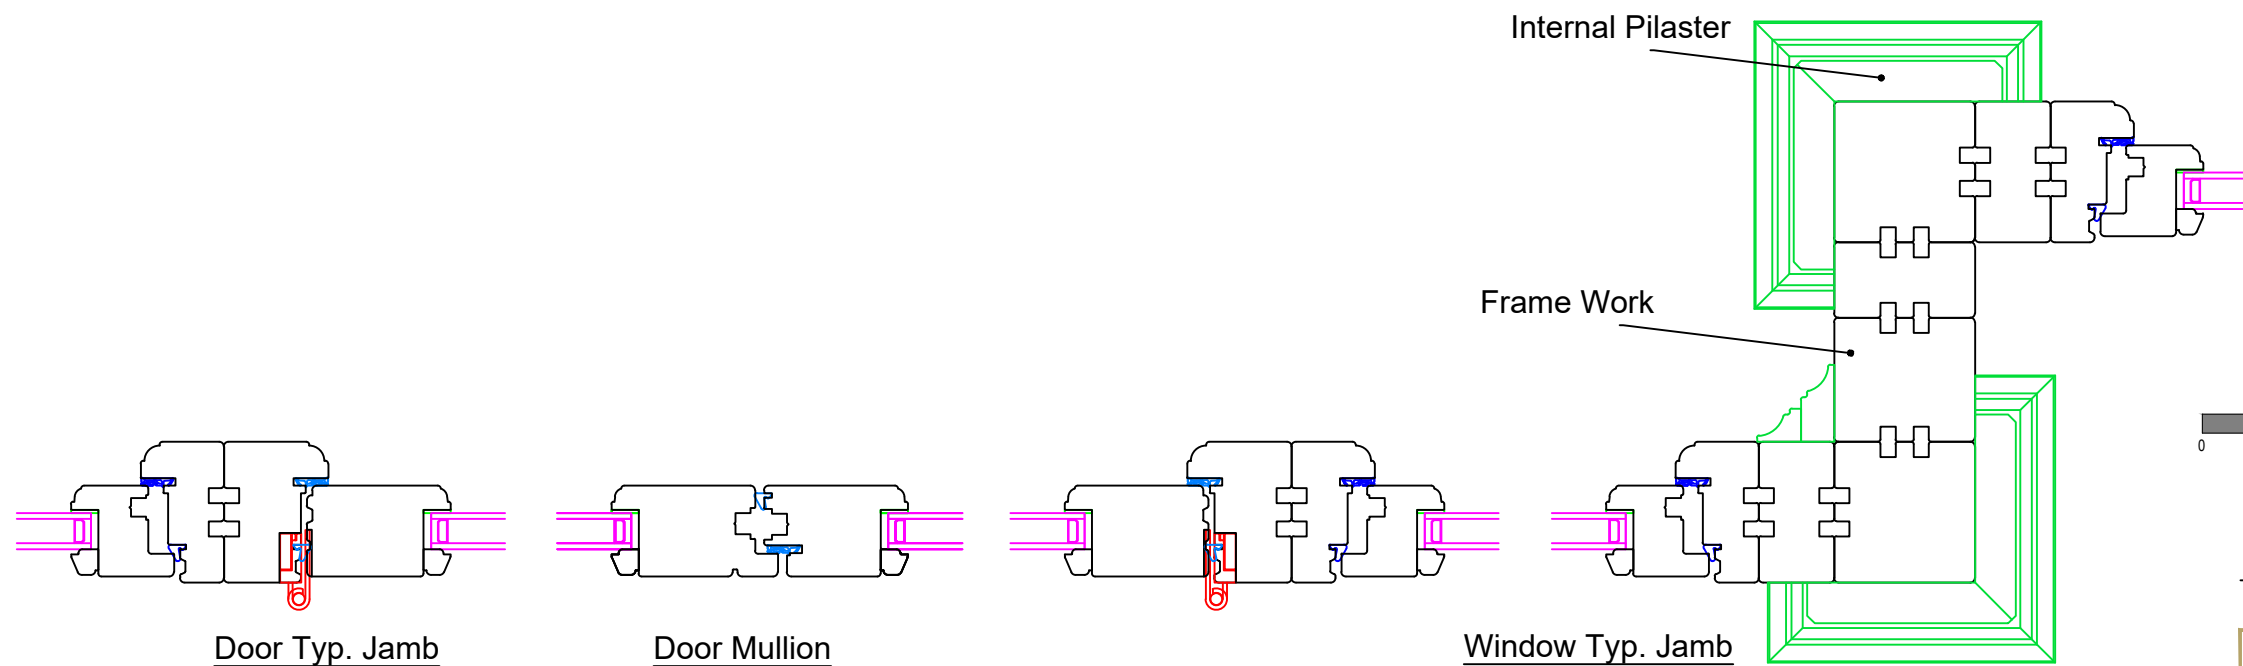

PLAN VIEW OF DOUBLE DOOR

PLAN VIEW OF STANDARD
CORNER PILASTER

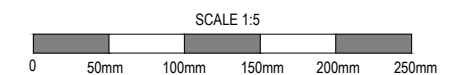

REVISION	DATE	COMMENT

client South Scarletts Scarletts Lane Reading Berkshire RG10 9XD		
Drawing: Detailed Horizontal Frame Sections		
scale: 1:5 @A3	dwg: 12940 /07	rev: -
date: August '24		

David Salisbury

Bennett Road,
Isleport Business Park,
Highbridge, Somerset, TA9 4PW
Tel: 01278-764400 Fax:
01278-764422