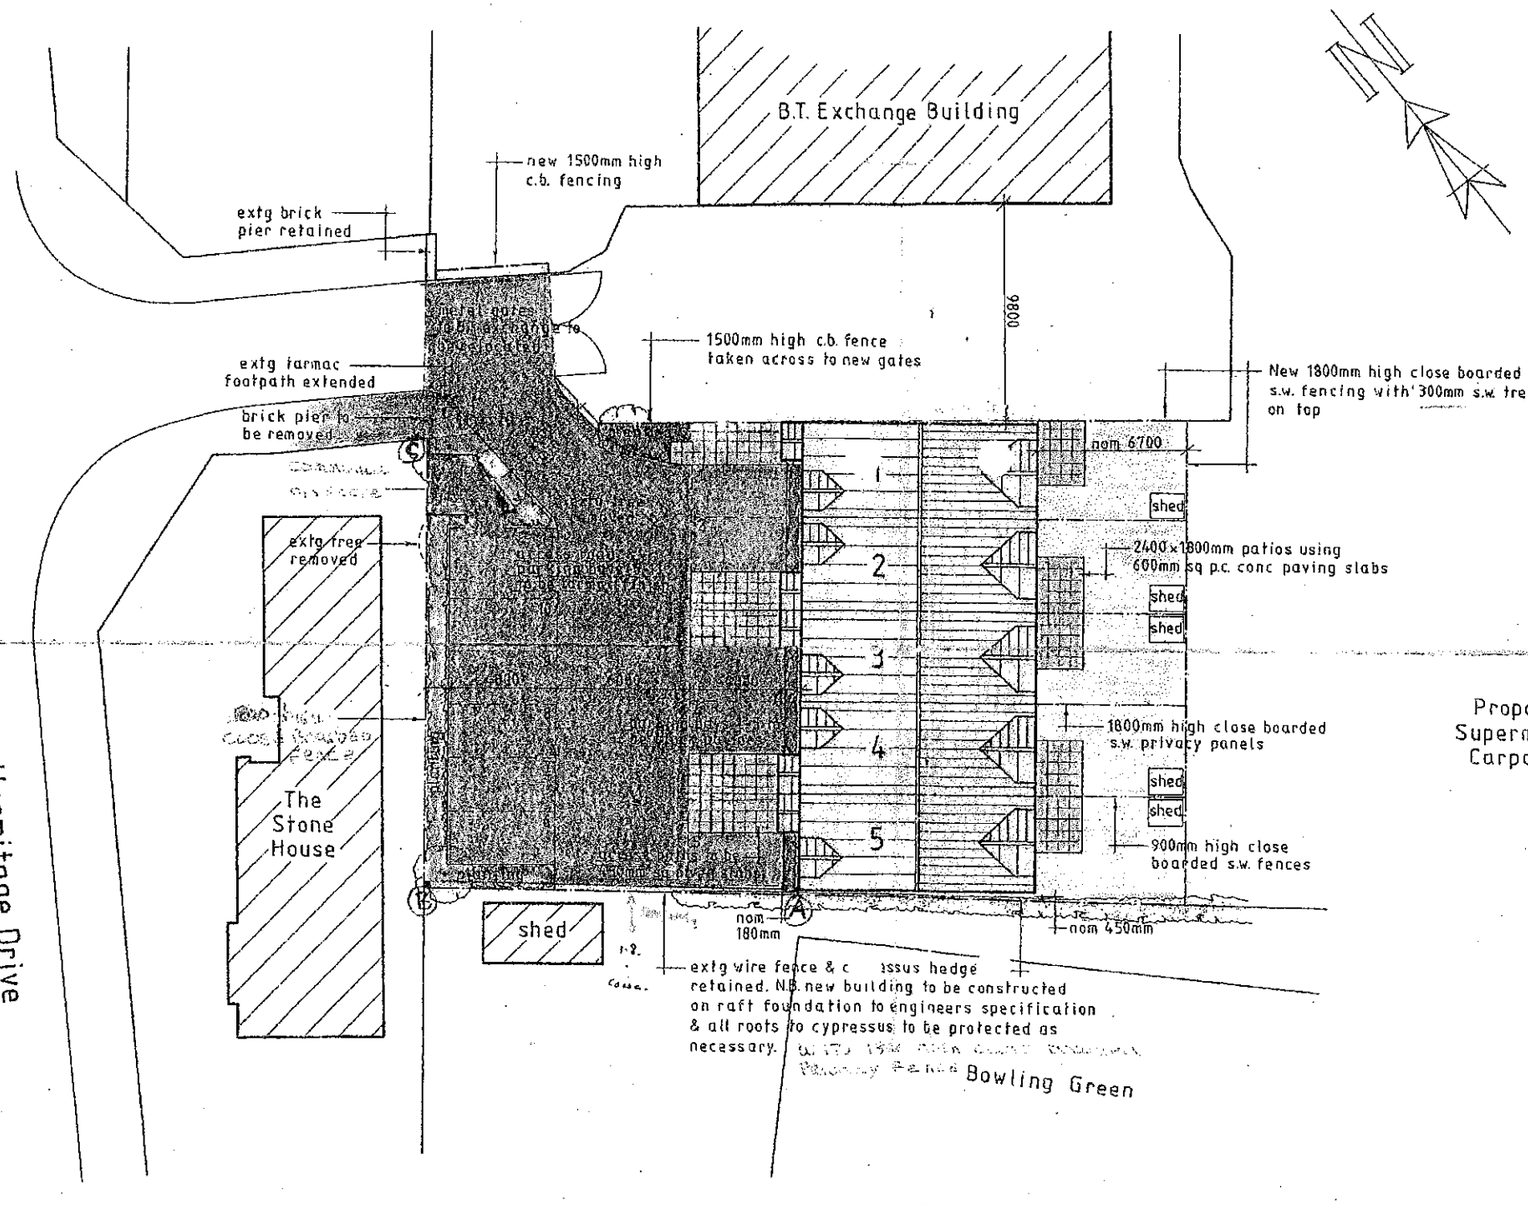

A		
	Date	Revisions

© copyright

ZENITH
DESIGN & BUILD
2, Broad Street,
Wokingham,
Berks. RG40 1AB.
Tel: 0118 9781394
Fax: 0118 9781399

Client
Thames Valley Housing

Job Title
5no 3 bedroom town houses on land adjacent to :
B.T. Exchange Building,
Hermitage Drive,
Twyford.

Drawing Title
PROPOSED SITE LAYOUT PLAN

Scale 1:200

Date April 1999 | Drawn by P.R.O.F.

Drg. No. H.O.T. - 4 | Rev.

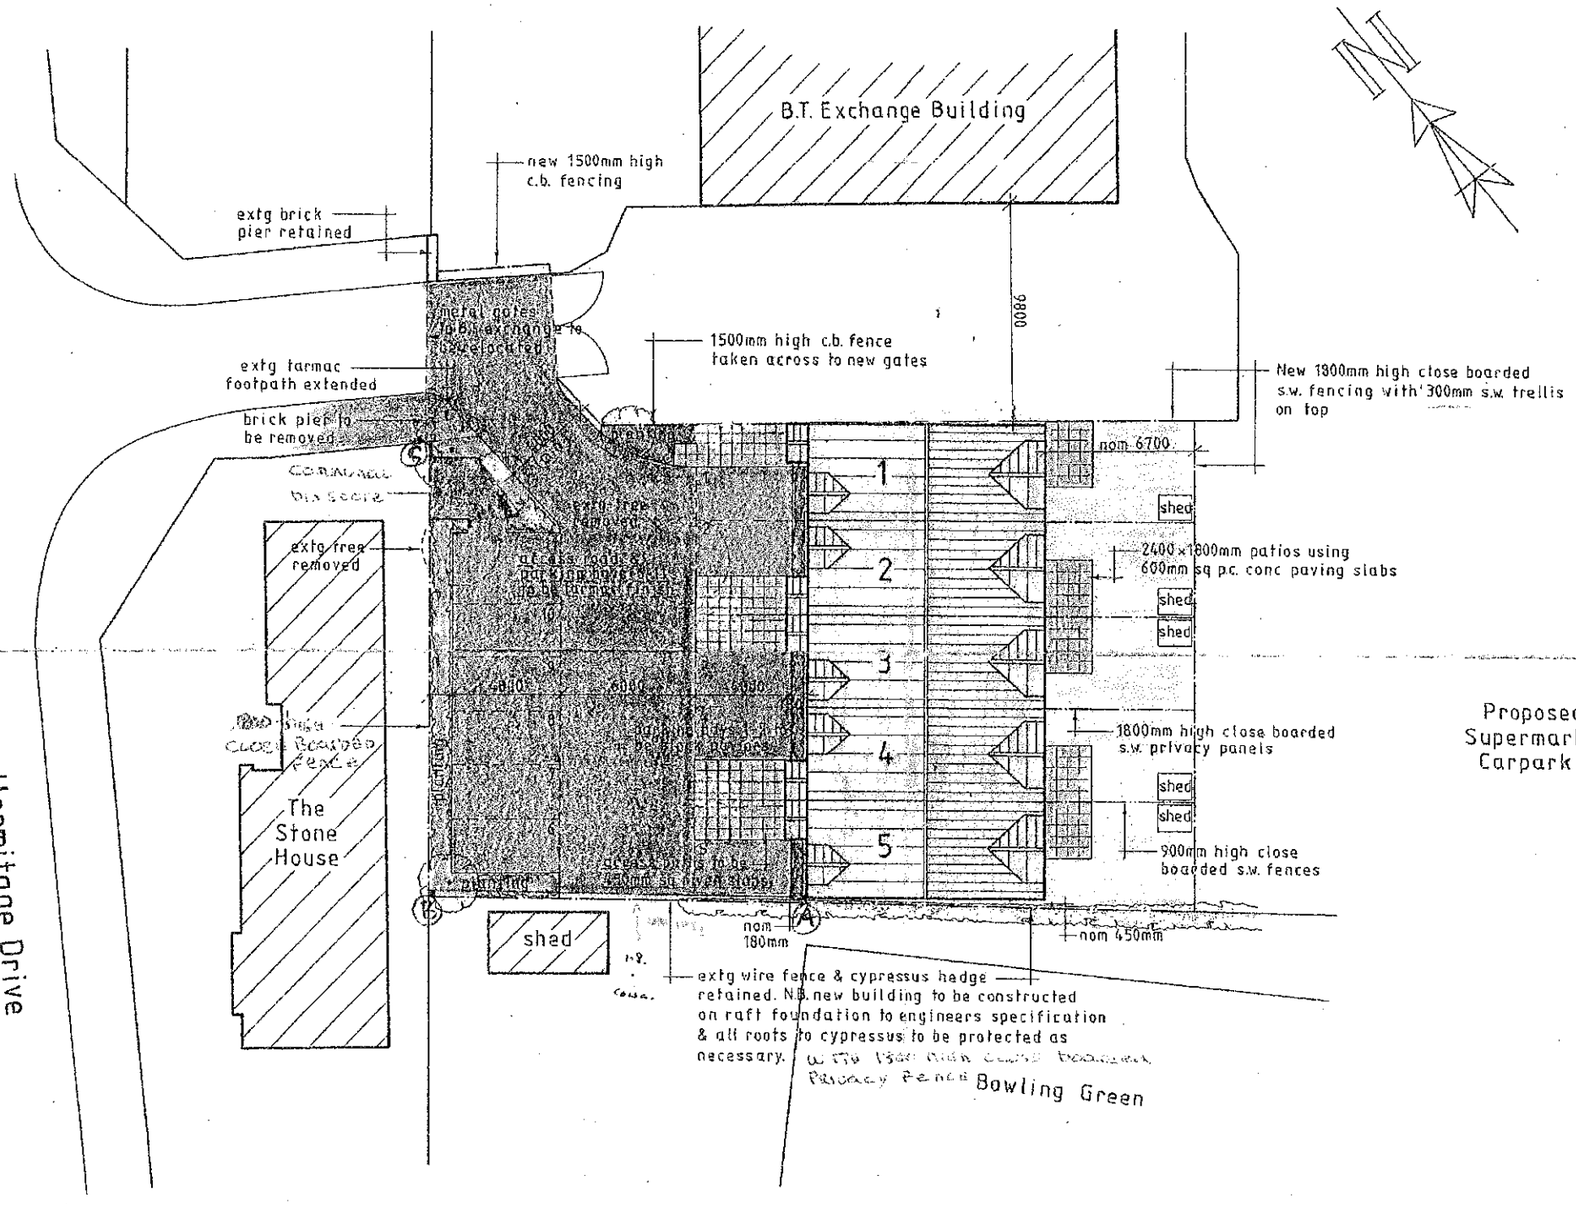

A		
	Date	Revisions

© copyright

ZENITH
DESIGN & BUILD
2, Broad Street,
Wokingham,
Berks. RG40 1AB.
Tel: 0118 9781394
Fax: 0118 9781399

Client
Thames Valley Housing

Job Title
5no 3 bedroom town houses on land adjacent to :
B.T. Exchange Building,
Hermitage Drive,
Twyford.

Drawing Title
PROPOSED SITE LAYOUT PLAN

Scale 1:200

Date April 1999 | Drawn by P.R.O.F.

Drg. No. H.D.T. - 4 | Rev.

REVISED