

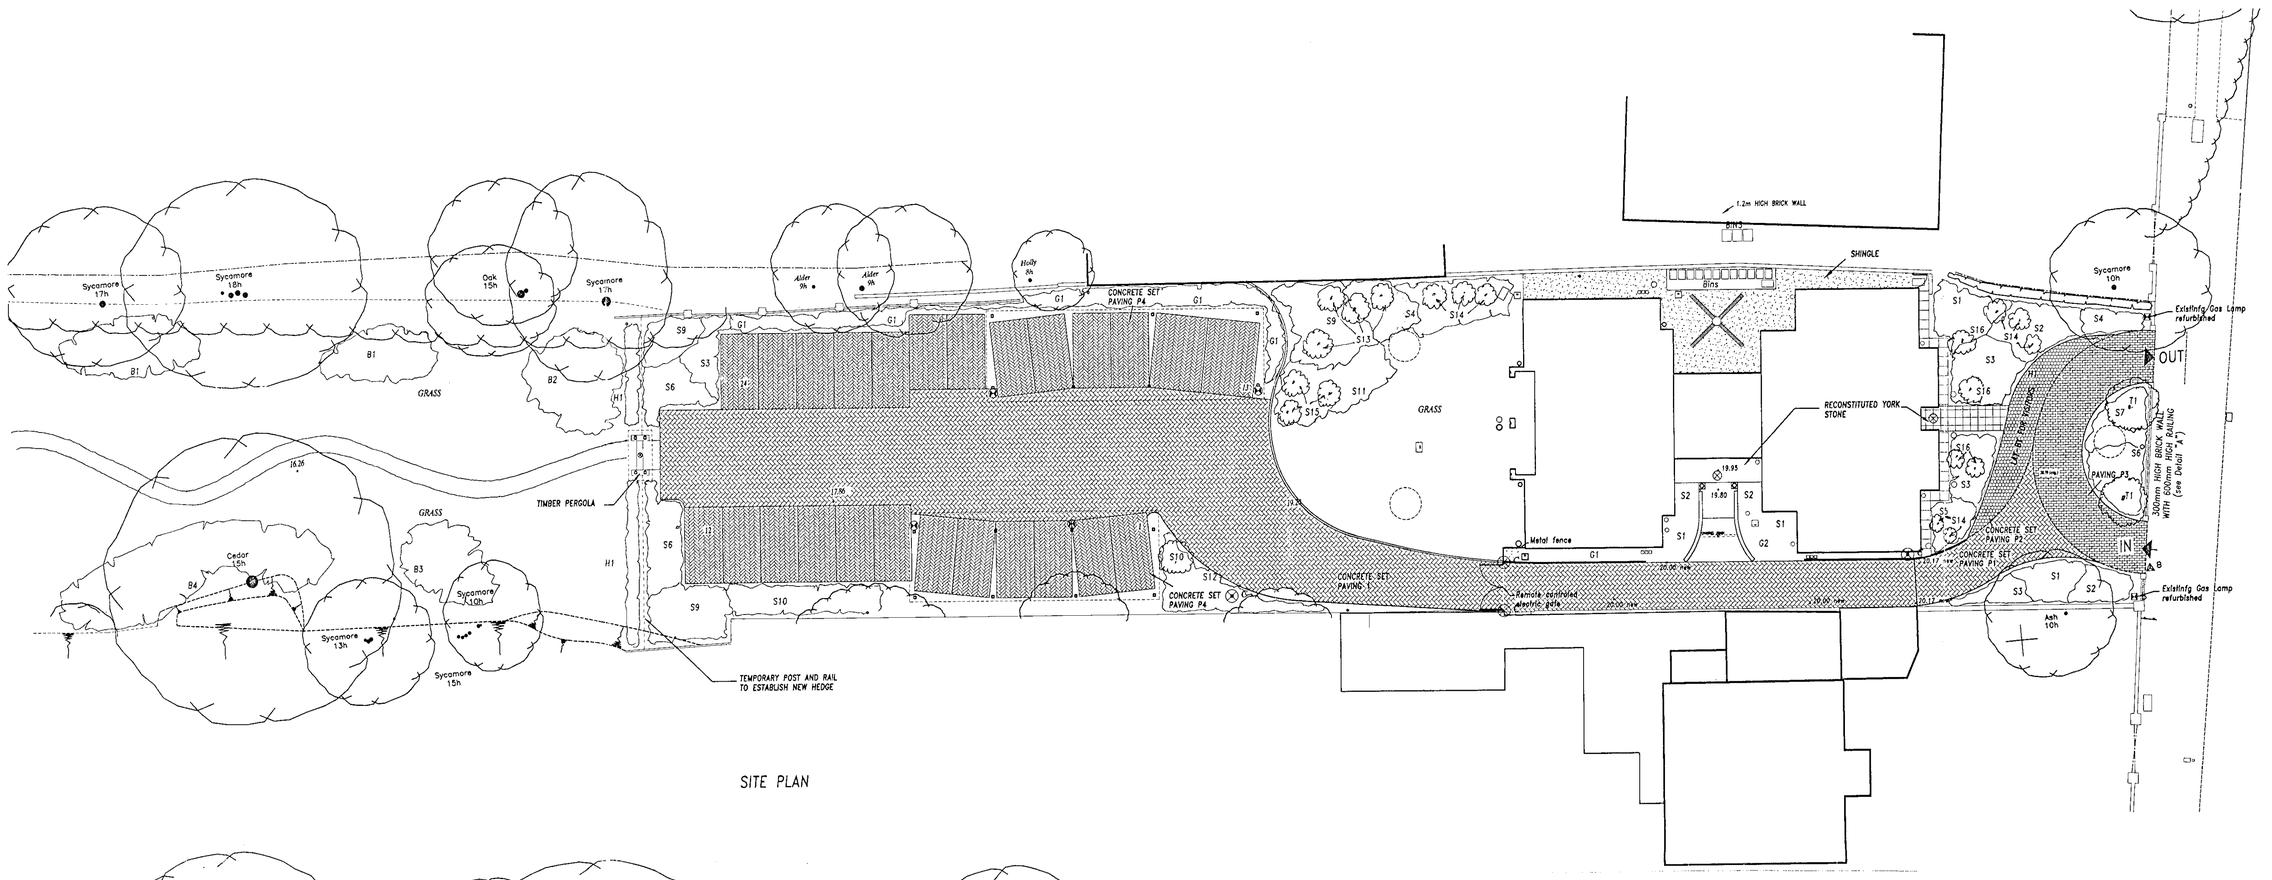


SITE PLAN

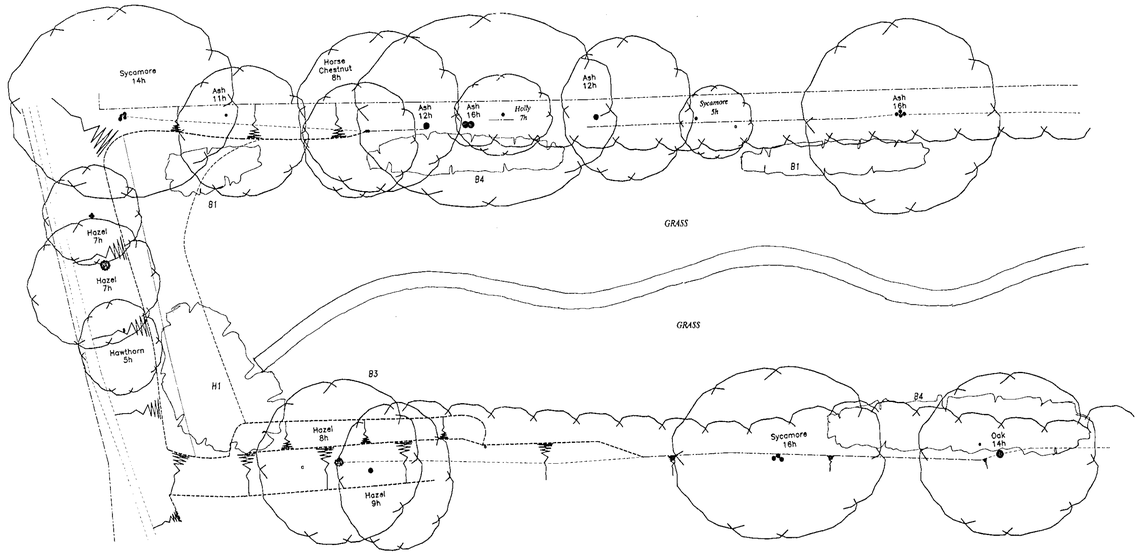

REMAINING OF THE REAR GARDEN

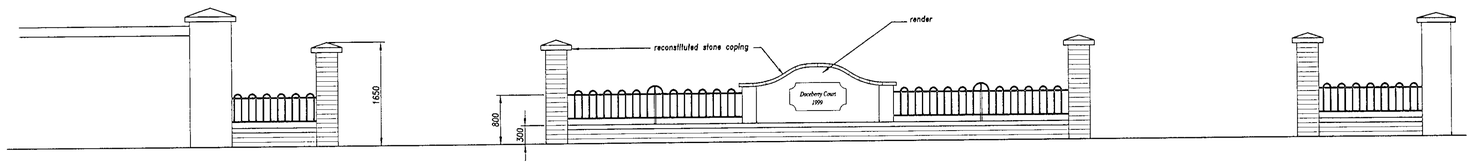

DETAIL "A" Scale: 1:50

	TREES	GIRTH IN CM.	
T1	TILIA VULGARIS (Lime)	6 - 8	
	SHRUBS	**POT SIZE**	**DENSITY/M²**
S1	EUONYMUS FORTUNEI (Emerald& Gold)	5Lts.	3
S2	CEANOTHUS (Autumn Blue)	5 Lts.	3
S3	COTONEASTER HORIZONTALIS	5 Lts.	3
S4	SCROPHULARIACEAE (Hebe 'Autumn Glory)	5 Lts.	2
S5	LAVANDULA STOECHAS (French Lavender)	3 Lts.	4
S6	FORSYTHIA x INTERMEDIA "Spectabilis"	5 Lts.	3
S7	PYRACANTHA (Red Cushion)	3 Lts.	4
S8	ROSMARINUS OFFICINALIS (Rosemary)	5 Lts.	3
S9	CORNUS ALBA (Red Barked Dogwood)	3 Lts.	3
S10	AUCUBA JAPONICA (Laural)	5 Lts.	2
S11	BERBERIS THUNBERGII "Aurea"	5Lts.	3
S12	HYPERICUM CALYCINUM (Rose of Sharon)	5Lts.	3
S13	RHUS TYPHINA (Sumach)	3 Lts.	–
S14	SORBARIA AITCHISONII	3 Lts.	–
S15	ROSA FRUHLINGSGOLD	3 Lts.	–
S16	HYDRANGEA PHILADELPHUS (Mock orange)	3Lts.	–
	GROUND COVER PLANTS		
G1	VINCA MINOR (Lesser Periwinkle)	3 Lts.	4
G2	EPIMEDIUM x RUBRUM	3 Lts.	4
G3	VINCA MAJOR (Greater Periwinkle)	3 Lts.	4
G4	COTONEASTER DAMMERI	3 Lts.	4
G5	ERICA CARNEA (Springwood)	3 Lts.	4
G6	SYMPHORICARPOS x Chenaultii "Hancock"	3 Lts.	4
G7	JUNIPERUS x MEDIA "Pfitzeriana"	3 Lts.	4
	CLIMBERS		
C1	POLYGONUM BALDSCHUANICUM (Russian Vine)		
C2	CLEMATIS MONTANA		
	HEDGING		
H1	TAXUS BACCATA (Common Yew)	spaced at 500mm ctrs and staggered in 2 rows	
	WILD FLOWERS TO LOWER EXISTING PADDOCK		
B1	BLUEBELLS	Groups of 50 bulbs per 2 sq. m.	
B2	DAFFADILS	"	
B3	SNOW DROPS	"	
B4	A MIXTURE OF WOOD ANEMONES & FOXGLOVES	"	

NOTES:

ALL IMPORTED TOP SOIL TO BE GOOD QUALITY LOAM OF A WORKABLE CONSISTENCY IN ACCORDANCE WITH B.S. 3882. IT SHALL BE FREE OF PERNICIOUS WEEDS EXCEEDING 50mm IN SIZE. THE PH-VALUE IS TO BE NEUTRAL WITH A HUMUS CONTENT OF NOT LESS THAN 50%.

PEAT FOR TREE PITS AND SHRUB BEDS SHALL COMPLY WITH B.S.4156: 1967.
SHRUB BEDS TO BE DUG OUT AND FILLED WITH PEAT AND TOP SOIL AT LEAST 450 mm DEEP FERTILIZER, 50 mm BARK MULCH TO BE SPREAD BETWEEN SHRUBS.

STANDARD TREES TO BE IN ACCORDANCE WITH B.S.3936: NURSERY STOCKS PART 1, TREES AND SHRUBS. SHRUBS TO BE TO B.S.3936: PART 1 & 2.

PROTECTION TO EXISTING TREES

ALL TREES AND GROUPS OF TREES TO BE RETAINED SHALL BE PHYSICALLY PROTECTED FROM DAMAGE BY ENCLOSING AN AREA COVERED BY THEIR CROWN SPREAD (AND NARROW, UPRIGHT GROWING TREES, A DISTANCE EQUAL TO 2/3 OF THEIR HEIGHT) OR AS OTHERWISE AGREED WITH THE LOCAL PLANNING AUTHORITY. MINIMUM PROTECTION SHALL BE AT LEAST 1200mm HIGH. BUT FURTHER MEASURES MAY BE REQUIRED WHERE THERE IS A RISK OF COLLISION DAMAGE, E.G. IN WORKING AREAS, NEAR ENTRANCE, ETC. SUCH MEASURES SHOULD INCLUDE HOARDINGS BRACED BY SCAFFOLD POLES AND/OR SUBJECT TO APPROVAL, CAREFUL SITING OF POSTS TO FORM A PHYSICAL BARRIER. ALL SUCH BARRIERS MUST BE ERECTED PRIOR TO ANY OTHER WORK ON SITE AND MAINTAINED AS NO-GO AREAS FOR THE DURATION OF THE WORKS.

MAINTENANCE OF TREES AND SHRUBS

ADJUST TIES AS NECESSARY ON THE TREES AND REMOVE THE STAKES AND TIES 24 MONTHS AFTER PLANTING.

FOR A PERIOD OF 12 MONTHS:
KEEP ALL MULCH AREAS FREE OF WEEDS AT ALL TIMES;
TOP UP MULCH TO 75 mm DEPTH ON ONE OCCASION PER YEAR;
TREAT AGAINST PESTS AS AND WHEN NECESSARY.

IRRIGATION

DURING THE BEST ABLISHED OF PLANTING, SUFFICIENT WATER IS TO BE APPLIED IN PROLONGED PERIODS OF DRY WEATHER TO MAINTAIN HEALTHY GROWTH. A MINIMUM OF 8 WATERINGS SHOULD BE ALLOWED FOR AND IN PERIODS OF DROUGHT SECND CLASS WATERING SUPPLIES SHOULD BE OBTAINED. WHEN PLANTING NEW TREES PRVIDE IRRIGATION TUBES.

COMMENTS
COMMENTS TO:
DATE
APPROVED

letter	date	revision
D	07-02-00	DRAWING UPDATE
C	27-09-99	DRAWING UPDATE
B	21-06-99	DRAWING UPDATE
A	28-05-99	DRAWING UPDATE

job SPARX NIGHTCLUB SITE
REMENHAM HILL

client DACEBERRY LTD.

drawing SITE PLAN
LANDSCAPING

scale 1:200
date APRIL 1999
sheet size A0

1310-19D

ANDREWS KALIK ASSOCIATES
Chartered Architects
2 ALEXANDRA ROAD READING BERKSHIRE
(0118) 9669669