




Front elevation 1:100

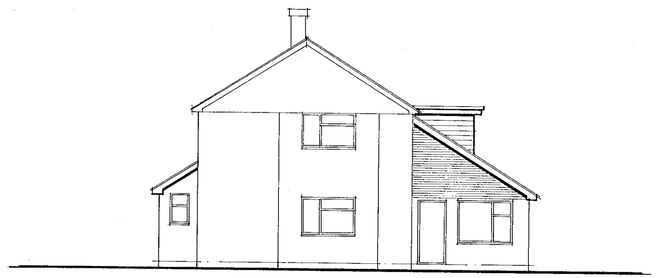


Side elevation 1:100

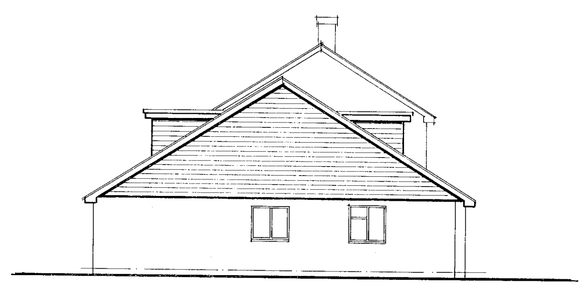


Side elevation 1:100

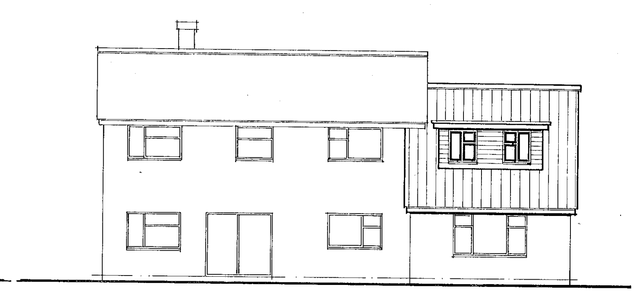


Rear elevation 1:100

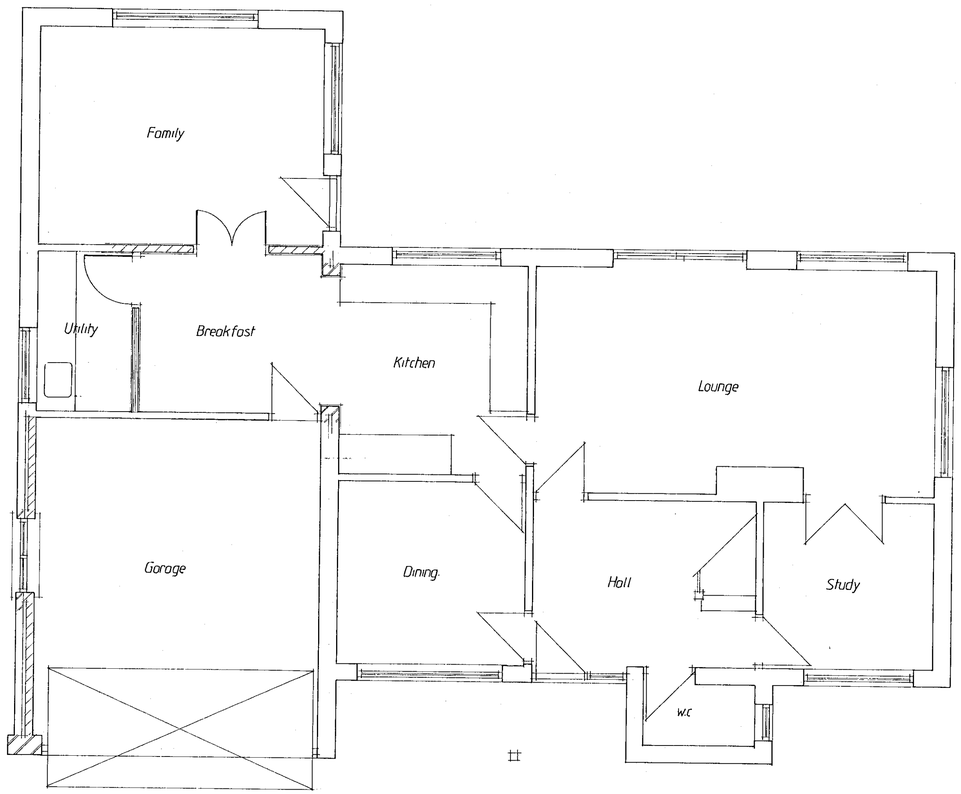

Ground floor plan 1:50

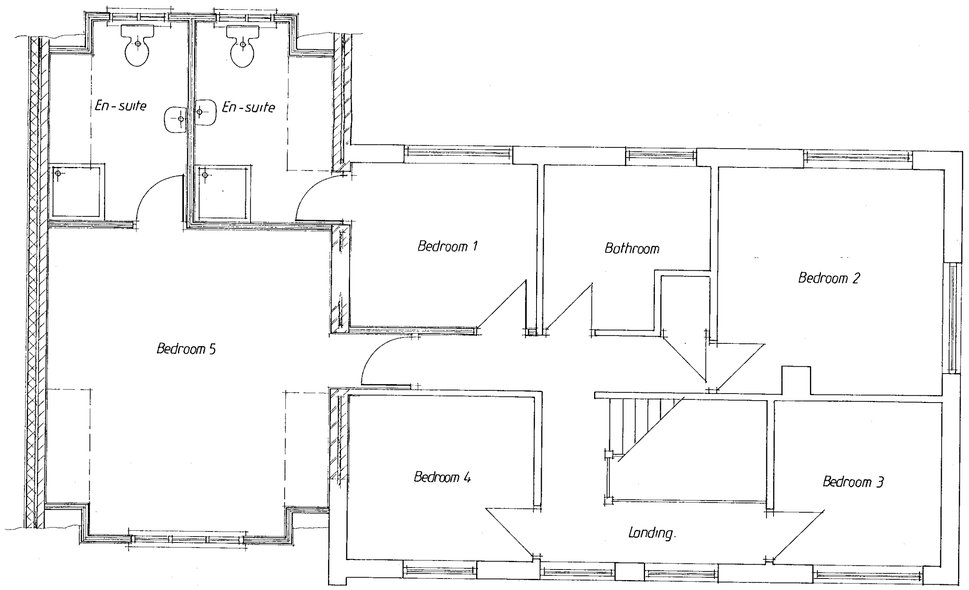

First floor plan 1:50

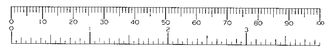

APPROVED
02 MAR 2000
0823

© Copyright Reserved

Project:- EXTENSION 'Asgard', Houston Way, FINCHAMPSTEAD

Client:- Mr + Mrs Kempster.

Drg. NO. 5108/03 Description Proposals.

Date:- February 2000 Scale 1:100 1:50


Drawn:- RTH.

FOR PLANNING PURPOSES ONLY


1 Holly Cottage, High Street, Crowthorne, Berkshire, RG11 7AE. Tel: Crowthorne (0344) 761727 / 778889

th DIMENSION BUILDING DESIGN


05266/00

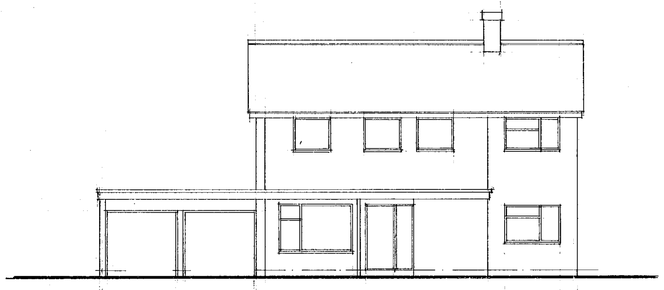


FRONT ELEVATION 1:100.

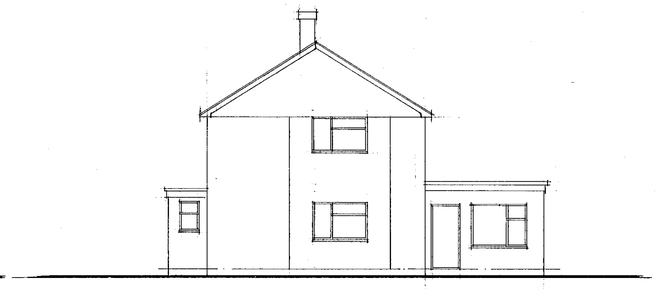


SIDE ELEVATION 1:100.

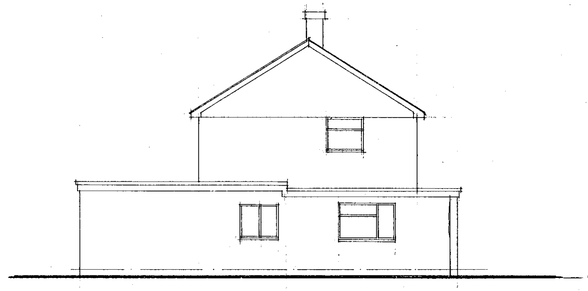


SIDE ELEVATION 1:100

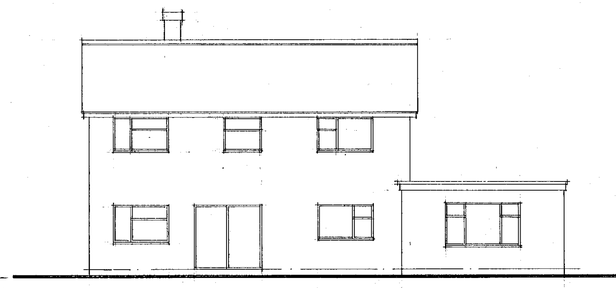

REAR ELEVATION 1:100.

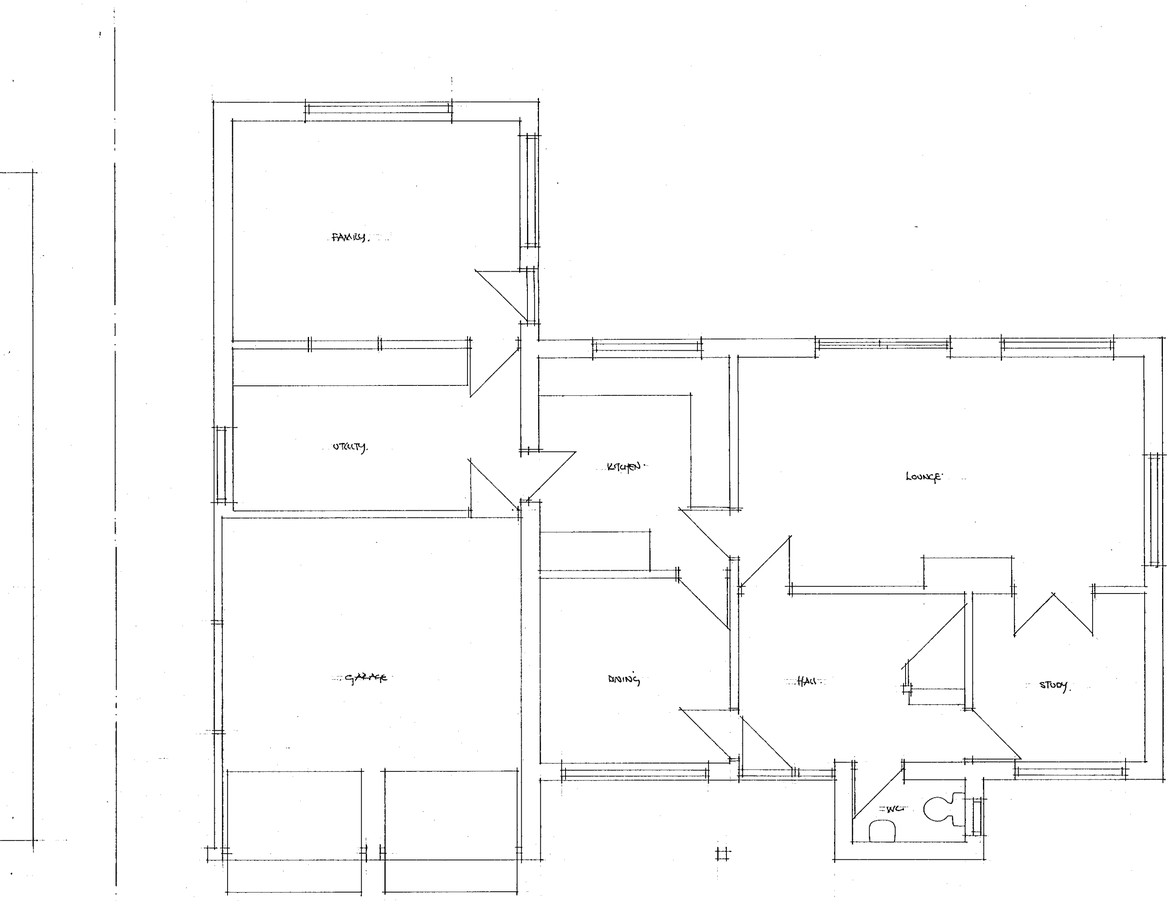

GROUND FLOOR PLAN 1:50.

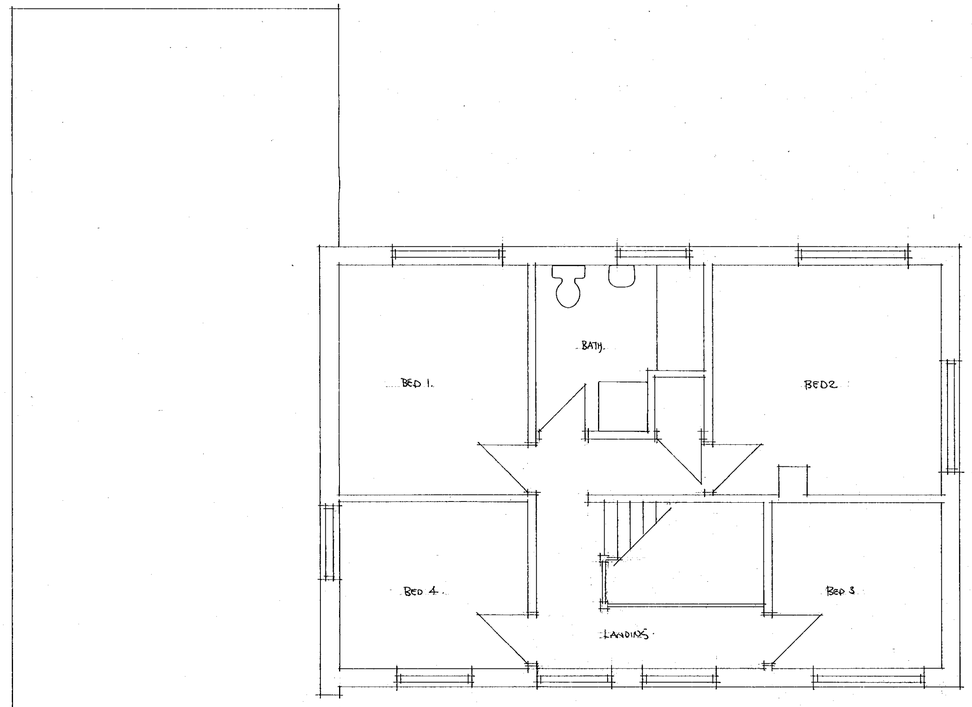

FIRST FLOOR PLAN 1:50.

APPROVED

02 MAR 2000 C823

'ASGARD' HOUSTON WAY, RINGMER.
FOR:- MR + MRS. KEMPSTER
5108/01 - EXTG. PLANS + ELEVATIONS. 1:100 1:50
DECEMBER 1999.