




SOUTHWEST ELEVATION

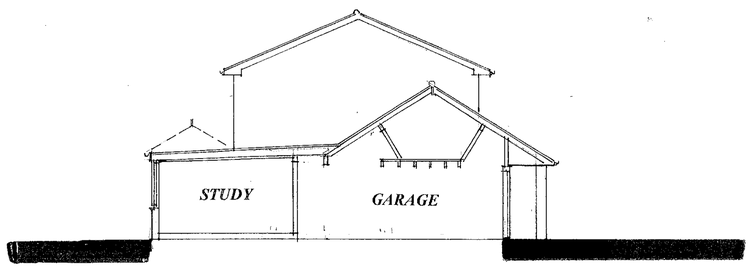


NORTHWEST ELEVATION

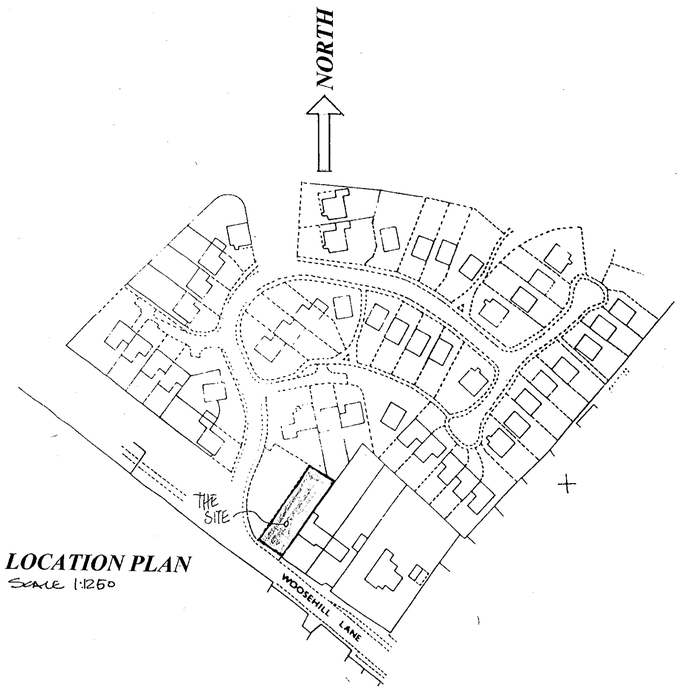


LOCATION PLAN
SCALE 1:1250

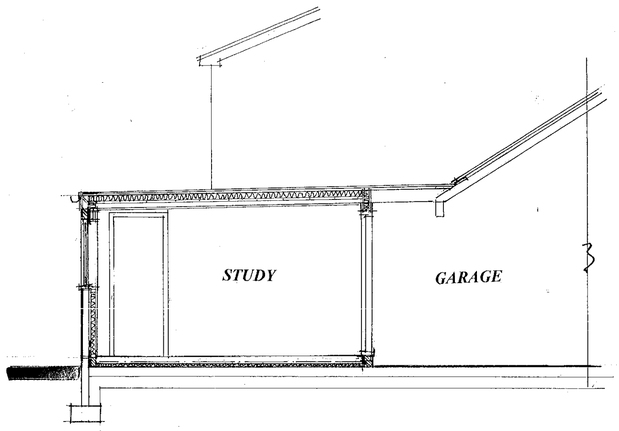

SECTION

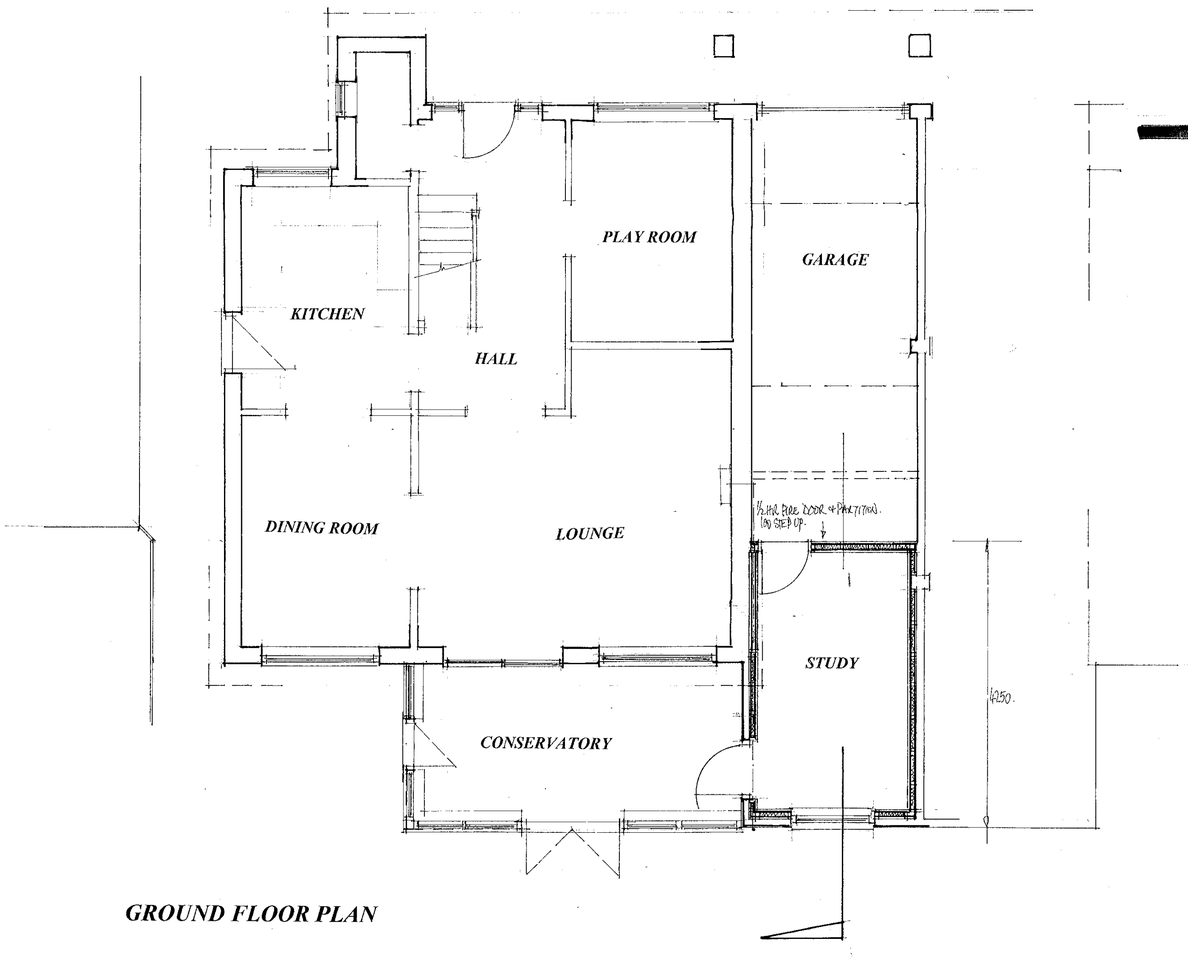

GROUND FLOOR PLAN

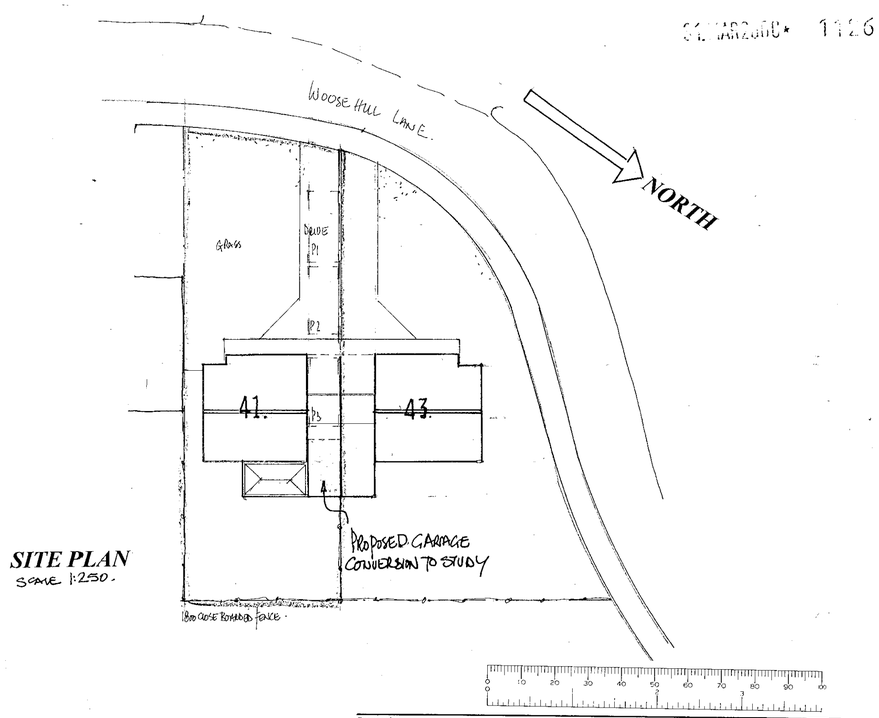

SITE PLAN
SCALE 1:250.

Proposal
PROPOSED EXTENSION.

Drawing
PLANS AS PROPOSED

Site
41 WOOSEHILL LANE WOKINGHAM BERKSHIRE

Date March 00 *Scale* 1:100 & 1:50 *Drawing No* **D 529-01**

COLIN DAWSON & ASSOCIATES
Architectural Design & Building Surveying.
MALVERN HOUSE
1 MALVERN WAY
TWYFORD
READING, BERKSHIRE. RG10 9PY
Tel: **(0118) 9343322** *Fax:* **(0118) 9343322**