



GROUND FLOOR PLAN


MATERIALS NOTE:
FACING BRICKWORK AND WINDOWS TO MATCH EXISTING
FELT FLAT ROOF TO EXTENSION

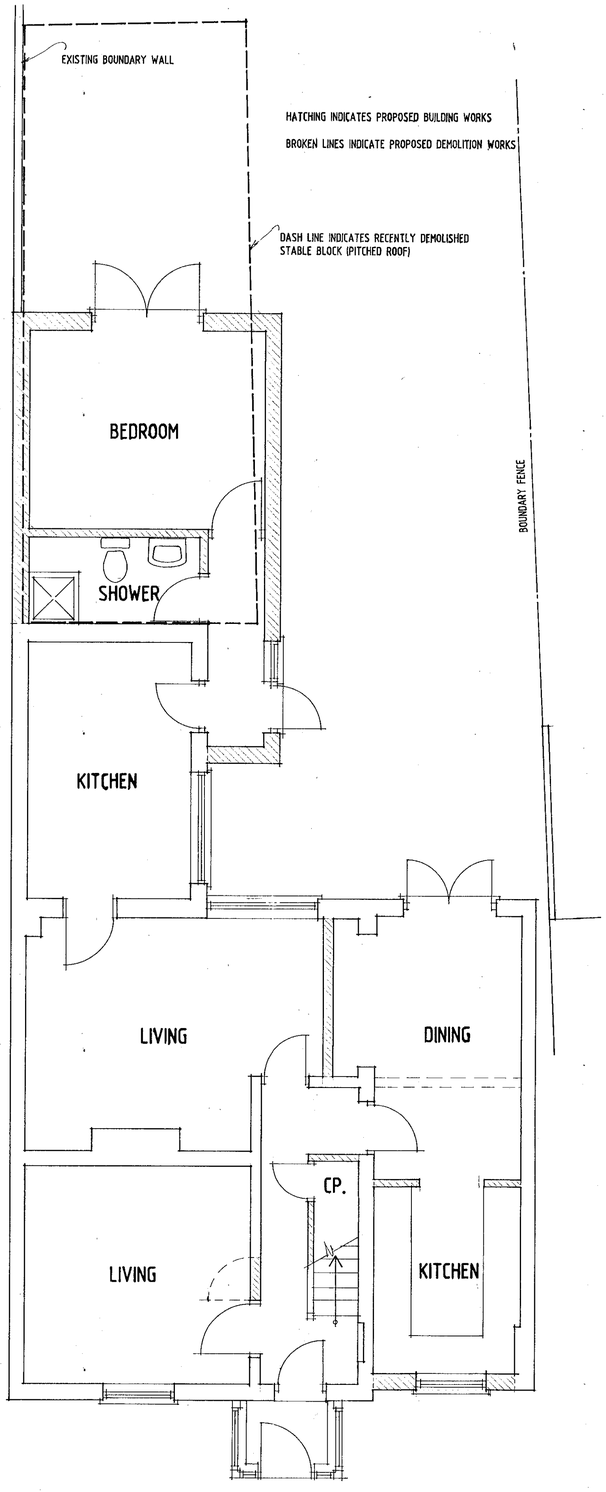


WEST ELEVATION SCALE 1:100

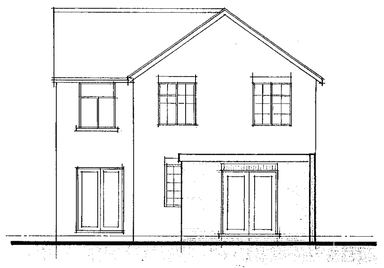

EAST ELEVATION

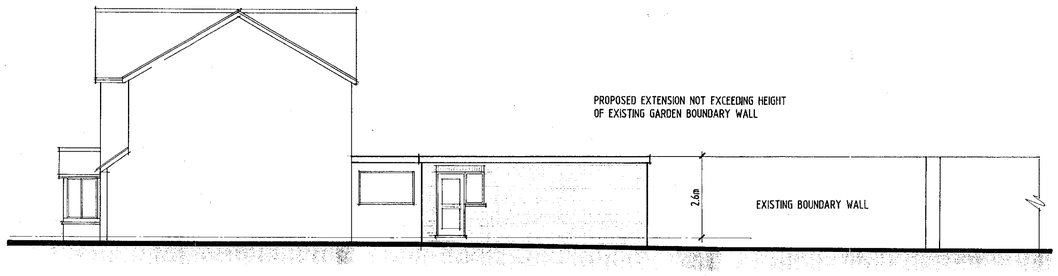


SOUTH ELEVATION

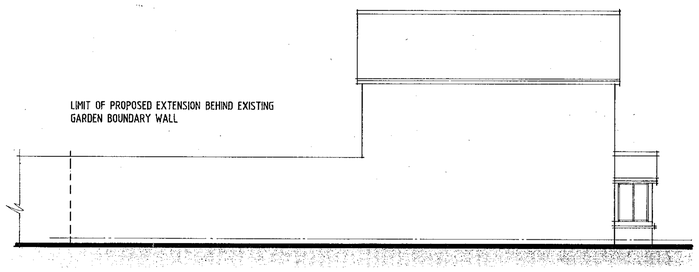


NORTH ELEVATION

SITE PLAN SCALE 1:50 0

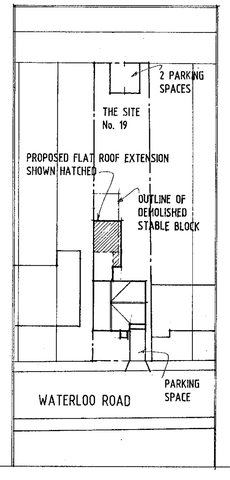

LOCATION PLAN SCALE 1:1250

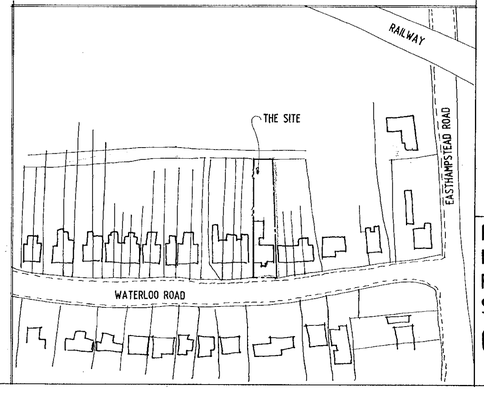


SUPERSEDED

06 MAR 2000 0642

PROPOSED ALTERATIONS TO
No. 19 WATERLOO ROAD WOKINGHAM
FOR Mr. & Mrs. MURREY
Scale 1:50 Drg. No. 01 Dec. 99

GROUND FLOOR PLAN

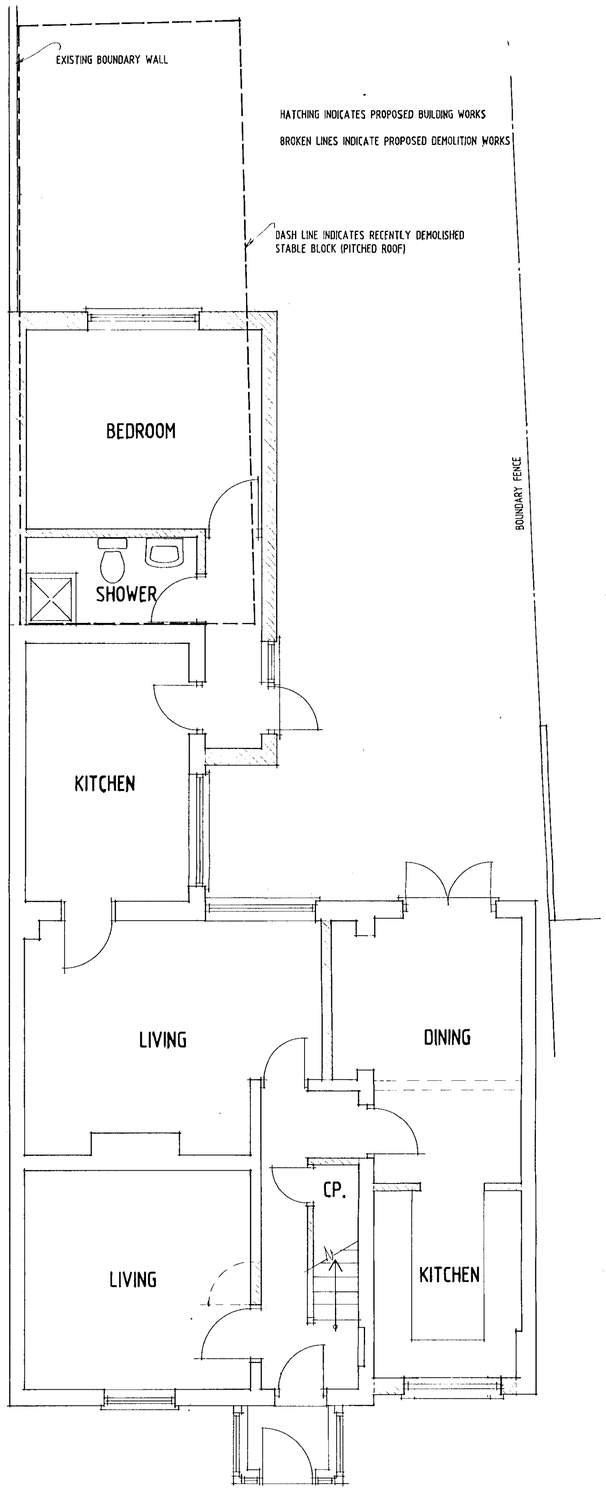

GROUND FLOOR PLAN


MATERIALS NOTE:
FACING BRICKWORK AND WINDOWS TO MATCH EXISTING
FELT FLAT ROOF TO EXTENSION




WEST ELEVATION SCALE 1:100



EAST ELEVATION

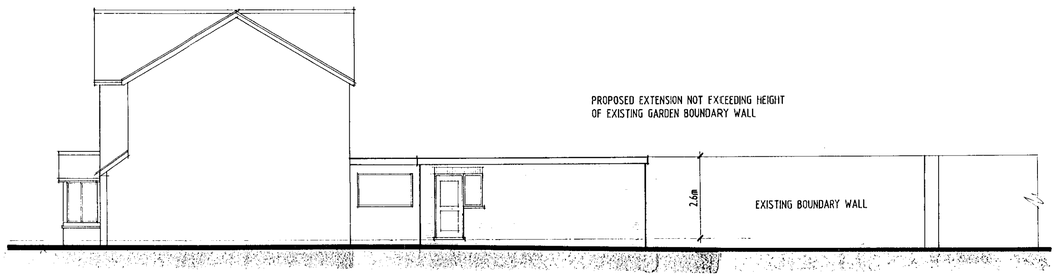


SOUTH ELEVATION

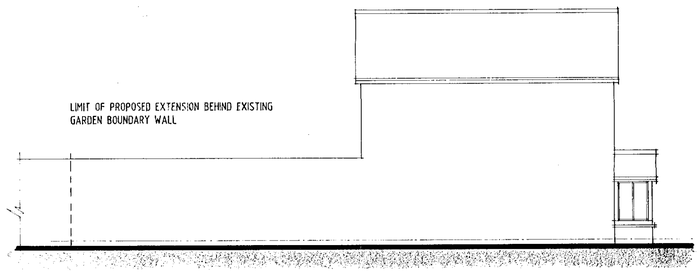


NORTH ELEVATION

SITE PLAN SCALE 1:500

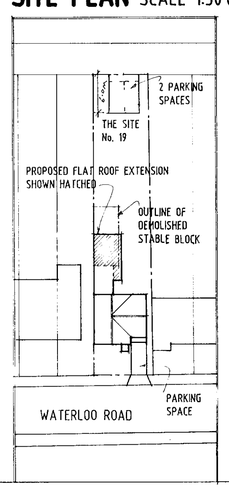

LOCATION PLAN SCALE 1:1250

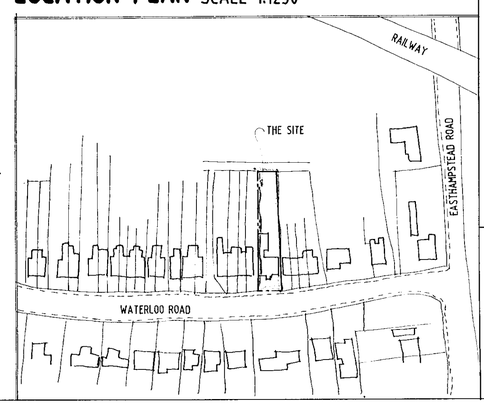

PLANNING SERVICES	INIT.
POL	LS
GC	CST
APP	
CS	
28 APR 2000	
COPIES TO:	ACK:
	FILE:

APPROVED

MINOR AMENDMENTS

A - APRIL 2000 - DOORS AND EXTRA KITCHEN WINDOW OMITTED

PROPOSED ALTERATIONS TO
No. 19 WATERLOO ROAD WOKINGHAM
FOR Mr. & Mrs. MURREY
Scale 1:50 Drg. No. 01 A Dec. 99

GROUND FLOOR PLAN

29/9/00




WEST ELEVATION SCALE 1:100

EXISTING




EAST ELEVATION

EXISTING

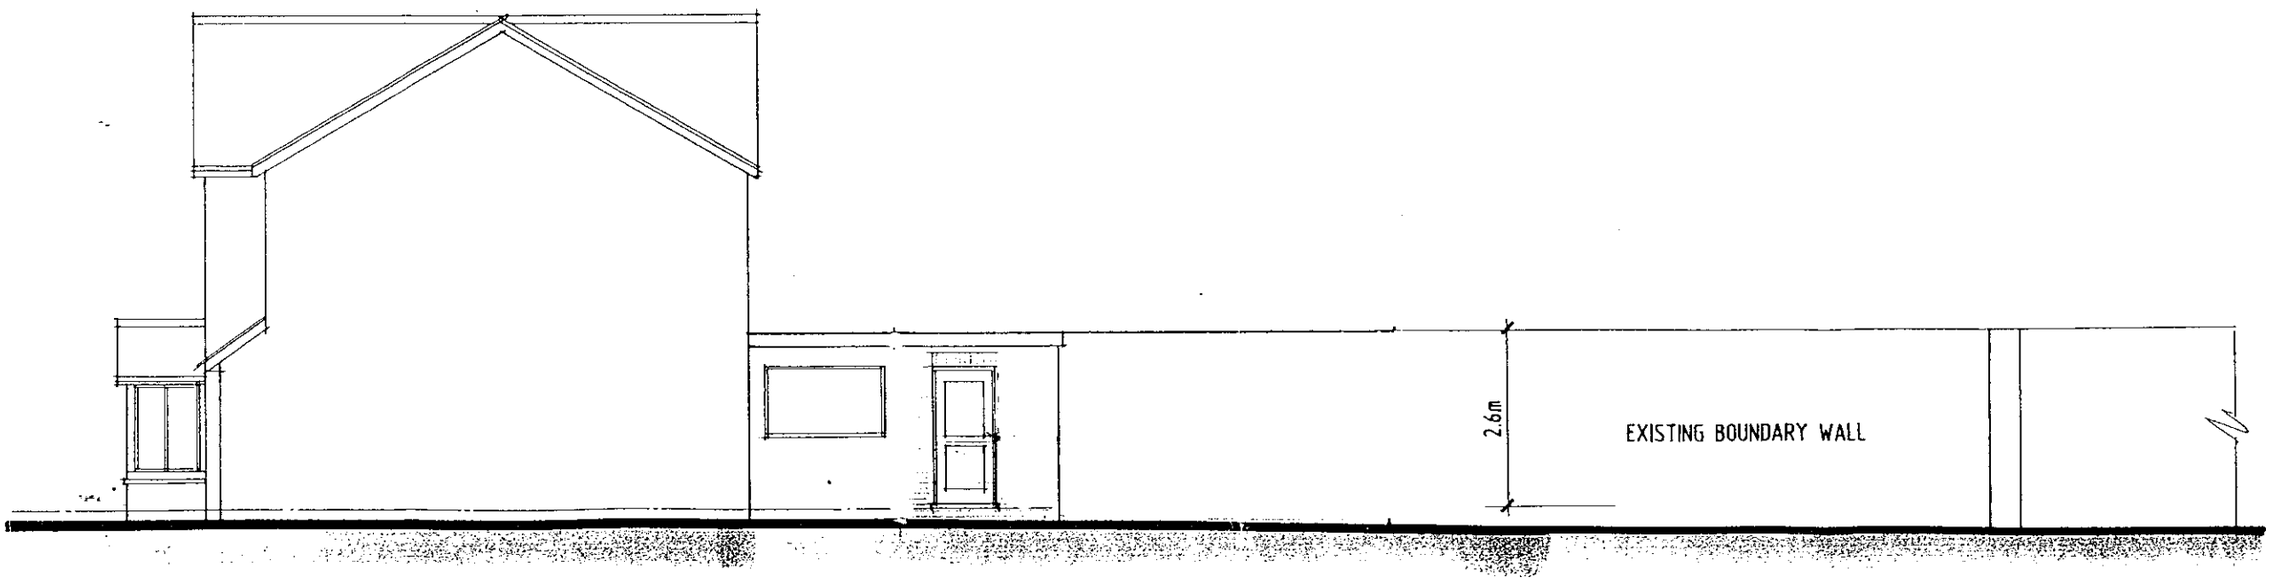



SOUTH ELEVATION

EXISTING

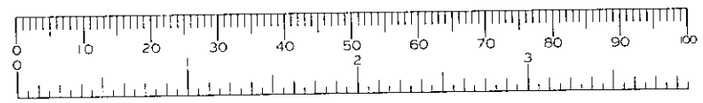

06 MAR 2010*
0642

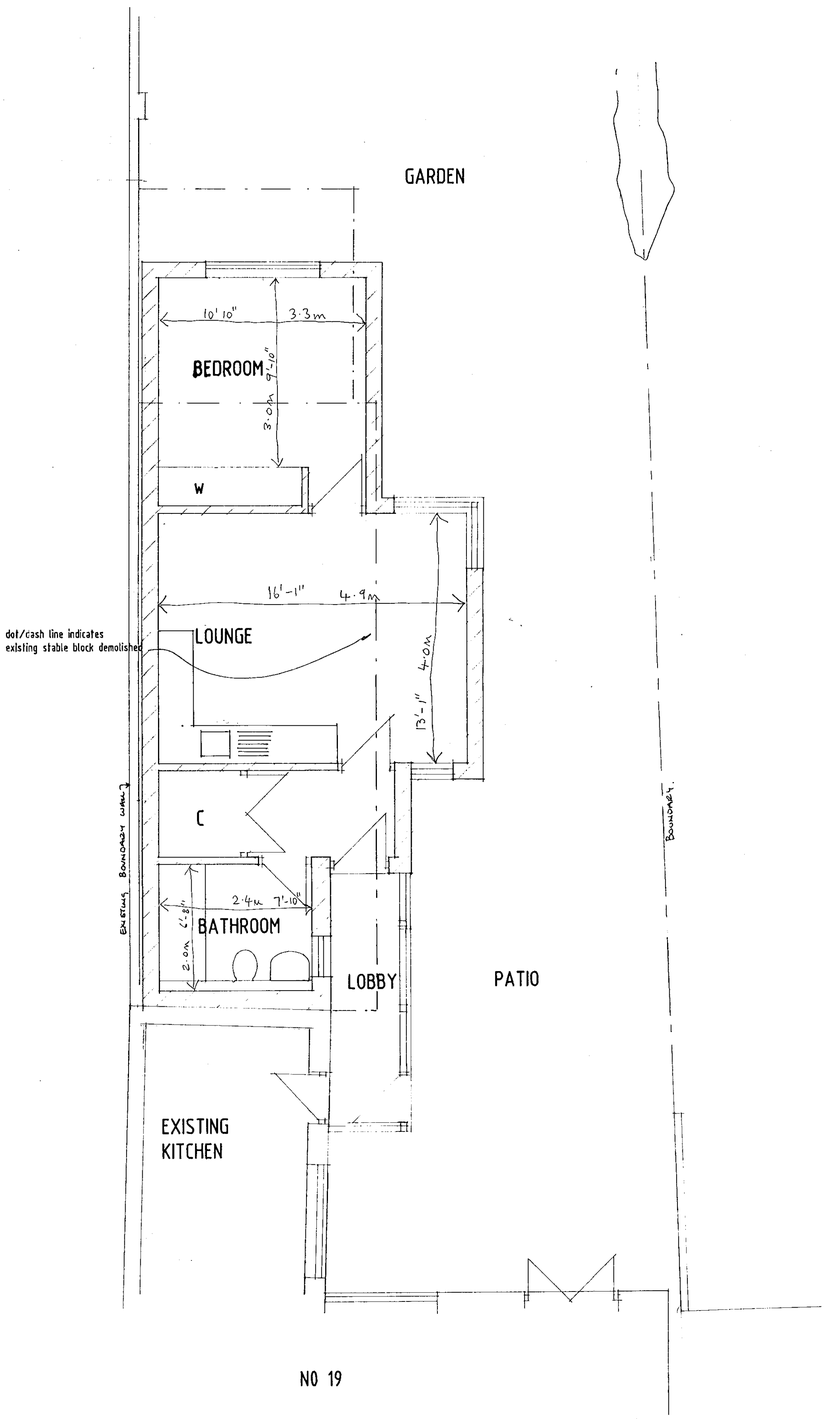

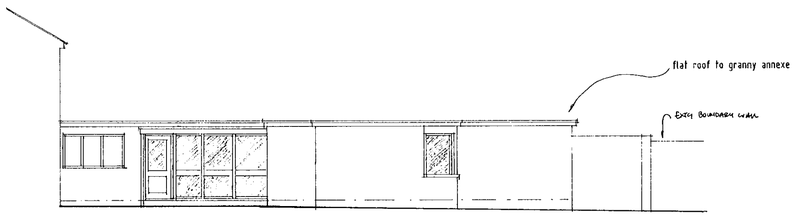

SIDE ELEVATION 1:100



PROPOSED GRANNY ANNEXE AT
19 WATERLOO ROAD
WOKINGHAM BERKS

FOR
MR & MRS MURREY

Scheme Proposals
PLANS

1:100 1:50 | OCT 99

01

