




FRONT ELEVATION

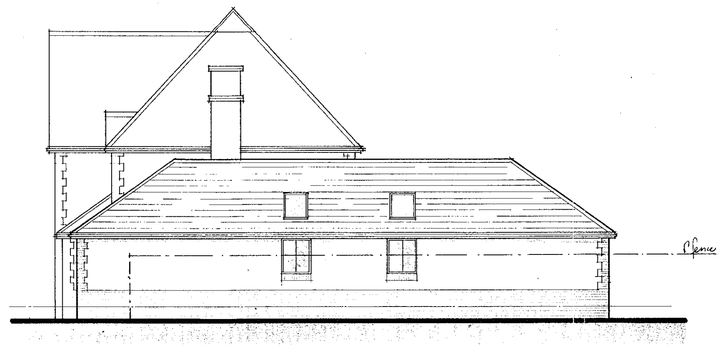


SIDE ELEVATION

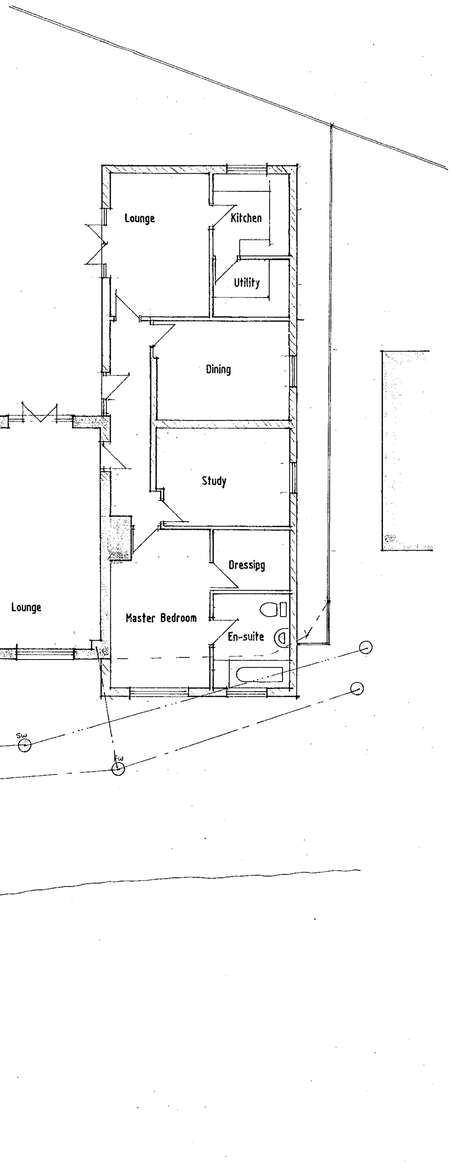


GROUND FLOOR PLAN

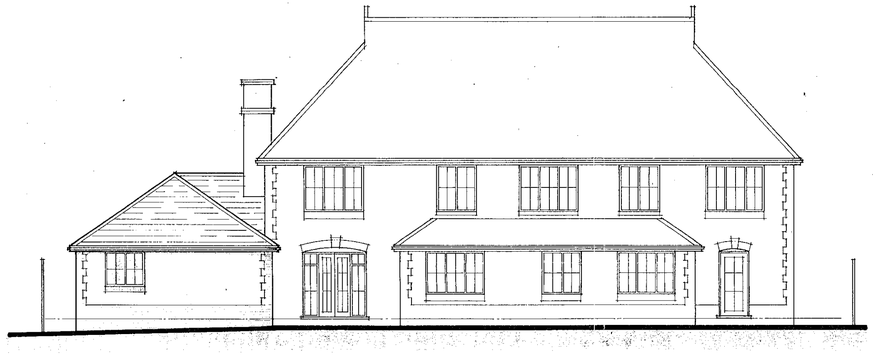

REAR ELEVATION

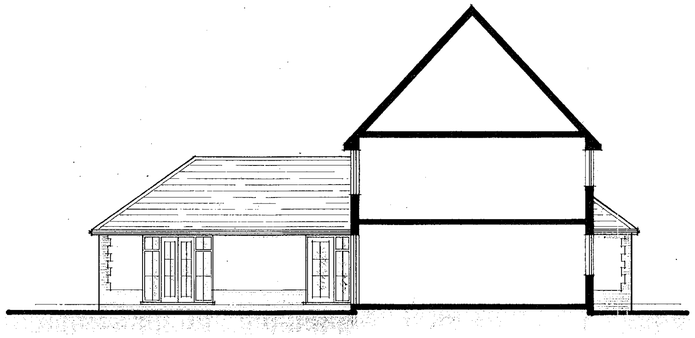

SIDE ELEVATION/SECTION

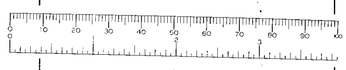

REFERENCE
06.MAR2000 0643

PROPOSED GRANNY ANNEXE TO
86 ELLIS ROAD
CROWTHORNE BERKS


FOR
MR & MRS MANSELL

Scheme Proposals
PLAN/ELEVATIONS


1:100	JAN 00	

01

APPROVED

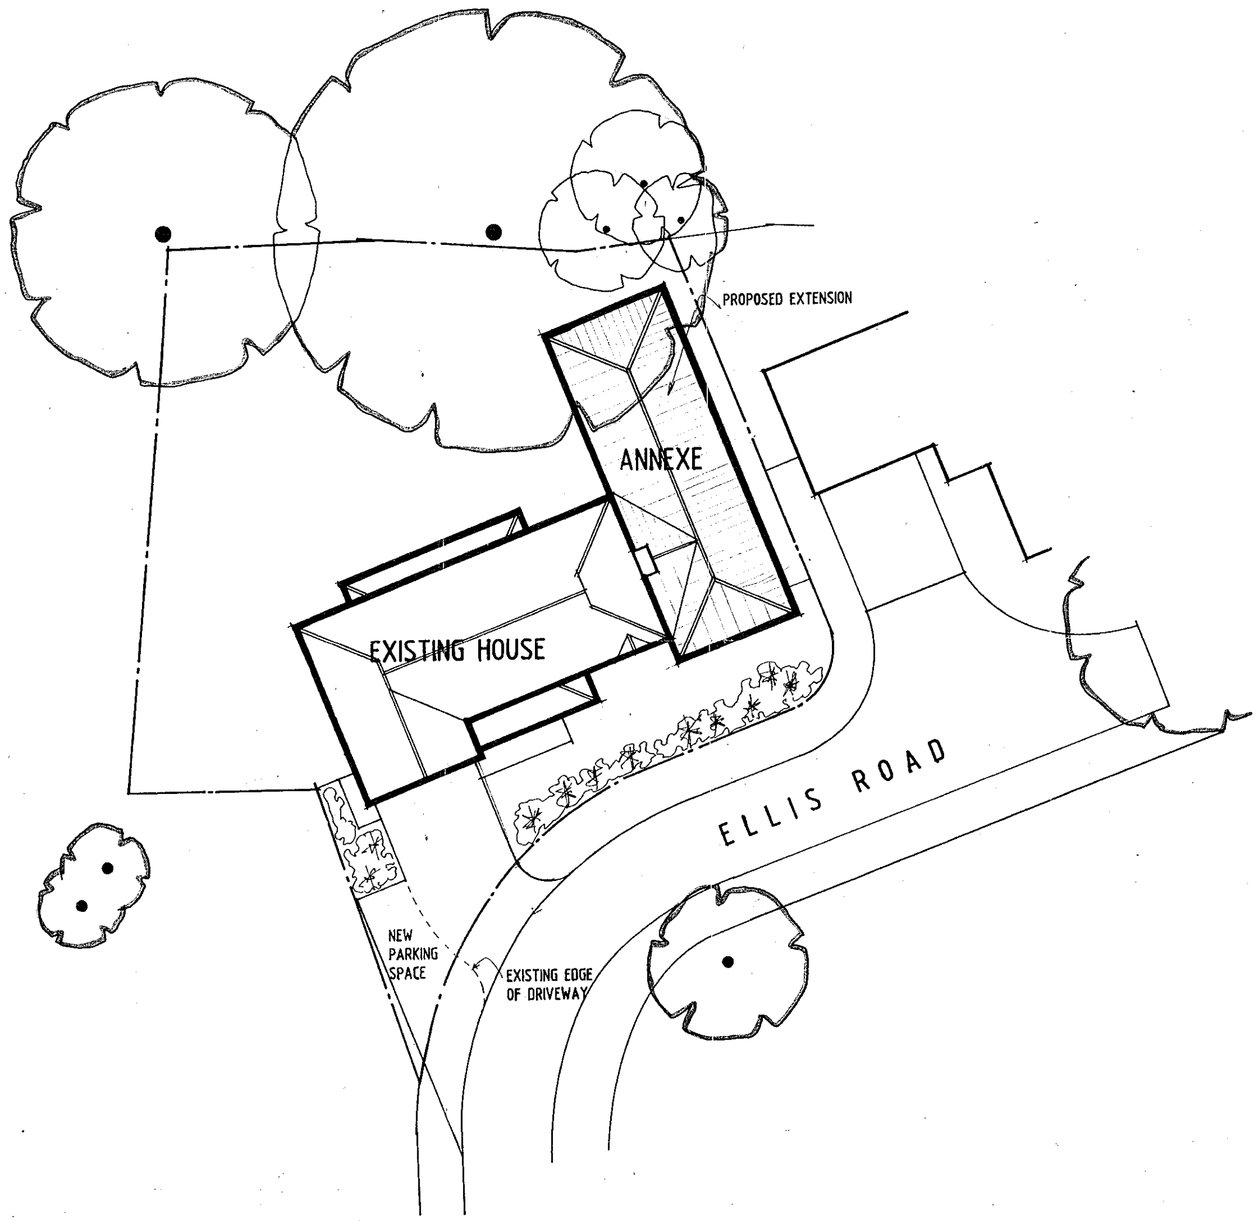

WOKINGHAM 0645

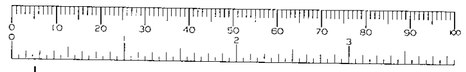

REFUSED

PROPOSED GRANNY ANNEXE TO
86 ELLIS ROAD CROWTHORNE BERKS.
FOR Mr. & Mrs. MANSELL
Scale 1:200 Feb. 00 Drg. No. 02

Site Plan