

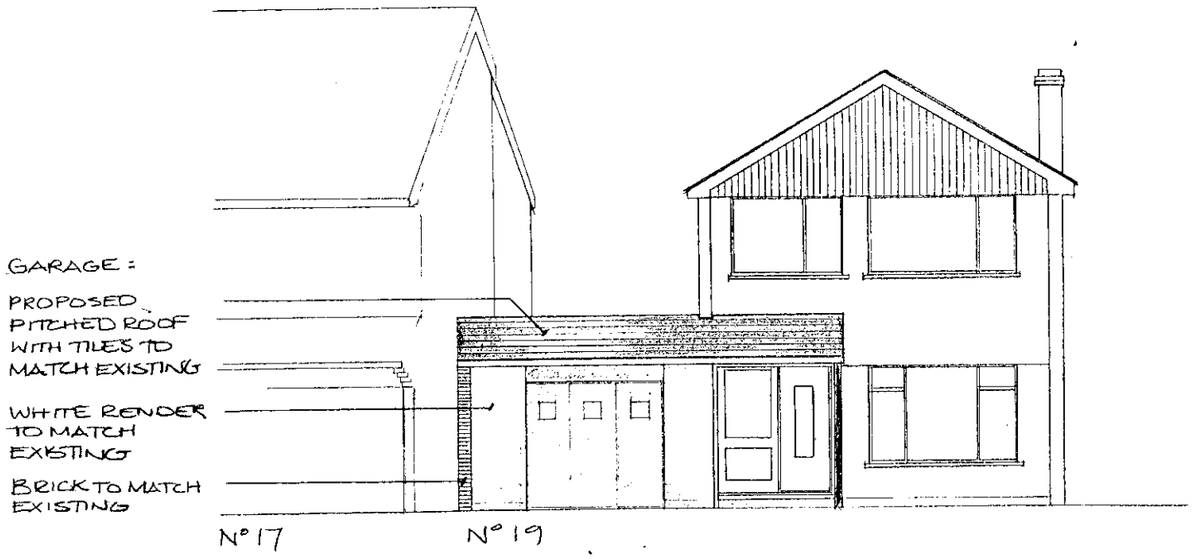


PROPOSED FRONT (NORTH) ELEVATION

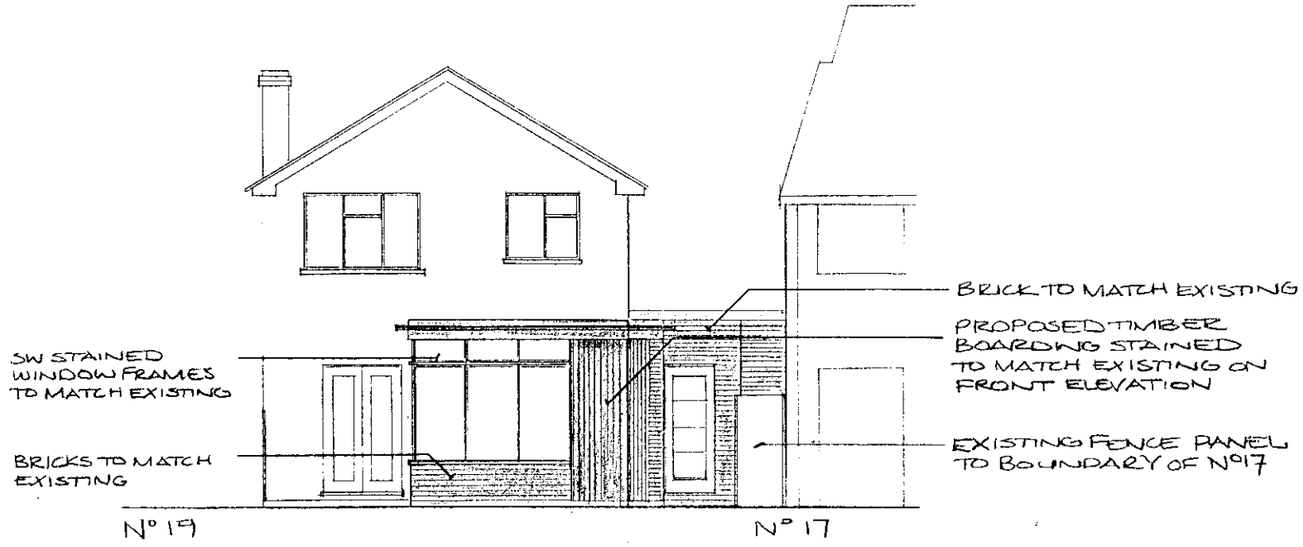


PROPOSED REAR (SOUTH) ELEVATION

28. MAR 2001 1147

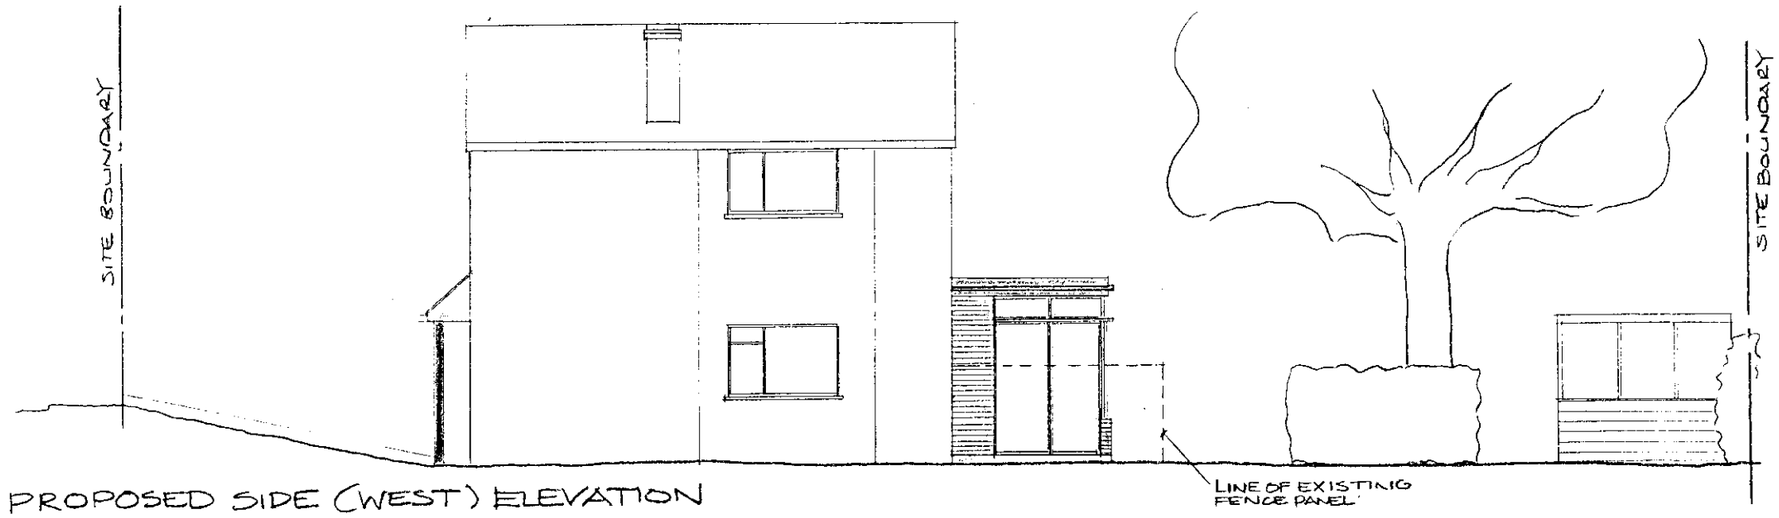

PROPOSED SIDE (WEST) ELEVATION

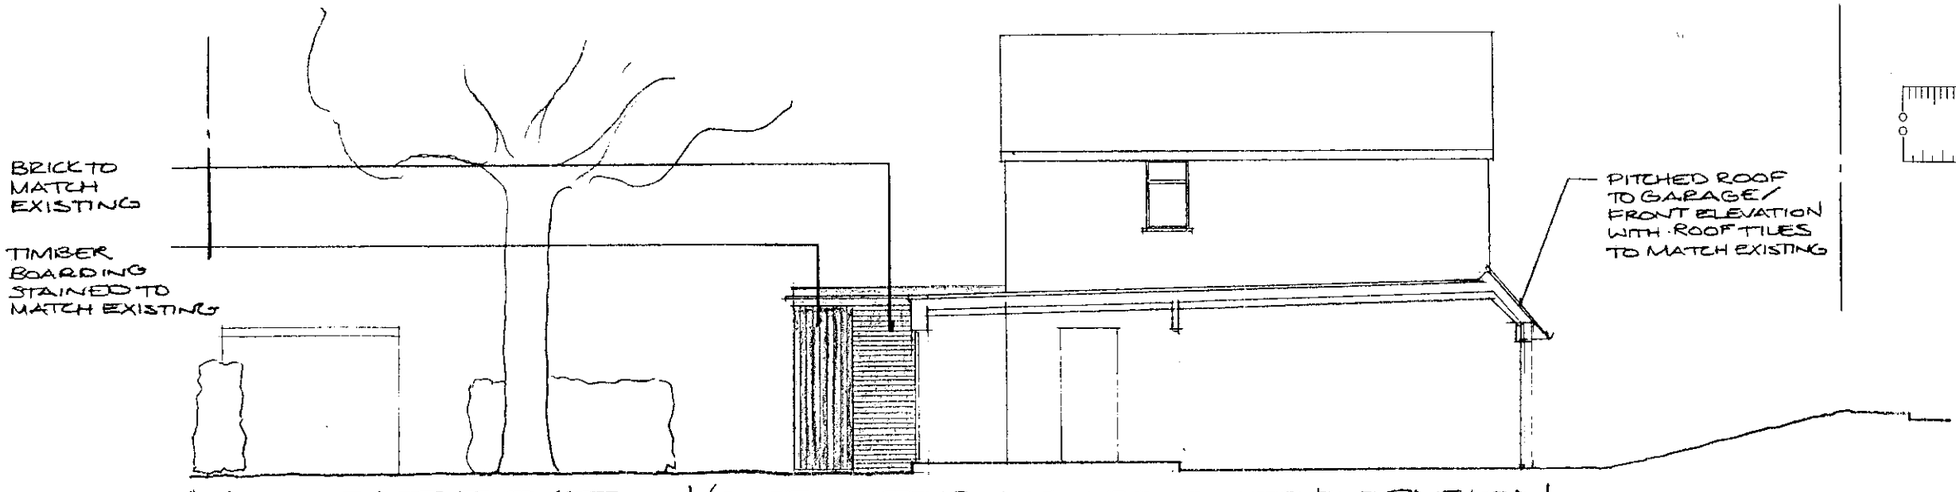

PROPOSED EAST ELEVATION (SECTION THROUGH PROPOSED EXTENSION

APPROVED

0 10 20 30 40 50 60 70 80 90 100


Proposed Ground Floor Extension
to

19 Sycamore Drive
Twyford Reading


Proposed Elevations
Scale 1:100
Drawing No. 05

13/2/01

28.MAR2001 1147

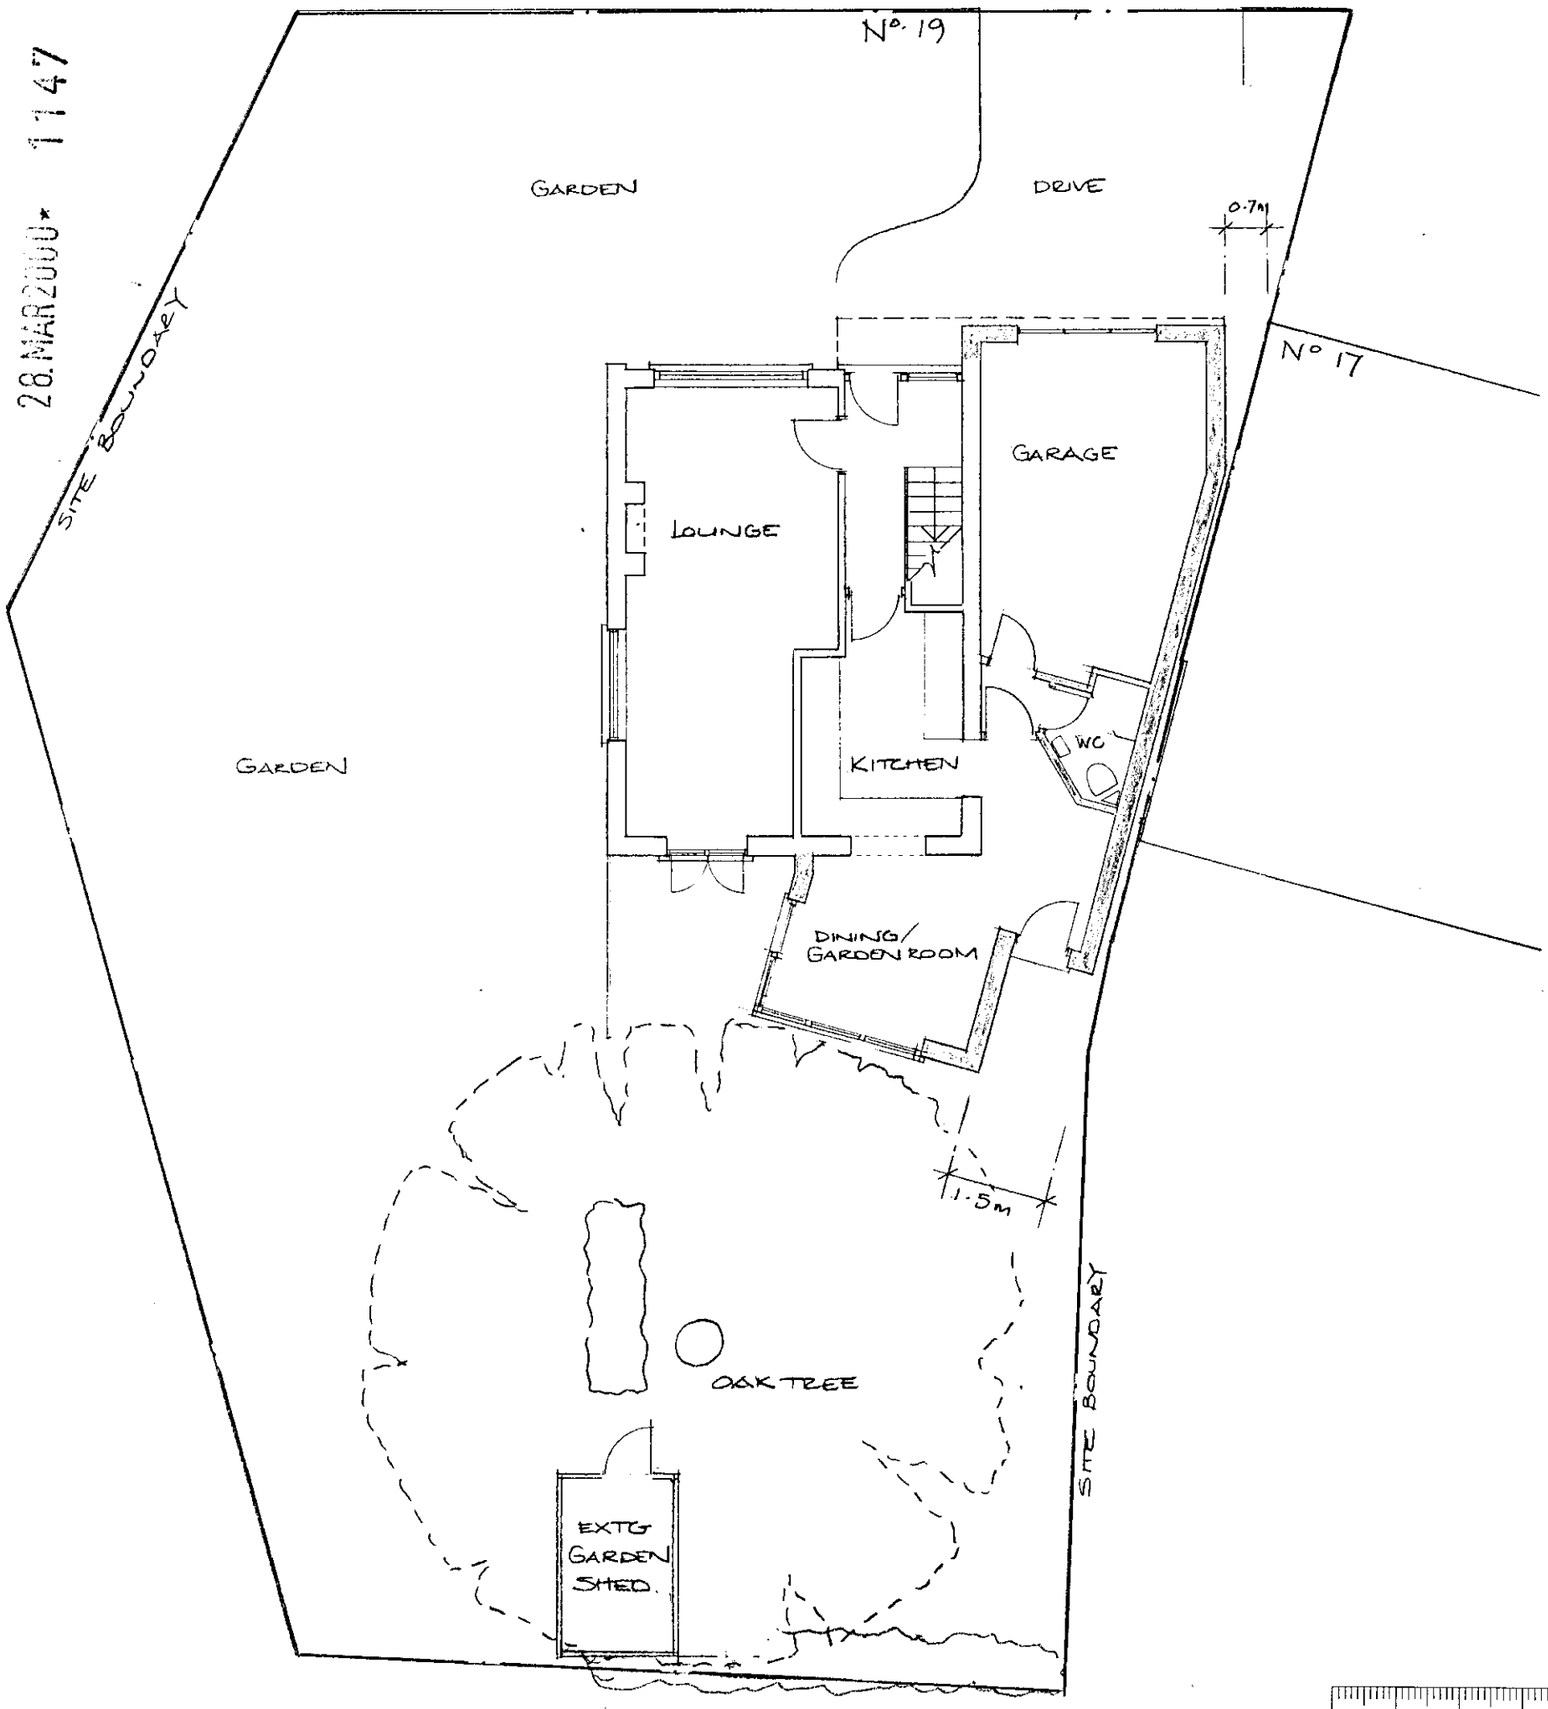

PROPOSED GROUND FLOOR PLAN 1=100

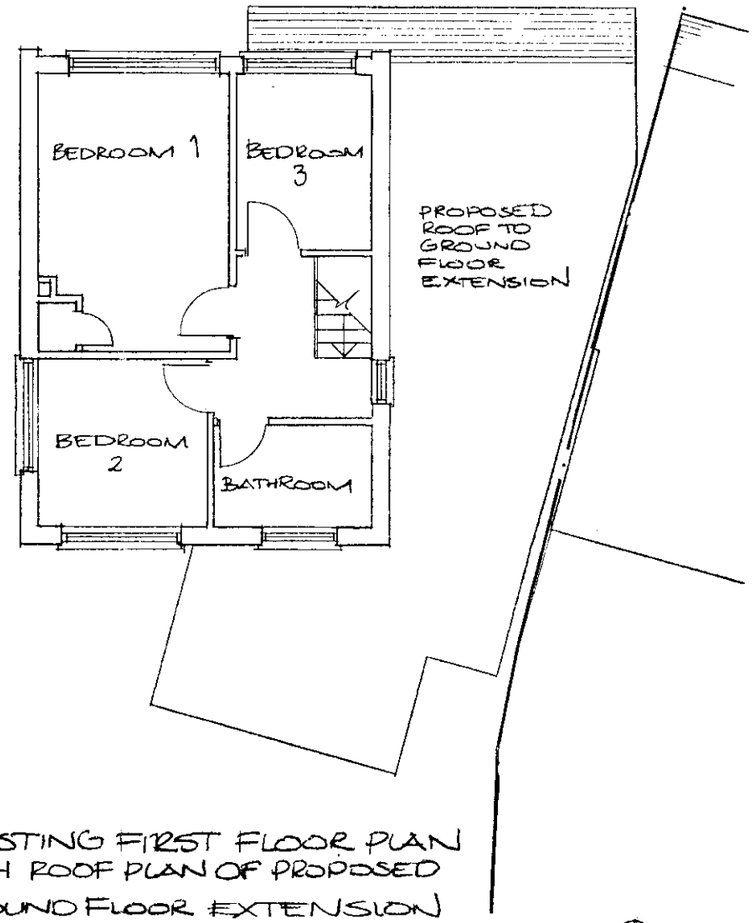

EXISTING FIRST FLOOR PLAN WITH ROOF PLAN OF PROPOSED GROUND FLOOR EXTENSION
1=100


APPROVED

Proposed Ground Floor Extension
to

19 Sycamore Drive
Twyford Reading


Proposed Floor Plans
Scale 1:100
Drawing No. 04

21/2/01

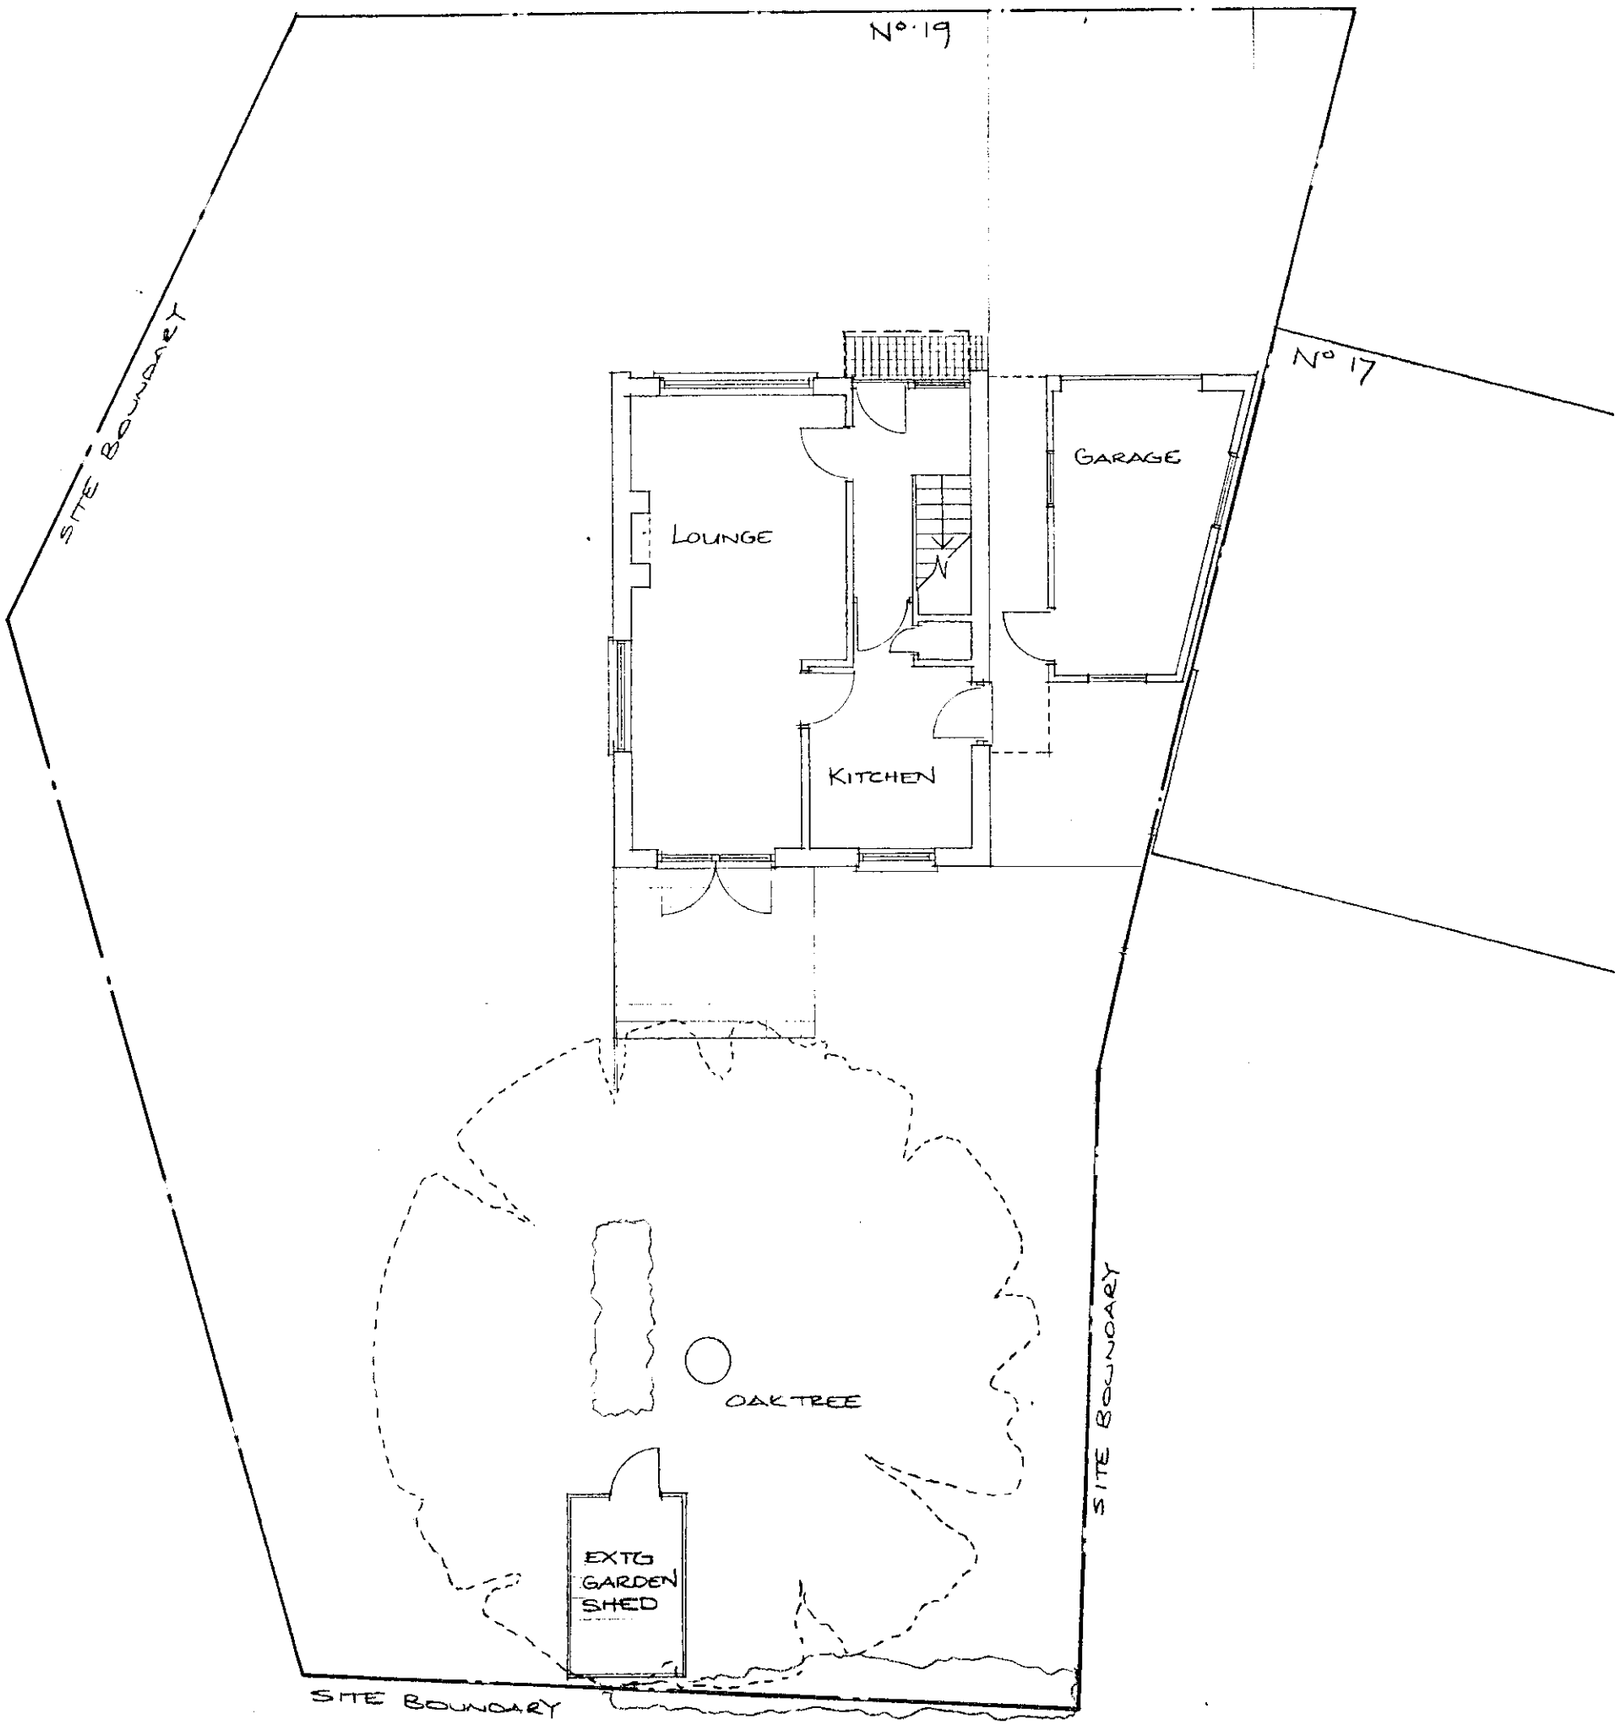

EXISTING GROUND FLOOR PLAN 1=100

28.MAR2000

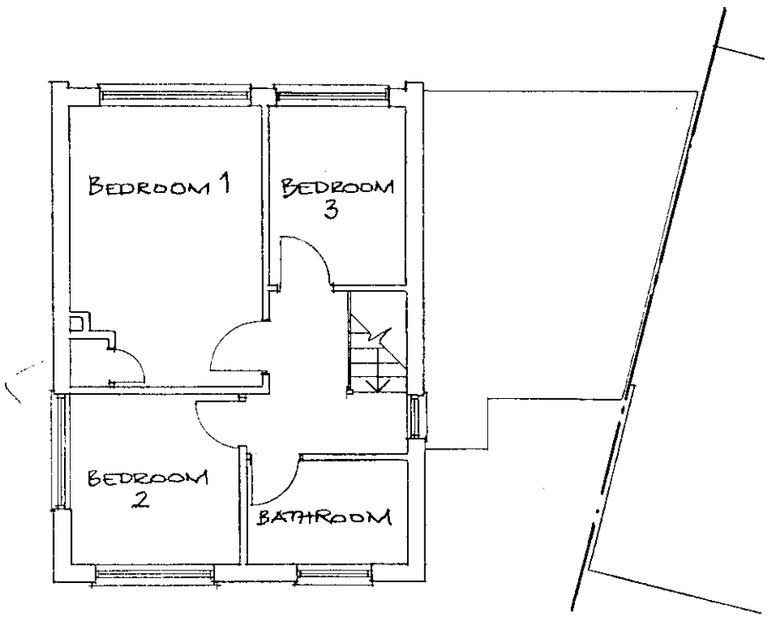

EXISTING FIRST FLOOR PLAN


APPROVED

Proposed Ground Floor Extension
to

19 Sycamore Drive
Twyford Reading

Existing Floor Plans
Scale 1:100
Drawing No. 02


28.MAR2000* 1147

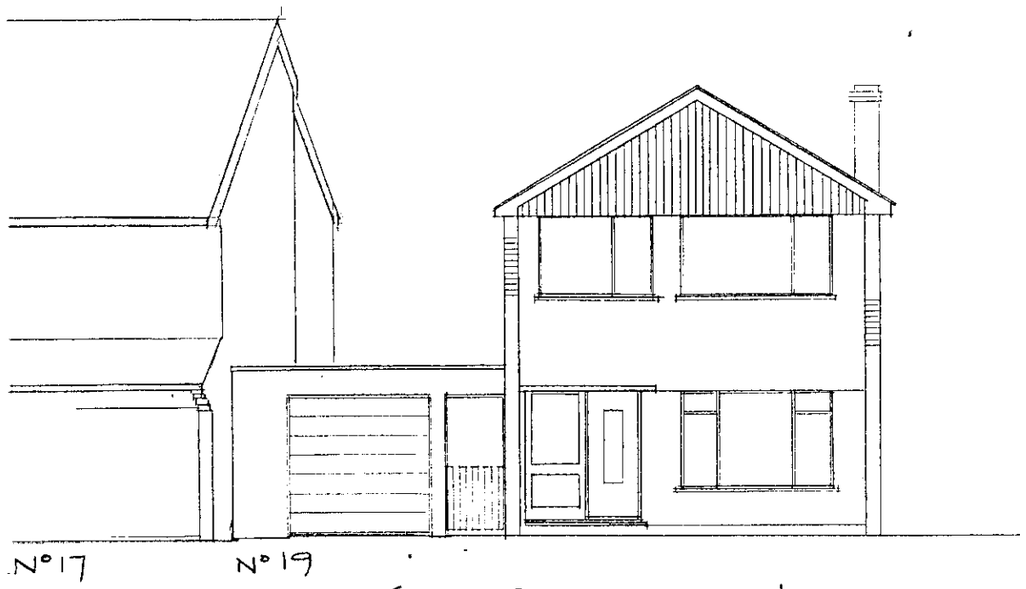


EXISTING FRONT (NORTH) ELEVATION



EXISTING REAR (SOUTH) ELEVATION

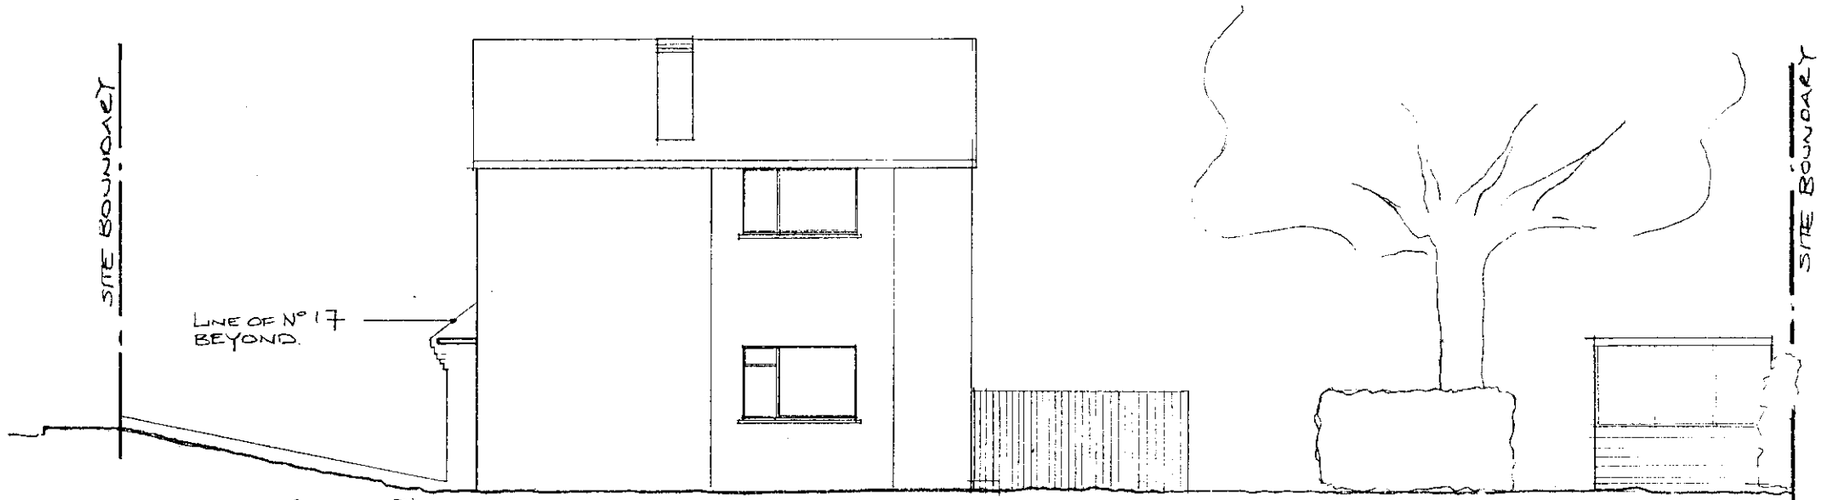

EXISTING SIDE (WEST) ELEVATION

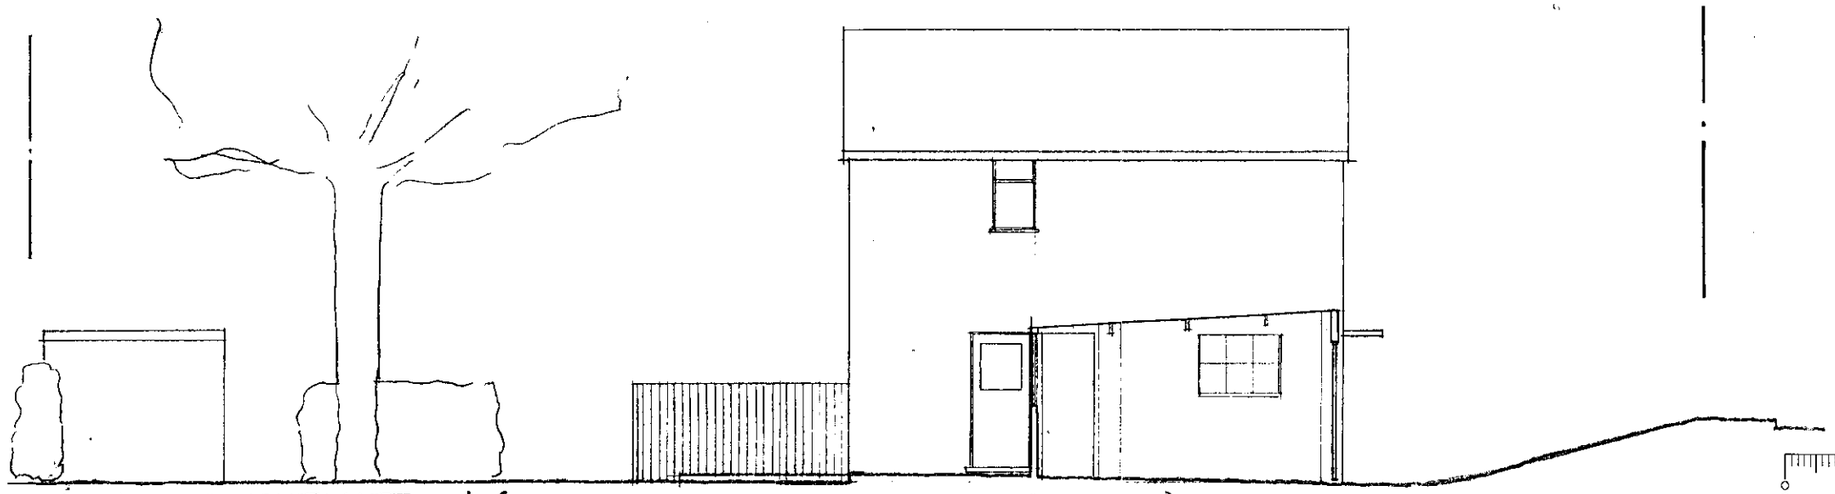

EXISTING EAST ELEVATION (SECTION THROUGH EXISTING GARAGE)

APPROVED

Proposed Ground Floor Extension
to

19 Sycamore Drive
Twyford Reading

Existing Elevations
Scale 1:100
Drawing No. 03

