

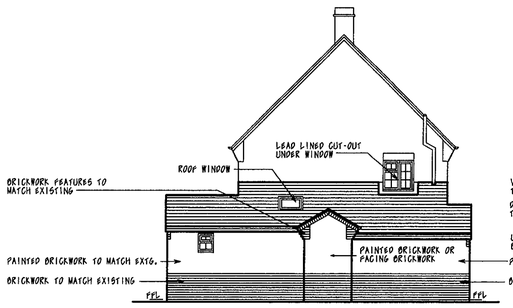



SIDE ELEVATION AS PROPOSED

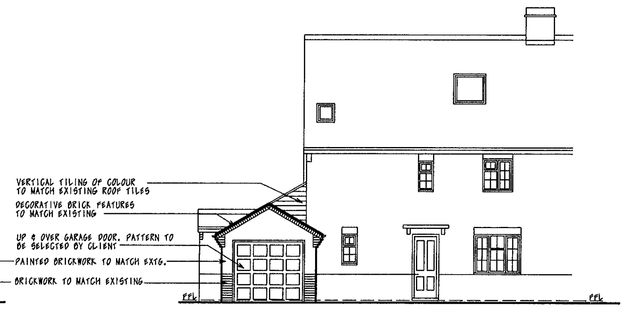


FRONT ELEVATION AS PROPOSED

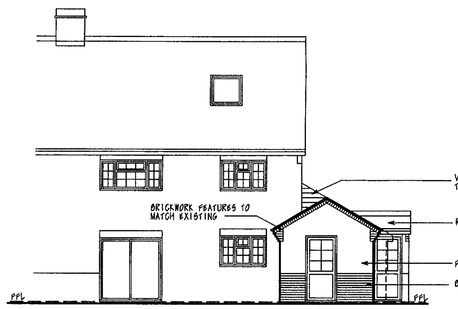


REAR ELEVATION AS PROPOSED

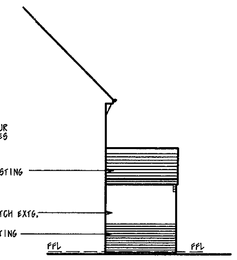

SIDE ELEVATION AS PROPOSED

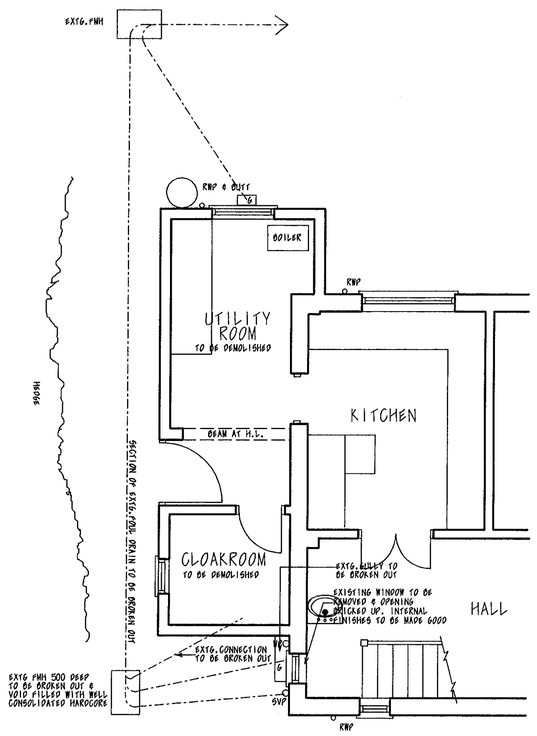

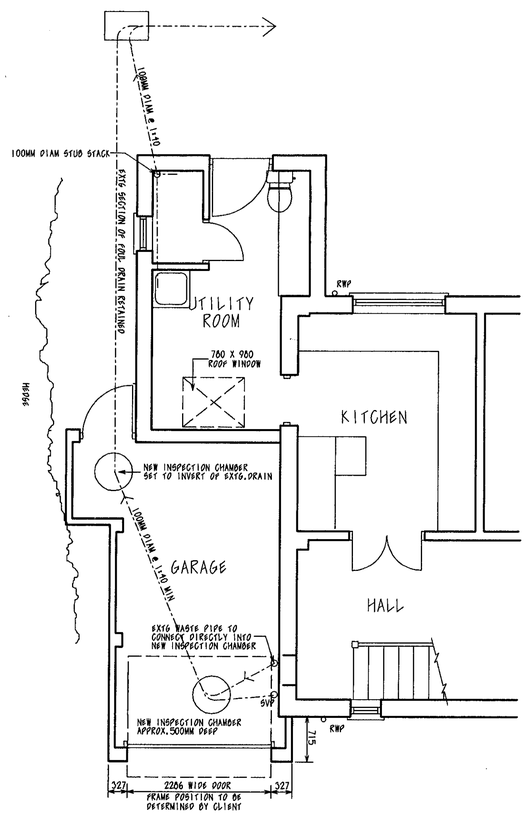

31.MAR2000 1153

APPROVED

NOTES

DIMENSIONS ARE NOT TO BE SCALED OFF THIS DRAWING EXCEPT FOR THE PURPOSE OF DETERMINING THE PLANNING APPLICATION. CLIENT TO ACCURATELY DETERMINE THE LINE OF THE PLANE BOUNDARY AND ENSURE THAT NO PART OF THE PROPOSED WORKS EXTEND OVER/UNDER THE BOUNDARY ONTO ADJACENT LAND.
ALL MATERIALS TO BE SELECTED TO MATCH EXISTING.



CLIENT E.COULSON & S.HOUGHTON	DATE NOV.1999
ADDRESS 3 THE CRESCENT, CRAZIES HILL, WARGRAVE	SCALE 1:50, 1:100
PROPOSALS SINGLE STOREY SIDE EXTENSION INC. UTILITY ROOM & GARAGE	DRG NO 9953/2A

19/6/00

a:\9953.dgn