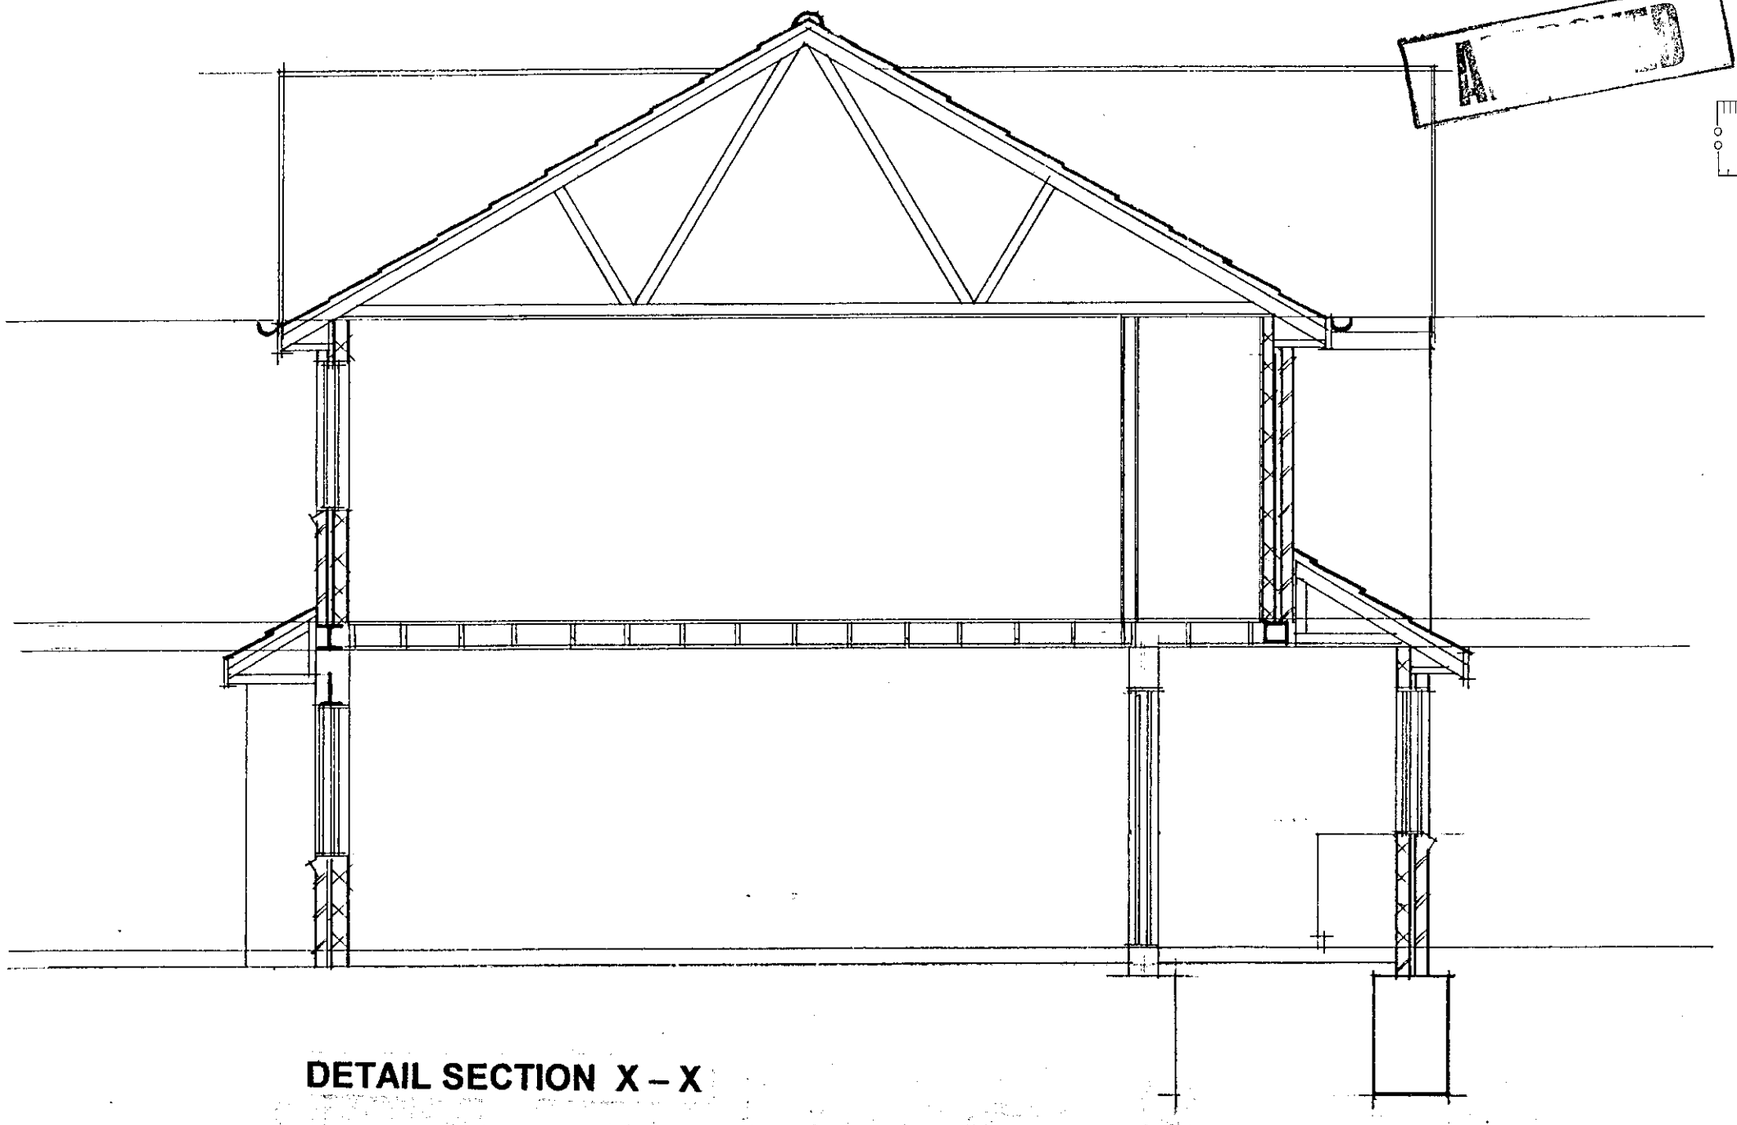


DETAIL SECTION X – X

Kronos Synergy Group
15 Meadowcroft Road
Reading
Berks
RG2 8RJ
Tele : 0118 9312459
Fax : 0118 9873326

Client

Mrs C Cox
48 Laburnum Road
Winnersh, Wokingham
Berkshire

Project

PROPOSED HOUSE EXTENSION at 48 Laburnum Road Winnersh, Wokingham

Date	Drawing No
June 2000	06/00-003/3
Scale 1 : 100	
Drawn RG	

NORTH

LABURNUM ROAD

52

50

48

EXTRA CARSPACE TO SIDE OF HOUSE

46

44

LABURNUM ROAD

READING ROAD


M4

LOCATION PLAN SCALE 1 : 500

0 10 20 30 40 50 60 70 80 90 100

0 2 3


1/1/01

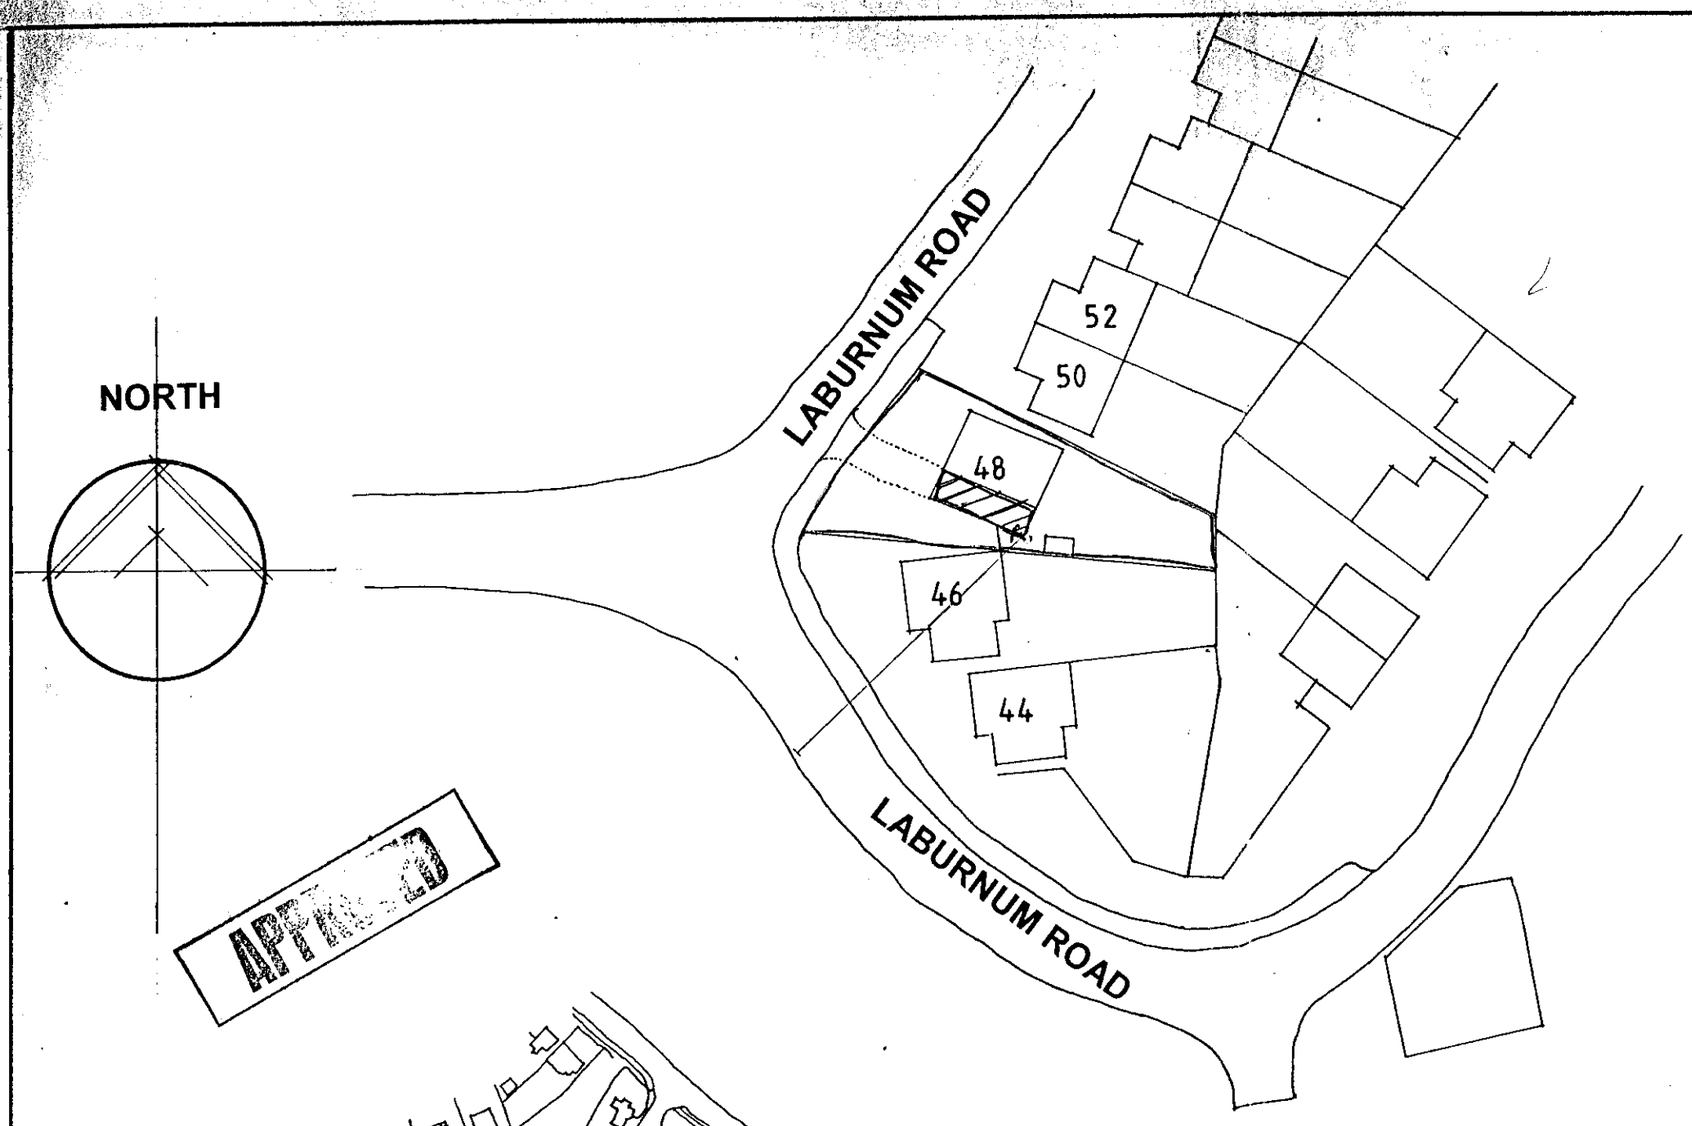


LOCATION PLAN SCALE 1 : 500




SITE PLAN SCALE 1 : 2500

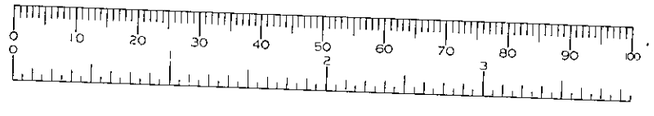


11/1/01

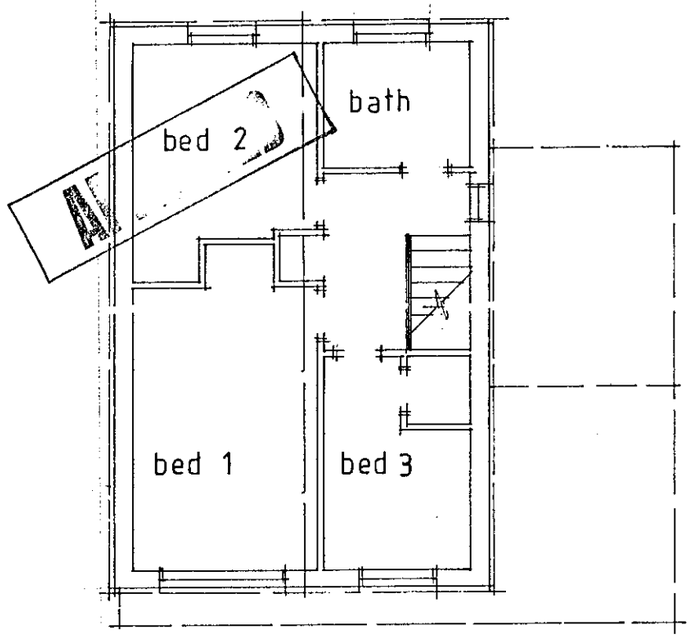


EXISTING FIRST FLOOR PLAN

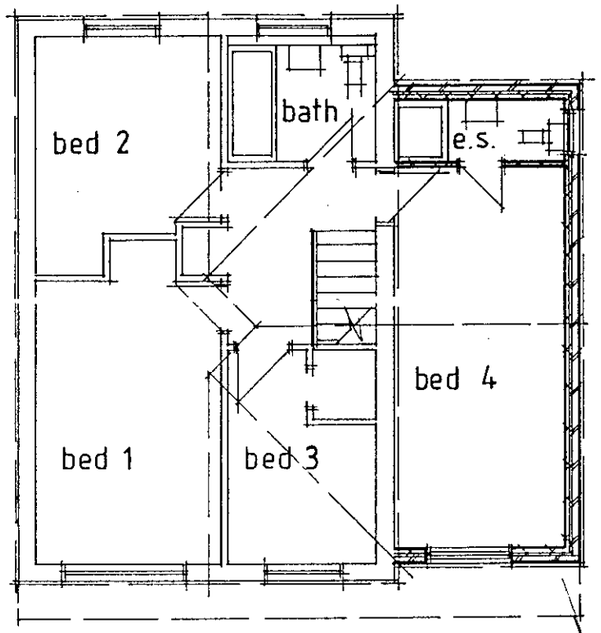


PROPOSED FIRST FLOOR PLAN

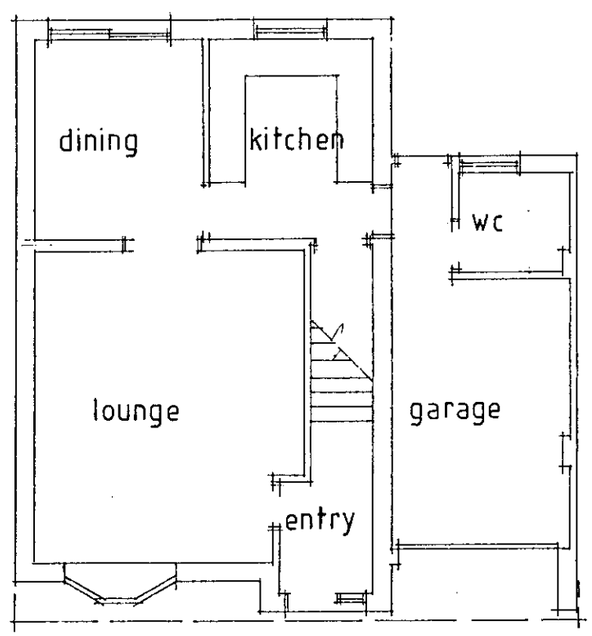

EXISTING GROUND FLOOR PLAN

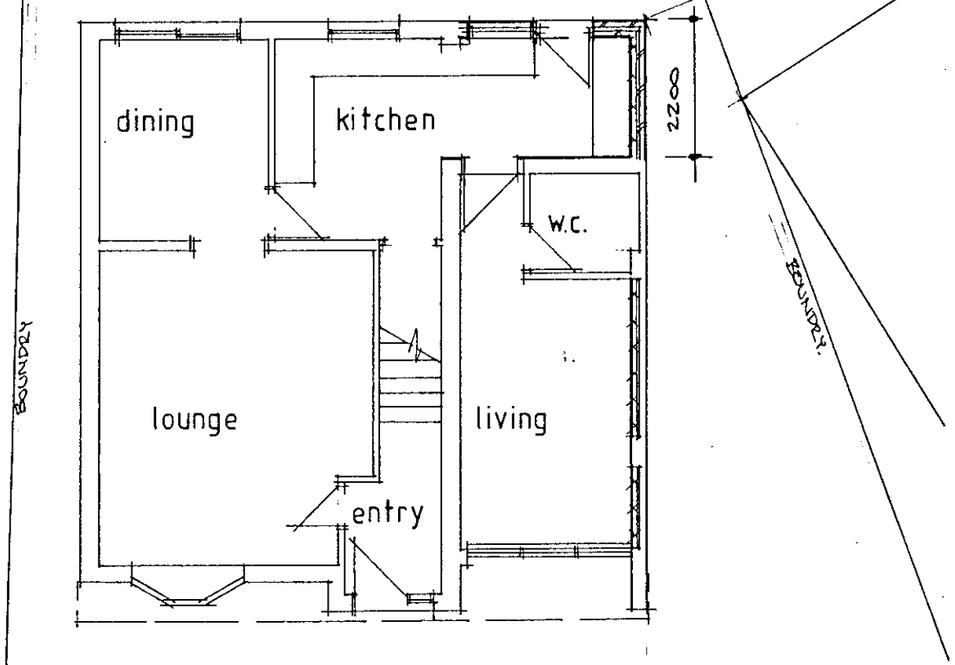

PROPOSED GROUND FLOOR PLAN

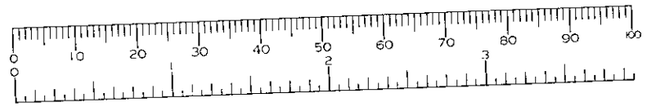

Kronos Synergy Group
15 Meadowcroft Road
Reading
Berks
RG2 8RJ
Tele : 0118 9312459
Fax : 0118 9873326

Client


Mrs C Cox
48 Laburnum Road
Winnersh, Wokingham
Berkshire

Project


PROPOSED HOUSE EXTENSION
at 48 Laburnum Road
Winnersh, Wokingham

Date	Drawing No
June 2000	06/00-003/1
Scale 1 : 100	
Drawn RG	


4/1/01

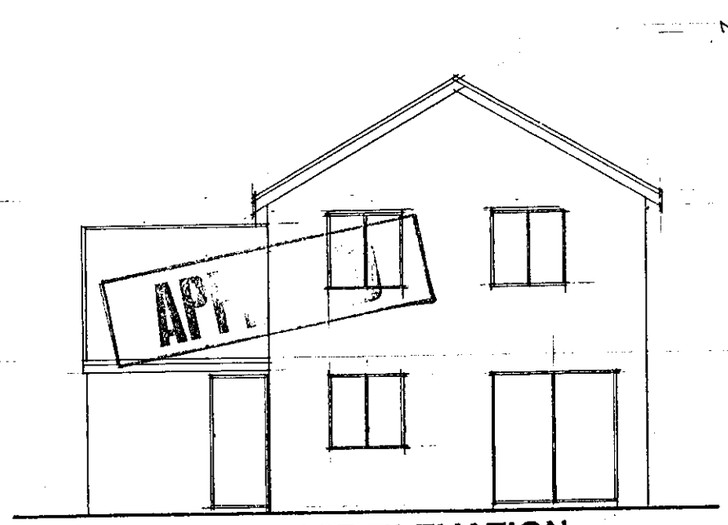


EXISTING EAST ELEVATION

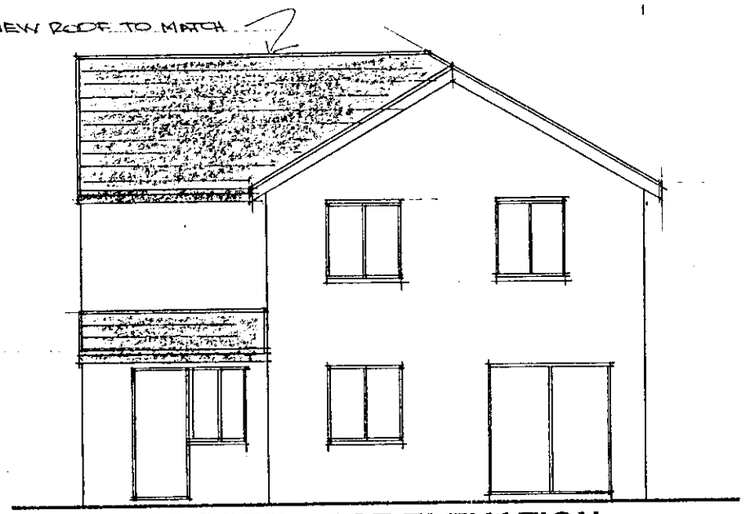


PROPOSED EAST ELEVATION

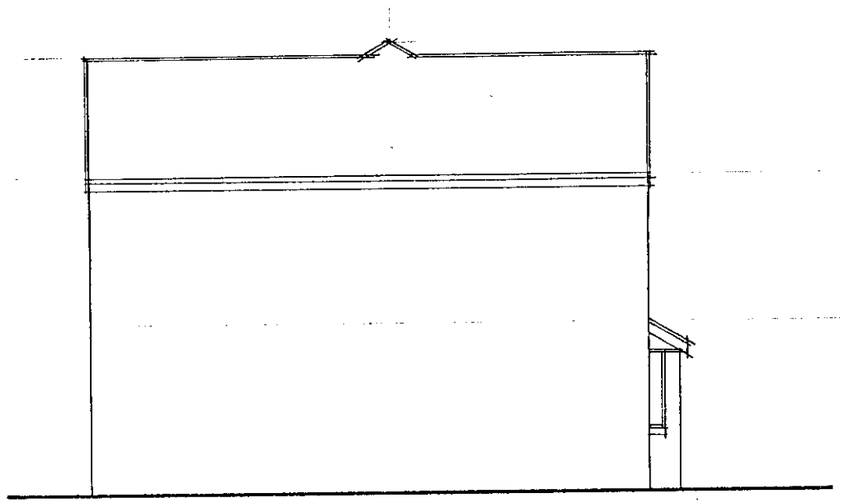


PROPOSED NORTH ELEVATION

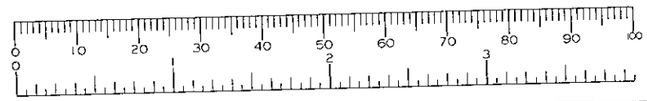


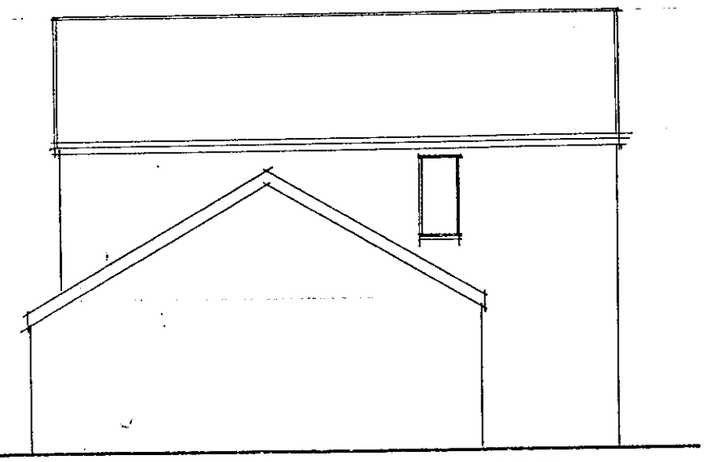


EXISTING SOUTH ELEVATION

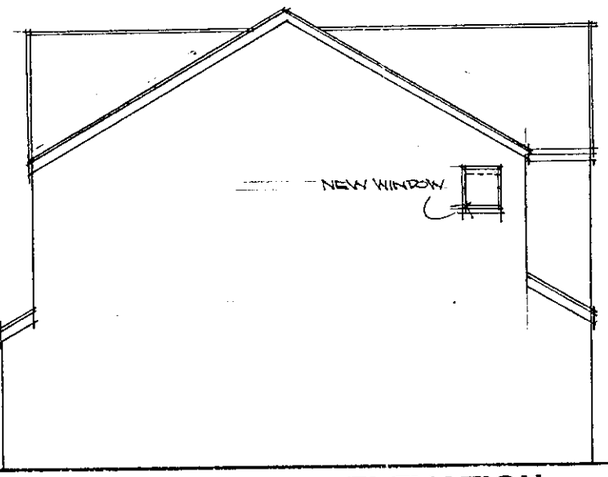

PROPOSED SOUTH ELEVATION

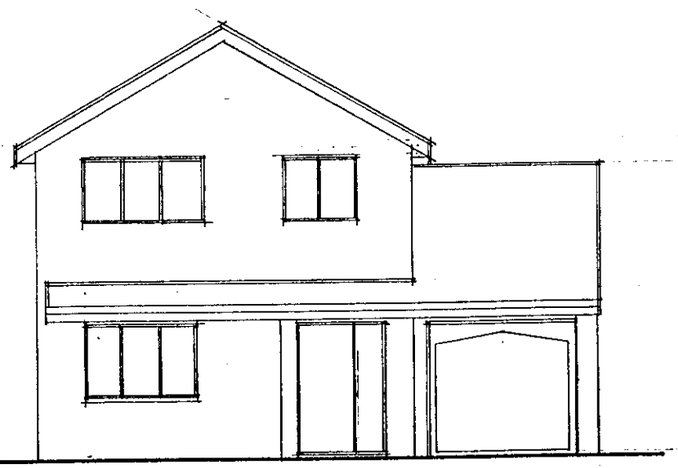

EXISTING WEST ELEVATION

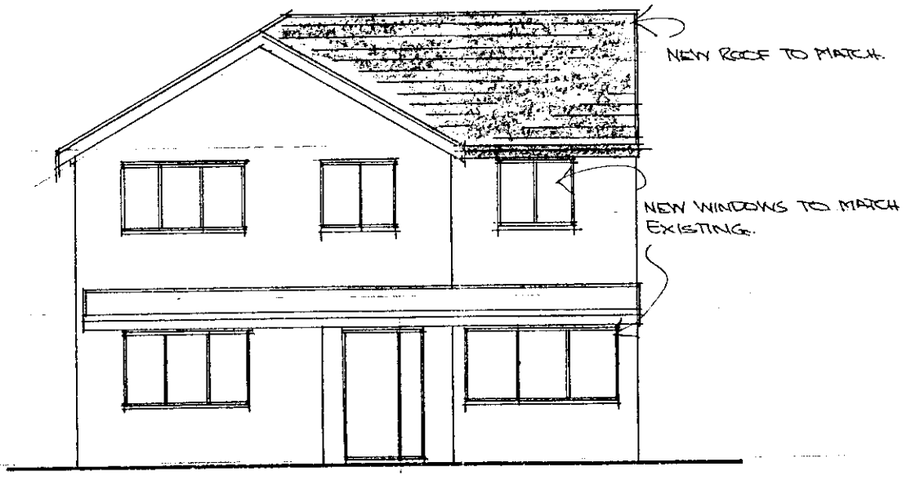

PROPOSED WEST ELEVATION

Kronos Synergy Group
15 Meadowcroft Road
Reading
Berks
RG2 8RJ
Tele : 0118 9312459
Fax : 0118 9873326

Client

Mrs C Cox
48 Laburnum Road
Winnersh, Wokingham
Berkshire

Project

PROPOSED HOUSE EXTENSION at 48 Laburnum Road Winnersh, Wokingham

Date	Drawing No
June 2000	06/00-003/2
Scale 1 : 100	
Drawn RG	

D 11/10/