
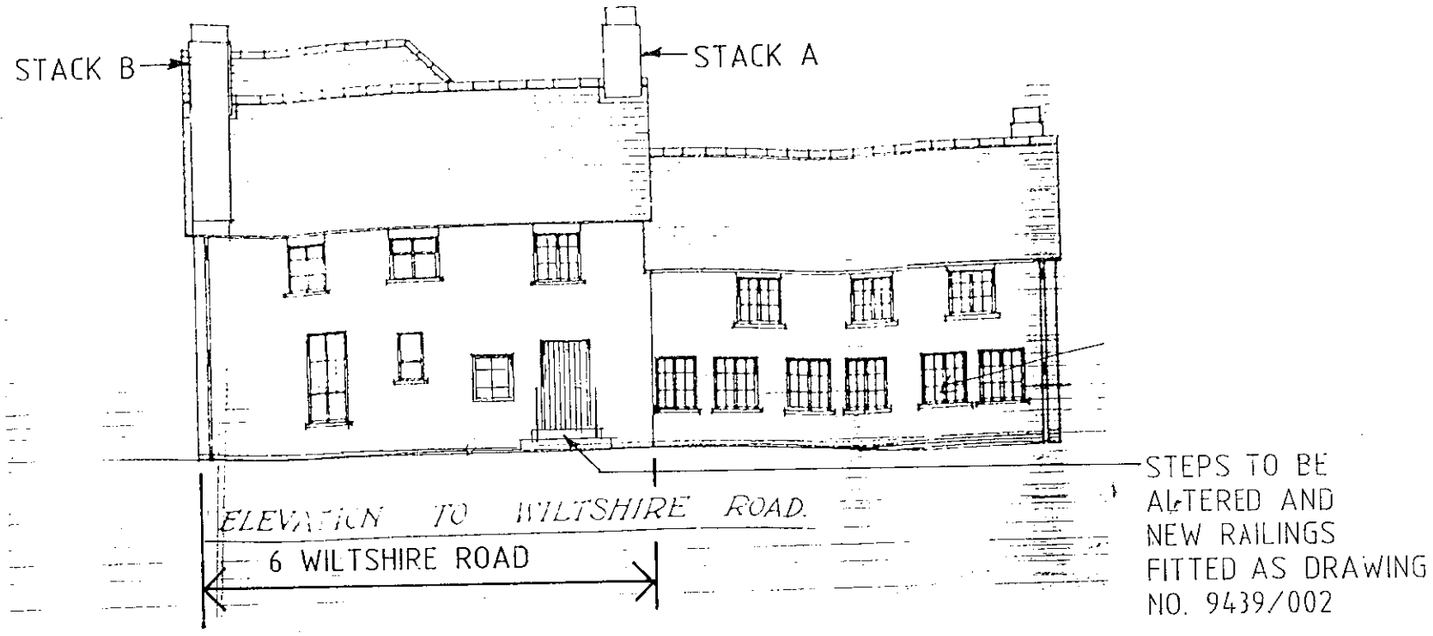


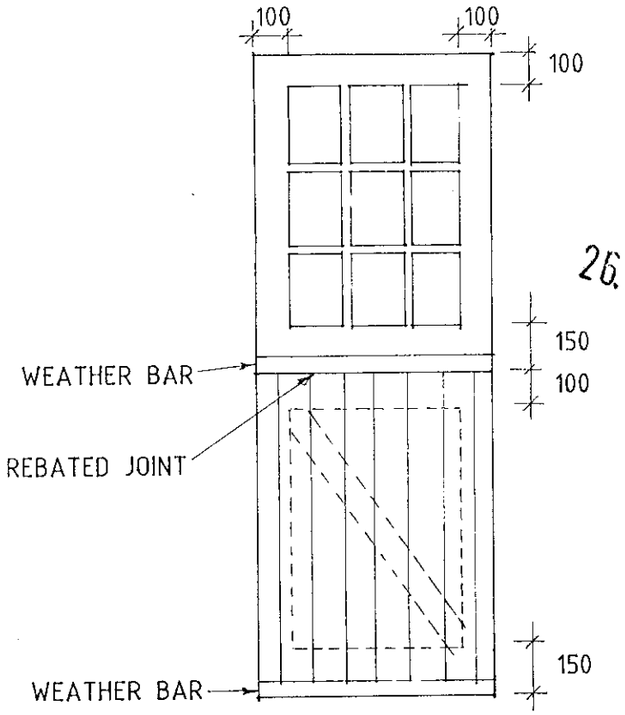


26. JUN. 2000*

1863

1:20

GENERAL ARRANGEMENT OF NEW BACK DOOR

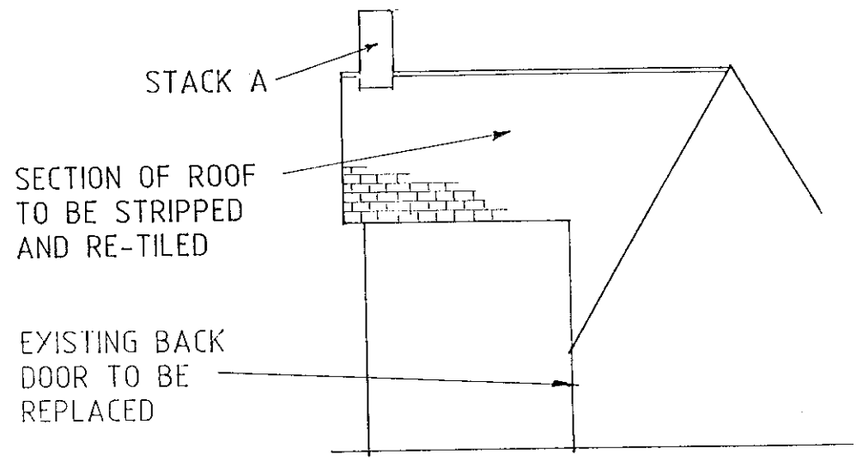



WEST ELEVATION TO REAR YARD

0 10 20 30 40 50 60 70 80 90 100

JOB TITLE

6 WILTSHIRE ROAD
WOKINGHAM
REPAIRS

DRAWING TITLE

ELEVATIONS AND DOOR DETAILS

MAURICE BAGULEY & PARTNERS
CONSULTING ENGINEERS AND BUILDING SURVEYORS

45 Gatwick Road Crawley West Sussex RH10 2RD Tel 0293 565144 Fax 0293 565134
22 Market Place Wokingham Berkshire RG11 1AP Tel 0734 796060 Fax 0734 770545
24 Coleherne Mews London SW10 9EA Tel 071 370 4486 Fax 071 370 4491

SCALE NTS

DATE 4.00

DRAWN DF


JOB NO. 9439


DRAWING NO. 9439/001

REV.

A3MBP1 OZALID (UK) LTD

1821-393

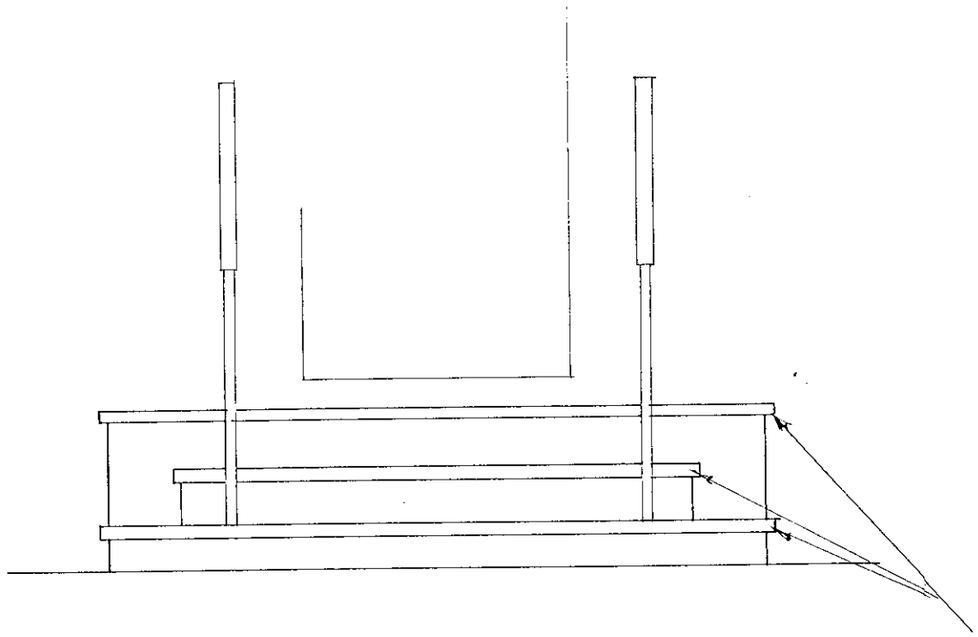


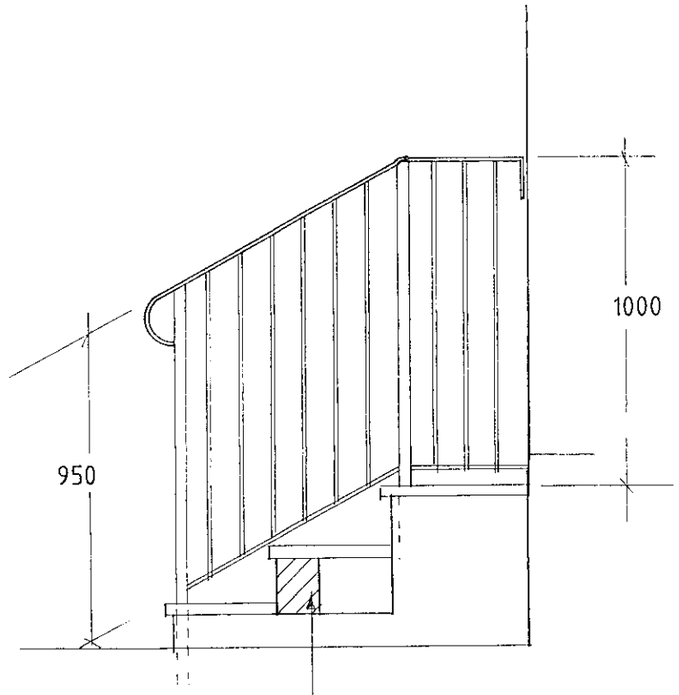


NEW GALVANISED STEEL
GUARDRAIL. 50 X 6 MM
D SECTION HANDRAIL.
50 X 6 MM BOTTOM RAIL.
40 X 40 RHS POSTS.
12 X 12 MM BALLUSTERS
AT 100 MM CENTRES.

NEW YORK STONE PAVING FLAGS
BEDDED IN MORTAR ONTO BRICK
STEPS. NOSINGS PROJECT 30 MM.

EXISTING STEP EXTENDED 125 MM IN BRICKWORK
ATTACHED WITH GALVANISED STEEL TIES

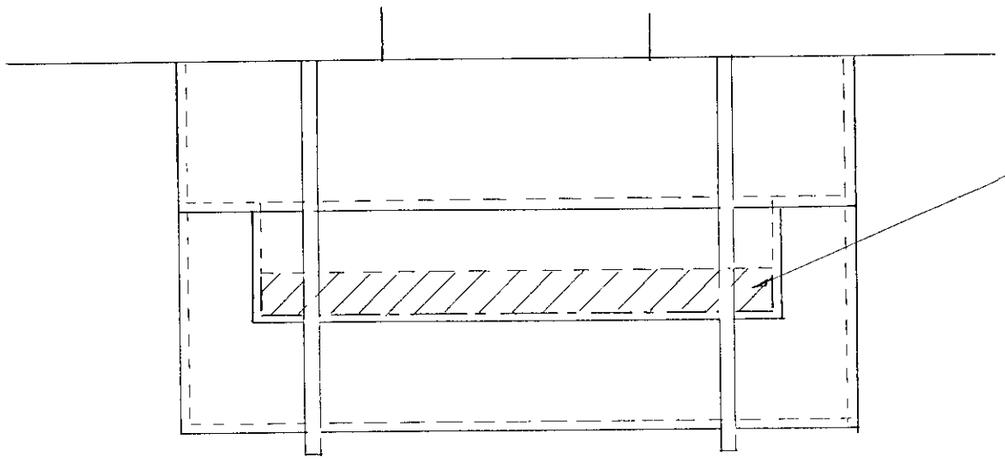


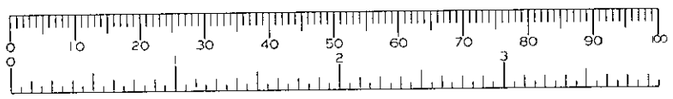


26. JUN. 2000*

1863

JOB TITLE 6 WILTSHIRE ROAD WOKINGHAM	DRAWING TITLE ALTERATIONS TO STEPS AND NEW GUARDRAILS	MAURICE BAGULEY & PARTNERS CONSULTING ENGINEERS AND BUILDING SURVEYORS 45 Gatwick Road Crawley West Sussex RH10 2RD Tel 0293 565144 Fax: 0293 565134 22 Market Place Wokingham Berkshire RG11 1AP Tel 0734 796060 Fax: 0734 770545 24 Coleherne Mews London SW10 9EA. Tel 071 370 4486 Fax: 071 370 4491	SCALE 1:20 DATE DF DRAWN 5.00	JOB NO. 9439 DRAWING NO. 9439/002 REV.

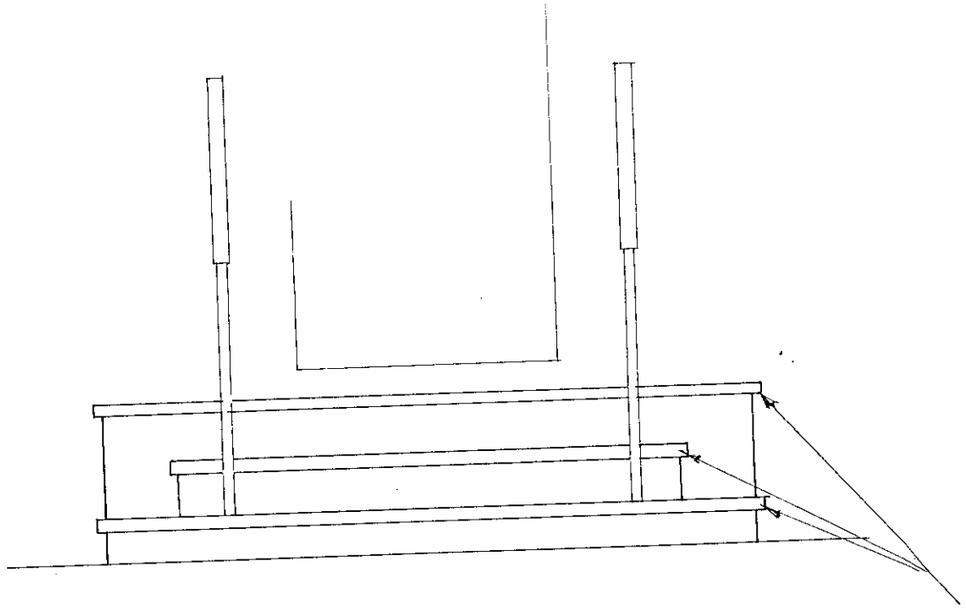


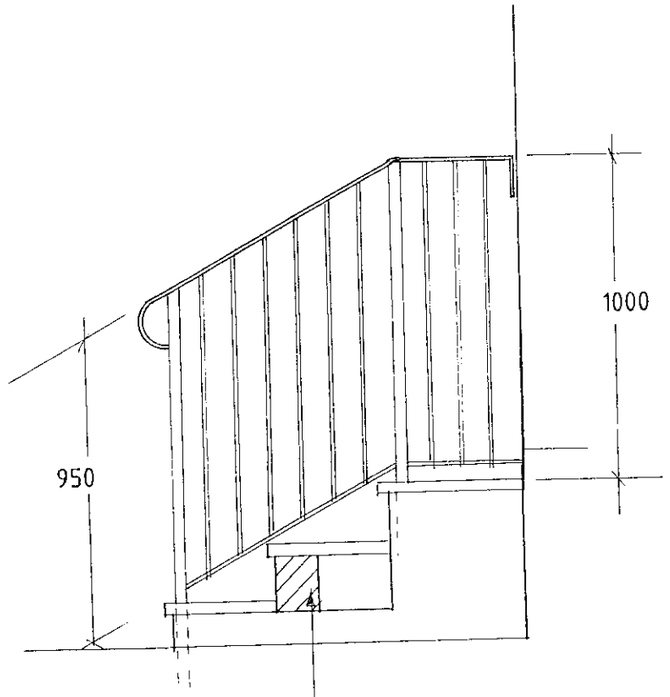


NEW GALVANISED STEEL
GUARDRAIL. 50 X 6 MM
D SECTION HANDRAIL.
50 X 6 MM BOTTOM RAIL.
40 X 40 RHS POSTS.
12 X 12 MM BALLUSTERS
AT 100 MM CENTRES.

NEW YORK STONE PAVING FLAGS
BEDDED IN MORTAR ONTO BRICK
STEPS. NOSINGS PROJECT 30 MM.

EXISTING STEP EXTENDED 125 MM IN BRICKWORK
ATTACHED WITH GALVANISED STEEL TIES

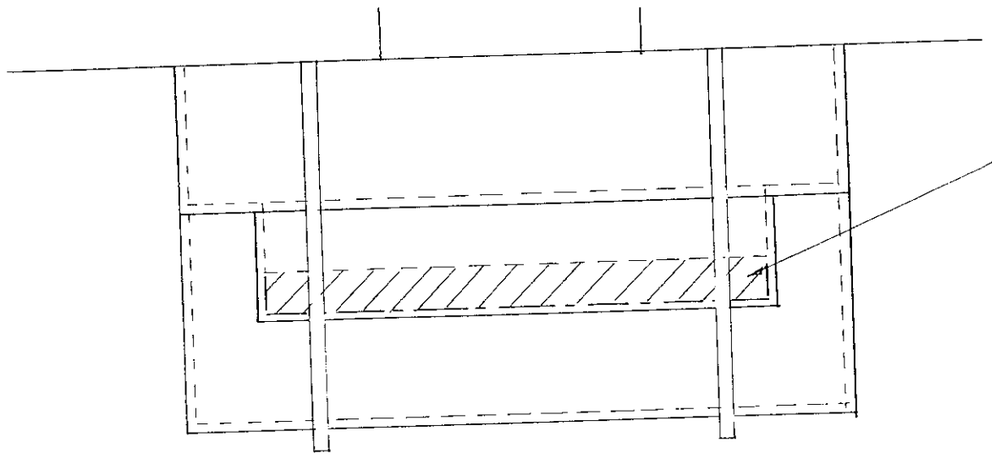

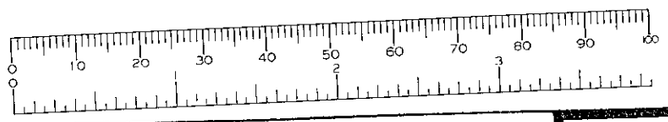

26. JUN. 2000*

1863

JOB TITLE

6 WILTSHIRE ROAD
WOKINGHAM

DRAWING TITLE

ALTERATIONS TO STEPS
AND NEW GUARDRAILS


MAURICE BAGULEY & PARTNERS
CONSULTING ENGINEERS AND BUILDING SURVEYORS


45 Gatwick Road Crawley West Sussex RH10 2RD — Tel. 0293 565144 Fax: 0293 565134
22 Market Place Wokingham Berkshire RG11 1AP — Tel. 0734 796060 Fax: 0734 770545
24 Coleherne Mews London SW10 9EA. — Tel. 071 370 4486 Fax: 071 370 4491

SCALE 1:20	JOB NO. 9439
DATE DF	DRAWING NO. 9439/002
DRAWN 5.00	REV.


1821-393

A3M8P1 OZALID (UK) LTD

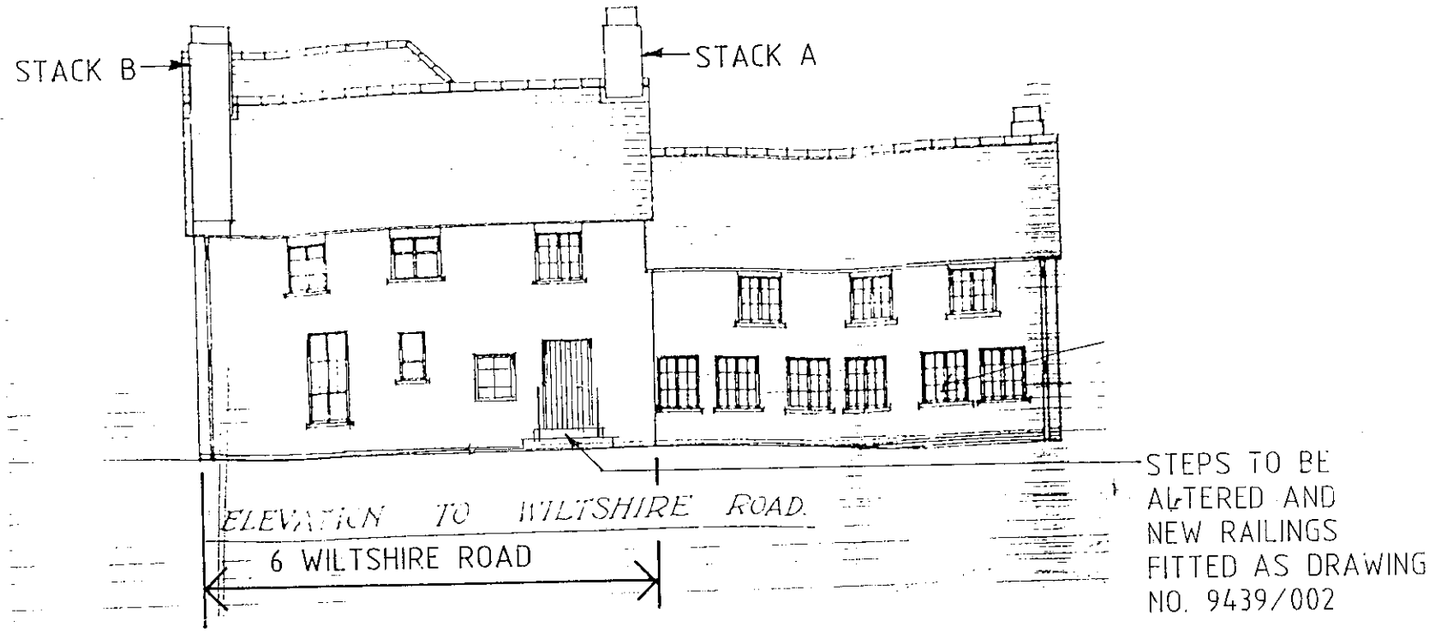

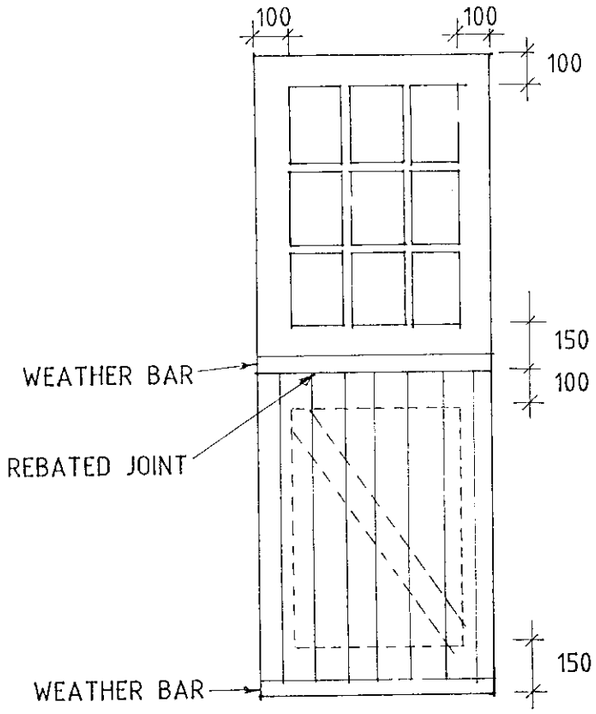


GENERAL ARRANGEMENT OF NEW BACK DOOR

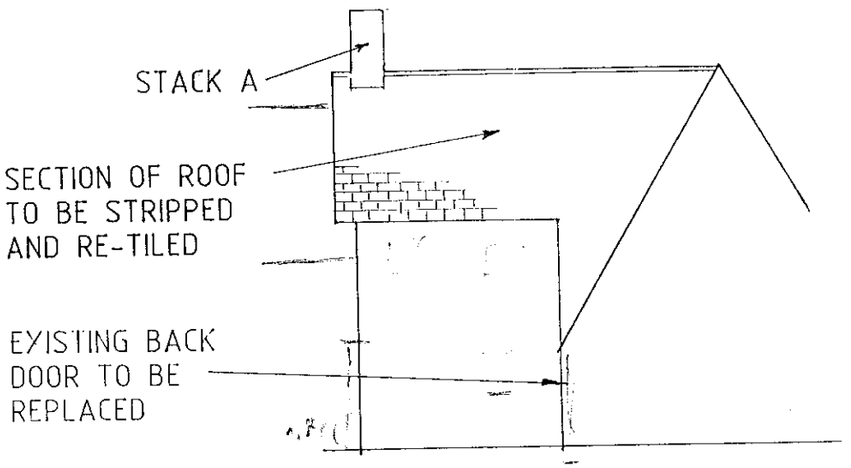

WEST ELEVATION TO REAR YARD



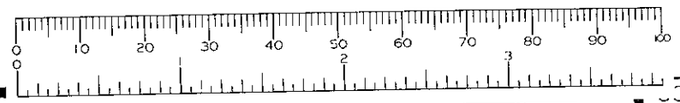

26. JUN. 2000* 1863

1:20

JOB TITLE

6 WILTSHIRE ROAD
WOKINGHAM
REPAIRS

DRAWING TITLE

ELEVATIONS AND DOOR DETAILS

MAURICE BAGULEY & PARTNERS
CONSULTING ENGINEERS AND BUILDING SURVEYORS
45 Gatwick Road Crawley West Sussex RH10 2RD Tel 0293 565144 Fax 0293 565134
22 Market Place Wokingham Berkshire RG11 1AP Tel 0734 796060 Fax 0734 770545
24 Coleherne Mews London SW10 9EA Tel 071 370 4486 Fax 071 370 4491

SCALE NTS
DATE 4.00
DRAWN DF
JOB NO. 9439
DRAWING NO. 9439/001
REV.