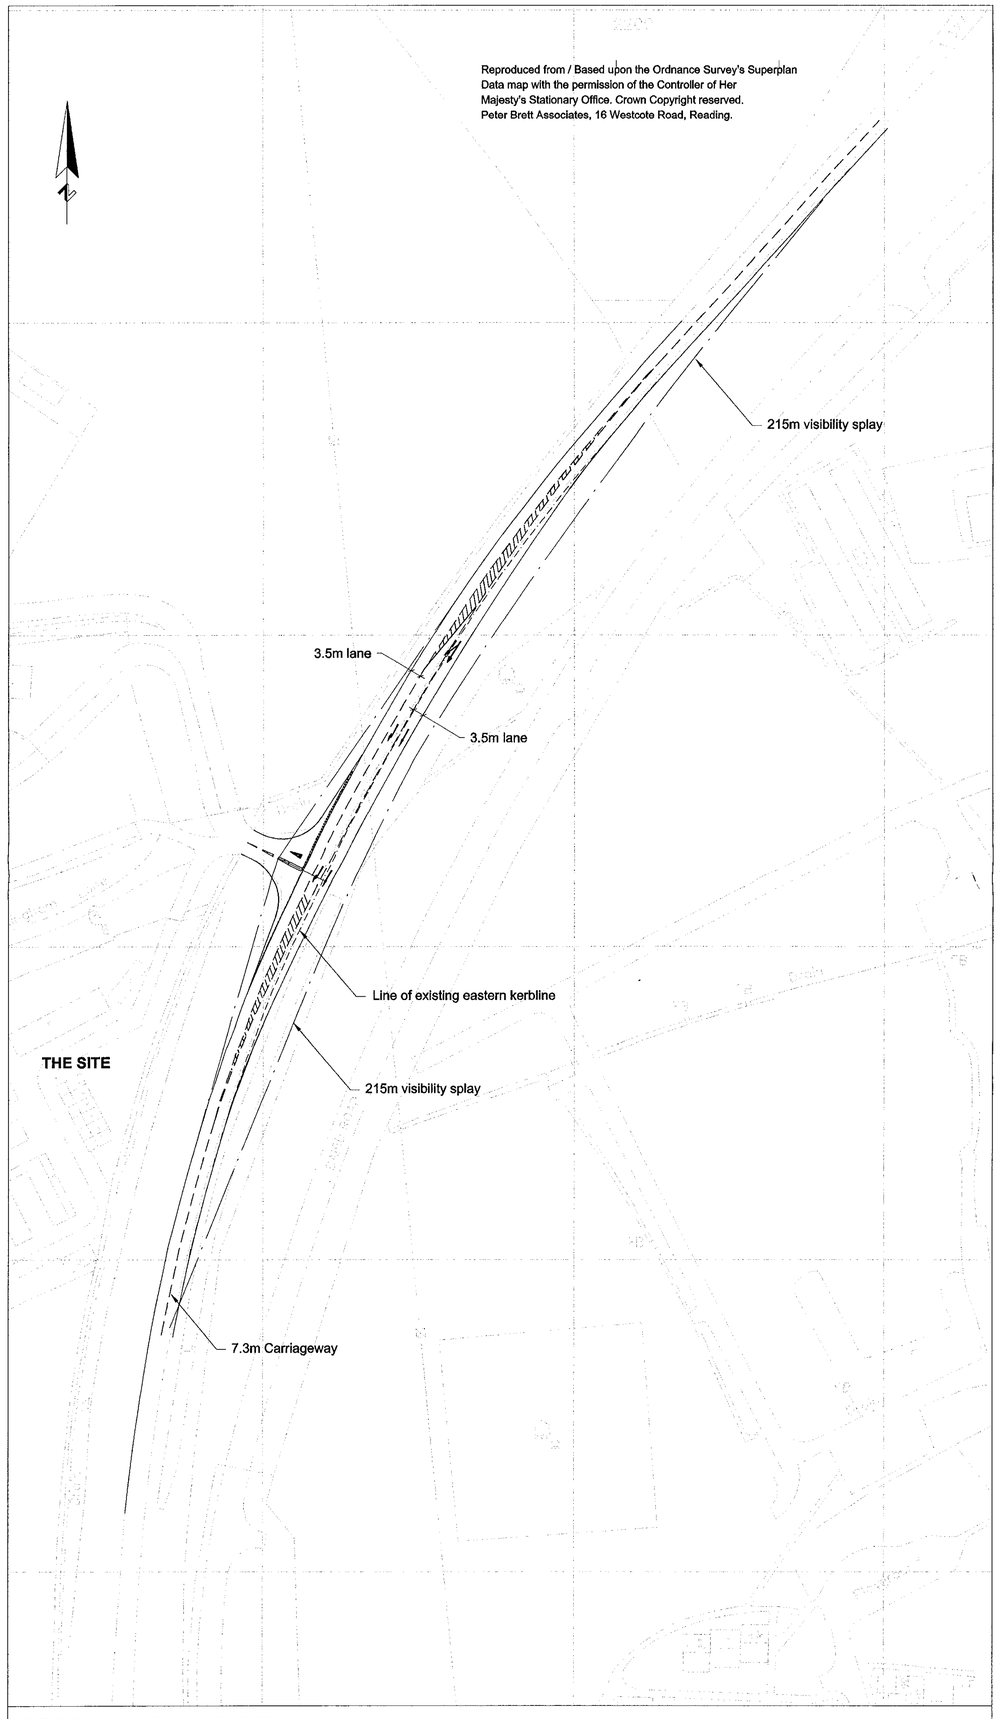


PROPOSED SITE ACCESS

29 JUN 2000* 1864

Notes

1. A327 carriageway width as measured on Ordnance Survey = 6.3m
   A327 carriageway width as measured on site = 7.3m. (------)
2. Surface water drainage would require relocation along eastern kerbline.
3. Highway Boundary assumed to be 7.3m road width.

Mark	Revision	Chkd	Date	Drawn
A	Visibility splays added and land ownership deleted.	IPK	30.05.00	REM
	First Issue	P.B.	28.04.00	S.J.L


POPERINGHE BARRACKS, ARBORFIELD
PROPOSED GHOST ISLAND JUNCTION

Client
HARBOUR PROPERTY GROUP

peter brett associates
CONSULTING ENGINEERS
16 WESTCOTE ROAD READING BERKSHIRE RG30 2DE TEL 0118 950 0761 FAX 0118 959 7498

Scales	1:1000
Machine Ref.	J:\10890\ACAD\
Cad Ref.	001a.dwg

Drawing No.
10890 / 001a

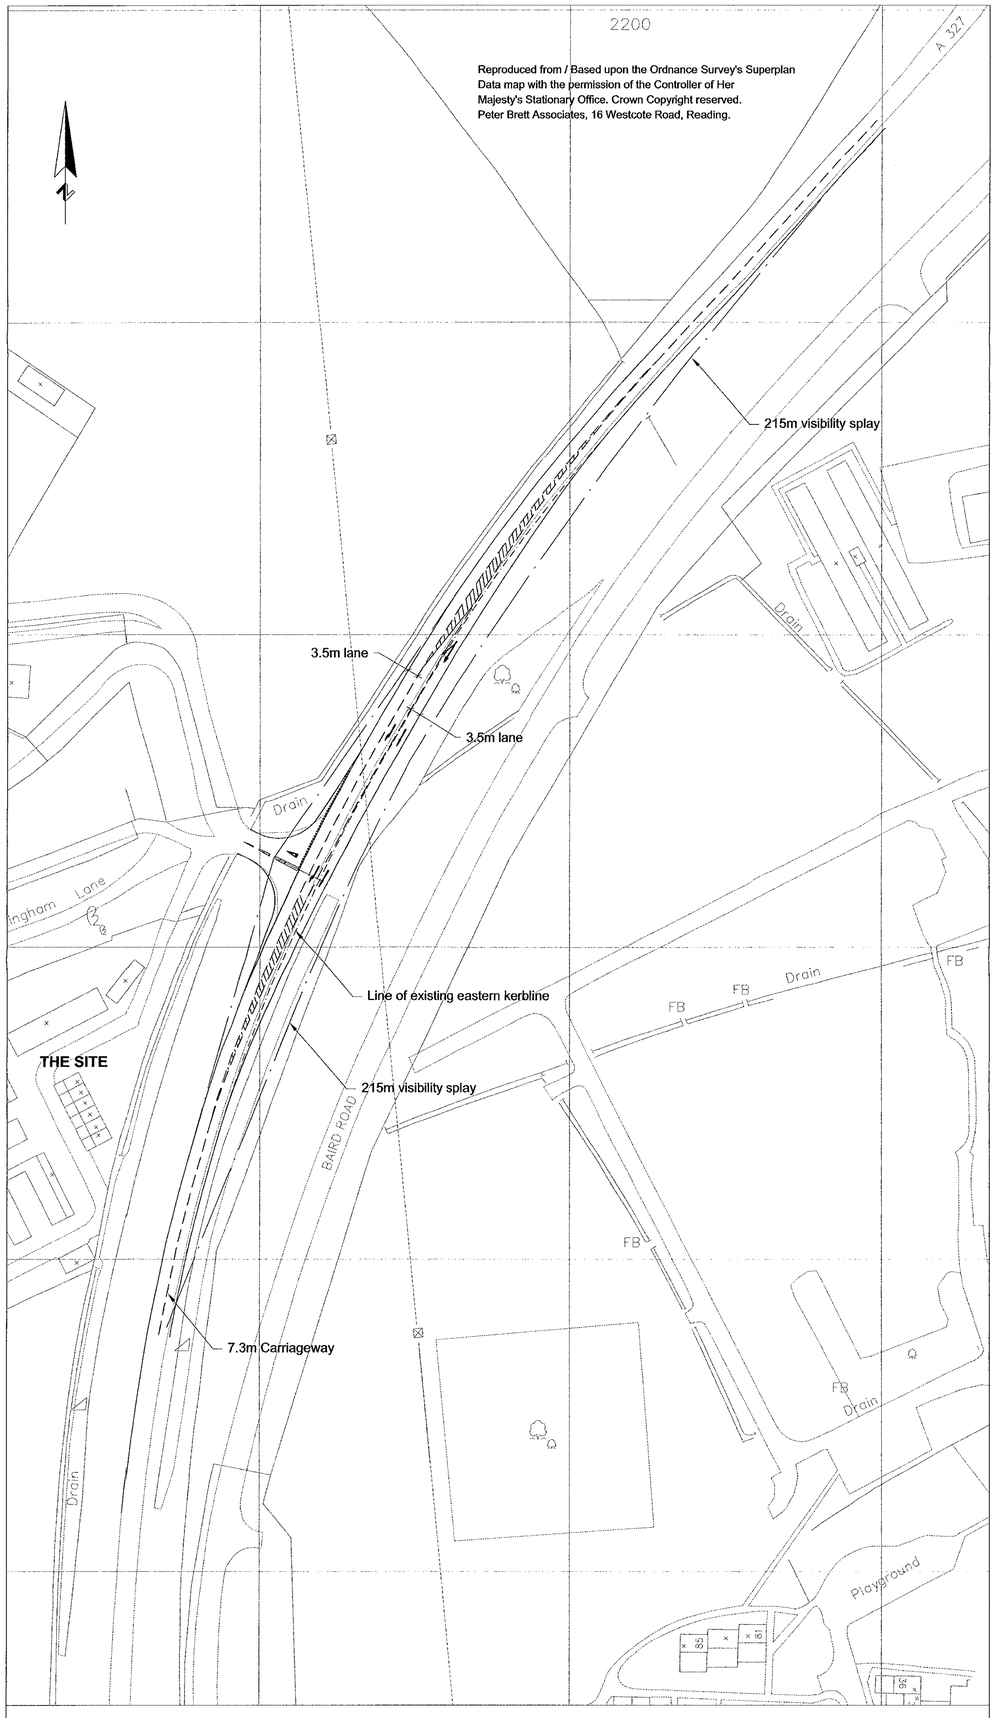

PROPOSED SITE ACCESS

Notes

1. A327 carriageway width as measured on Ordnance Survey = 6.3m
   A327 carriageway width as measured on site = 7.3m. (--------)
2. Surface water drainage would require relocation along eastern kerbline.
3. Highway Boundary assumed to be 7.3m road width.

Mark	Revision	Chkd	Date	Drawn
A	Visibility splays added and land ownership deleted.	IPK	30.05.00	REM
	First Issue	P.B.	28.04.00	S.J.L


POPERINGHE BARRACKS, ARBORFIELD
PROPOSED GHOST ISLAND JUNCTION

Client
HARBOUR PROPERTY GROUP

pba peter brett associates CONSULTING ENGINEERS
16 WESTCOTE ROAD READING BERKSHIRE RG30 2DE TEL 0118 950 0761 FAX 0118 959 7498

Scales	1:1000
Machine Ref.	J:\10890\ACAD\
Cad Ref.	001a.dwg

Drawing No.
10890 / 001a

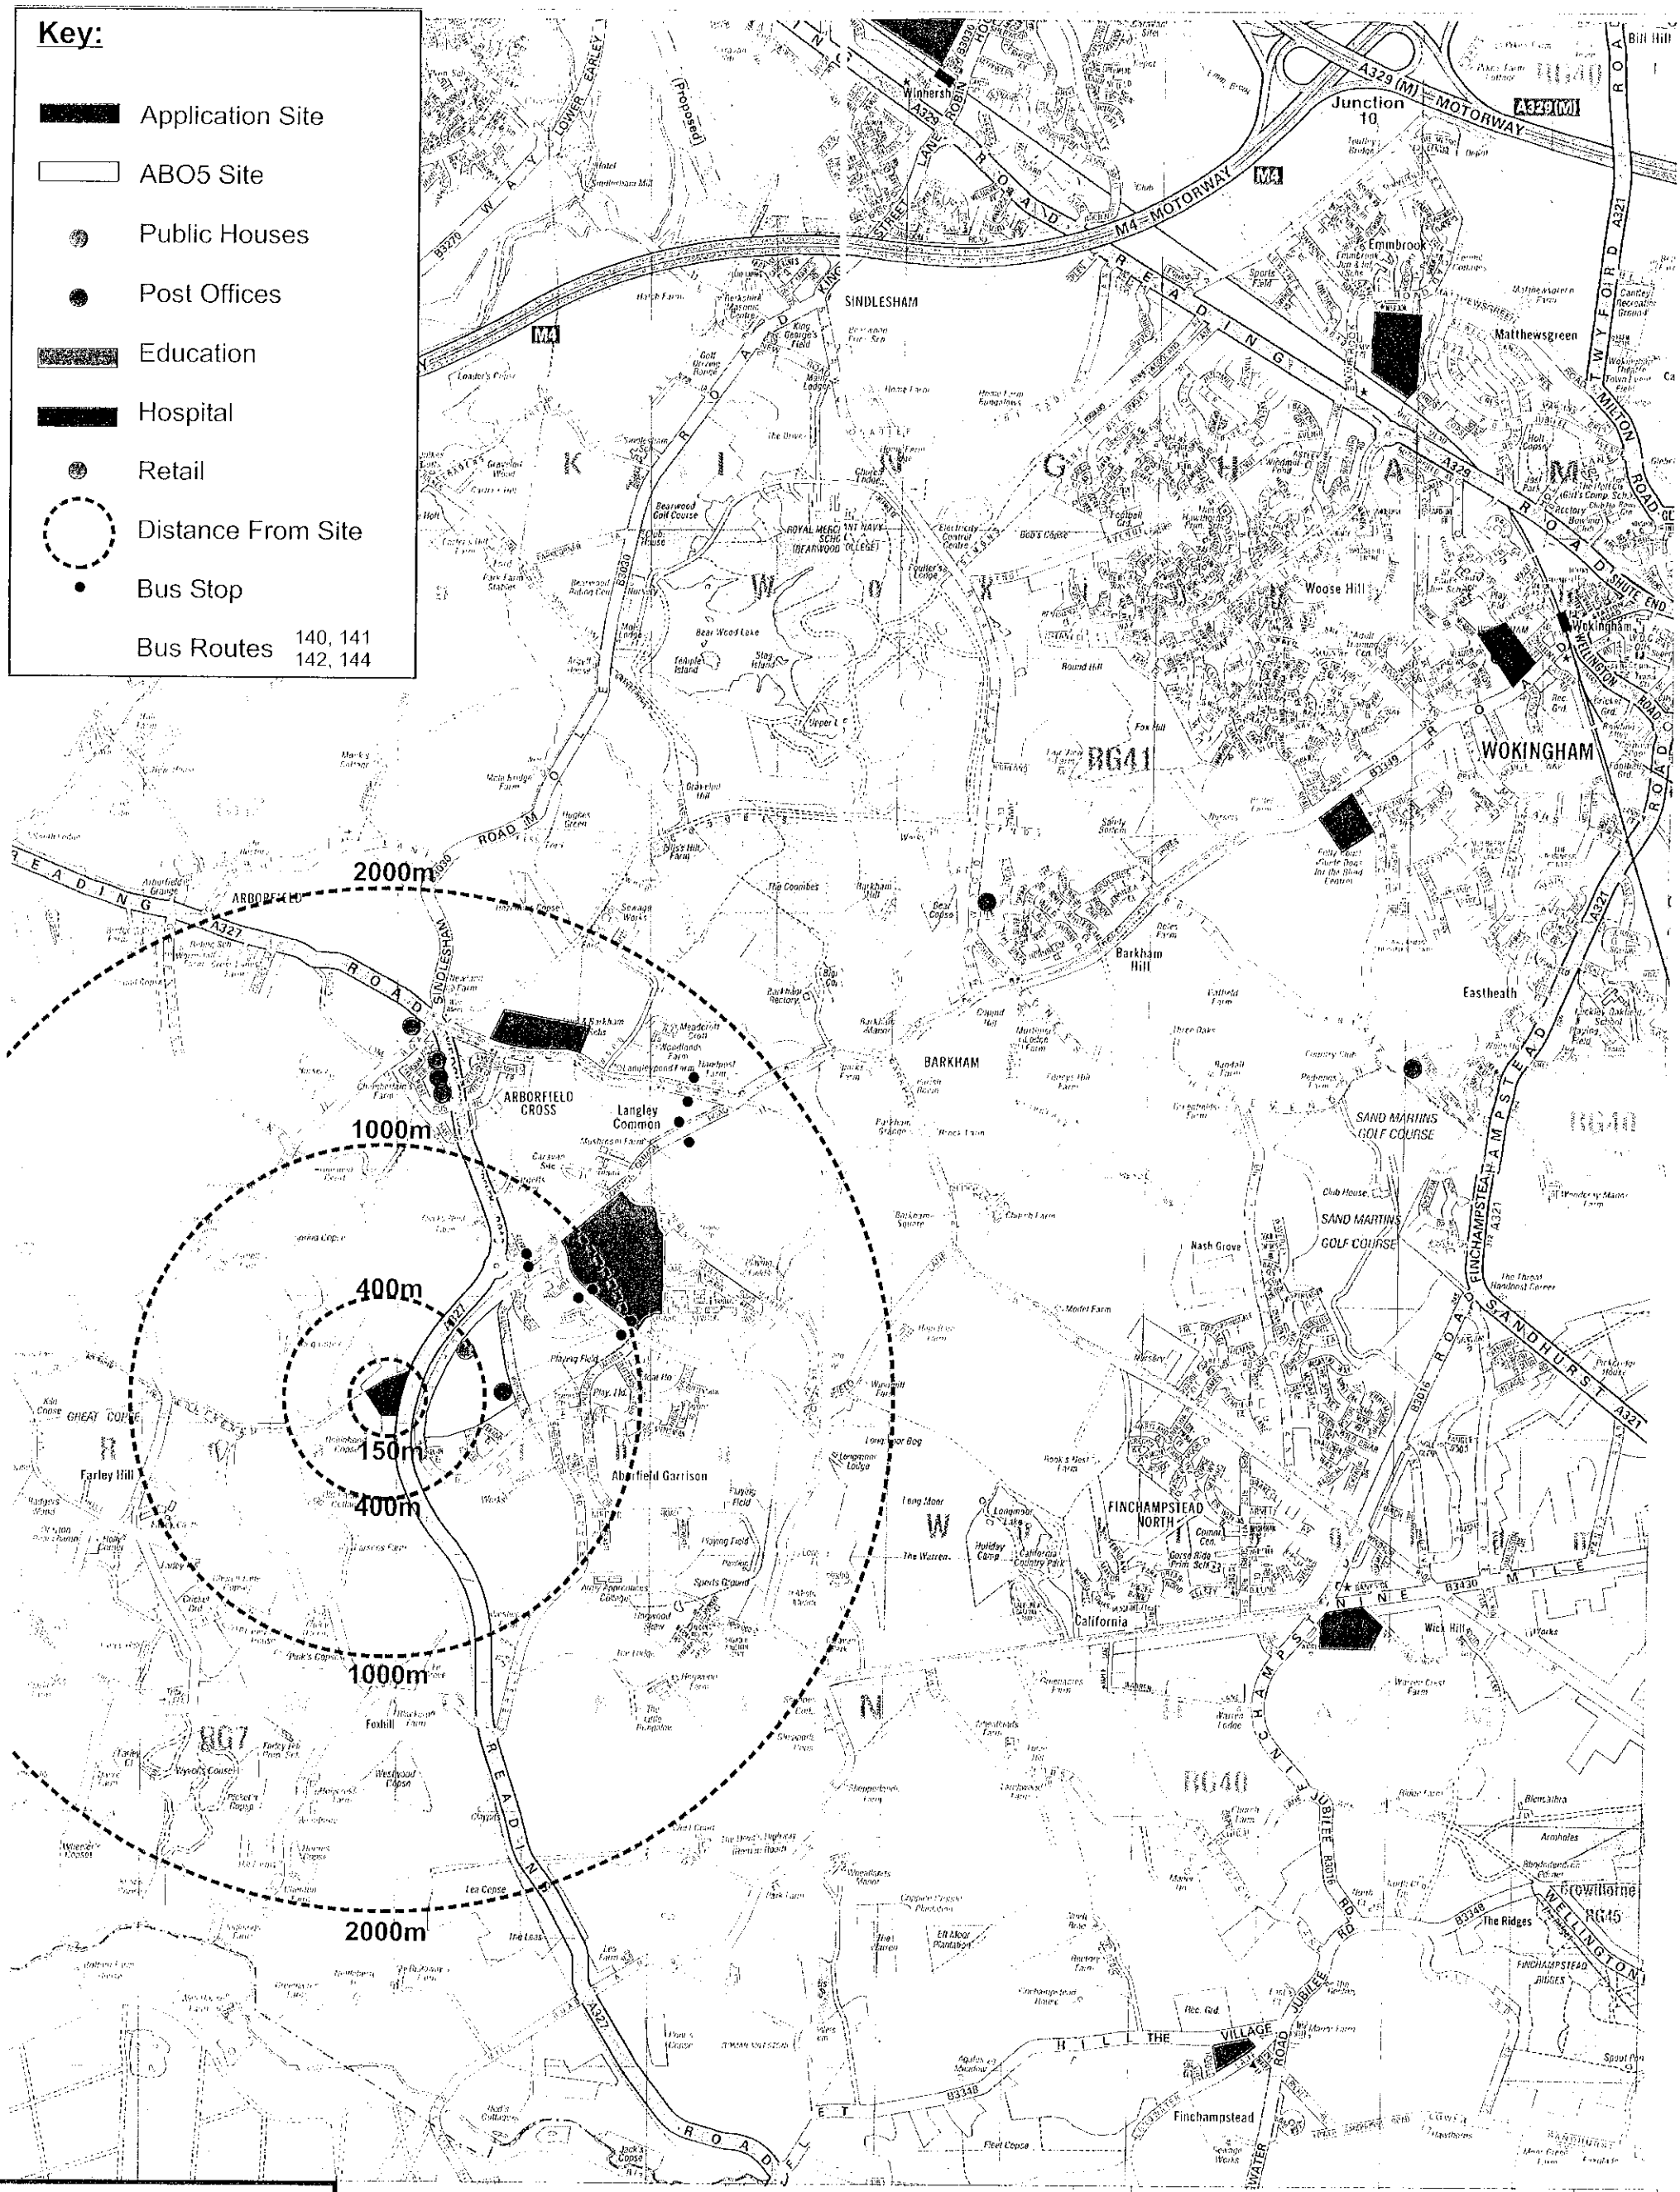

pba
peter brett associates
CONSULTING ENGINEERS

Land at Poperinghe Barracks, Arborfield
Local Facilities and Services

Mark	Revision	Chkd	Date	Drn

16 Westcote Road, Reading, Berkshire, RG30 2DE. Tel 0118 9500761. Fax 0118 9597498

Scale	NTS		
Date	07.08.00	Drawn	GW
Checked		Passed	

Drawing No. / Figure No.

Figure 2

0 10 20 30 40 50 60 70 80 90 100
0 2 3

Key

- Appeal Site
- AB 05 Site
- Brick & Tile Works Site
- Sheerlands Road Site
- Schools
- Proposed Community Centre
- Shops
- Garage and Car Sales
- Community facilities and Leisure
- Public Houses
- Bus Stops

- Existing Bridleway/Footpaths
- Existing Footpaths
- Proposed Cycle Paths (WDC)
- AB 05 Proposed Footpaths or Pedestrian/Cycle Paths

Proposed Secondary Route

Toucan crossing

Proposed Footway

Arborfield Cross

Slow Road markings on approch to junction

Bridleway 15A

Byway 14-15

Byway 15

Proposed Leisure Route (Round Berkshire Route)

AB 05 SITE

Brick and Tile Works Site

Sheerlands Road Site

Arborfield Garrison

Langley Common

Meadcroft Croft

Woodlands Farm

Langleypond Farm

School

Depot

Caravan Site

Water Tower

Ducks Nest Farm

Whitehall Farm

Highfield Park (Caravan Park)

Boundoak

School of Electronic Engineering

Playing Field

Playing Field

Meat

Path

Drain

Sukkay

Land South Of Wokingham Lane, Arborfield Existing And Proposed FootwayAnd Cycleway Network


peter brett associates
CONSULTING ENGINEERS

16 Westcote Road, Reading, Berkshire, RG30 2DE. Tel 0118 9500761. Fax 0118 9597498

Mark	J:\10890\COREL\REPORT FIGURES\FIGURE 3	Chkd	Date	Drn
Scale	N.T.S			
Date	27/10/00	Drawn	DT	
Checked		Passed		

Drawing No. / Figure No.

Figure 3

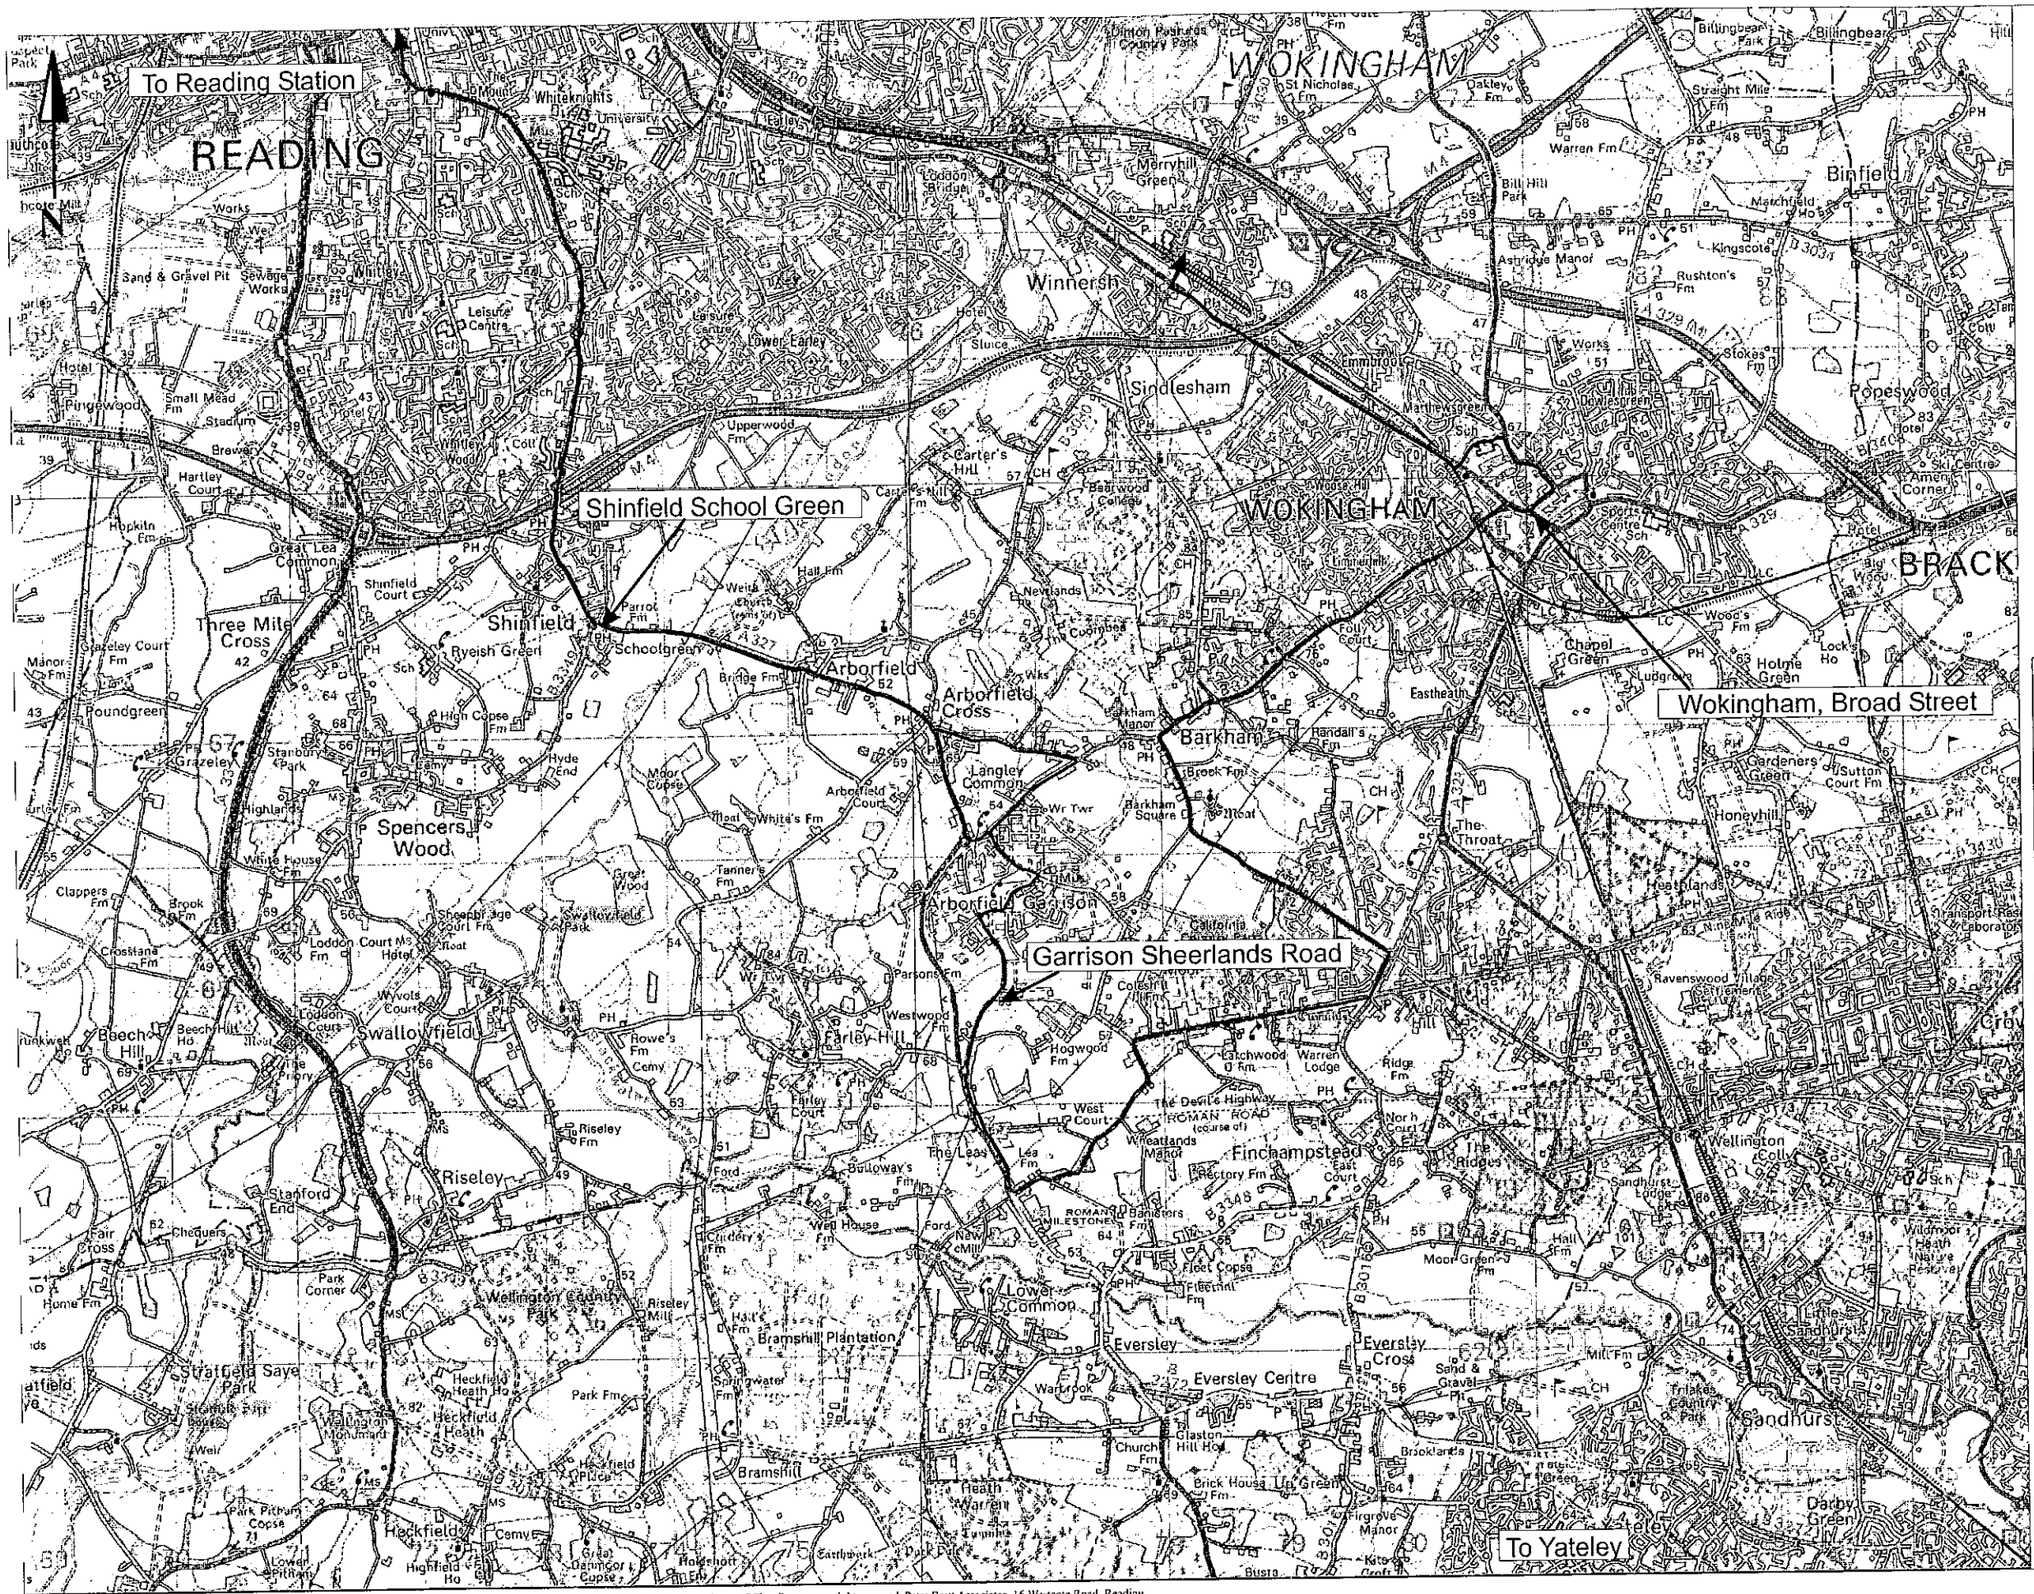

Reproduced from / based upon the Ordnance Survey's (SCALE) map of (YEAR) with the permission of the Controller of Her Majesty's stationary Office.Crown copyright reserved. Peter Brett Associates, 16 Westcote Road, Reading

pba
peter brett associates
CONSULTING ENGINEERS

Land South Of Wokingham Lane, Arborfield
Existing Bus Services for 140-141-142-144

File Name	J:10890\Corel\NEW FIGURES\FIGURE 4B
Scale	1:50,000
Date	10/11/00
Drawn	IJA
Checked	
Passed	
Drawing No. / Figure No.	Figure 4A

16 Westcote Road, Reading, Berkshire, RG30 2DE. Tel 0118 9500761. Fax 0118 9597498



Reproduced from / based upon the Ordnance Survey's (SCALE) map of (YEAR) with the permission of the Controller of Her Majesty's stationary Office.Crown copyright reserved. Peter Brett Associates, 16 Westcote Road, Reading

pba
peter brett associates
CONSULTING ENGINEERS

Land South Of Wokingham Lane, Arborfield
Existing Bus Services for services 145-146.

File Name	J:10890\Corel\New Figures\Figure 4A
16 Westcote Road, Reading, Berkshire, RG30 2DE. Tel 0118 9500761. Fax 0118 9597	
Scale	1:50,000
Date	27/10/00
Drawn	IJA
Checked	
Passed	
Drawing No. / Figure No.	Figure 4B