
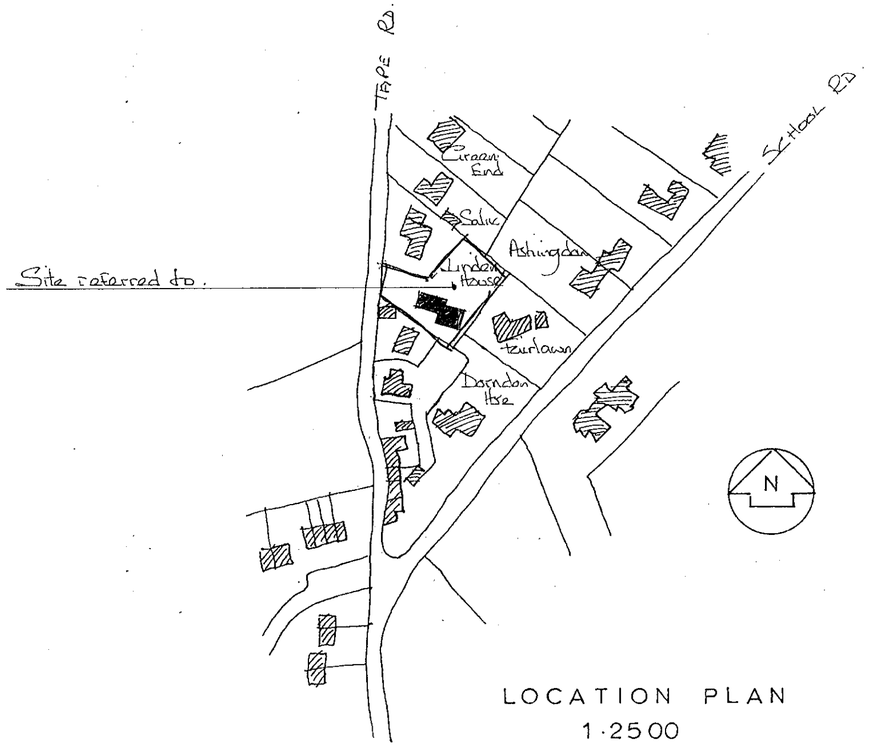


LOCATION PLAN
1·2500

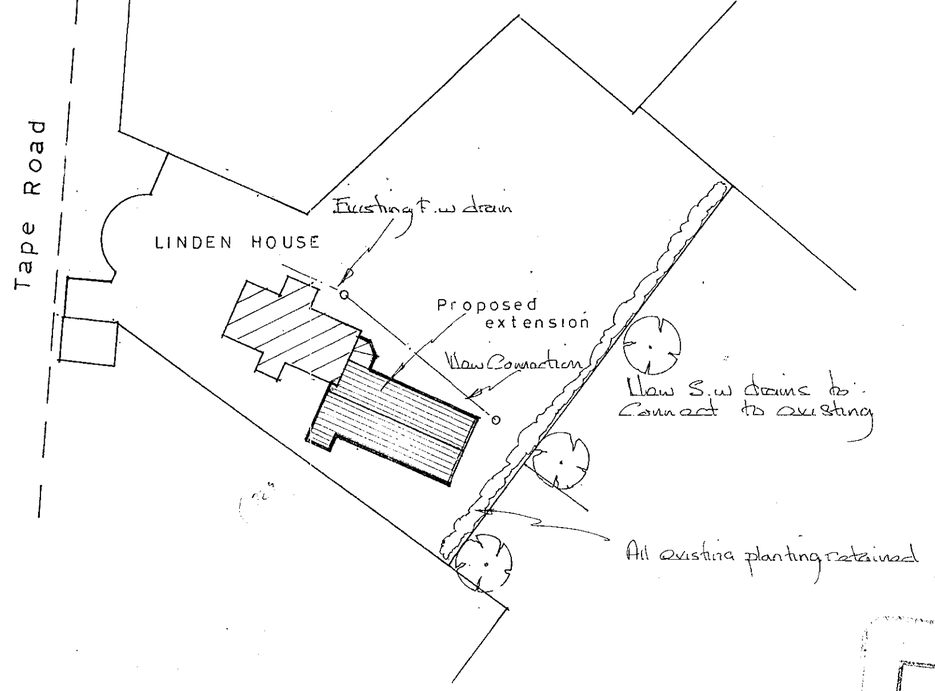

SITE PLAN
1·500

APPROVED

NOTES:
All dimensions must be checked on site

29 JUN 2000* 1865

A		
	Date	Revisions

© copyright

Client
Mr & Mrs S Maltby

Job Title
Proposed extension to provide indoor swimming pool at
Linden House Tape Lane
Hurst

Site and Location plans

Azure Leisure Pools
150 London Road Bagshot Surrey
Tel: 01276 475566

Scale
As shown


Date June 2000 | Drawn by G V W

Drg No. AP/SM/001 | Rev


A PRODUCT OF THE UNO RANGE – ARCHITECT CAT. No. 7312.

420×594mm A2


4/9/00

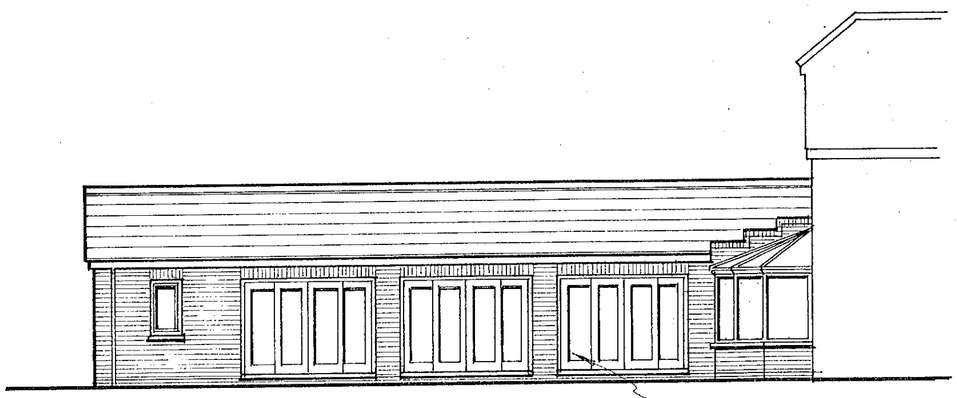


NORTH EAST

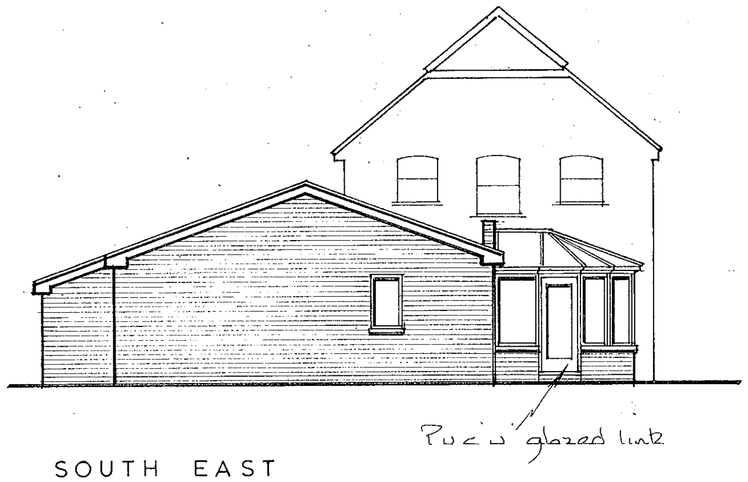

SOUTH EAST

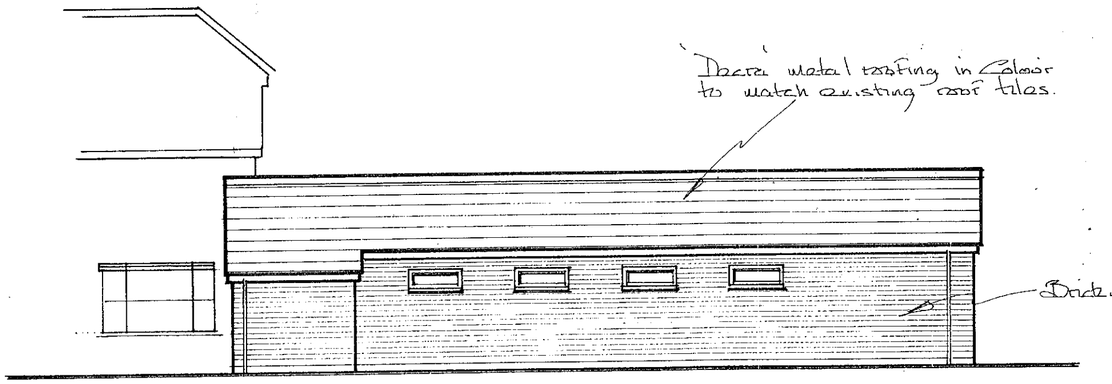

SOUTH WEST

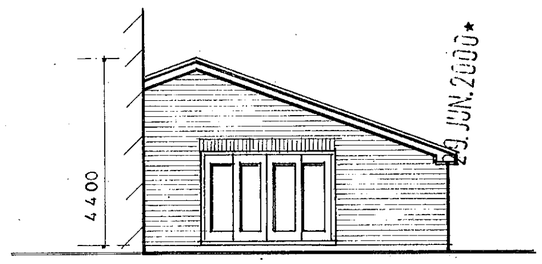

NORTH WEST

APPROVED

NOTES:
All dimensions must be checked on site

A		
	Date	Revisions

© copyright

Client
Mr & Mrs S. Maltby

Job Title
Proposed extension to provide indoor swimming pool at
Linden House Tape Lane
Hurst

ELEVATIONS

Azure Leisure Pools
150 London Road Bagshot Surrey
Tel: 01276 475566

Scale 1:100

Date June 2000 | Drawn by G V W

Drg No. AP/SM/002 | Rev

420×594mm A2

A PRODUCT OF THE UNO RANGE – ARCHITECT CAT. No. 7312.

4/9/00.

Extg. F.w. M.H.

900

New Connection to existing F.W. drain

Link

1800

Extg.
Living room

rwp

Kitchen

Wc

Changing

Pool
10·000 x 4·570

Plant

8500

Spa

rwp

rwp

16·500

1865

APPROVED

29 JUN 2000*

PLAN

NOTES:
All dimensions must be checked on site

A		
	Date	Revisions

© copyright

Client
Mr. & Mrs. S. Maltby

Job Title
Proposed extension to provide indoor swimming pool at
Linden House Tape Lane
Hurst

FLOOR PLAN

Azure Leisure Pools
150 London Road Bagshot Surrey
Tel: 01276 475566

Scale 1·50

Date June 2000 | Drawn by G V W

Drg No. AP/SM/003 | Rev

420×594mm A2

9/7/00.

A PRODUCT OF THE UNO RANGE – ARCHITECT CAT. No. 7312.