P001s-697

PLANNING SERVICES
POL
DC
APP
CS
03 JUL
COPIES TO:
FILE

STILL WATERS

RIVERBANK

RIVER THAMES

New Boathouse

BOLNEY THATCH

N

RECEIVED
- 4 JUN 2000

0 10 20 30 40 50 60 70 80 90 100
0 2 3

letter | date | revision

Job
RIVERBANK
BOLNEY ROAD
SHIPLAKE

client
MR. G. STONE

drawing
SITE PLAN

scale 1:500
date June 00
sheet size A3


1480/41

ANDREWS KALIK ASSOCIATES
Chartered Architects
READING BERKSHIRE
2 ALEXANDRA ROAD
(0118) 9669668


pools to let

PLANNING SERVICES
POL
DC
APP
CS
HPT
ILS
ENF
03 JUL 2000
COPIES TO:
ACK:
FILE:


PLAN

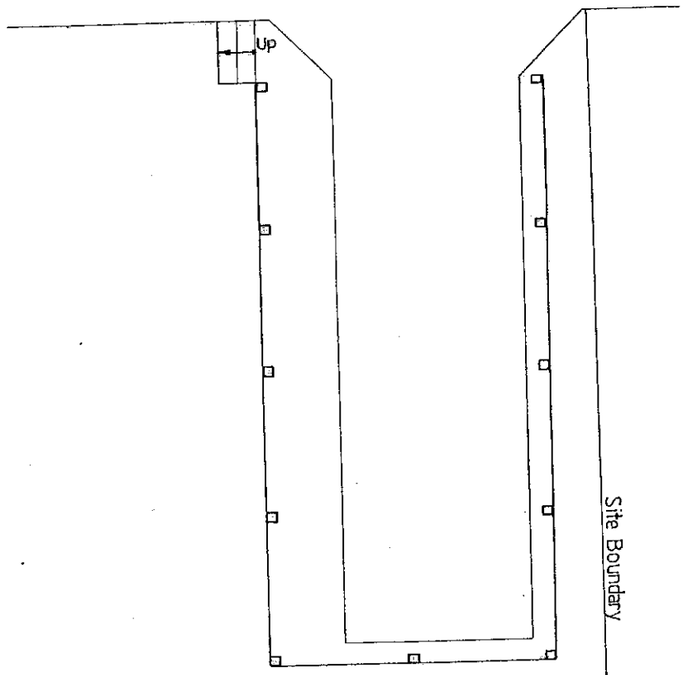


River Bank
House

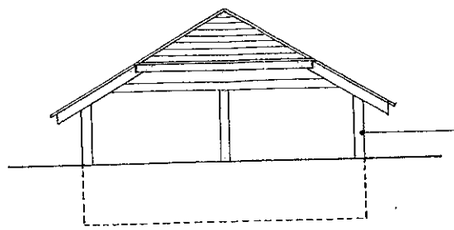


Rear Elevation

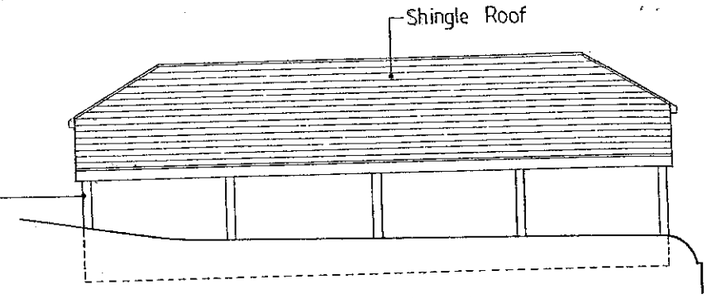

Boundary Side Elevation

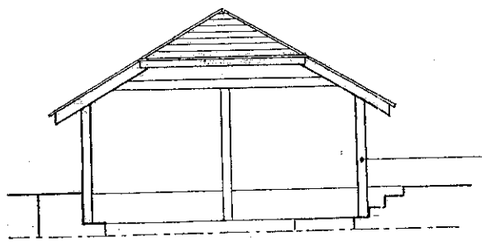

Front Elevation

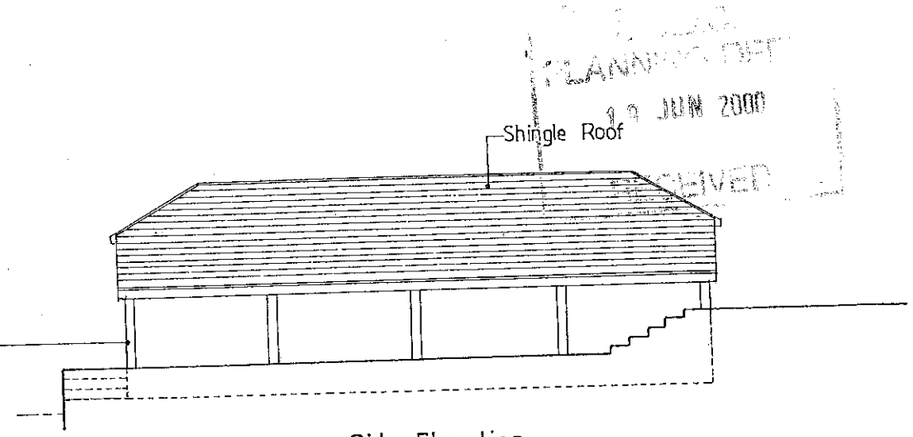

Side Elevation

PLANNING DEPT
12 JUN 2000
RECEIVED

0 10 20 30 40 50 60 70 80 90 100

letter	date	revision

Job
River Bank
Bolney Road
Shiplake

client
Mr & Mrs Stone

drawing
Plan & Elevations of Boathouse

scale 1:100
date June 00
drawn by

1480/40

ANDREWS KALIK ASSOCIATES
CHARTERED ARCHITECTS
READING
101 LONDON ROAD BERKSHIRE
THE STUDIO
(0118) 9507700