

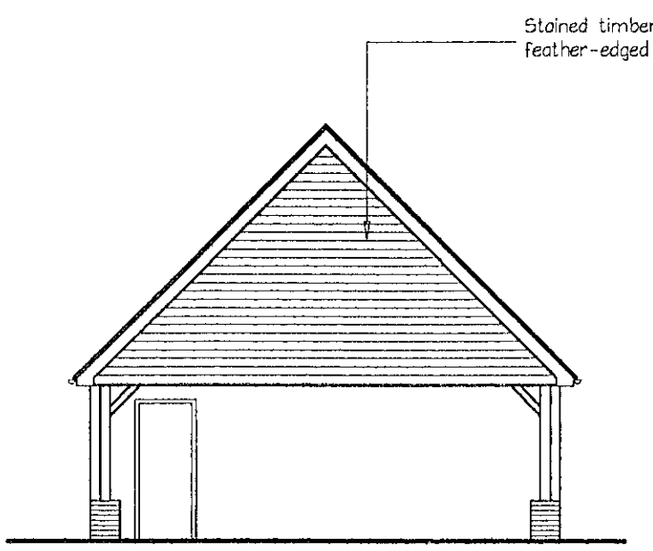



Side Elevation

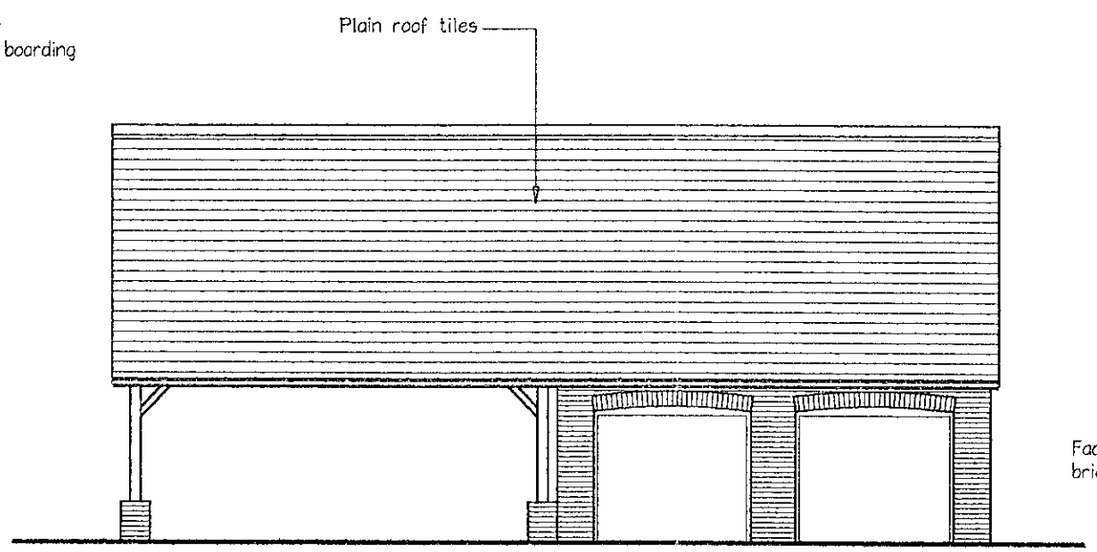


Front Elevation

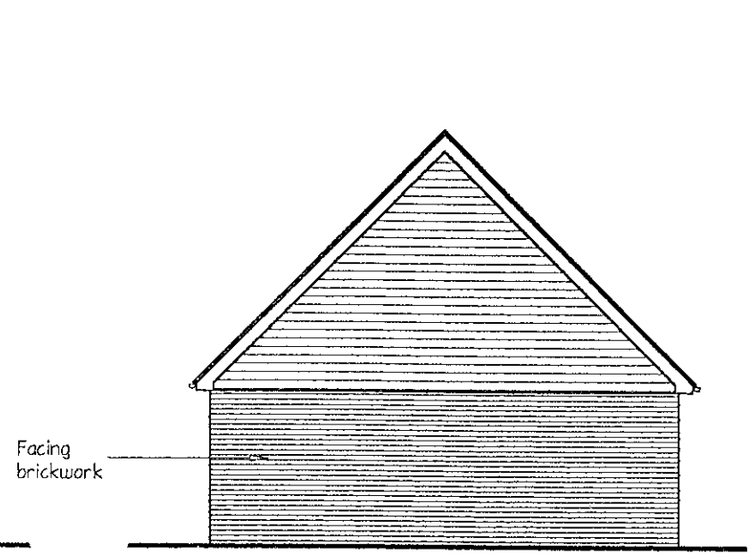


Side Elevation

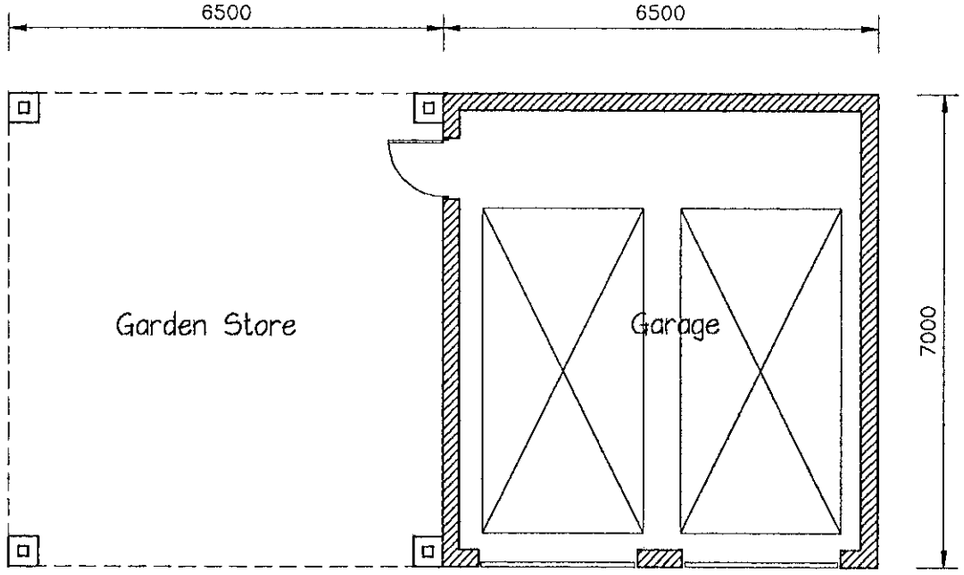

Plan

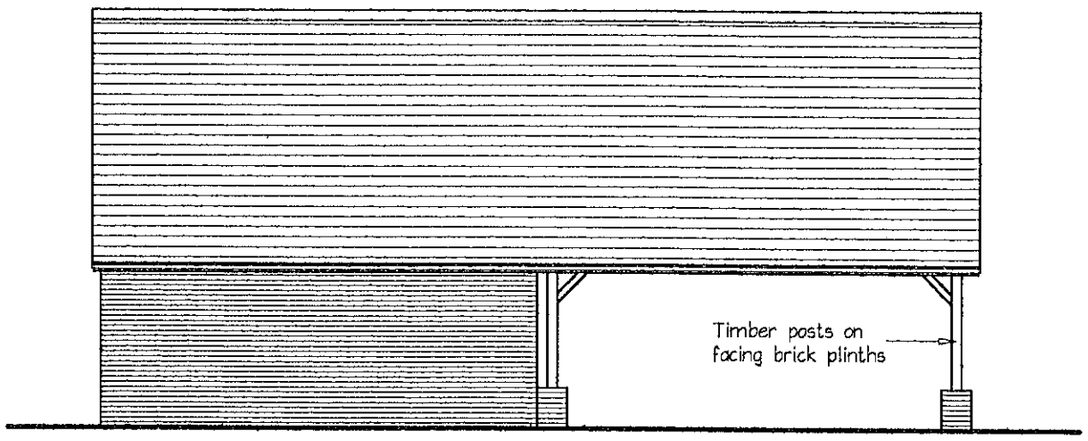


Rear Elevation

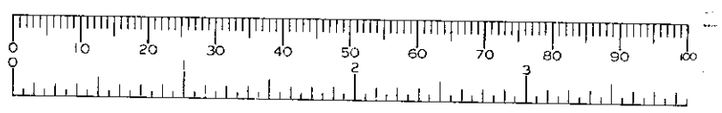


REFUSED

30.JUN.2000* 1876


Job: Wilders Grove Farm Ryeish Lane, Spencers Wood	Date: June 00	Building contractor to verify all dimensions prior to setting out, commencing works or detailing shop drawings. Any discrepancies are to be reported to the supervising officer immediately. Do not scale from this drawing. © Copyright	Architectural Services 21 Fairway Avenue, Tilehurst, Reading RG30 4QA Tel: Reading (0118) 942 1655 Architectural Design–Planning–Appeals–Surveys
Drawing Title: Proposed Garage & Store Proposed Plan and Elevations	Scale: 1:100		
	Drawn by: PS	Drawing No: 00783/03 Revision	

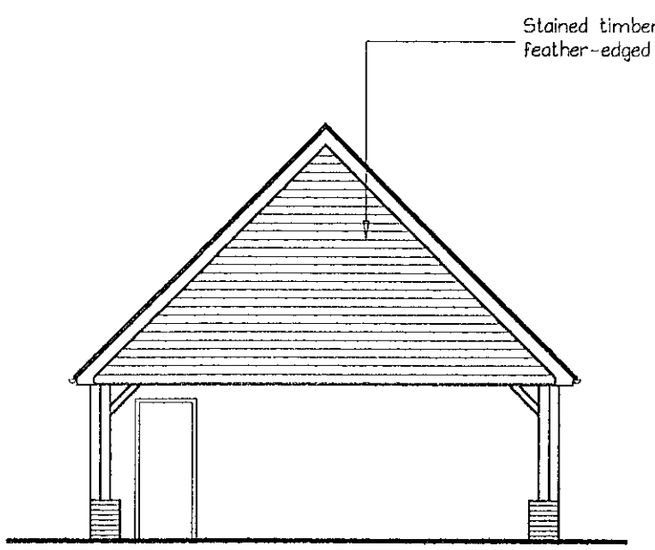


Side Elevation

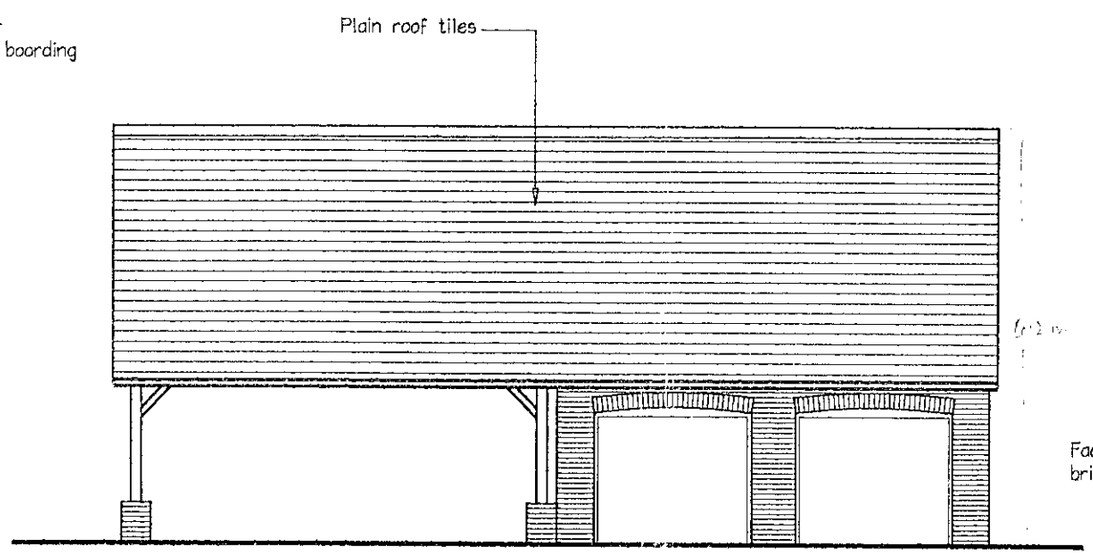


Front Elevation

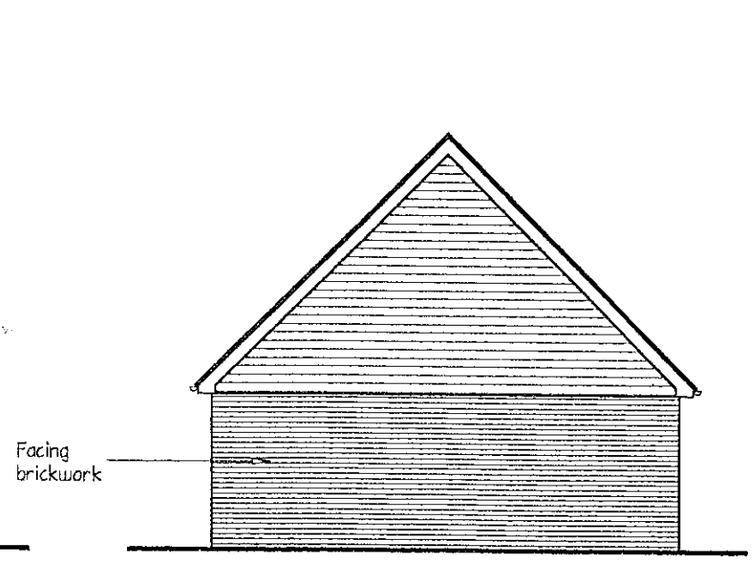

Side Elevation

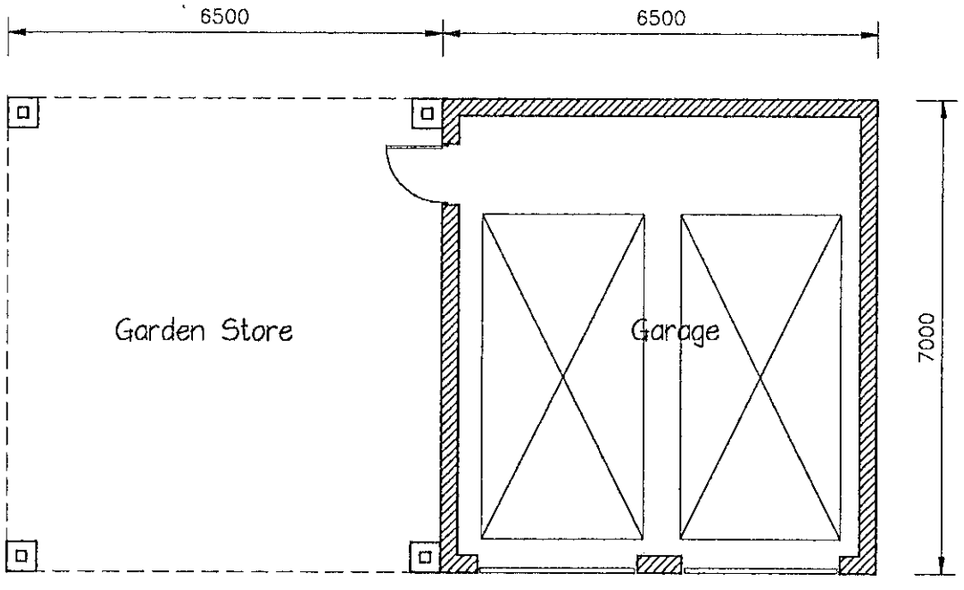

Plan

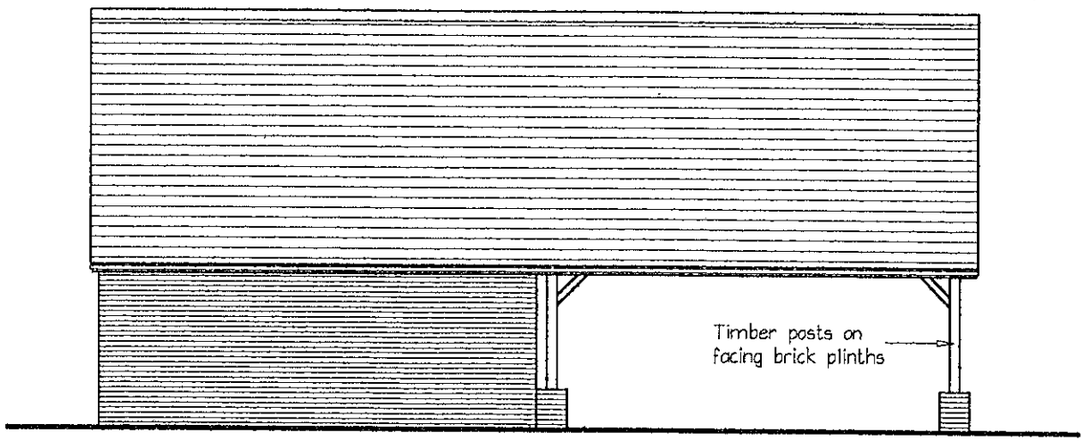

Rear Elevation



30.JUN.2000* 1876

REFUSED

Job: Wilders Grove Farm Ryeish Lane, Spencers Wood	Date: June 00	Building contractor to verify all dimensions prior to setting out, commencing works or detailing shop drawings. Any discrepancies are to be reported to the supervising officer immediately. Do not scale from this drawing. © Copyright
Drawing Title: Proposed Garage & Store Proposed Plan and Elevations	Scale: 1:100	
	Drawn by: PS	Drawing No: 00783/03 Revision

Architectural Services
21 Fairway Avenue, Tilehurst, Reading RG30 4QA
Tel: Reading (0118) 942 1655
Architectural Design–Planning–Appeals–Surveys