



SIDE ELEVATION

REAR ELEVATION

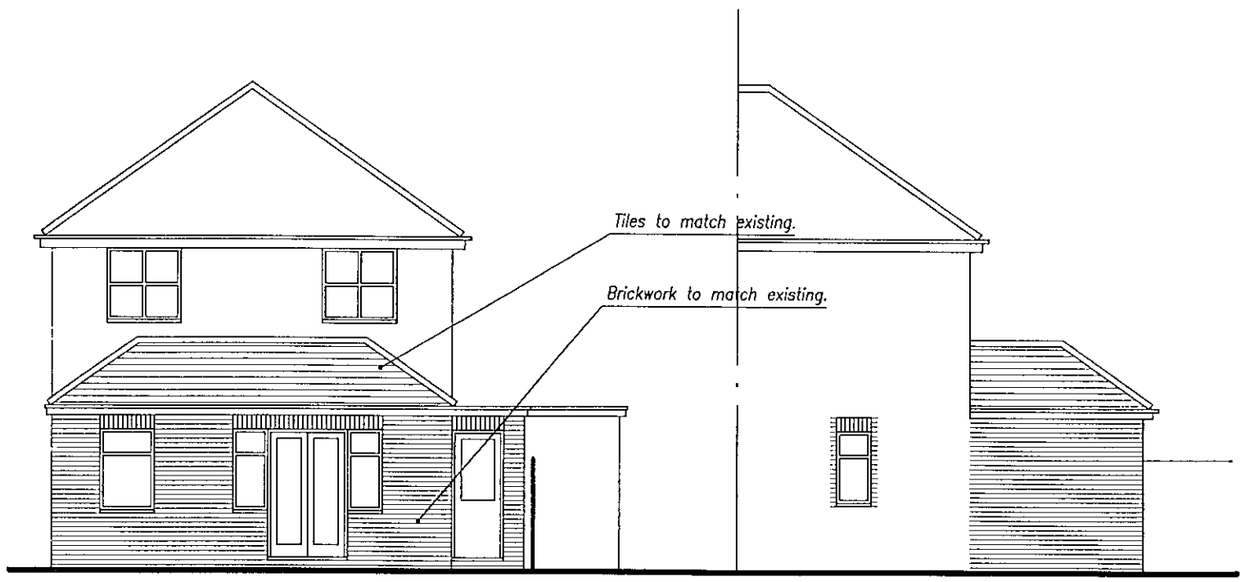


SIDE ELEVATION


REAR ELEVATION

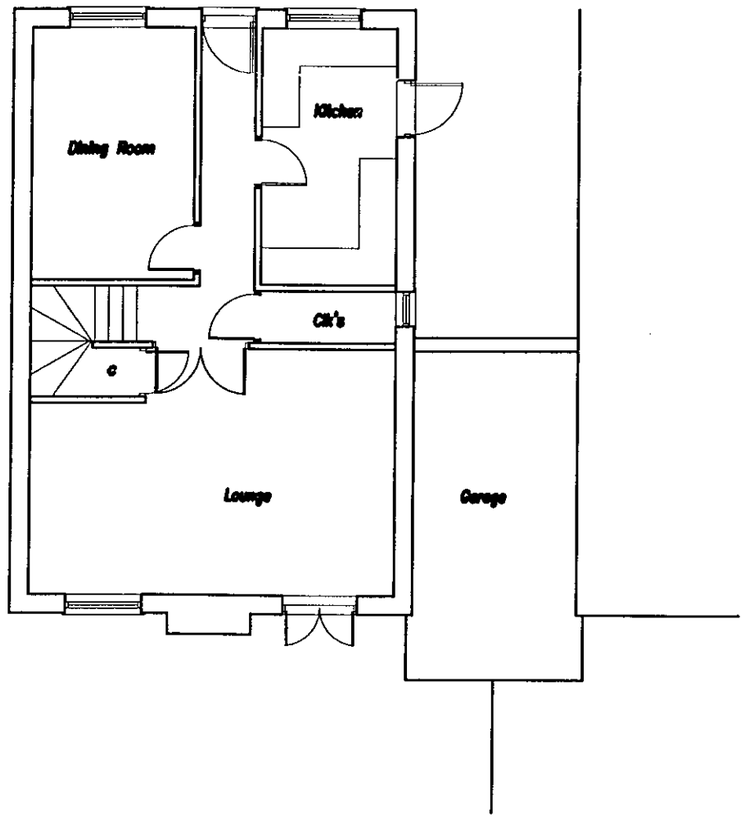

GROUND FLOOR PLAN

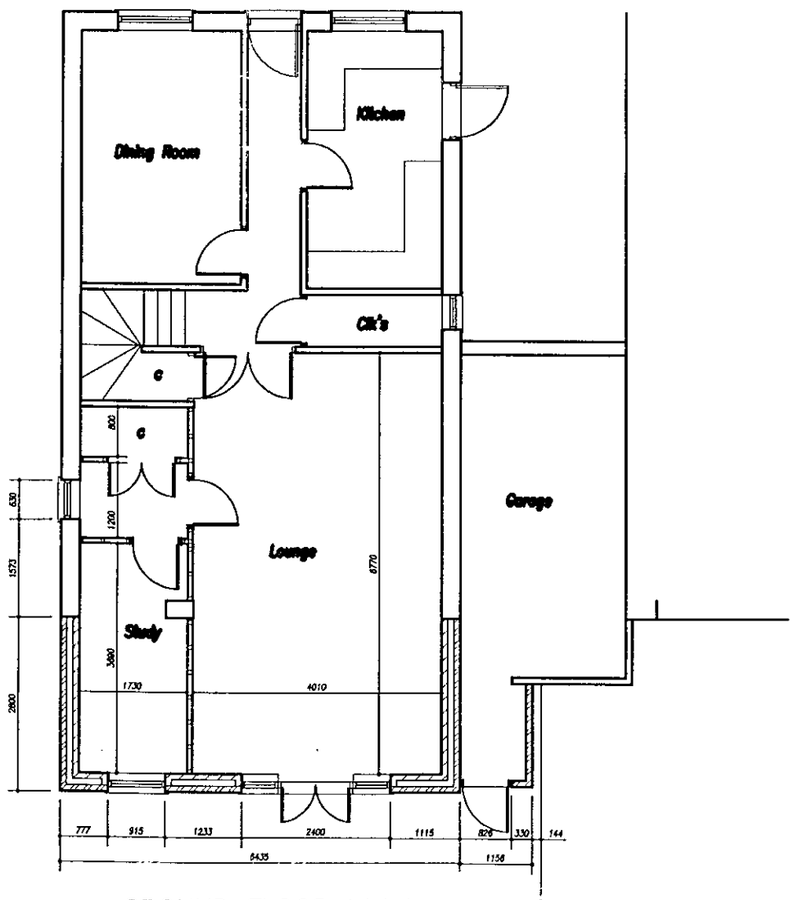

GROUND FLOOR PLAN

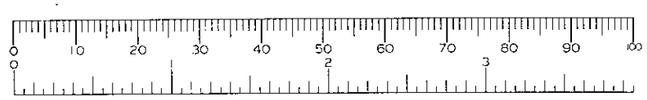

REV.	DATE	REVISION
A	23.3.00	Chimney removed

DEVELOPMENT

17 DERWENT CLOSE
WOOSEHILL
NEAR WOKINGHAM


DRAWING TITLE

PROPOSED SINGLE STOREY REAR EXTENSION

SCALE 1:100 — DO NOT SCALE FROM DRAWING USE FIGURED DIMENSIONS ONLY

DATE JAN. '00 — DRAWN S.J.K.

DRG. No. 99/115-1 — REV. A

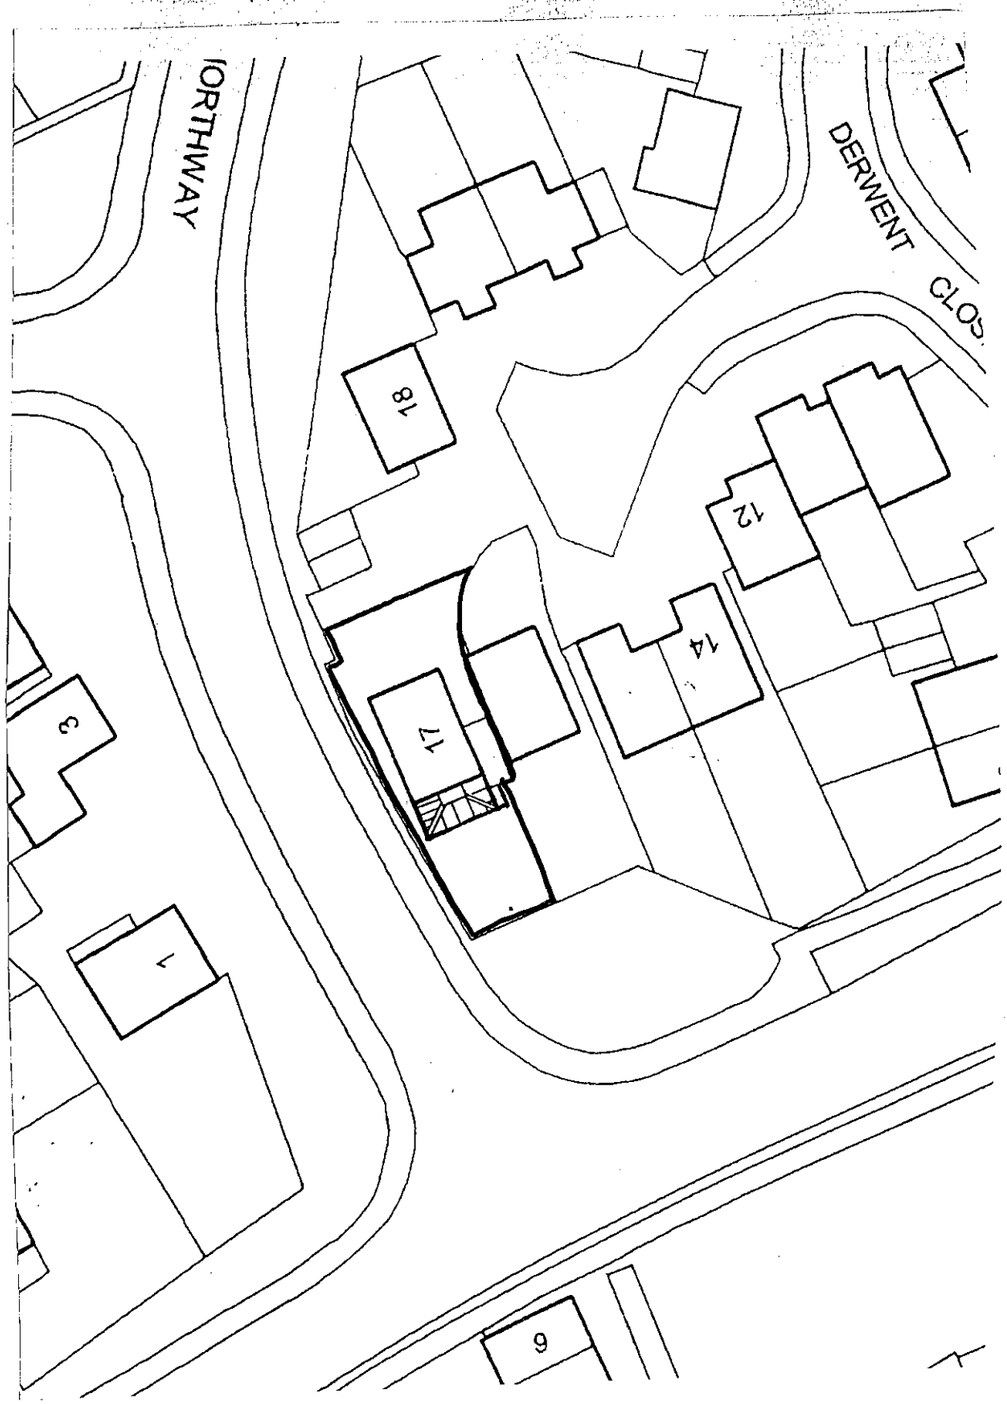

SITE PLAN 1:500



LOCATION PLAN 1:1250

31 JAN 2000 0478

N

REV.	DATE	REVISION

DEVELOPMENT

17 Derwent Close
Woosehill
Wokingham

DRAWING TITLE

SITE AND LOCATION PLAN

SCALE	*AS SHOWN*	DO NOT SCALE FROM DRAWING USE FIGURED DIMENSIONS ONLY
DATE	*Jan '00*	DRAWN *S.J.K.*

DRG. No.	REV.
00/111-3	

0 10 20 30 40 50 60 70 80 90 100

0 2 3


D 21/3/00

31.JAN.2000* 0478




SIDE ELEVATION

REAR ELEVATION

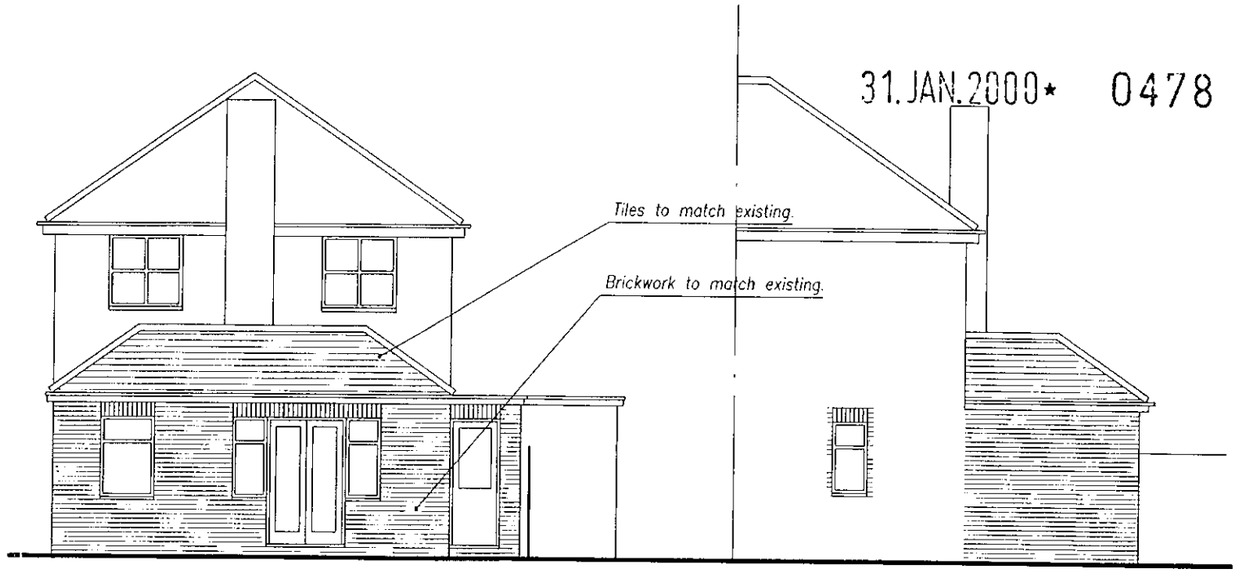


SIDE ELEVATION

REAR ELEVATION

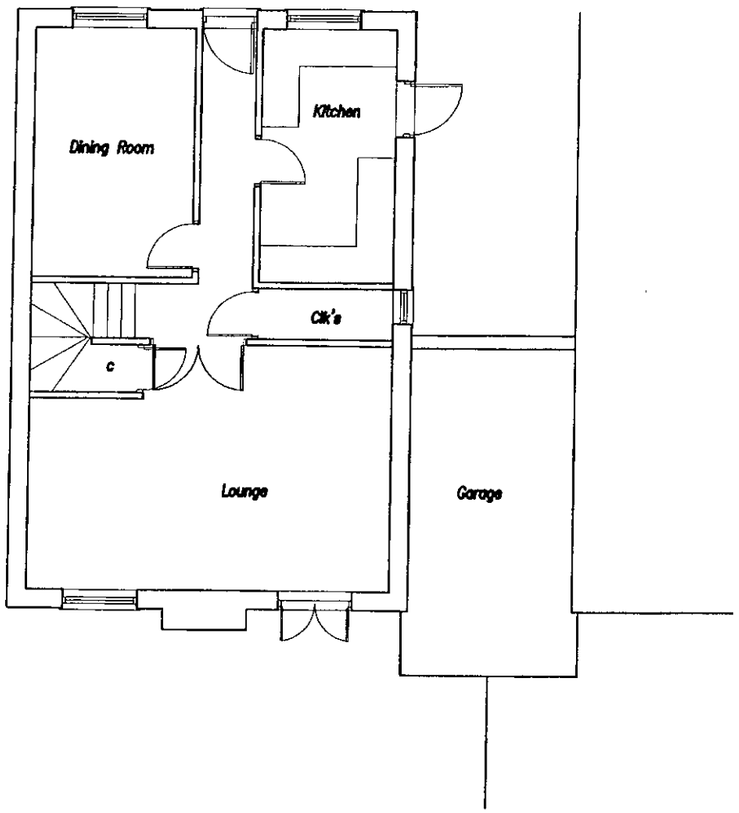

GROUND FLOOR PLAN

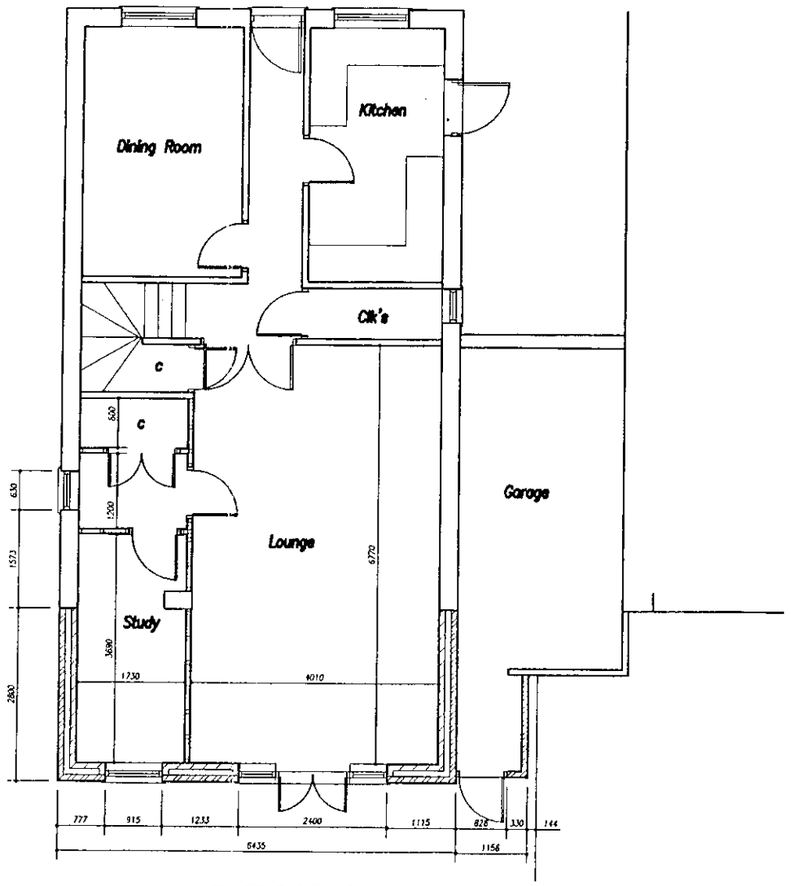

GROUND FLOOR PLAN

APPROVED

REV.	DATE	REVISION


DEVELOPMENT
17 DERWENT CLOSE
WOOSEHILL
NEAR WOKINGHAM

DRAWING TITLE
PROPOSED SINGLE STOREY REAR EXTENSION

SCALE 1:100 — DO NOT SCALE FROM DRAWING USE FIGURED DIMENSIONS ONLY

DATE JAN. '00 — DRAWN S.J.K.

ORG. No. 99/115-1 — REV.

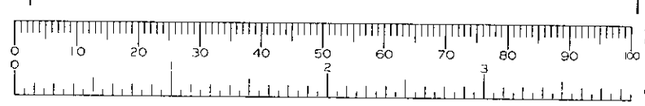

02/3/00