

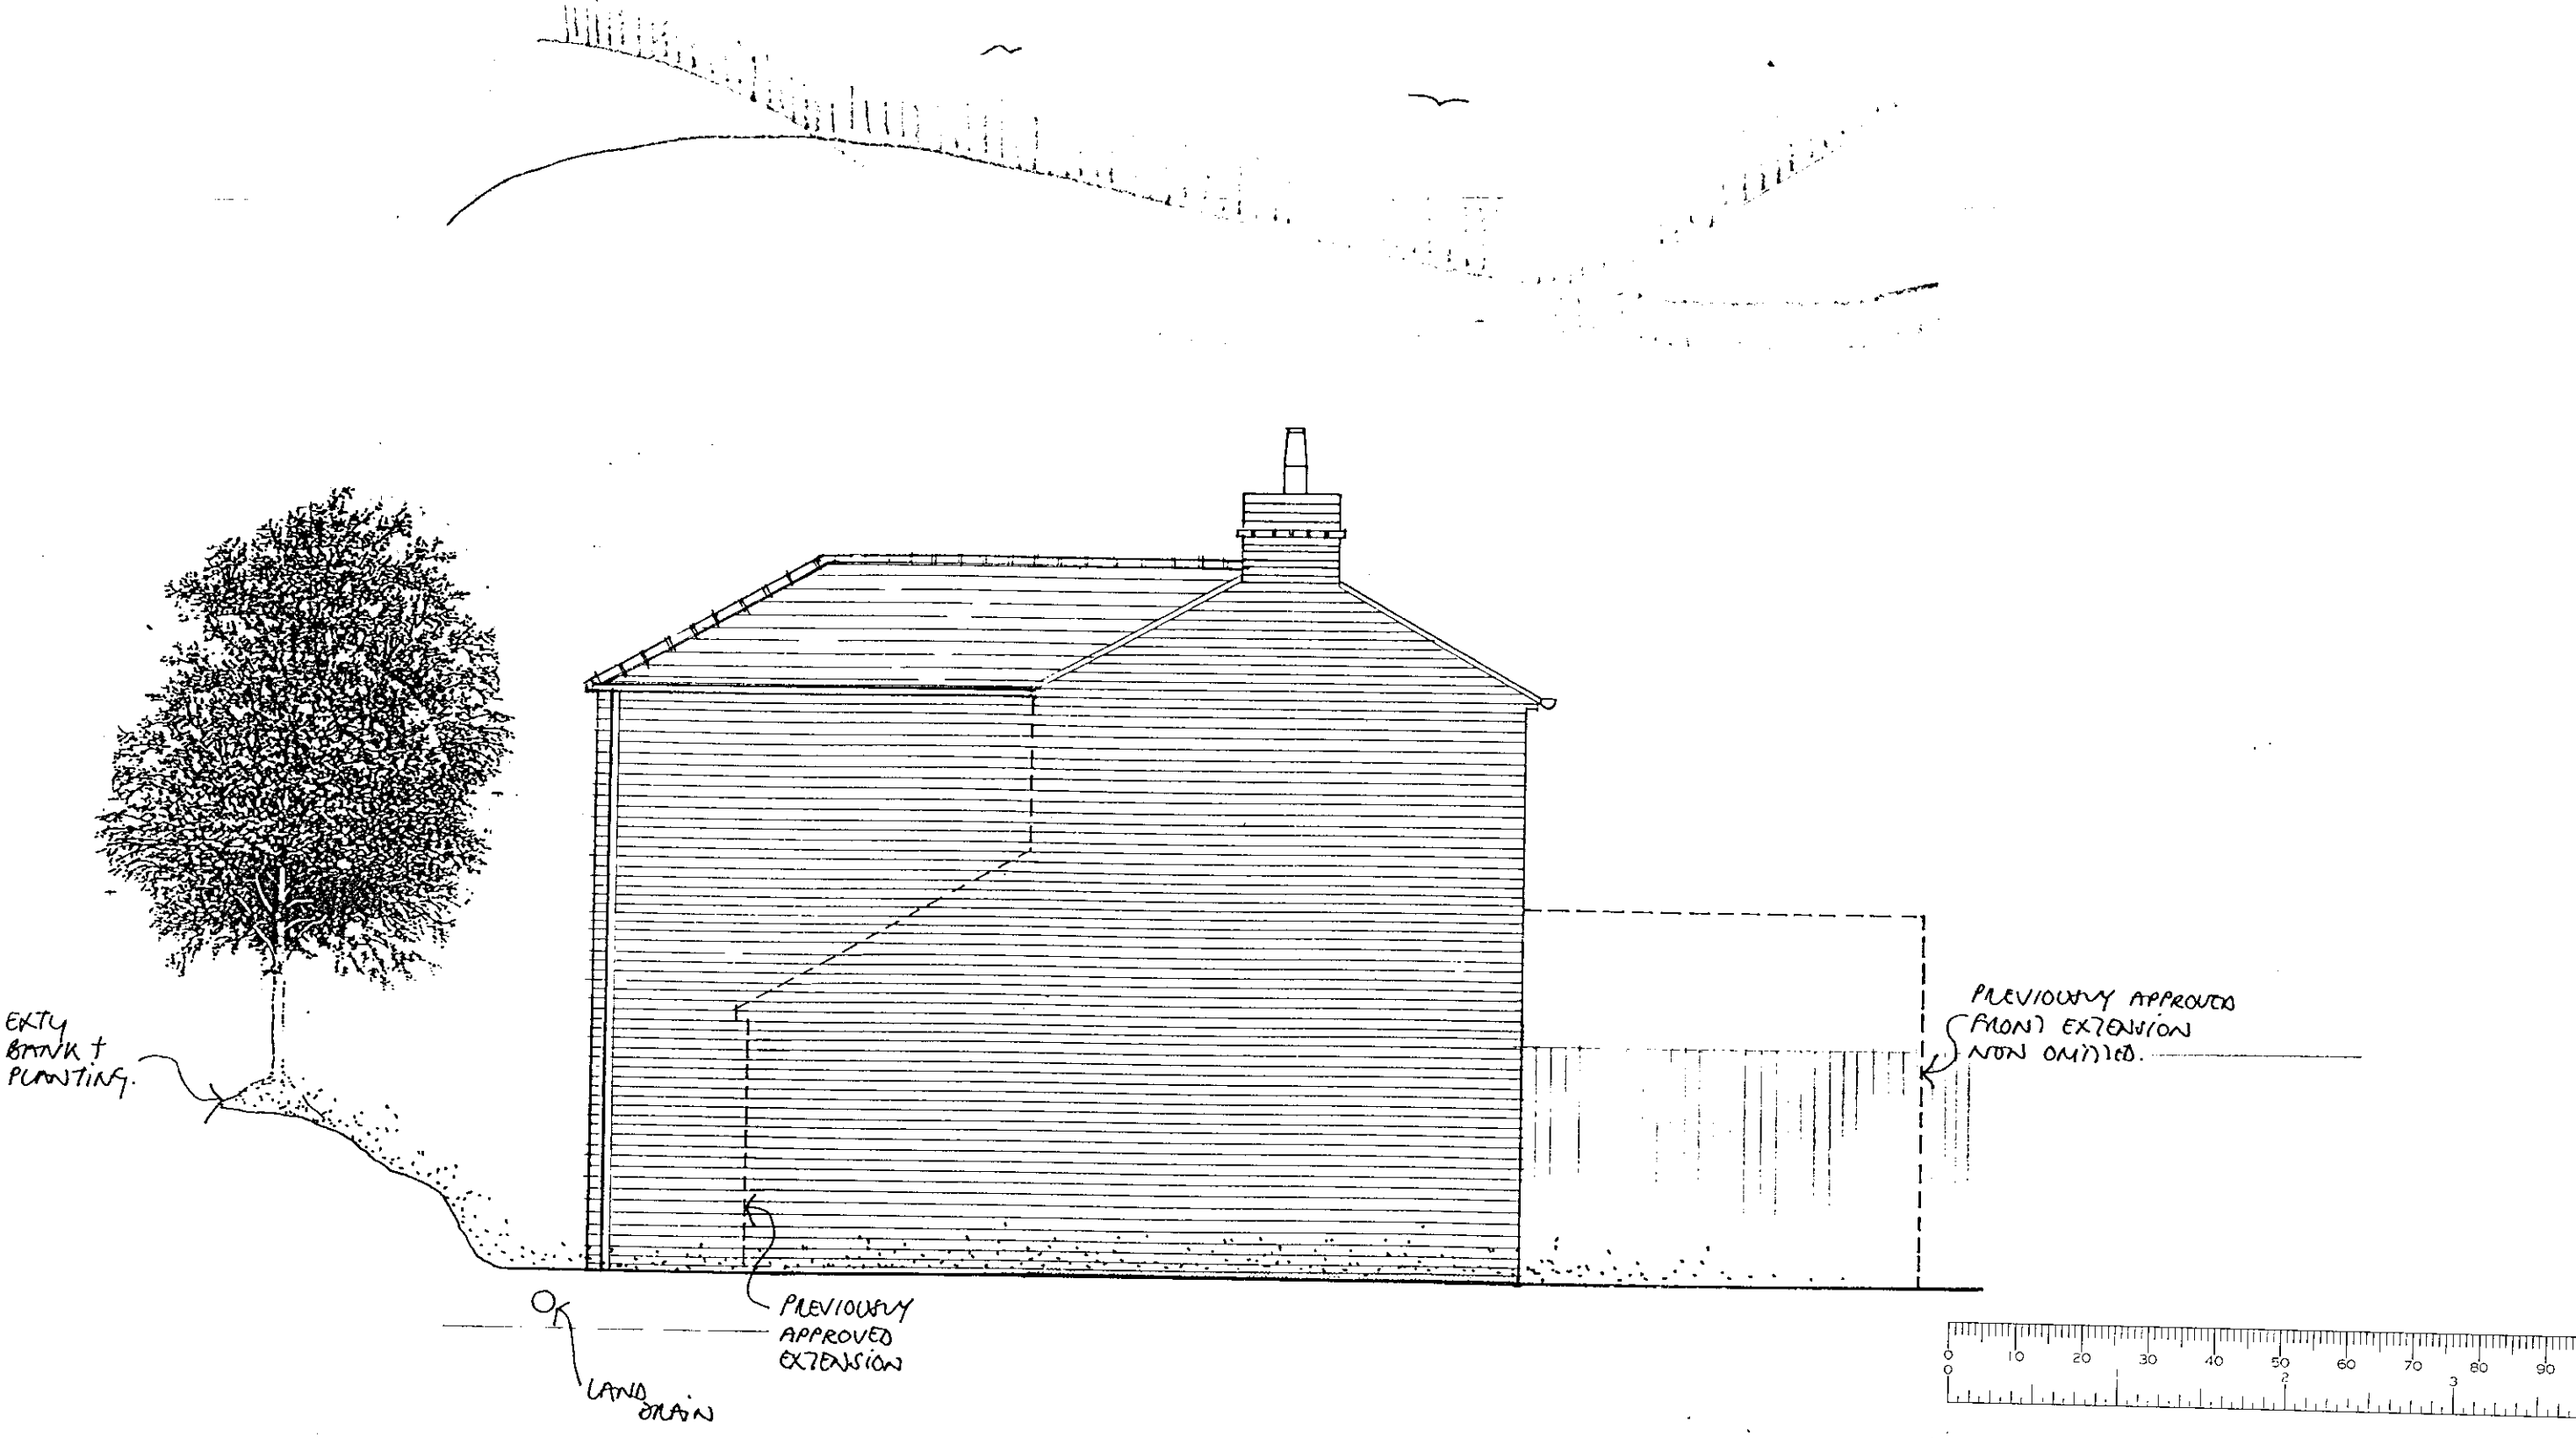



REFUSED


PROP. SIDE ELEVATION, NORTH
DRWG. NO DES 25 A
SCALE 1:50

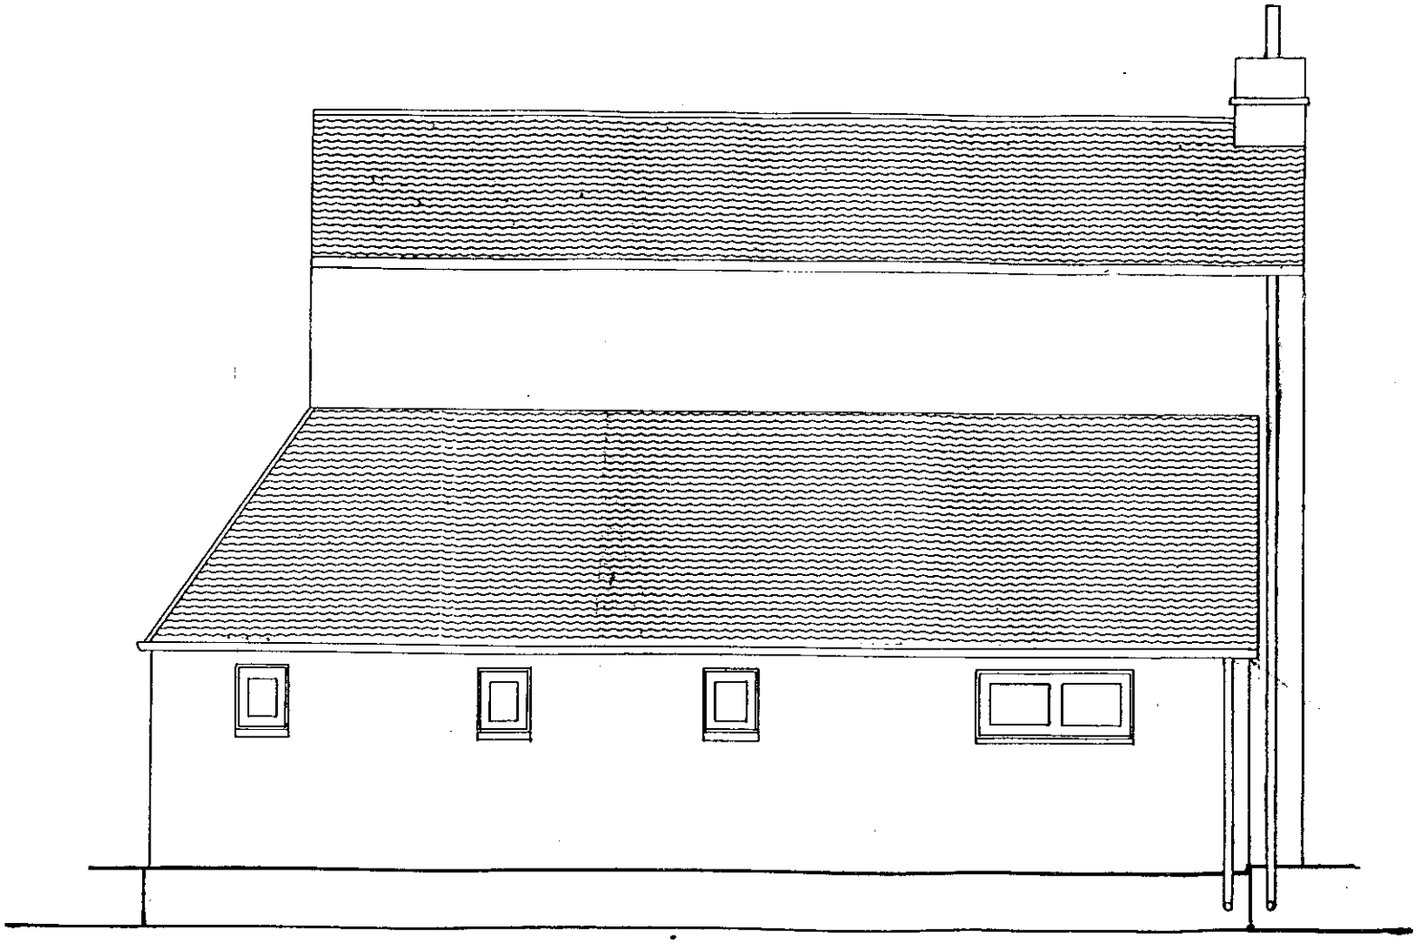

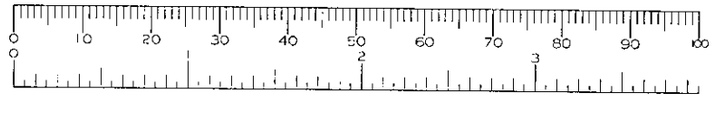

EXISTING REAR ELEVATION
DRWG NO SUR 8
SCALE 1:50
OCT 98

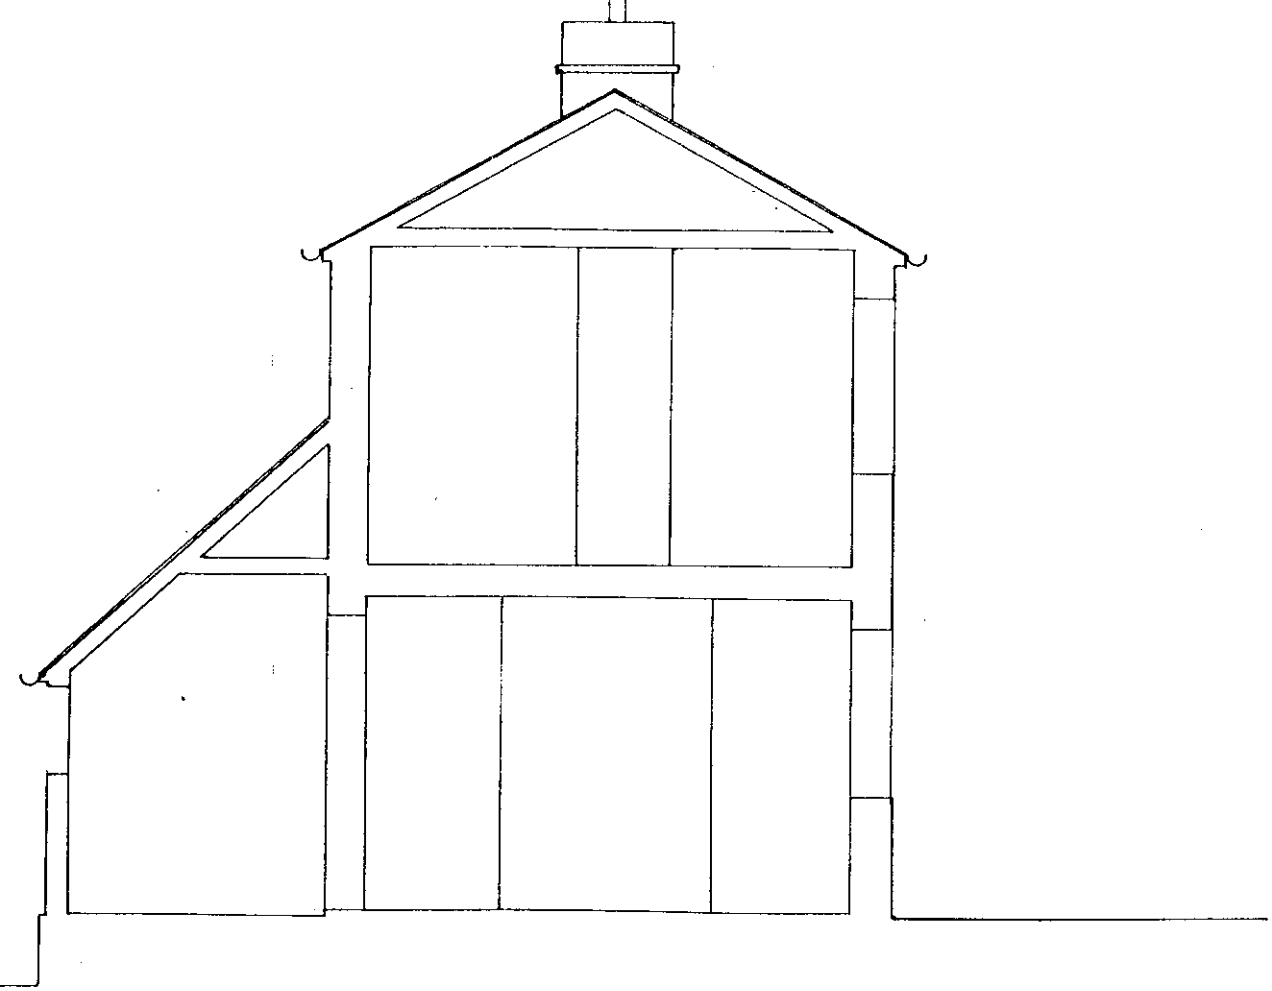

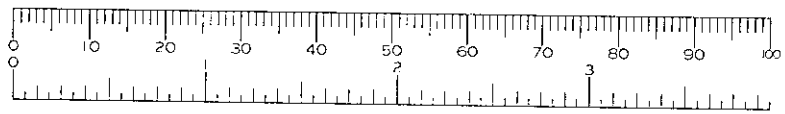

EXISTING SECTION AA
DRWG NO SUR 10
SCALE 1:50
OCT 98

Heighway Field Associates
chartered architects

EXTG BANK + EVERGREEN TREES.

NEW CONCRETE PIPE UNDER EXTENSION FLOOR TO STRUCTURAL ENGINEERS DETAIL FOR WATER IN EXTG DITCH

Dining

Kitchen

Study

Living

EXTG STRUCTURE TO BE DEMOLISHED.

FOOTPRINT OF PREVIOUSLY APPROVED EXTENSION.

SPREVIOUSLY APPROVED CONSERVATORY / BREAKFAST ROOM


0 10 20 30 40 50 60 70 80 90 100
0 2 3


REFUSED

A: 7-12-99. CONSERVATORY PLAN NOTED. RAINWATER PIPE NOTED TO LEAD.

PROP. GROUND FLOOR PLAN
DRWG. NO DES 20 A B.
SCALE 1:50

Heighway Field Associates
chartered architects

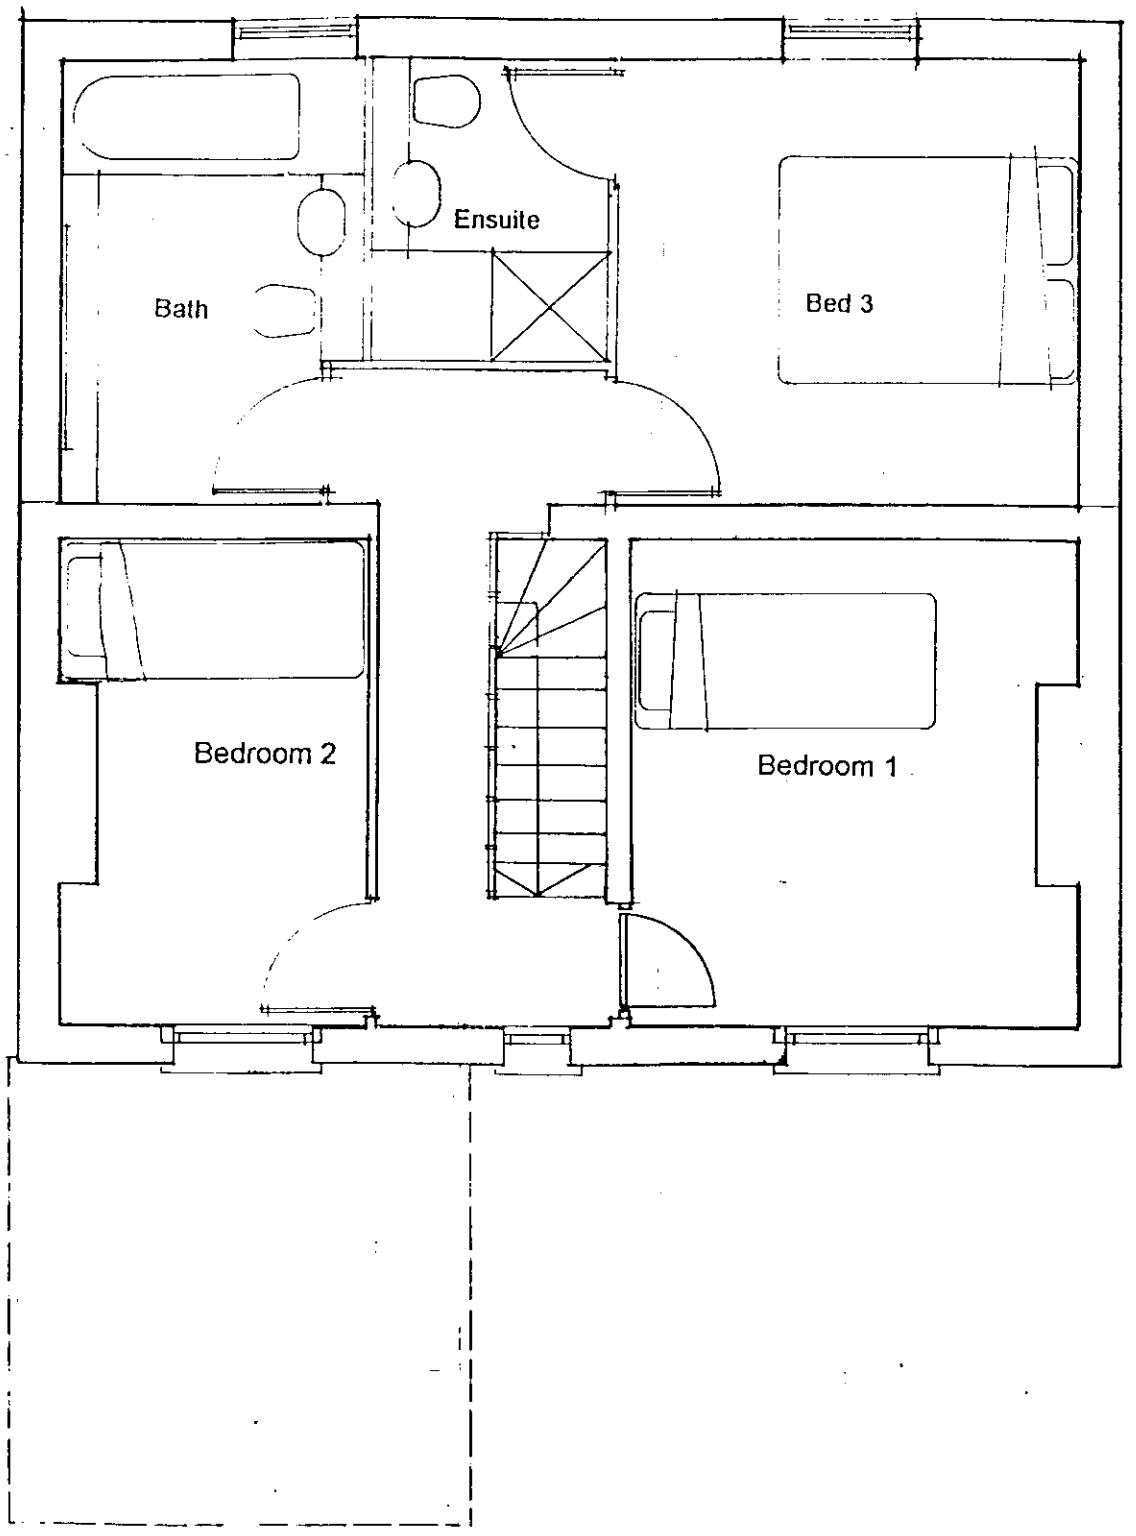

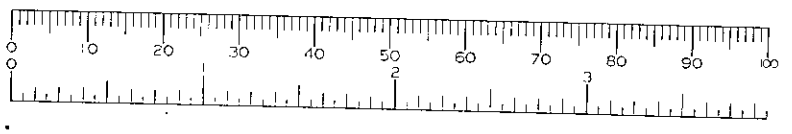

REFUSED

PROP. FIRST FLOOR PLAN
DRWG. NO DES 21A
SCALE 1:50

Heighway Field Associates
chartered architects



REFUSED

PROP. FRONT ELEVATION
DRWG. NO DES 22 A
SCALE 1:50

16.NOV.1999* 70812


PLANNING SERVICES
POL
DC
APP
S3
COPIES TO:
WORK
FILE


Proposed alterations to The Old Pollard, Whistley Green, Hurst, Berkshire

Presented by **Heighway Field Associates** Chartered Architects.
01628 783118

REFUSED

Heighway Field Associates
chartered architects

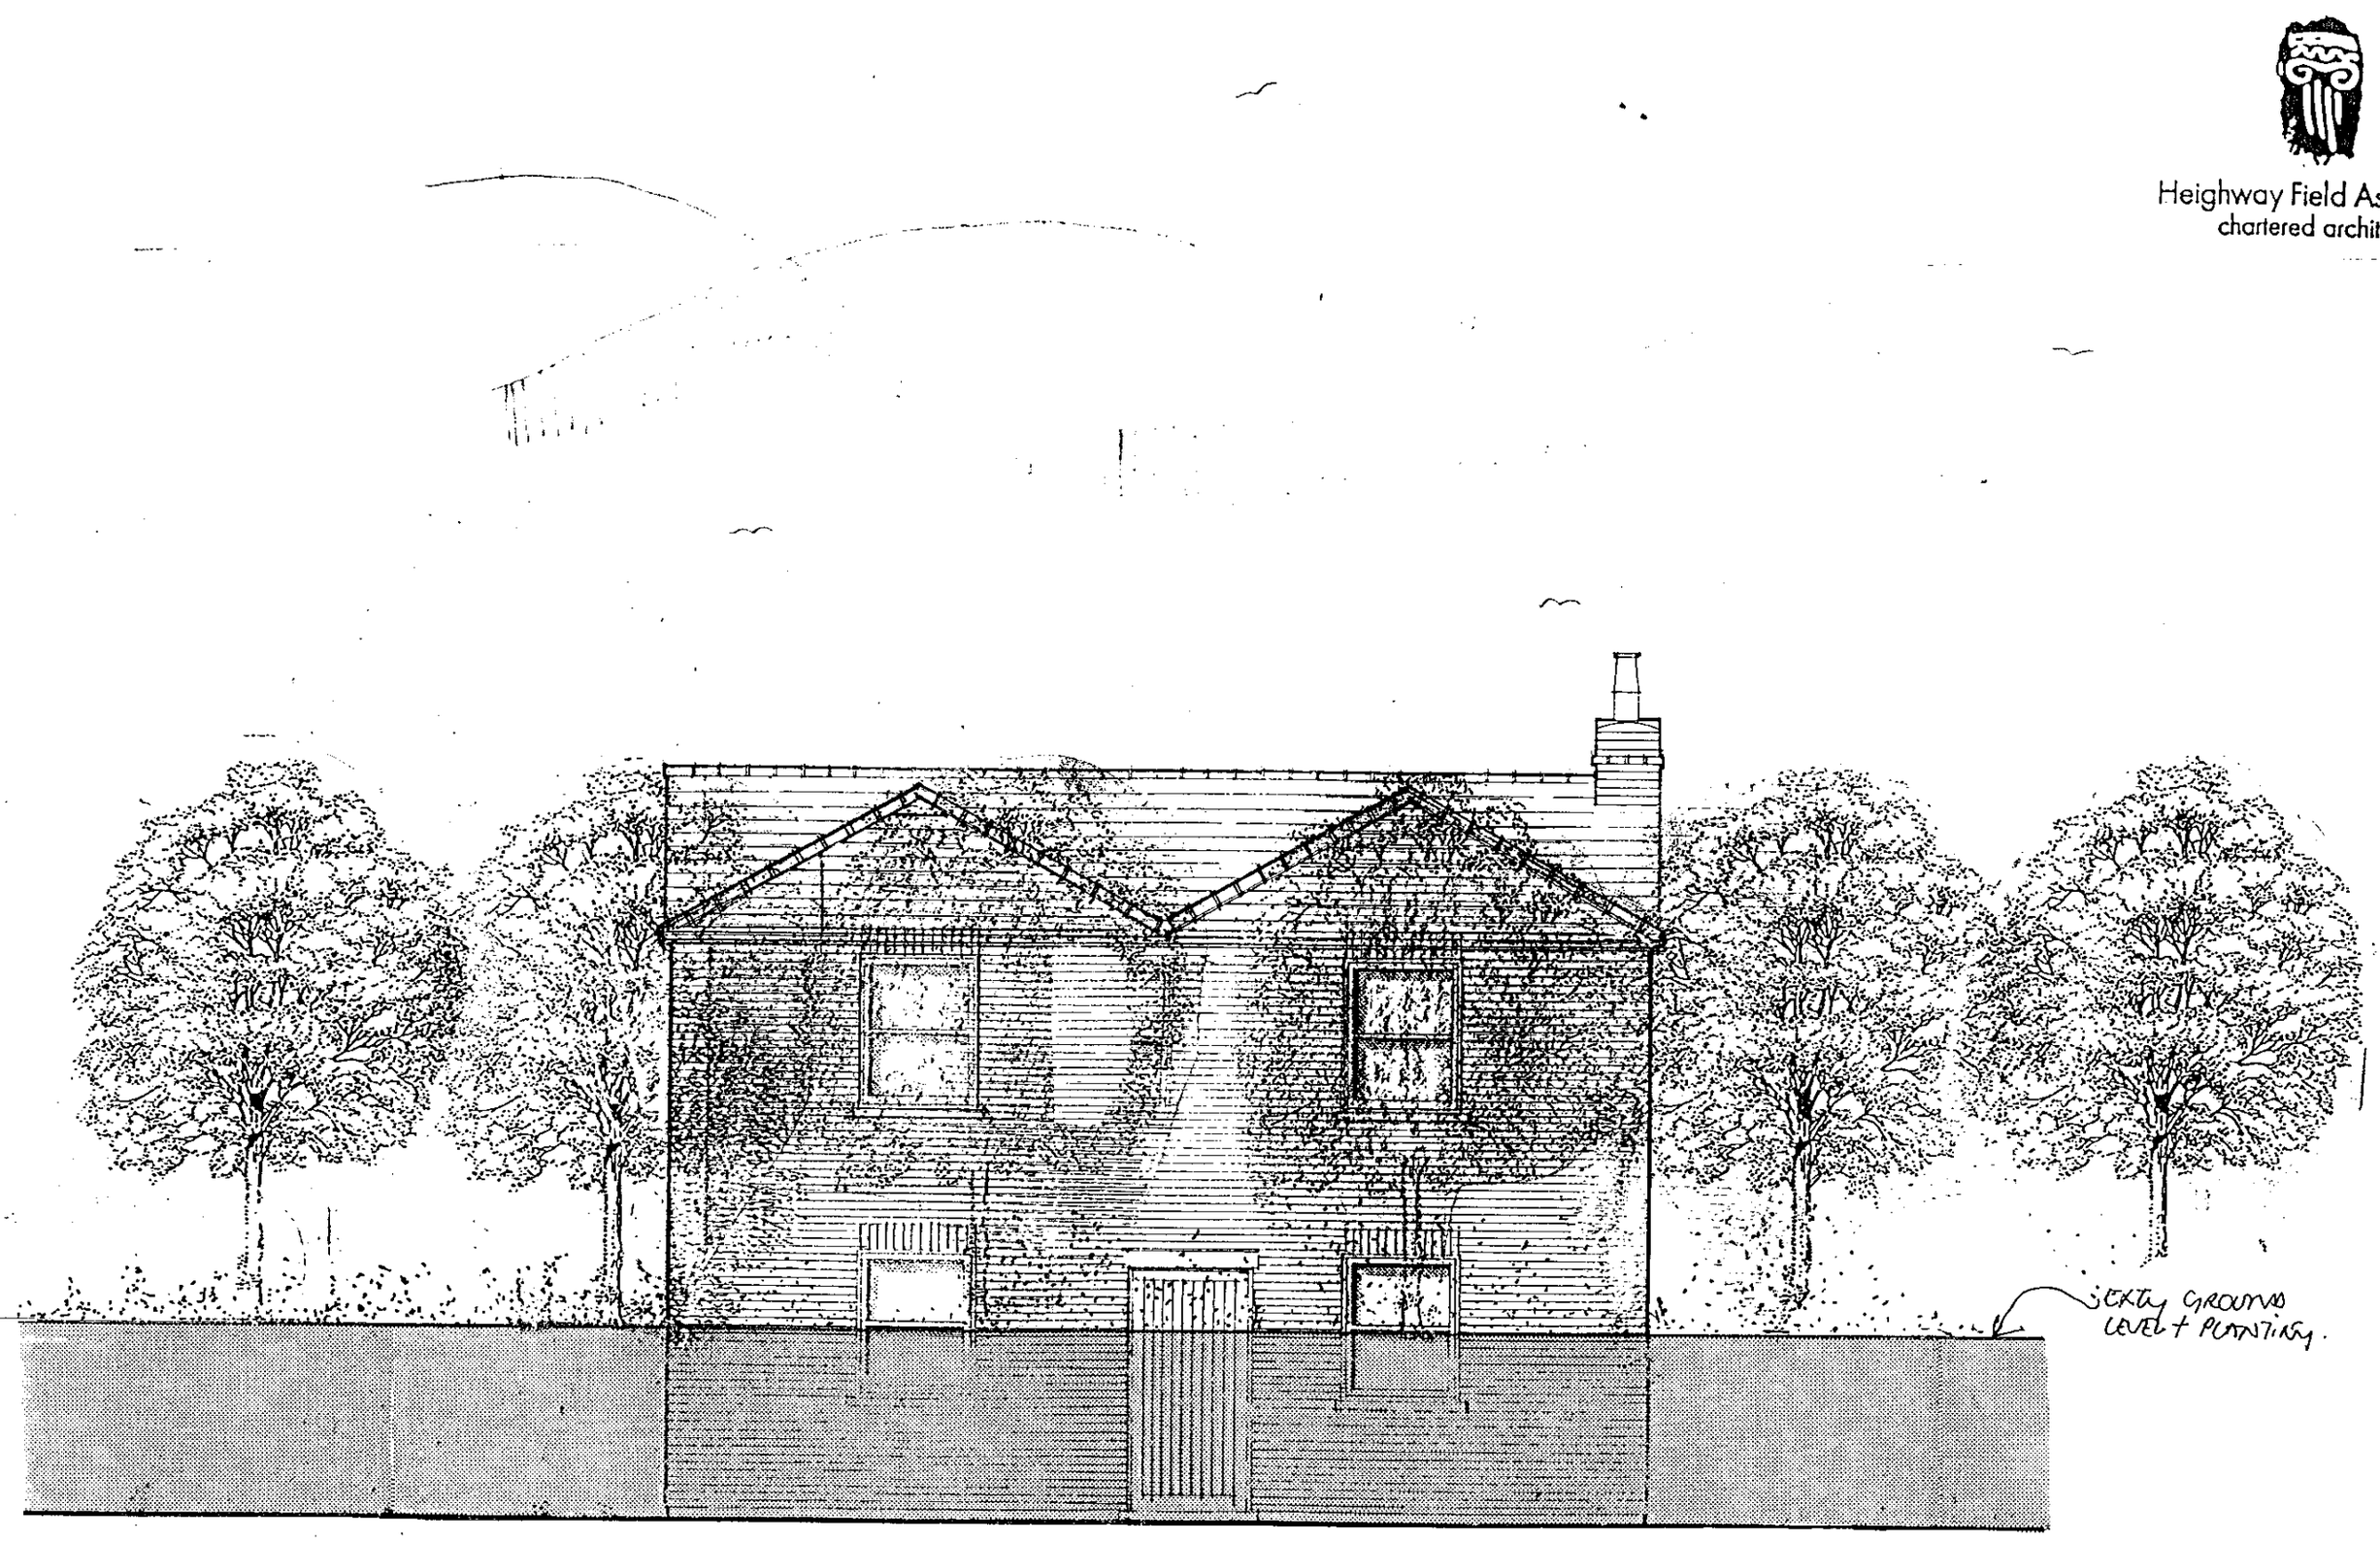

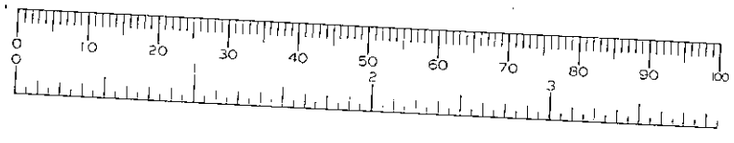

REFUSED

PROP. REAR ELEVATION
DRWG. NO DES 23A.
SCALE 1:50

16.NOV.1999 * 70812

NATIONAL GRID PLAN SU 7974 SECTION B

BERKSHIRE
WOKINGHAM DISTRICT

ST NICHOLAS HURST PARISH

2 cr accmodate garage & near wheelchairs

Fieldside
Alma Cottage
Old Pollard
Drain
bund
Elephant & Castle (P H)
+ 120
Castle Close
The Russet
BROADWATER
Drain
ROAD
Stable

PLANNING DEPT. | PCL | BC | SP | CB | ACK | FILE | CANCELLED

The boundaries shown by dotted lines have been plotted from the plans on the deeds. The title plan may be updated from later survey information.

Chalet Cottage
Olde Pound Site
+ 121
L B
Corner House
Brambles
Kingsclere
Rosendale
Rhodesia Villas
Rose Cottages
May-Frey
Chellonian
Sunnymede
Park Villas
ROAD
Garage
South View Villas
Hurst Gospel Hall
122 + G P
Huntsman's Cottage
Police House
Kingsley
WHISTLEY GREEN
Seronfield
Buttercups
Whistley Green Farmhouse
Mayflower Barn
St Merryn
Grut
Lark Rise
B 3030

SU 7974
SU 7973

n Copyright 1973


0 10 20 30 40 50 60 70 80 90 100
0 2 3


EXISTING LOCATION PLAN
DRWG NO SUR 1
SCALE 1:1250
OCT 98


16.NOV.1999* 70812

Heighway Field Associates
chartered architects


PLANNING SERVICES | HPT | BLD | POL | CHP | DC | APP | ENF | GIS | 16 NOV 1999 | CONT | FILE

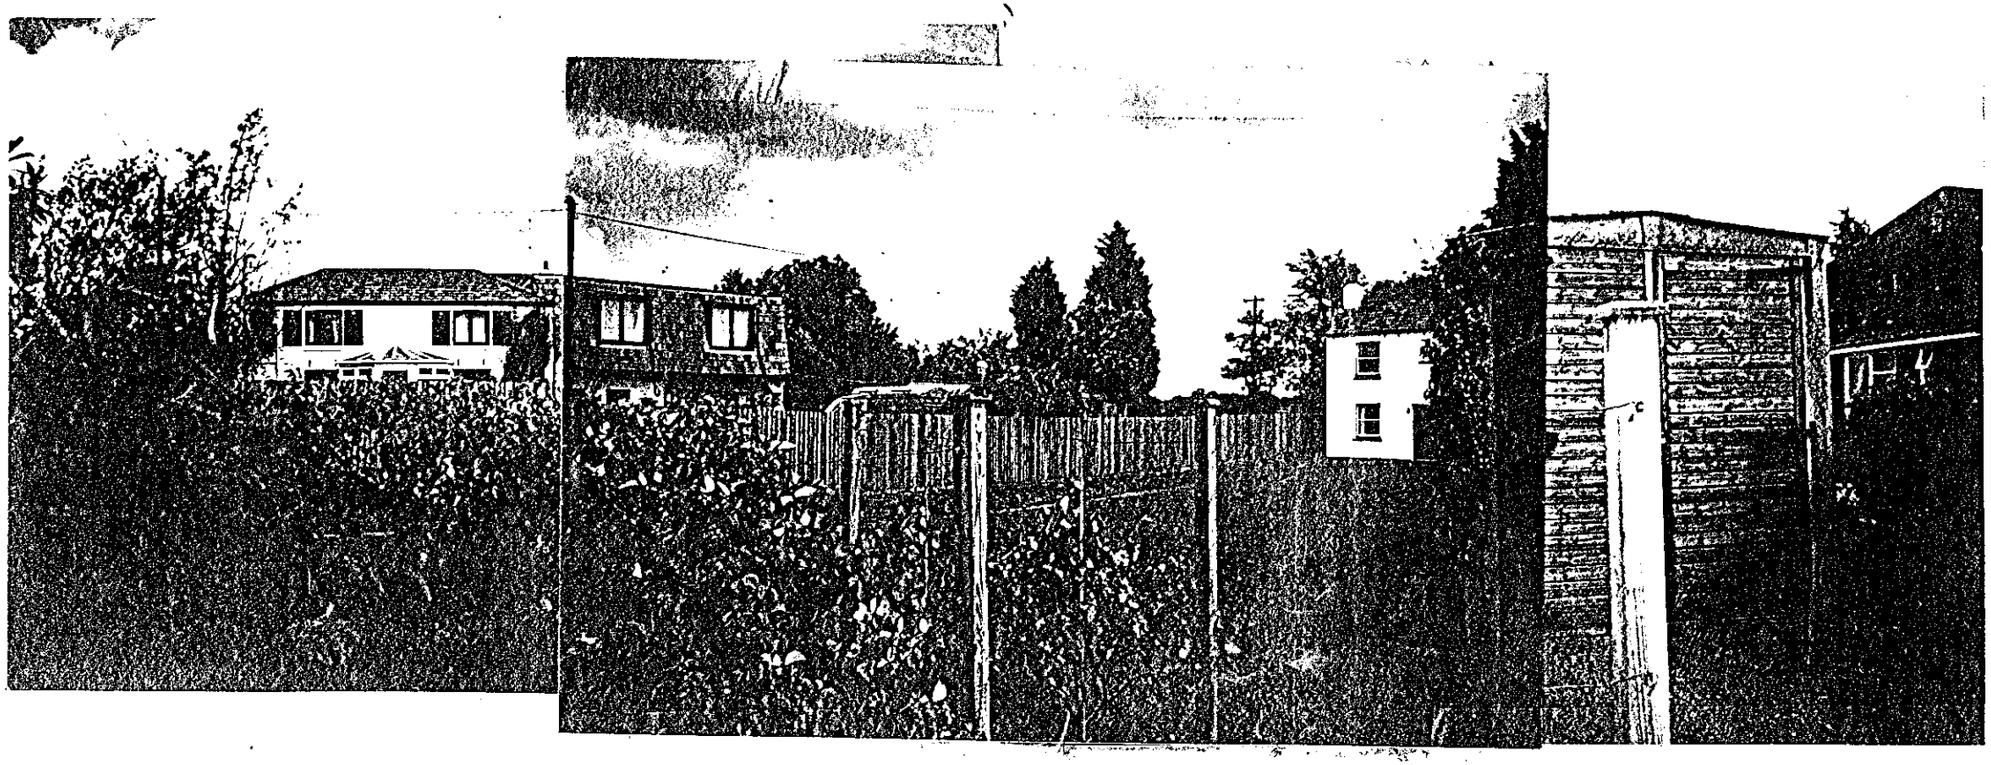


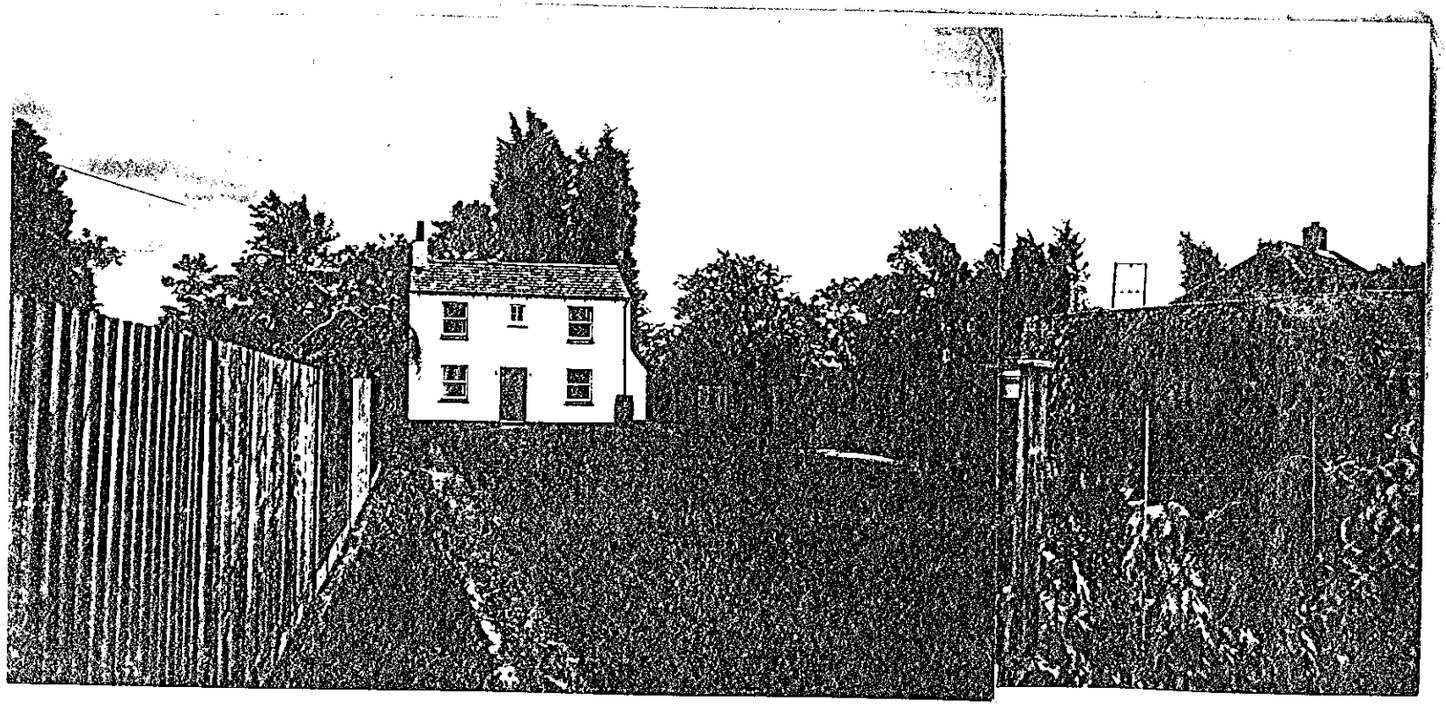


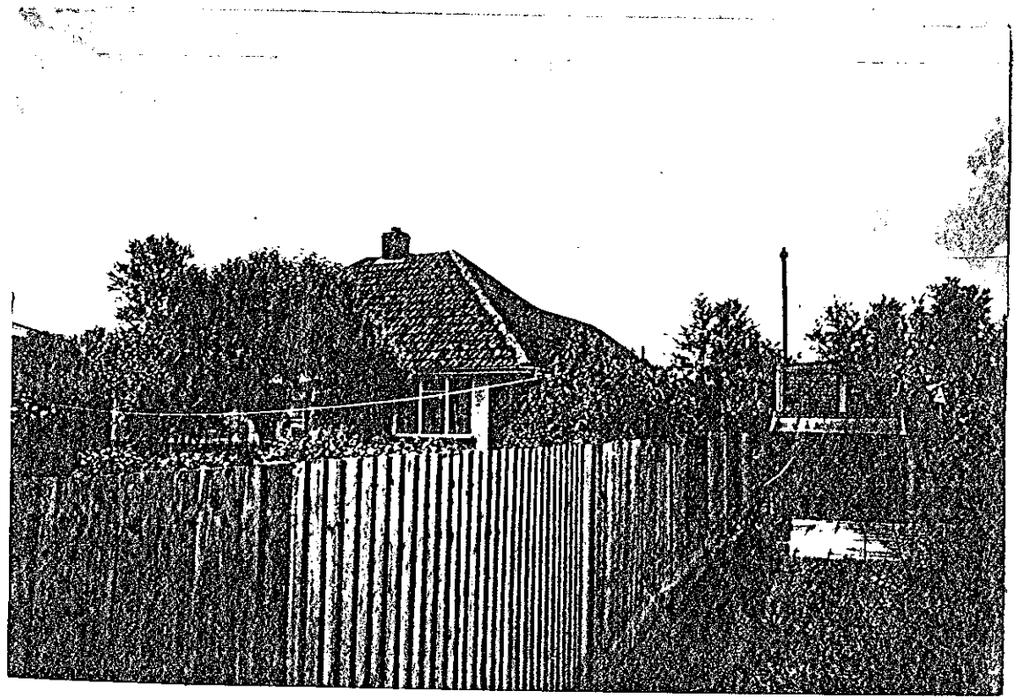

16.NOV.1999 70812

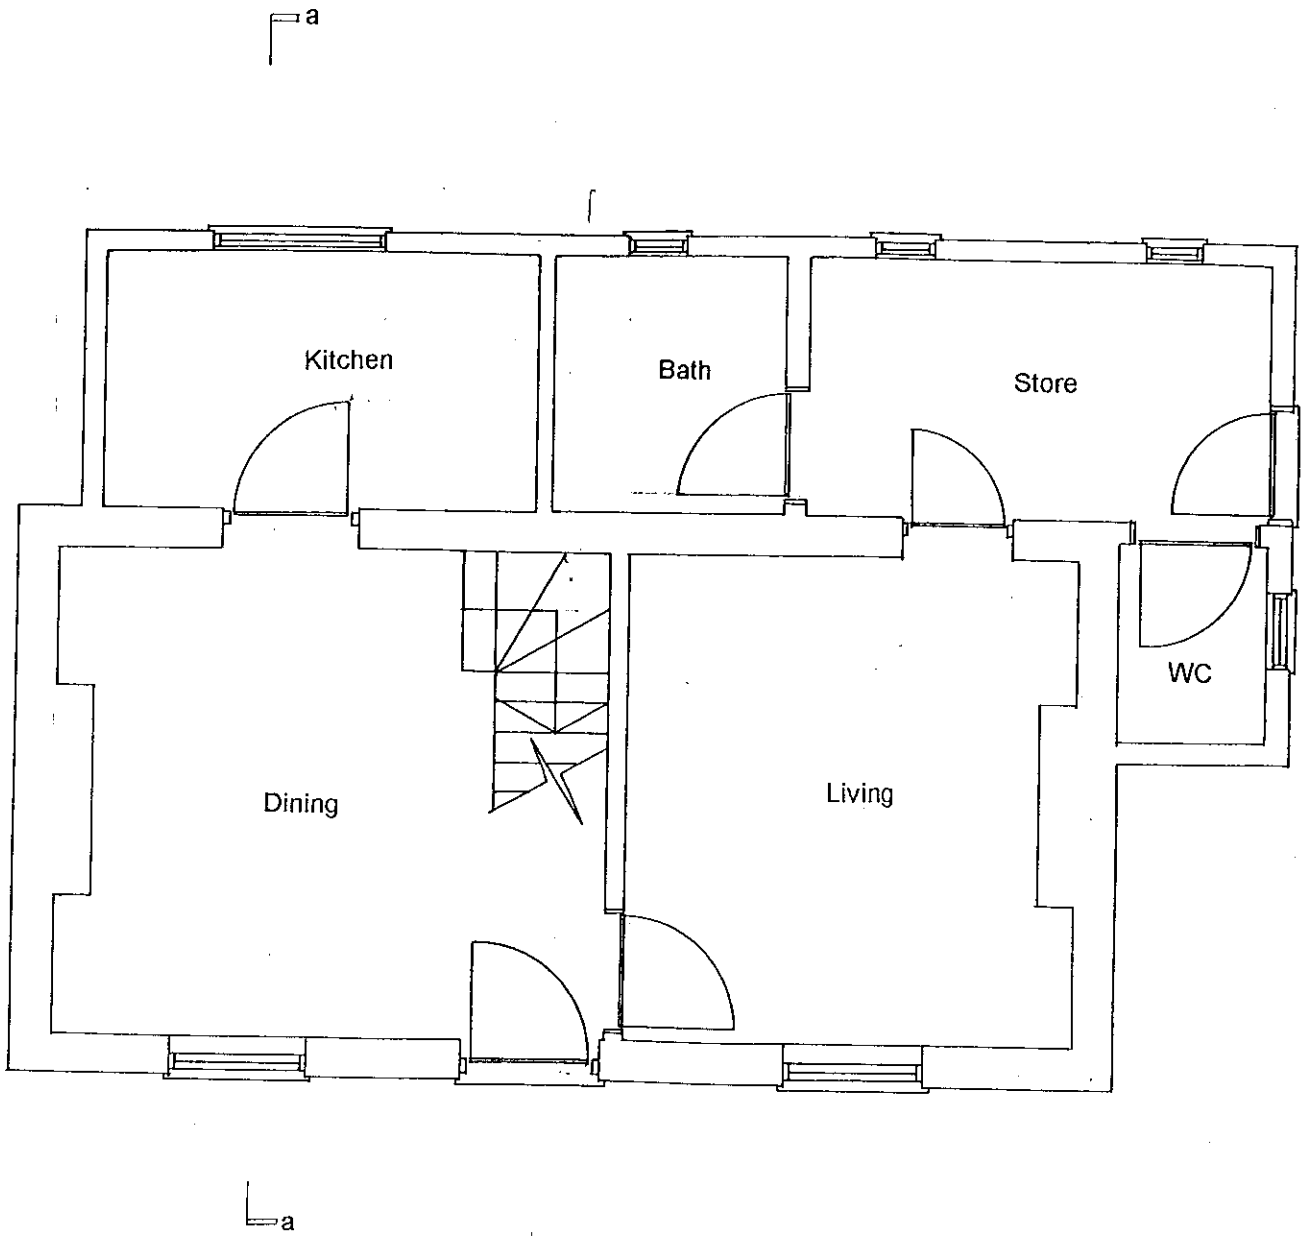

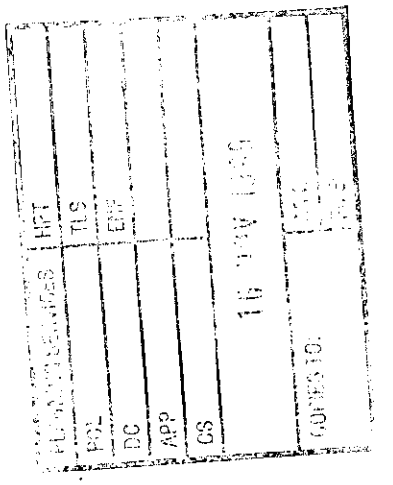


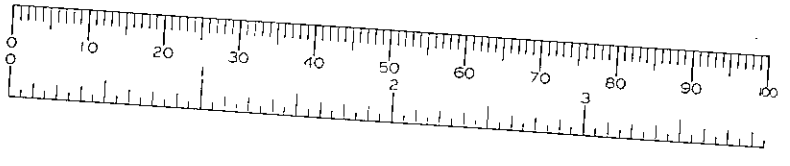

EXISTING GROUND FLOOR PLAN
DRWG NO SUR 3
SCALE 1:50
OCT 98

16.NOV.1999 20812

Heighway Field Associates
chartered architects

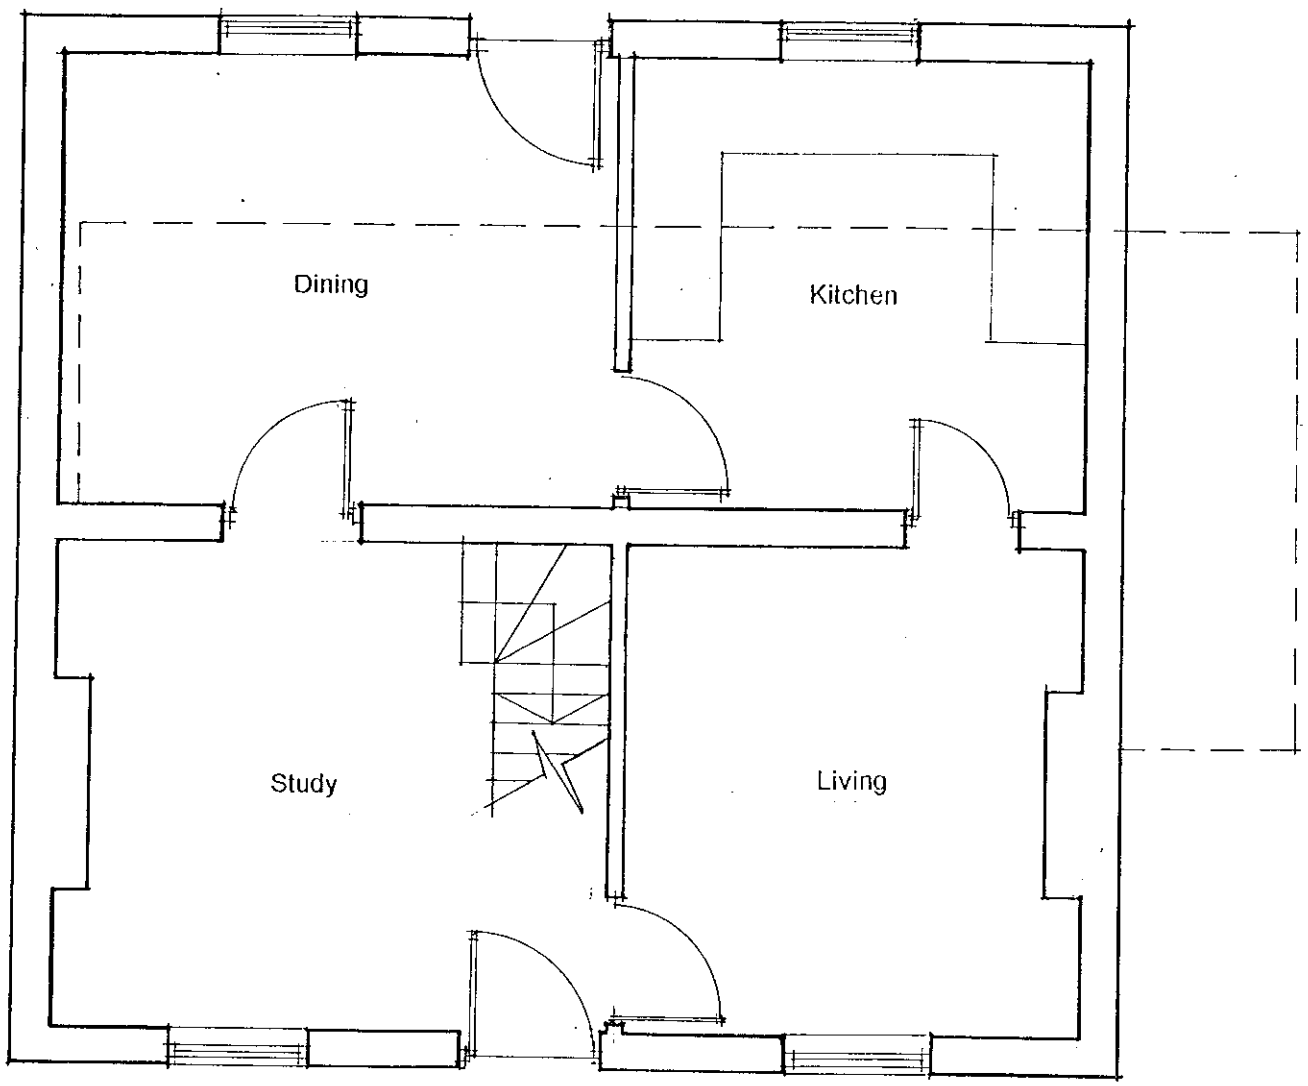



REFUSED

PROP. GROUND FLOOR PLAN
DRWG. NO DES 20
SCALE 1:50

16.NOV.1999* 70812

PLANNING
PDL
BC
NP
GS
16 NOV 1999
COPIES TO:
FILE:

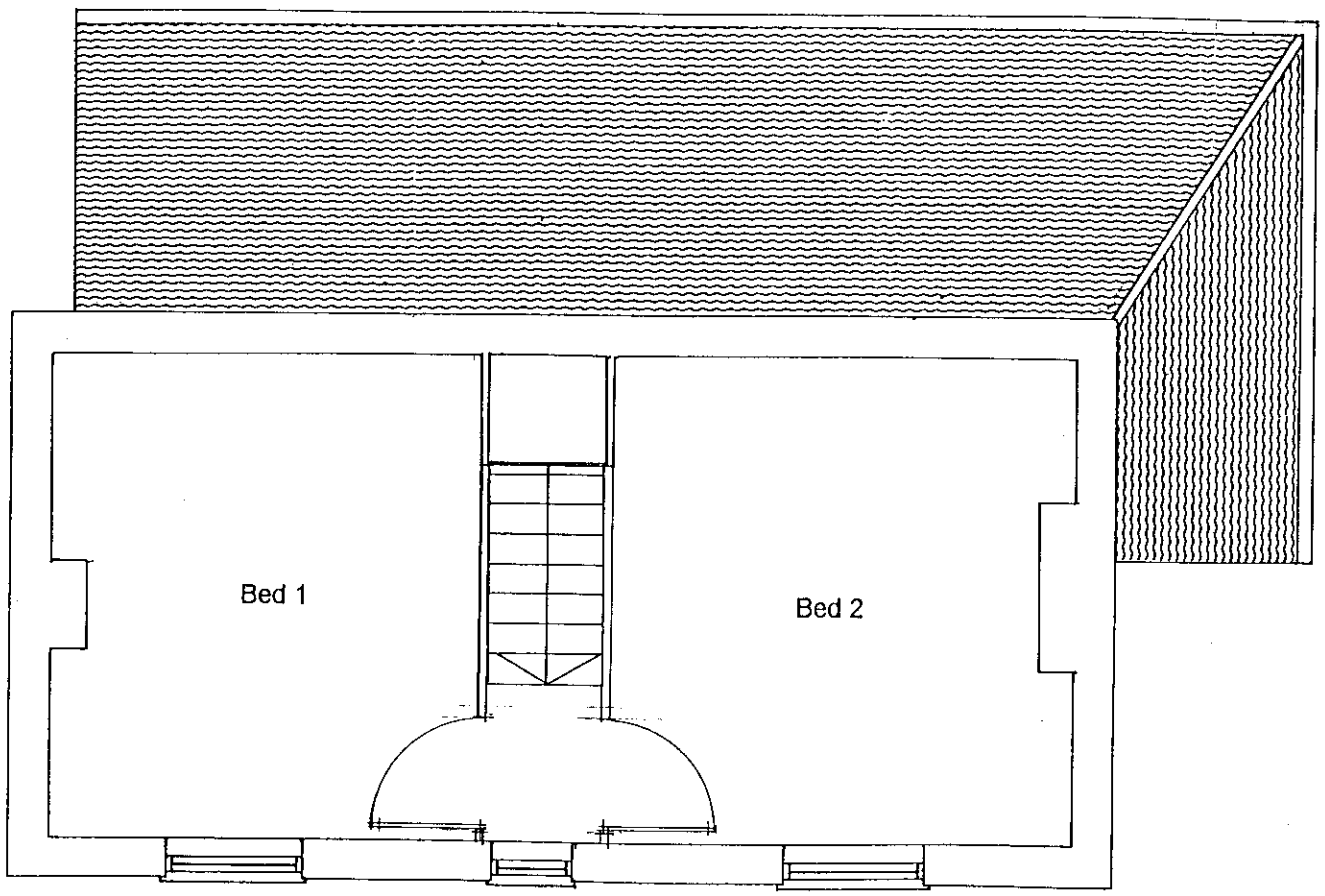


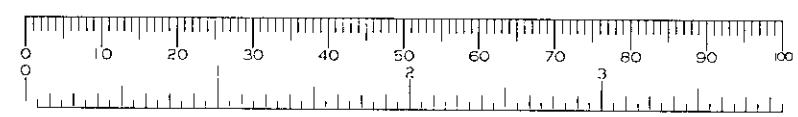



EXISTING FIRST FLOOR PLAN
DRWG NO SUR 4
SCALE 1:50
OCT 98

16.NOV.1999 0812

Heighway Field Associates
chartered architects

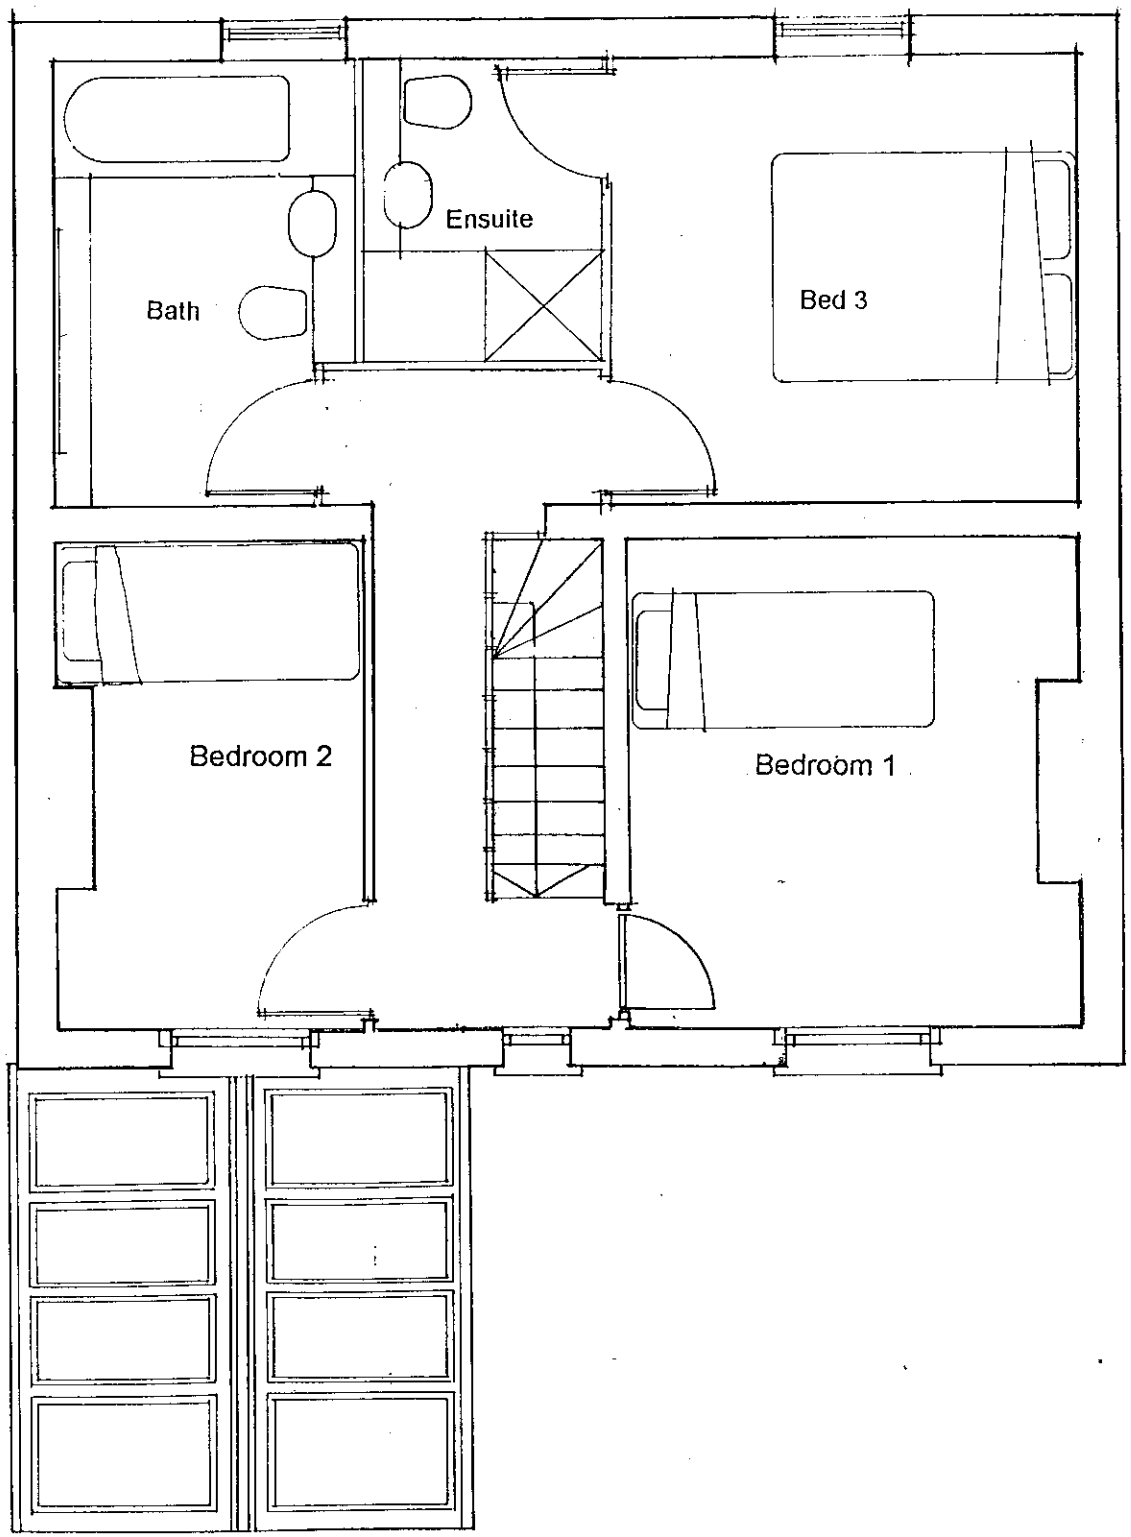

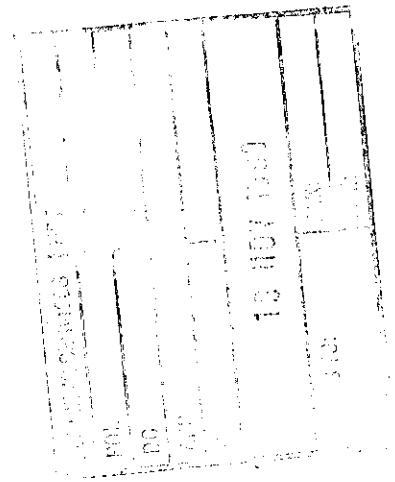

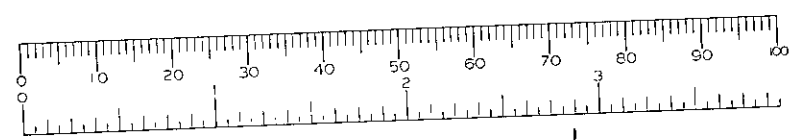



REFUSED

PROP. FIRST FLOOR PLAN
DRWG. NO DES 21
SCALE 1:50

16.NOV.1999* 70812

PLANNING SERVICES
POL
D2
APP
ENF
16 NOV 1999
ACK
FILE:
COPIES TO:

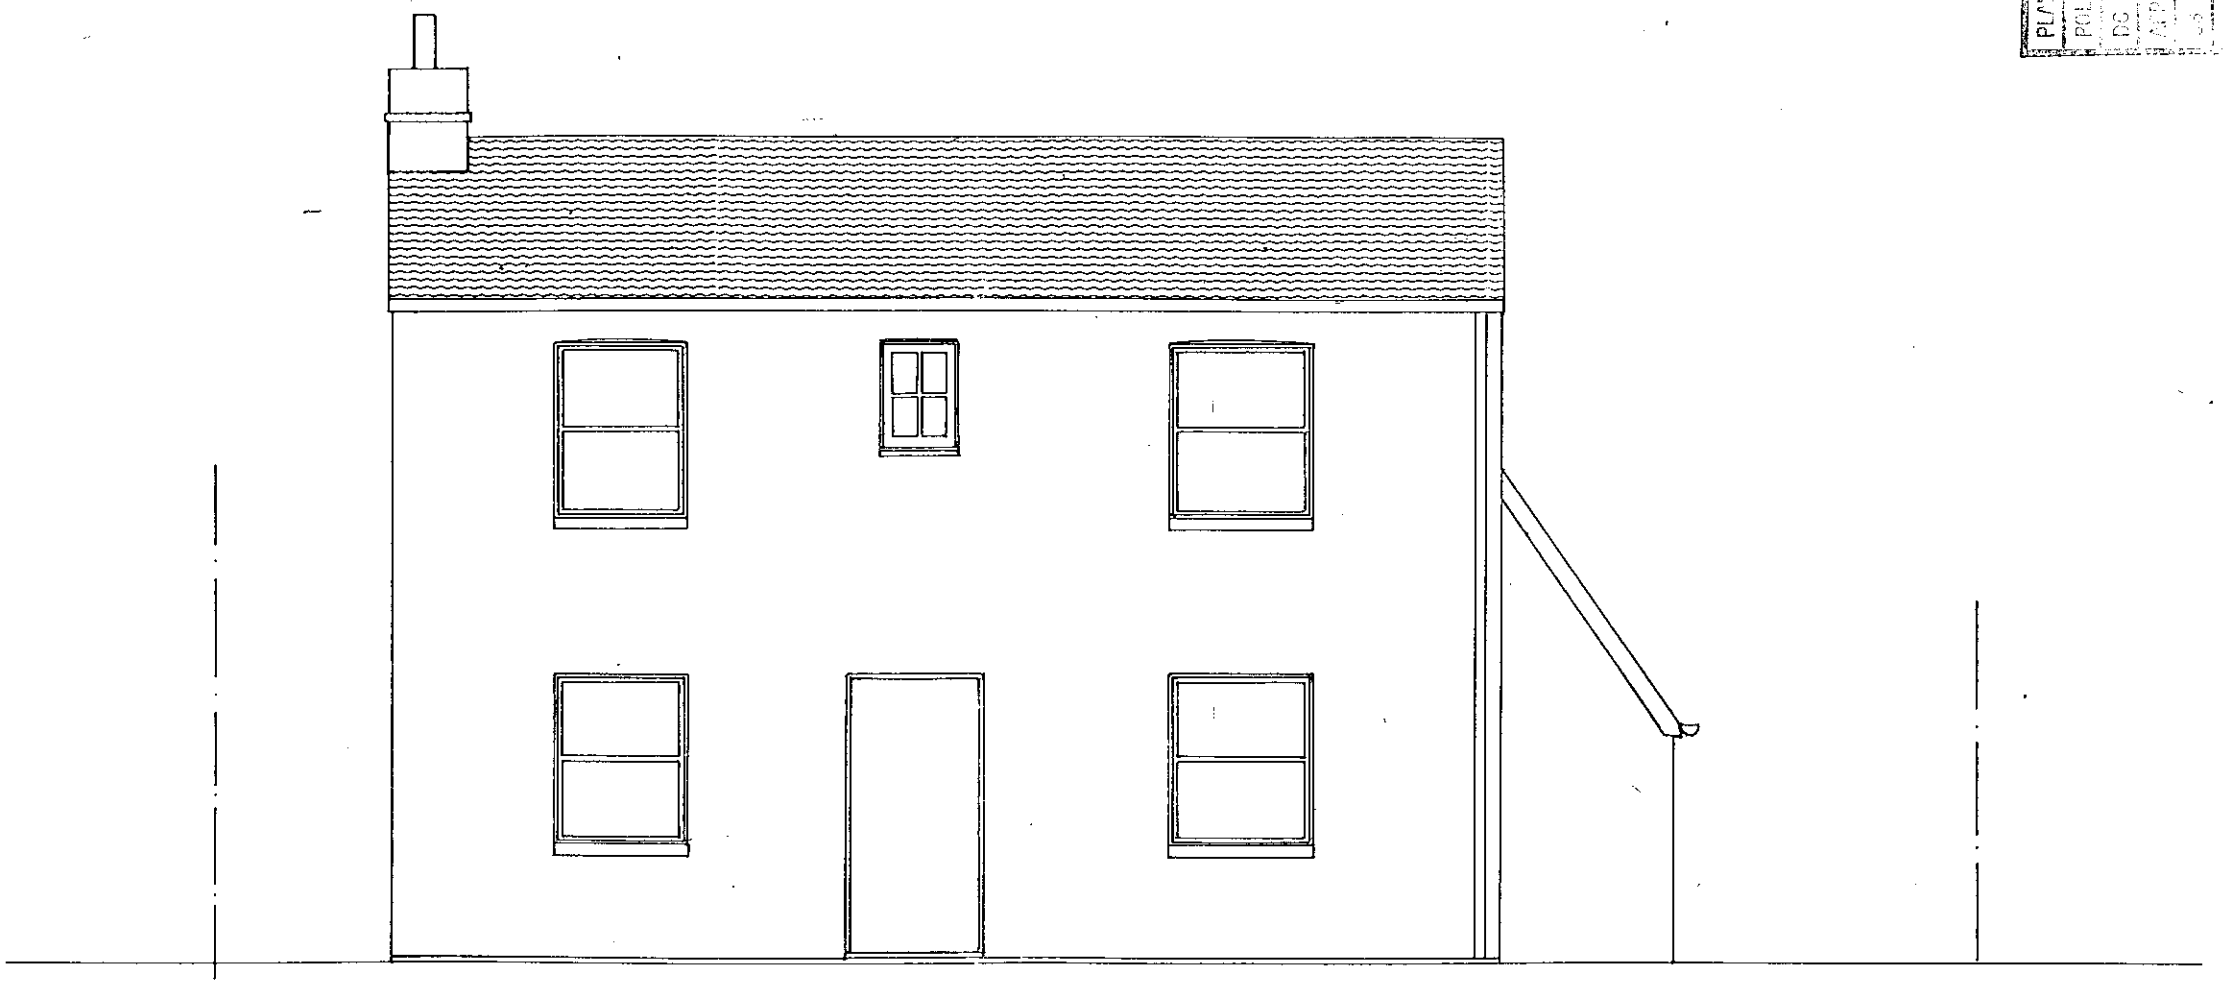

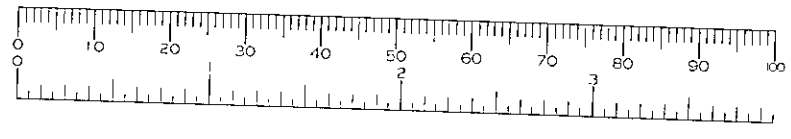



EXISTING FRONT ELEVATION
DRWG NO SUR 6
SCALE 1:50
OCT 98

16.NOV.1999* 70812

Heighway Field Associates
chartered architects

16 NOV 1999
ACK:
FILE:
COPIES TO:
CS
RJH
EGL
SR

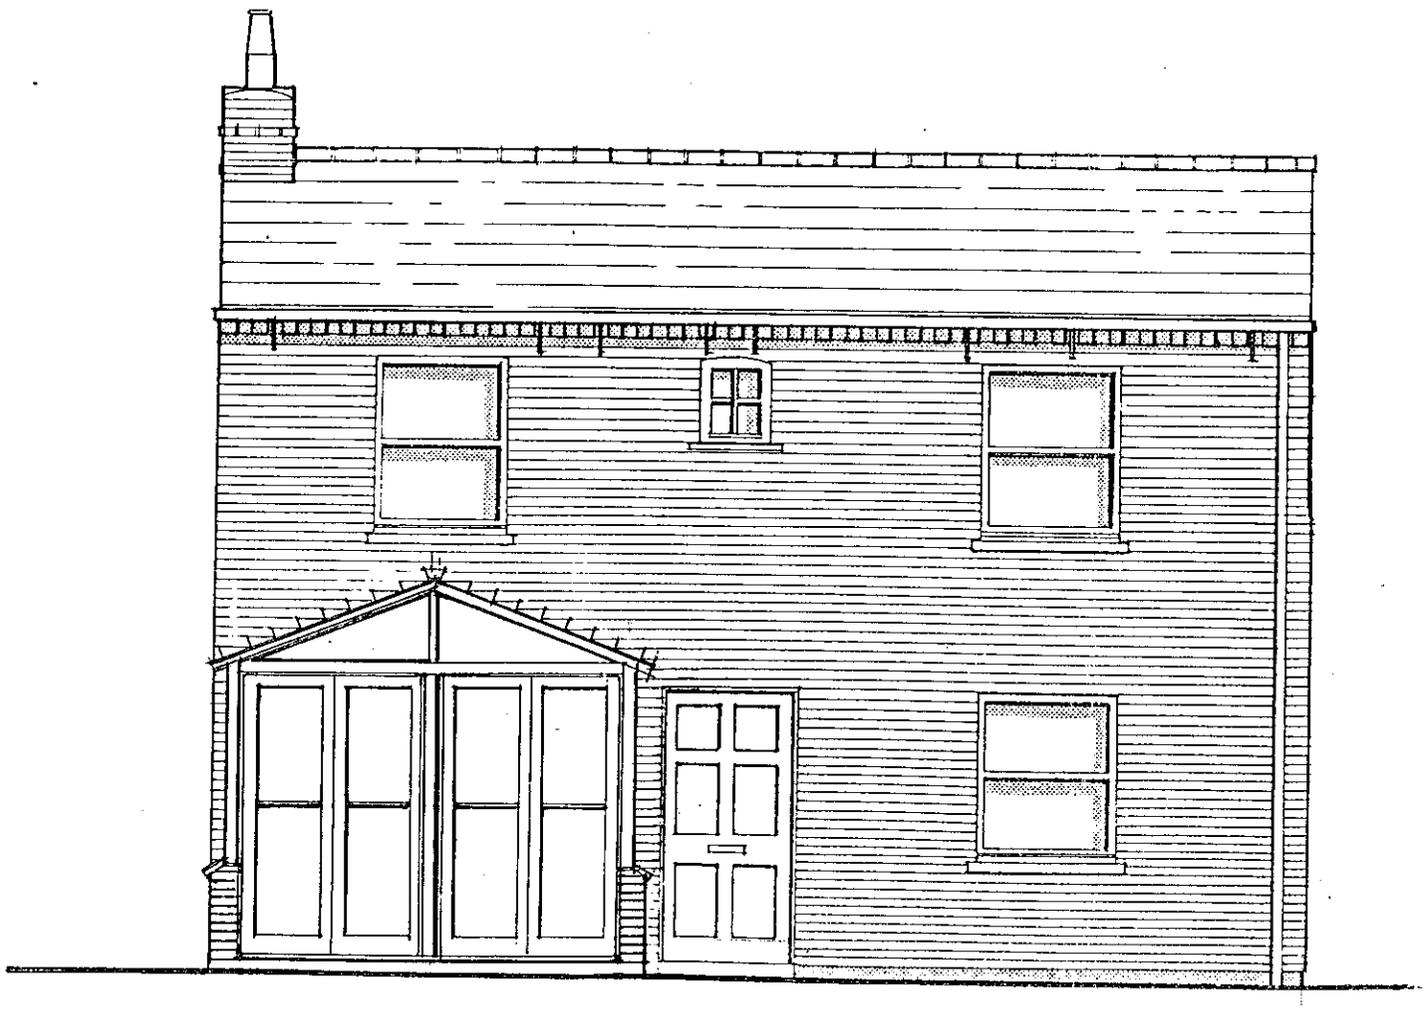

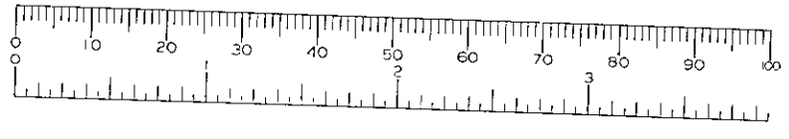



REFUSED

PROP. FRONT ELEVATION
DRWG. NO DES 22 A
SCALE 1:50

16.NOV.1999* 70812

PLANNING
POL
DC
AP
CS
16 NOV 1999
COPIES TO:
ACK:
FILE:

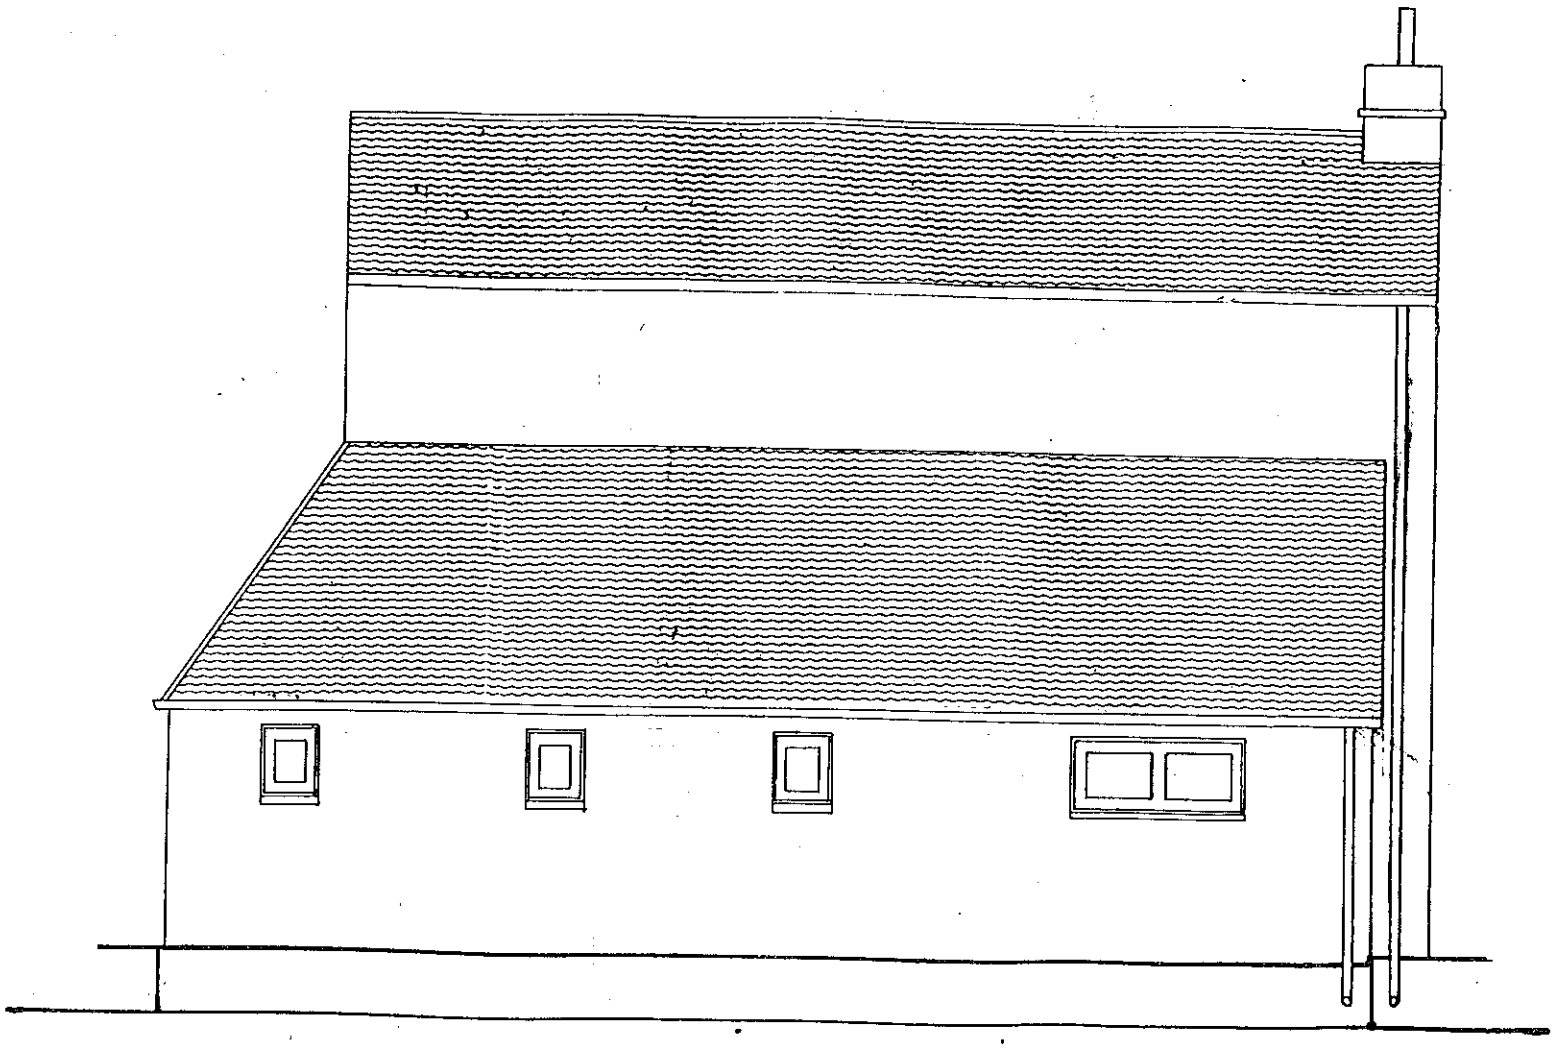

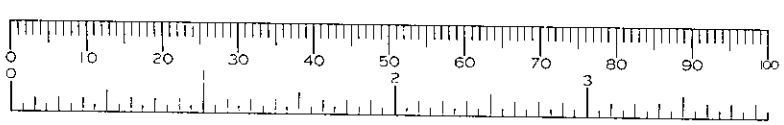

EXISTING REAR ELEVATION
DRWG NO SUR 8
SCALE 1:50
OCT 98

16.NOV.1999* 12

Heighway Field Associates
chartered architects

PLANNING SERVICES
POL
DC
TS
16 NOV 1999
ACK.
FILE





REFUSED

PROP. REAR ELEVATION
DRWG. NO DES 23
SCALE 1:50

Heighway Field Associates
chartered architects



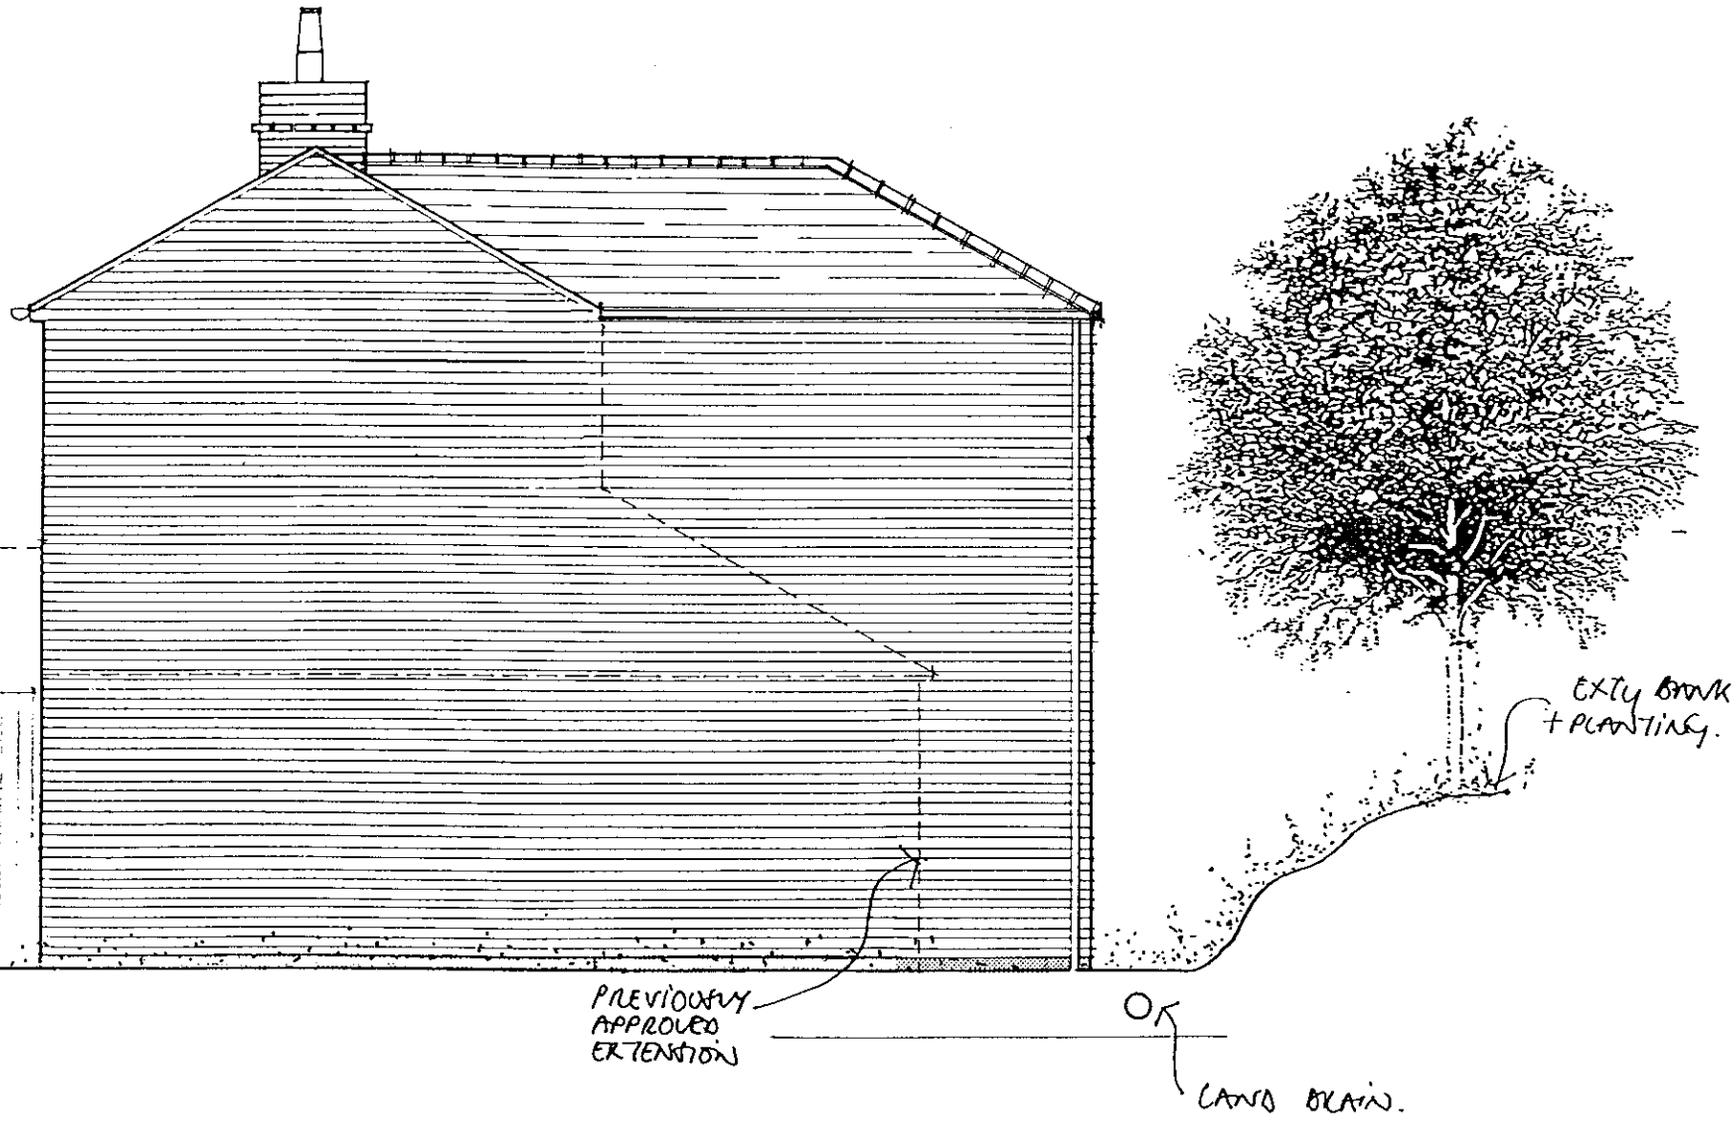


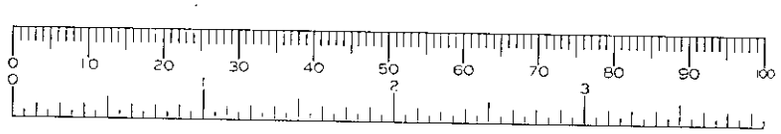



REFUSED

PROP. SIDE ELEVATION, SOUTH
DRWG. NO DES 24 A B.
SCALE 1:50

16.NOV.1999* 70812

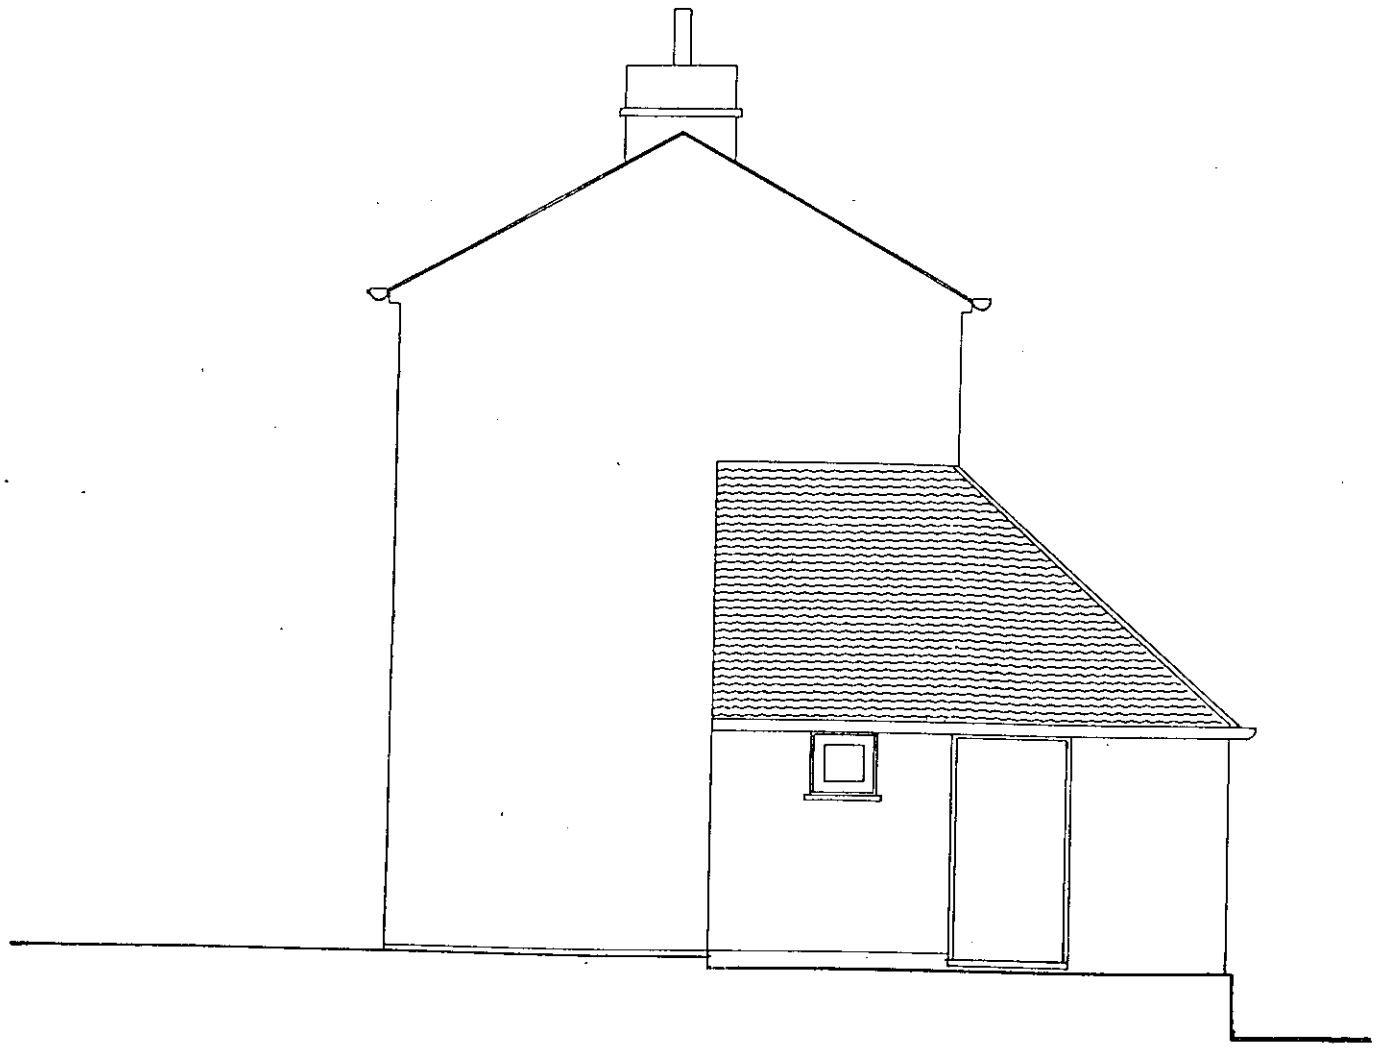

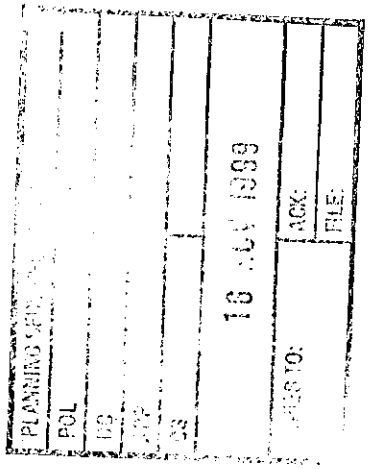

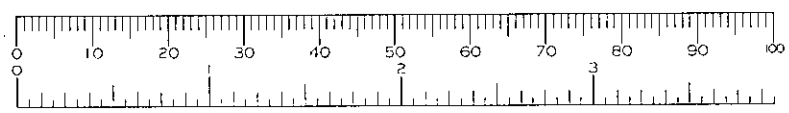



EXISTING SIDE ELEVATION
DRWG NO SUR 7
SCALE 1:50
OCT 98


PLANNING SERVICES
INIT
FLS
16. NOV. 1999*
ACK:
POL
DC
APP
CS
16 NOV 1999
COPIES TO:
FILE

70812

Heighway Field Associates
chartered architects

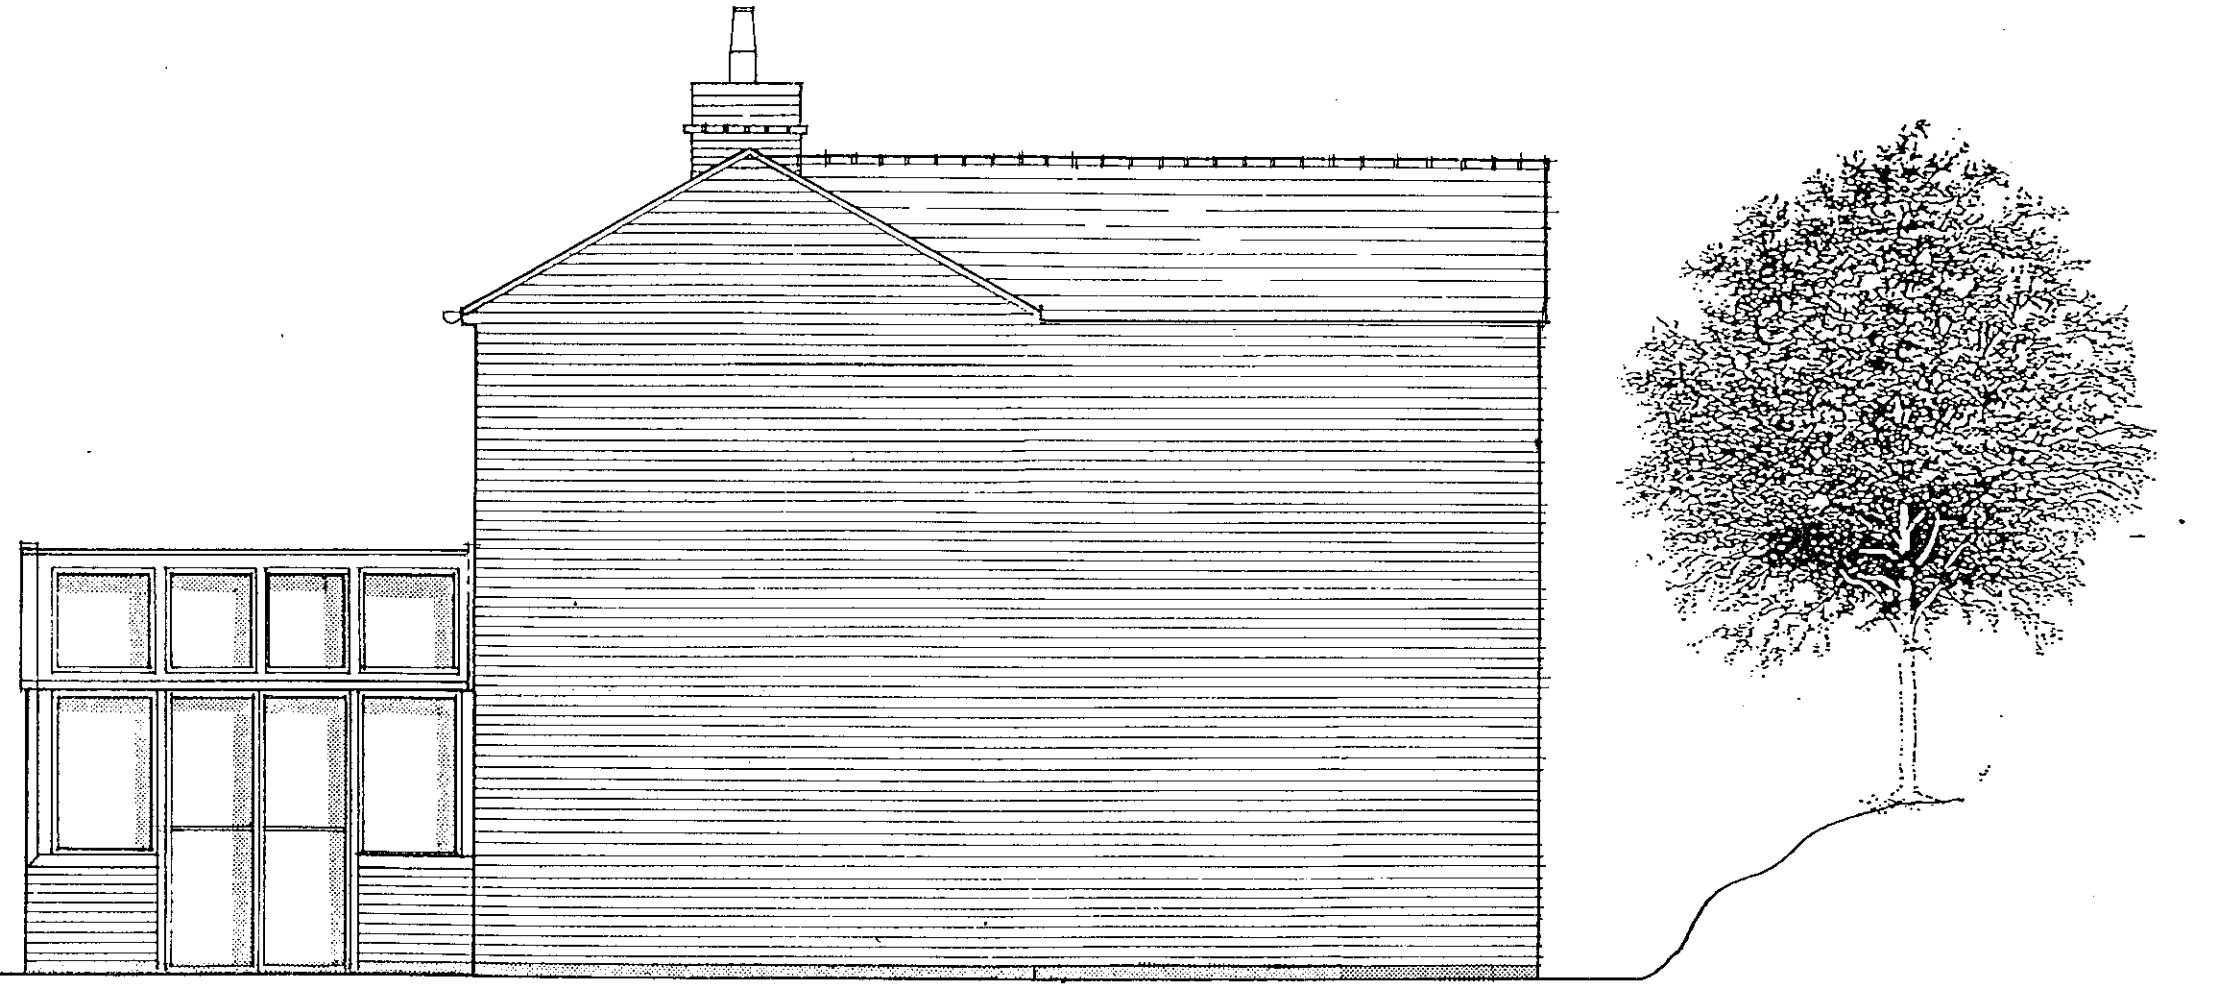

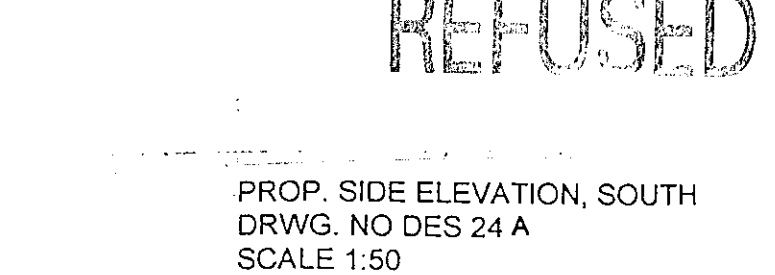

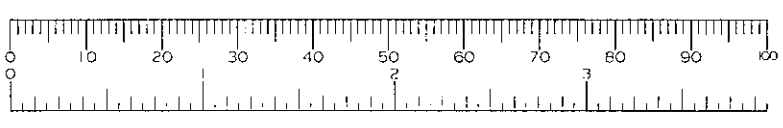



REFUSED

PROP. SIDE ELEVATION, SOUTH
DRWG. NO DES 24 A
SCALE 1:50

16.NOV.1999* 70812

PLANNING SERVICES
POL
DC
ARP
ENF
16 NOV 1999
ACK
FILE
REPLY TO:

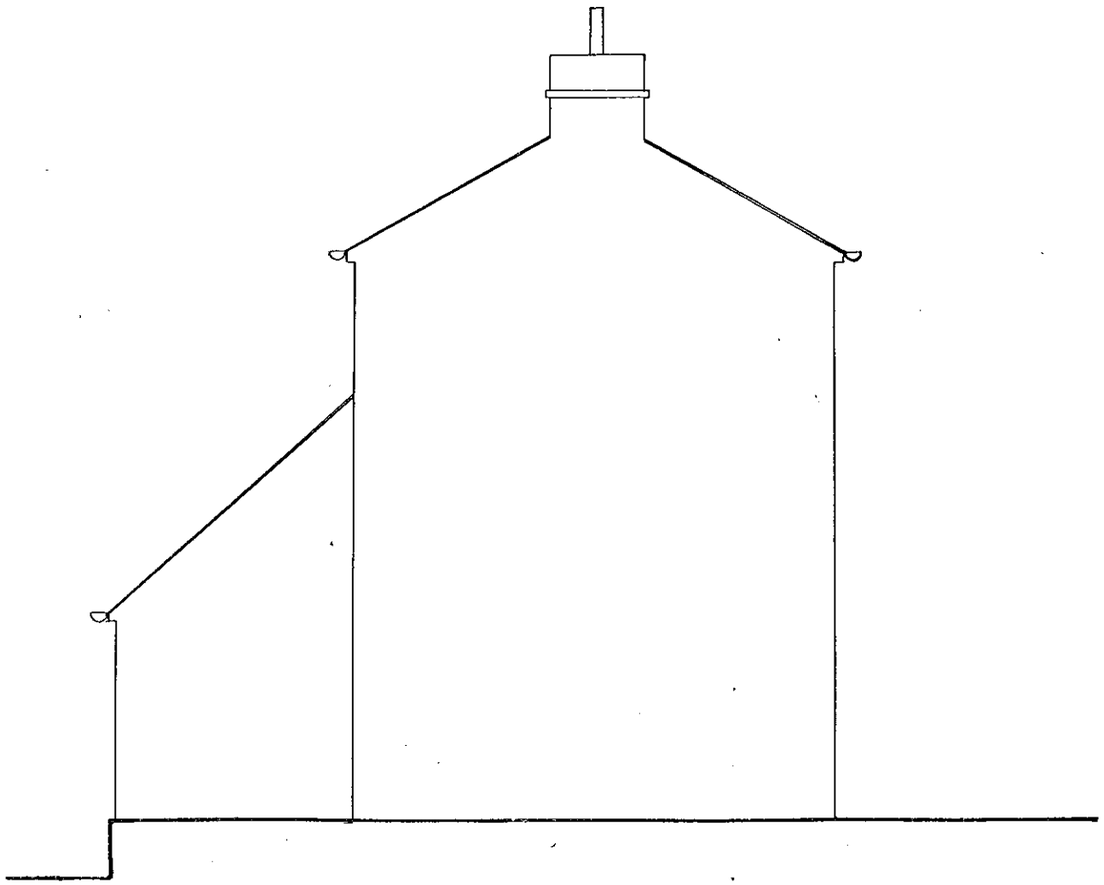


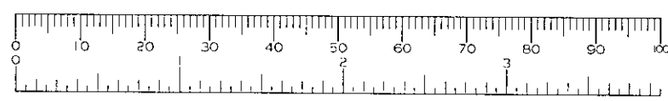

EXISTING SIDE ELEVATION
DRWG NO SUR 9
SCALE 1:50
OCT 98


16.NOV.1999* 70812

PLANNING
POL
DC
APP
CS
16
COPIES TO:
ACK:
FILE:

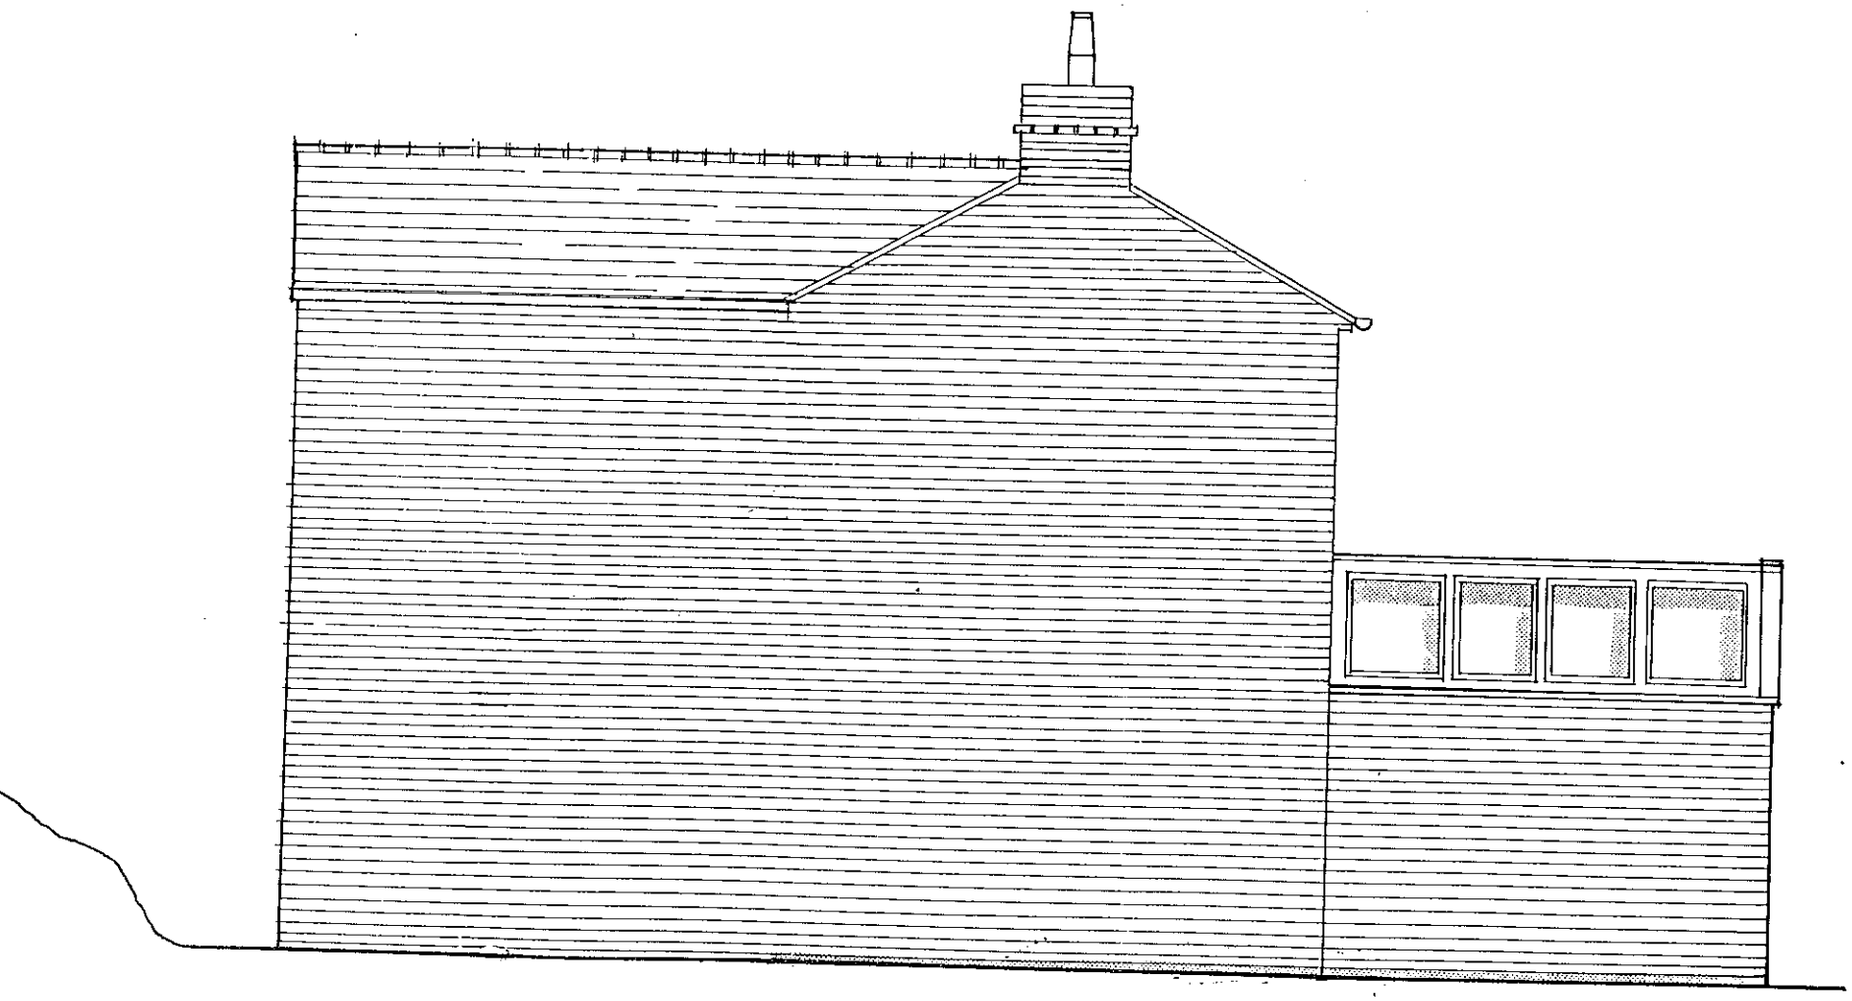

REFUSED

PROP. SIDE ELEVATION, NORTH
DRWG. NO DES 25
SCALE 1:50

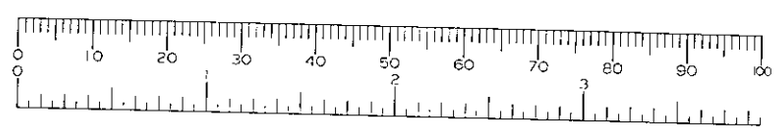

03.FEB.2000* 0521

Proposed alterations to The Old Pollard, Whistley Green, Hurst, Berkshire


Presented by **Heighway Field Associates** Chartered Architects.
01628 783118

REFUSED

NATIONAL GRID PLAN SU 7974 SECTION B 03/02/00

BERKSHIRE
WOKINGHAM DISTRICT

ST NICHOLAS HURST PARISH

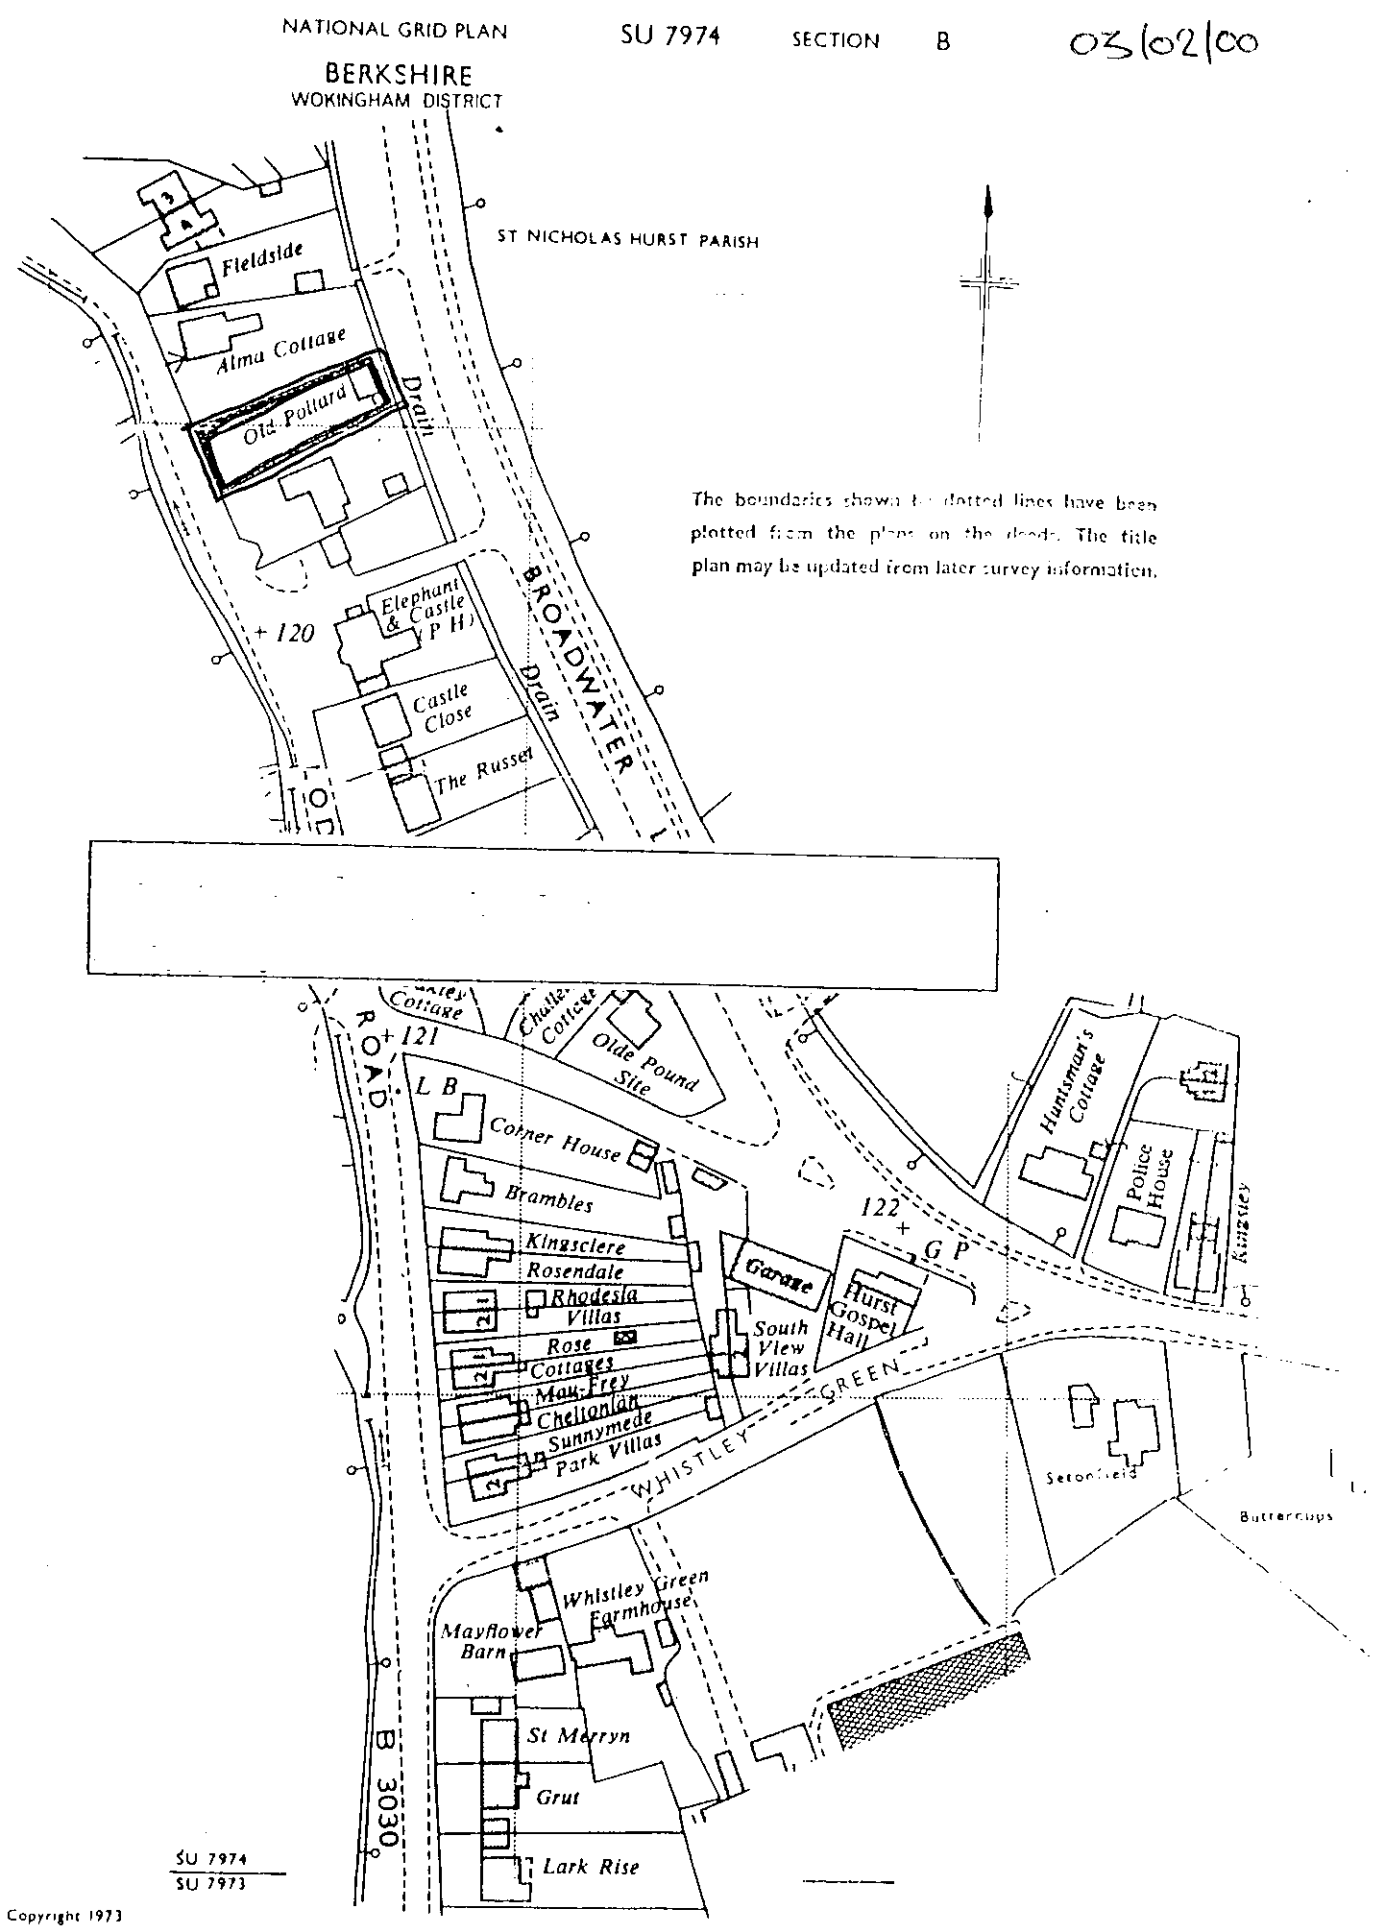

The boundaries shown by dotted lines have been plotted from the plans on the deeds. The title plan may be updated from later survey information.

SU 7974
SU 7973

Copyright 1973

0 10 20 30 40 50 60 70 80 90 100
0 2 3

EXISTING LOCATION PLAN
DRWG NO SUR 1
SCALE 1:1250
OCT 98

BROADWATER LANE.

PROPOSED REAR EXTENSION

OLD POLLARD

EXTG GARAGE


2 SPACES.


LORNE ROAD.

REFUSED


0 10 20 30 40 50 60 70 80 90 100


PROPOSED EXTG SITE PLAN AT 1:500 NOVEMBER 1999 SITE

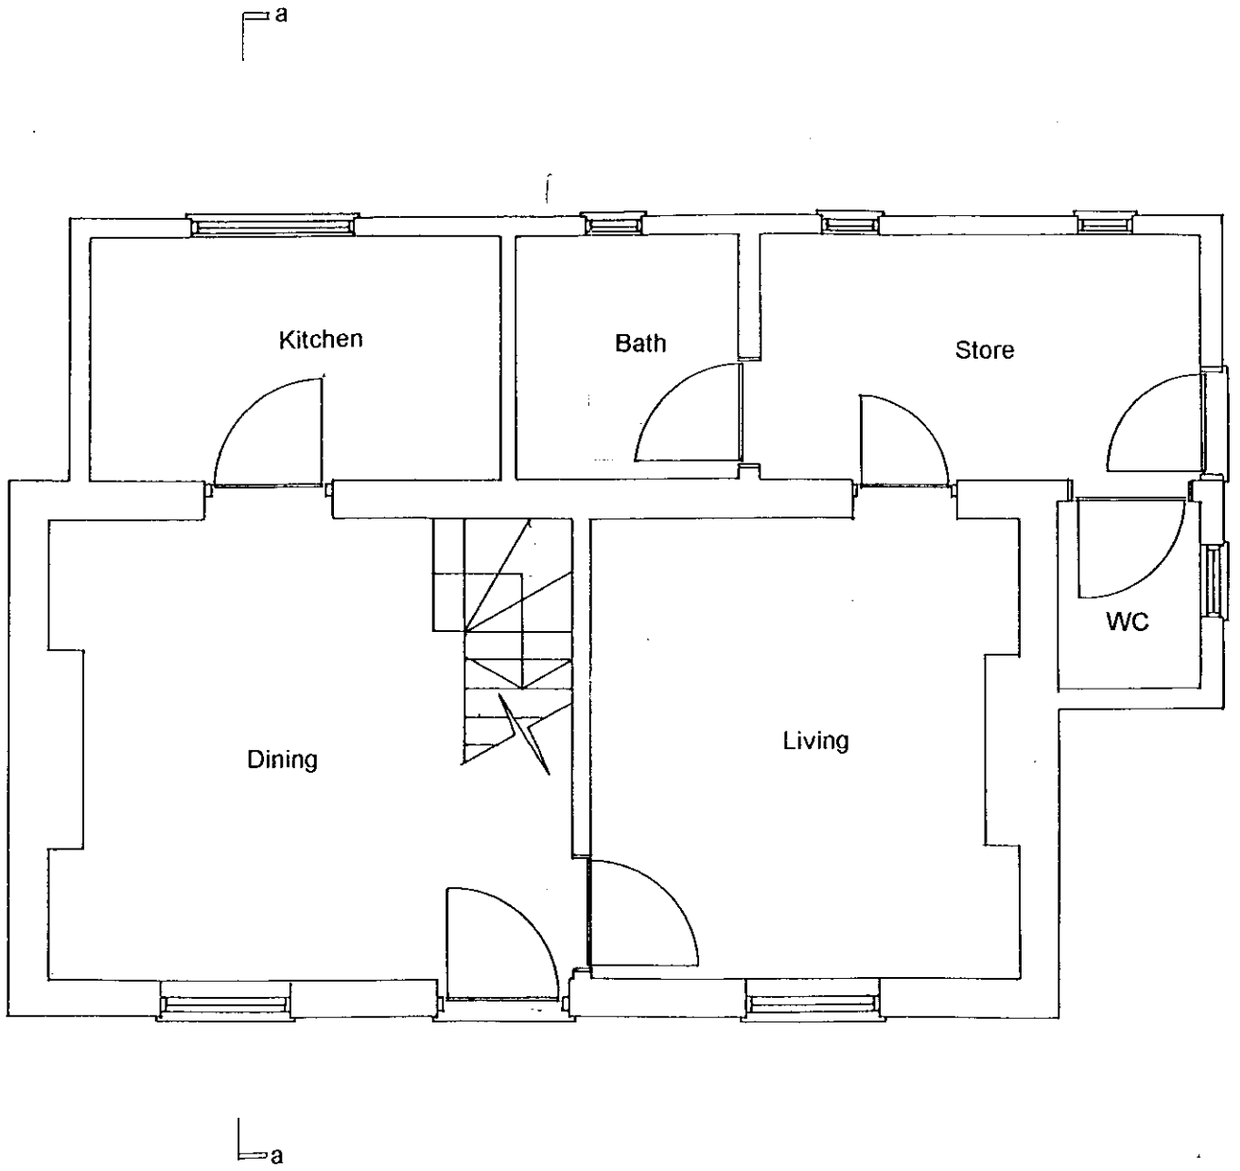

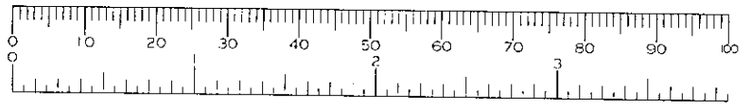



EXISTING GROUND FLOOR PLAN
DRWG NO SUR 3
SCALE 1:50
OCT 98

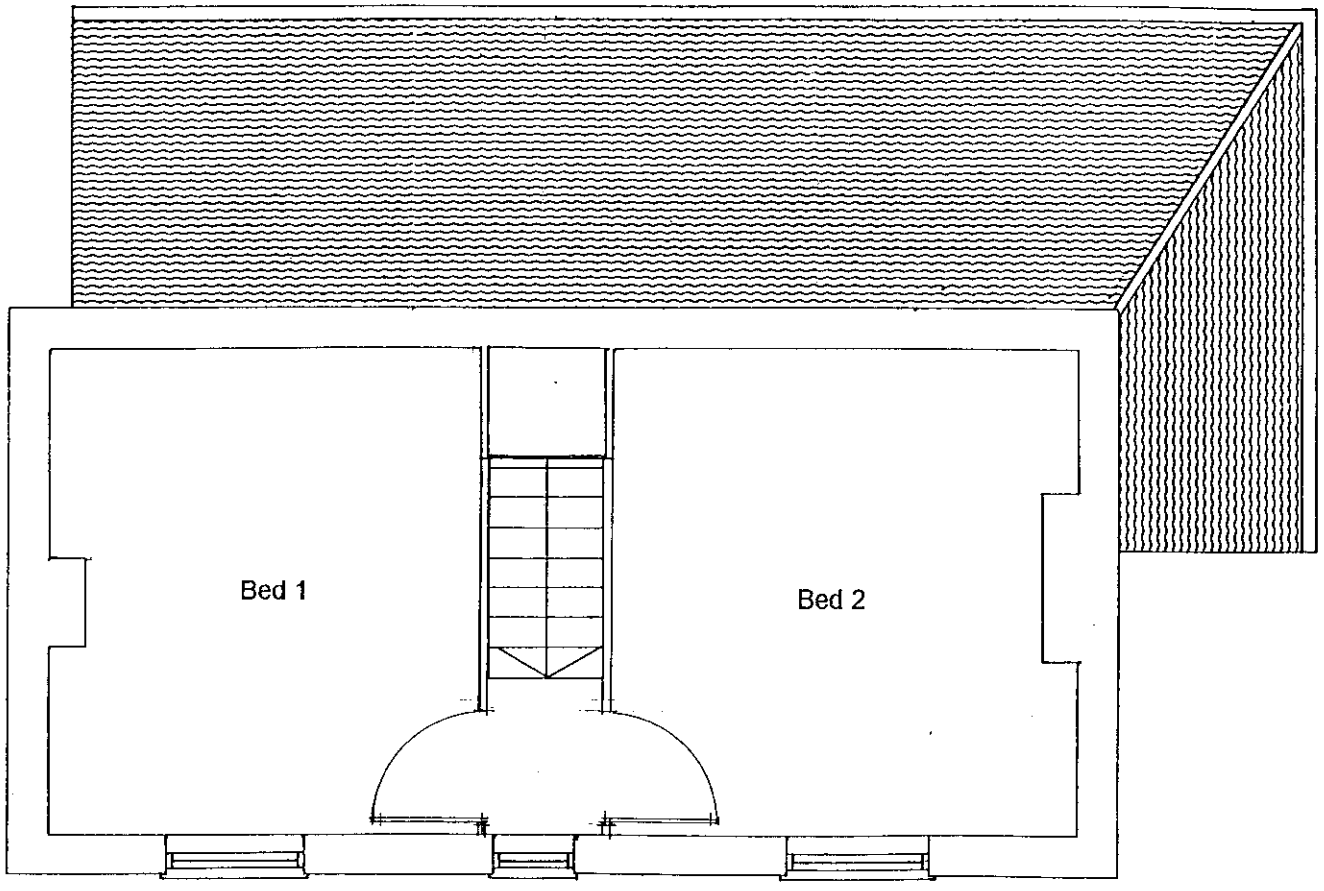

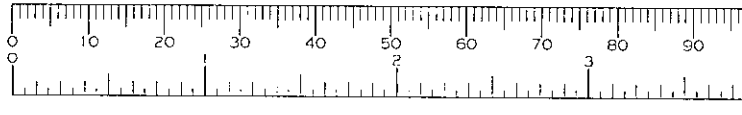



EXISTING FIRST FLOOR PLAN
DRWG NO SUR 4
SCALE 1:50
OCT 98

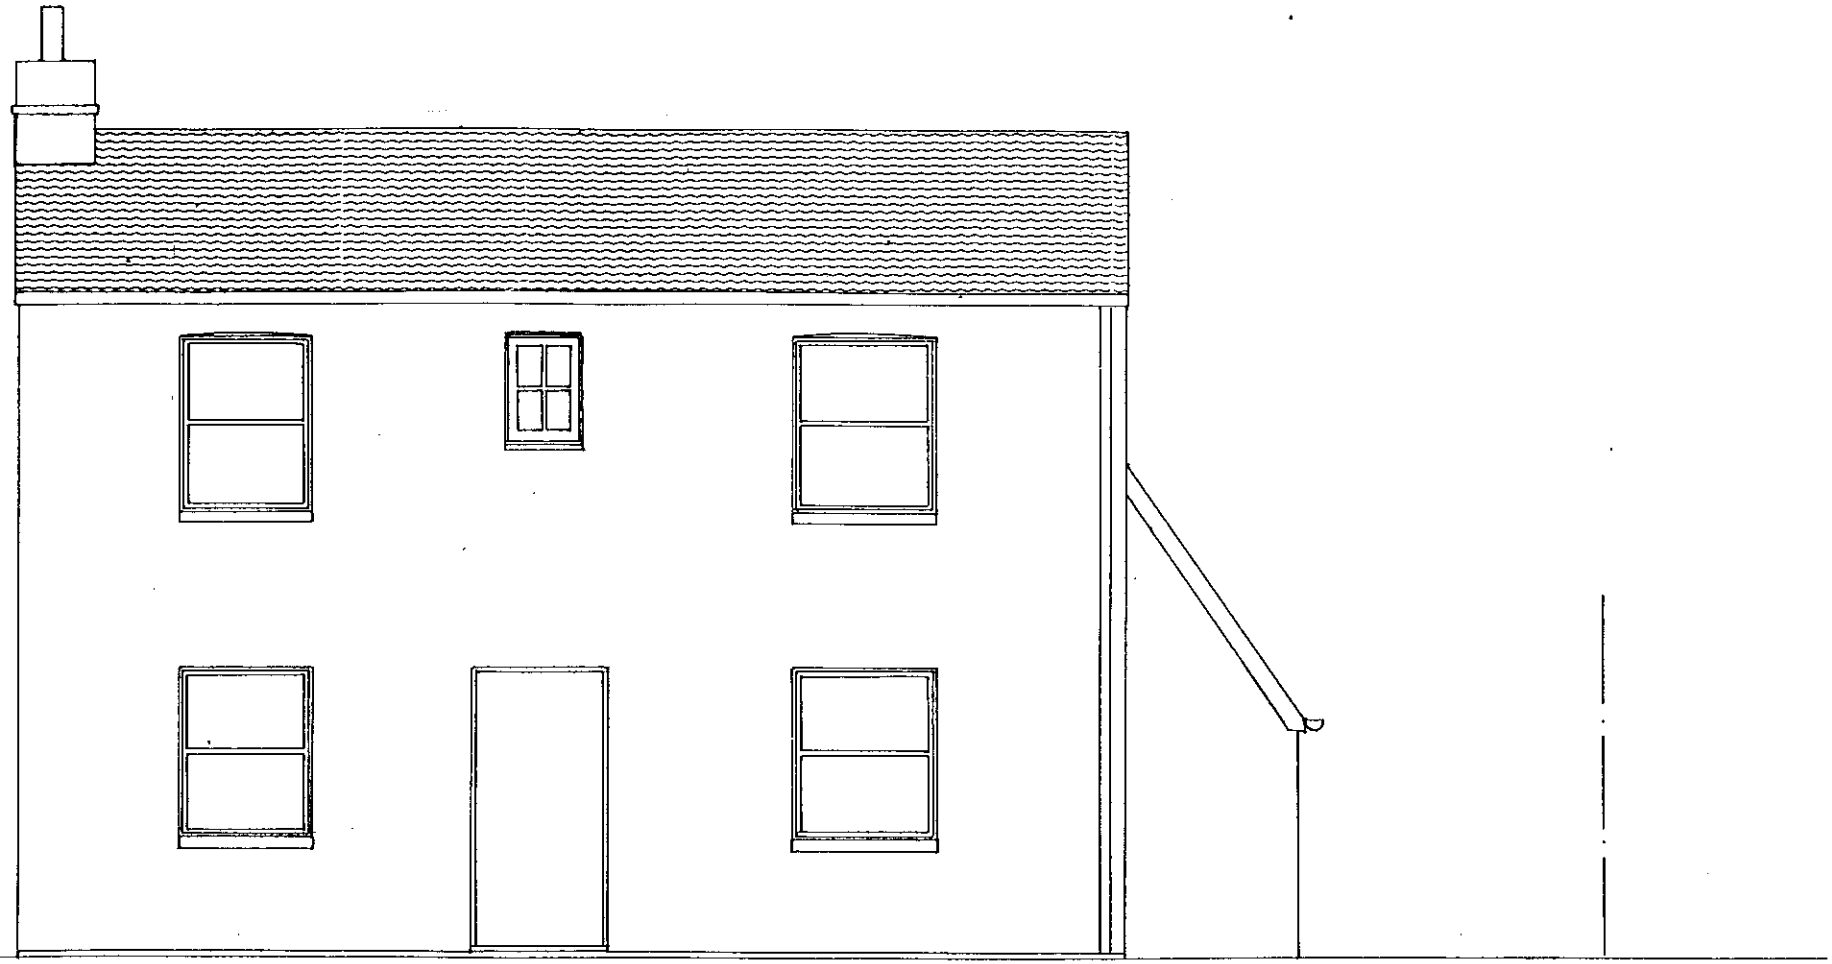

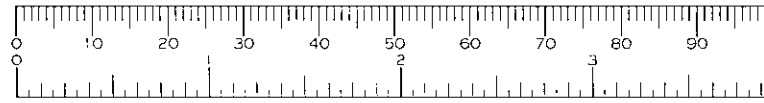


EXISTING FRONT ELEVATION
DRWG NO SUR 6
SCALE 1:50
OCT 98

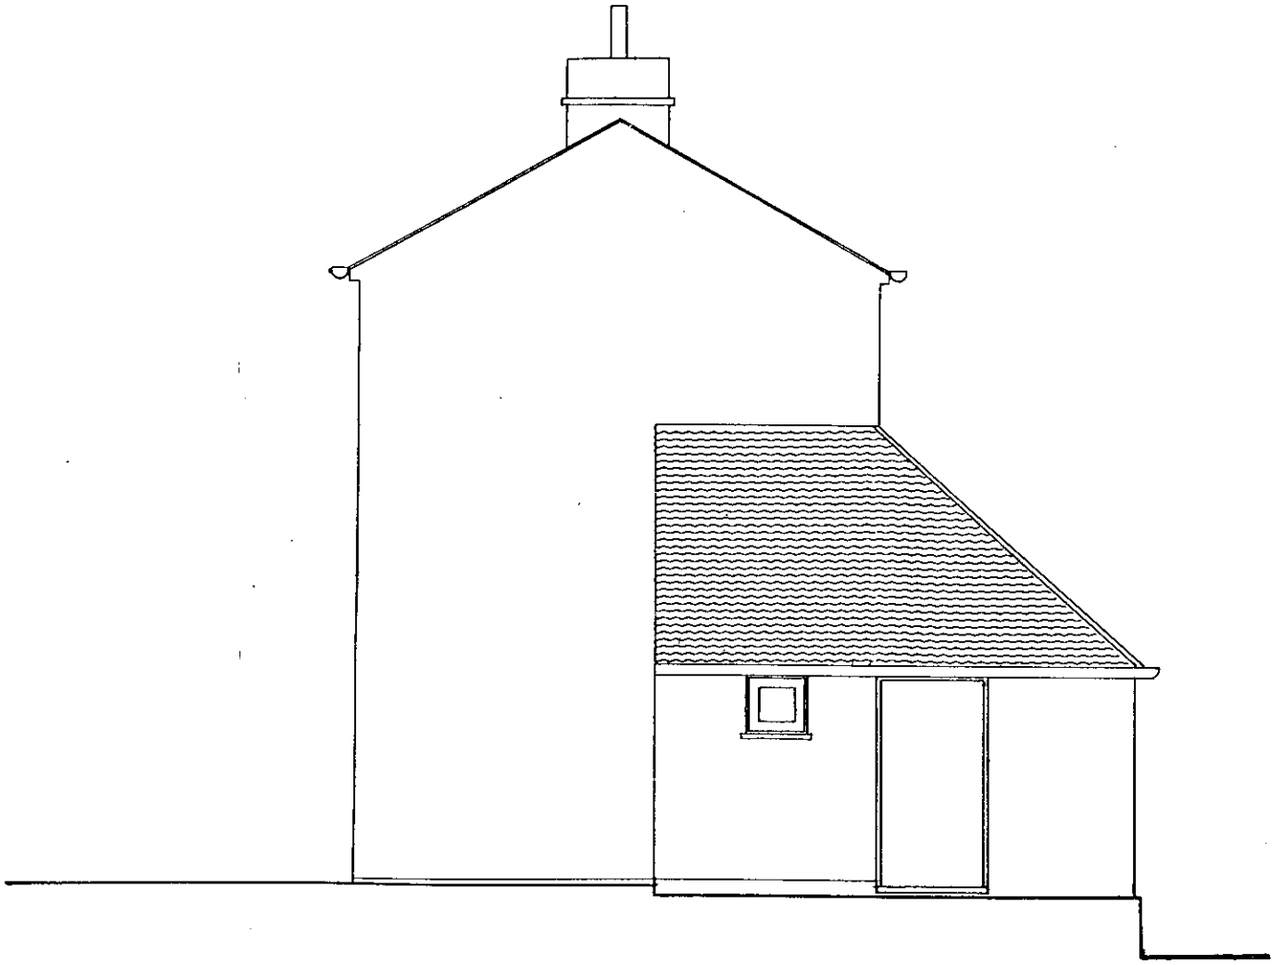


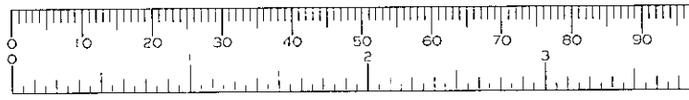


EXISTING SIDE ELEVATION
DRWG NO SUR 7
SCALE 1:50
OCT 98


Heighway Field Associates
chartered architects

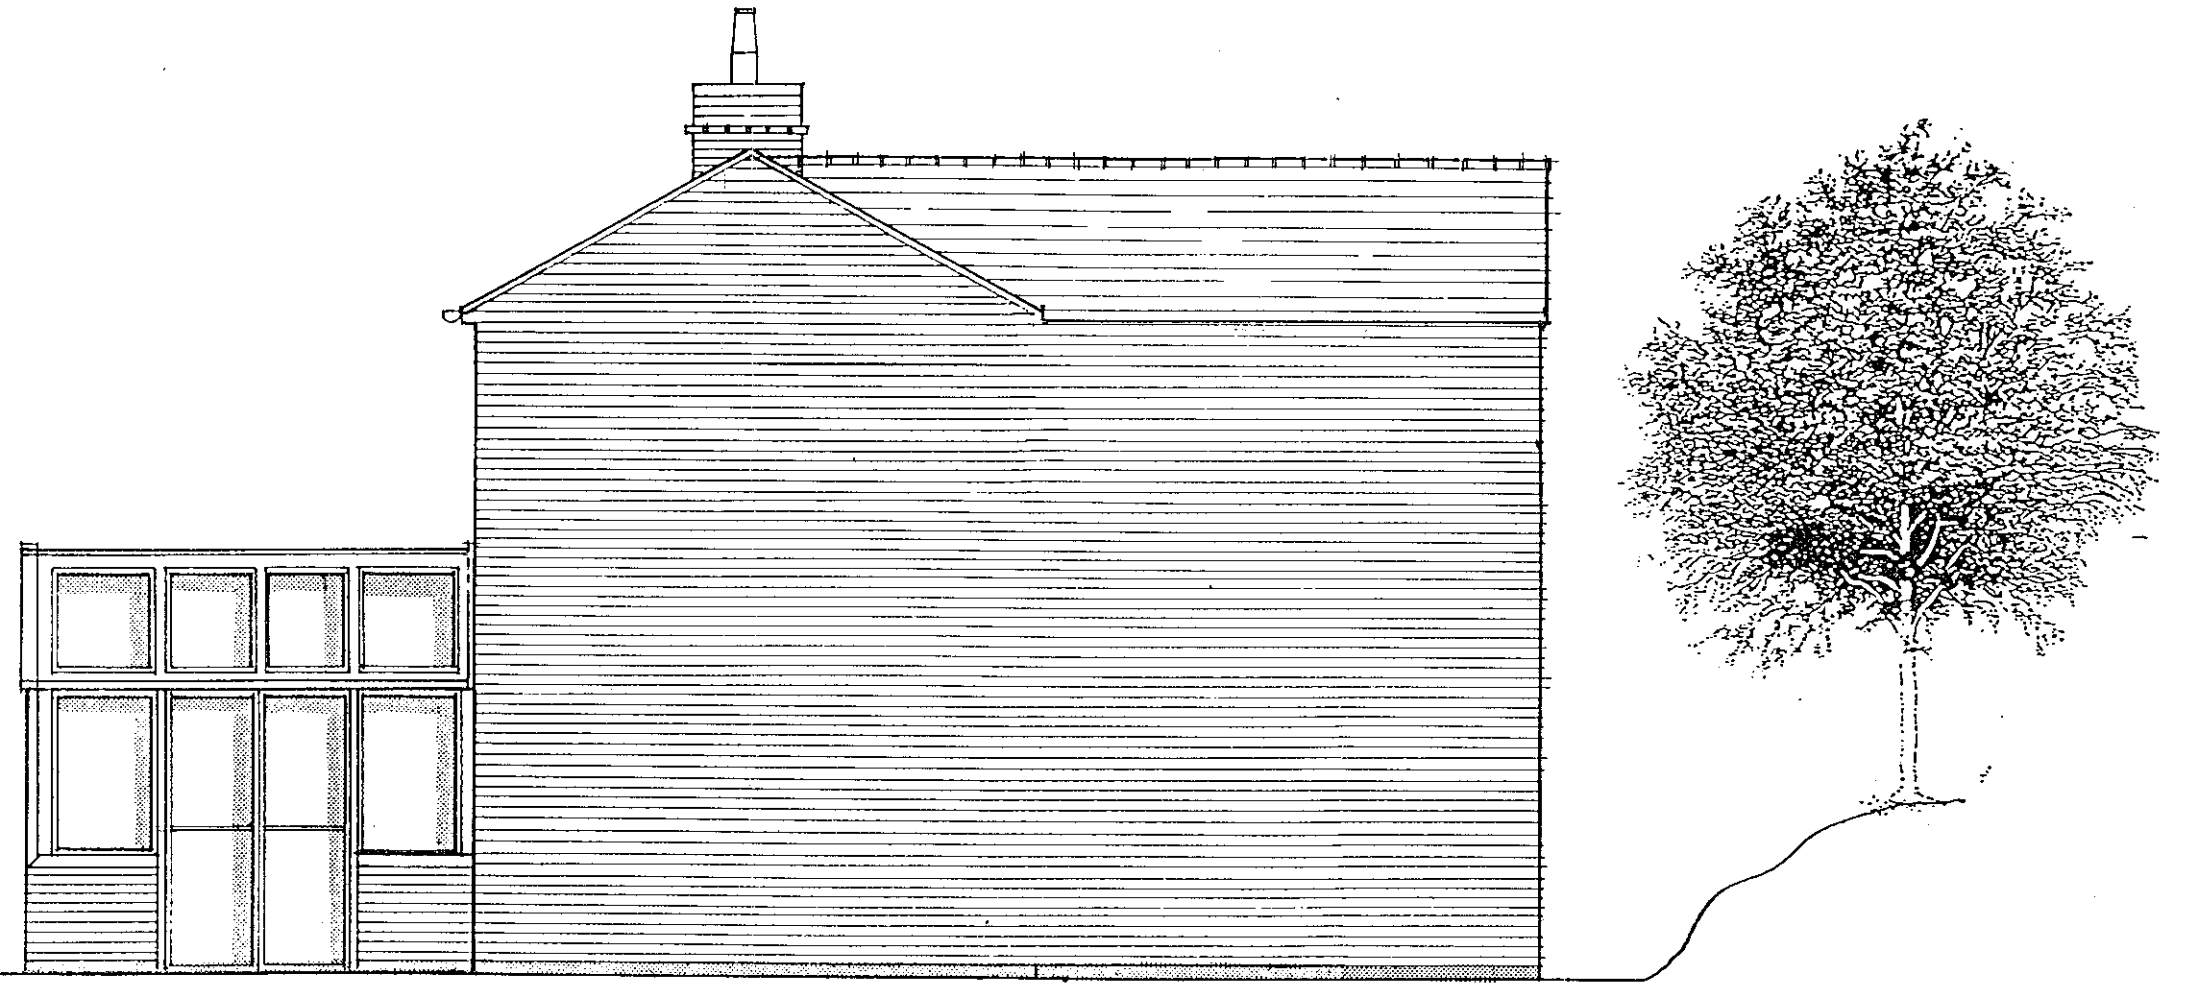

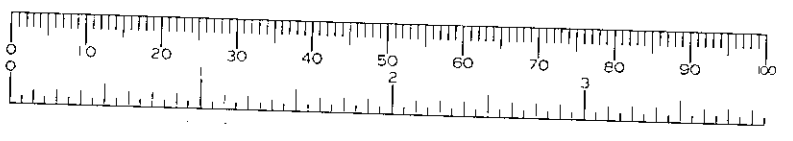

PROP. SIDE ELEVATION, SOUTH
DRWG. NO DES 24 A
SCALE 1:50

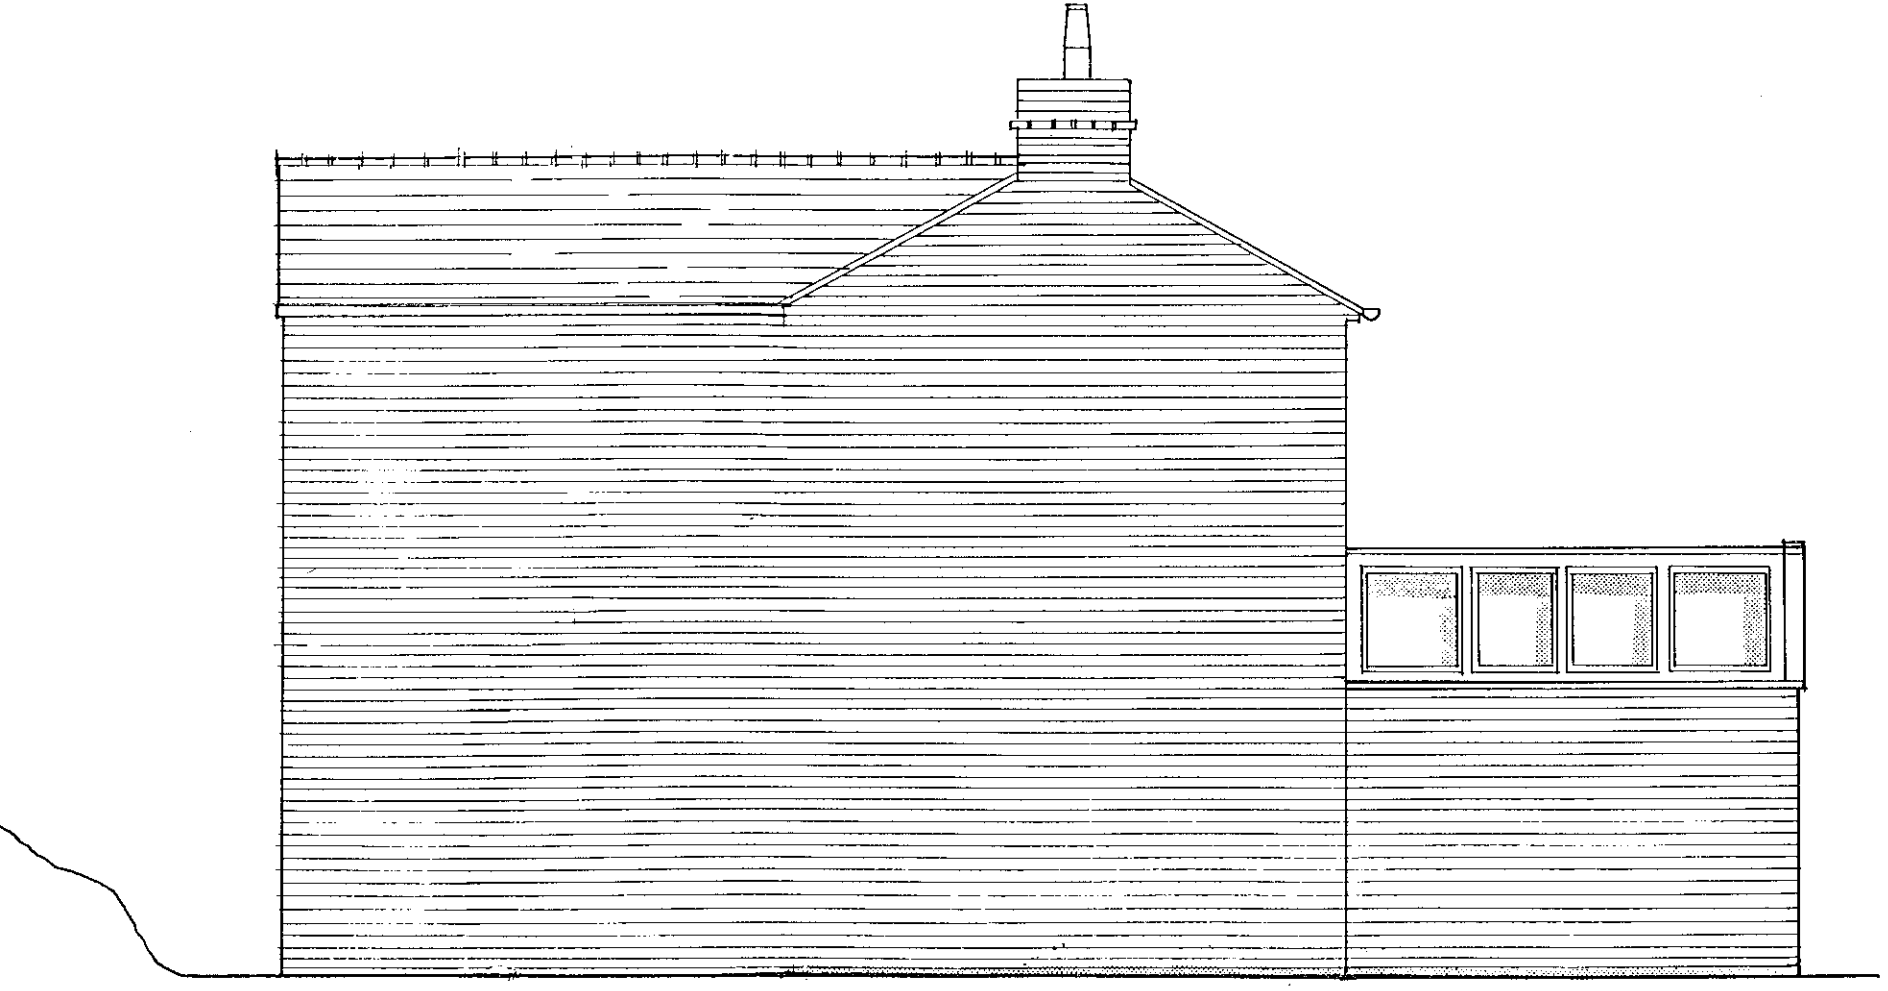

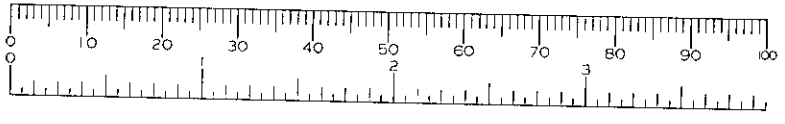


PROP. SIDE ELEVATION, NORTH
DRWG. NO DES 25
SCALE 1:50

Proposed alterations to The Old Pollard, Whistley Green, Hurst, Berkshire


Presented by **Heighway Field Associates** Chartered Architects.
01628 783118


COMPARISON DRAWING. APPENDIX (6)

Existing Elevations at 1.100

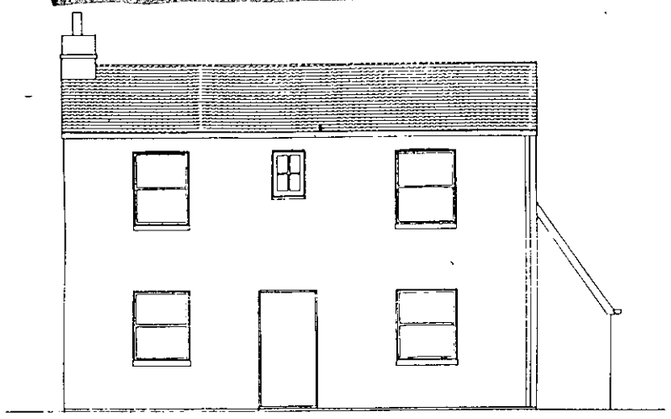


Loddon Road Elevation

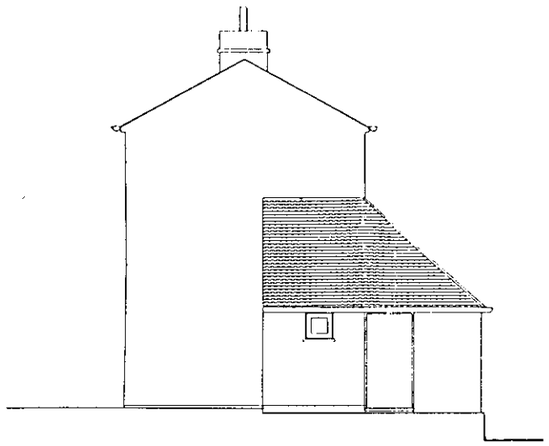

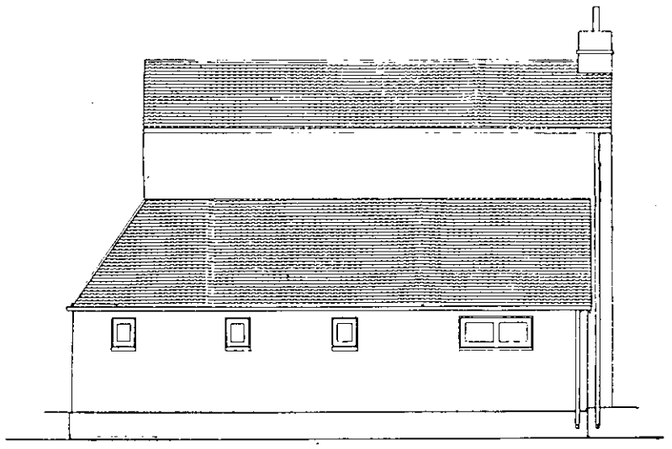



Broadwater Lane Elevation

Approved Elevation at 1.100 Application No 98/68635/F

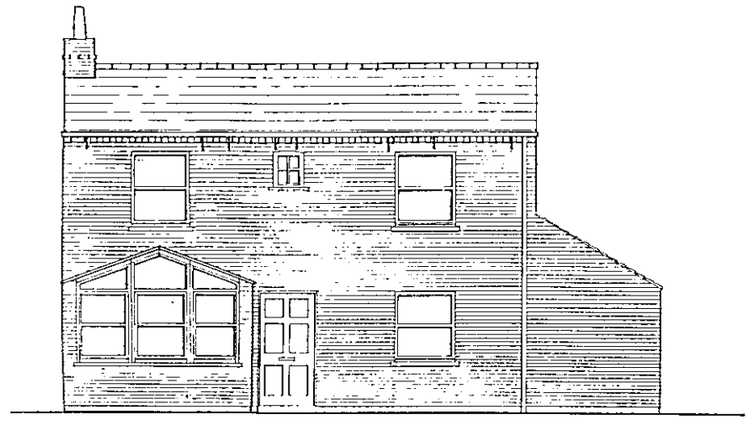


Loddon Road Elevation

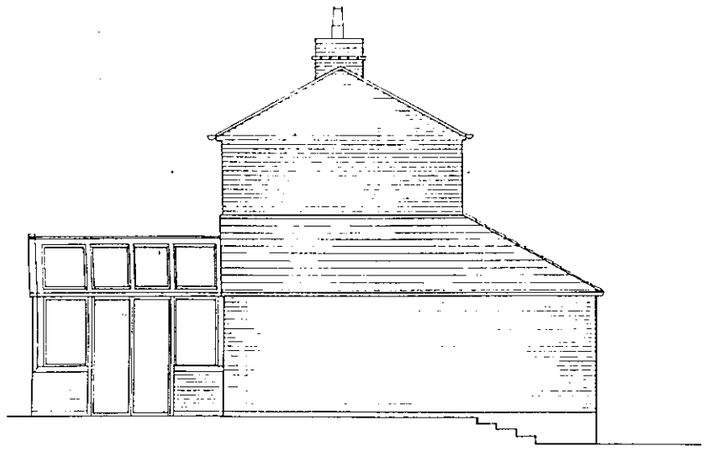

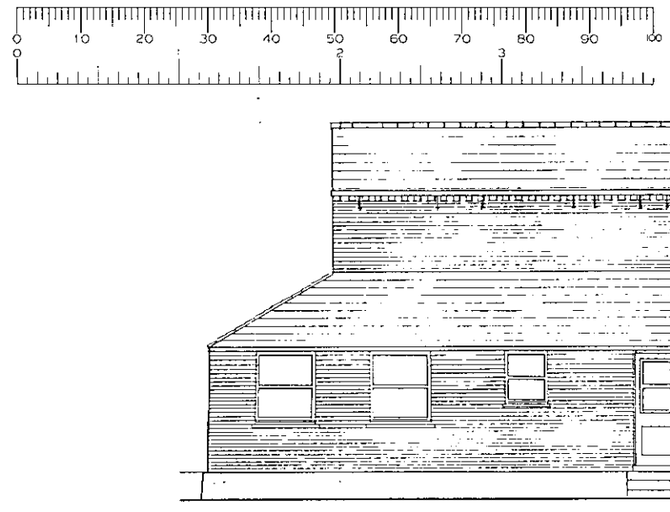



Broadwater Lane Elevation

Proposed Elevations at 1.100 Application No F2000/521- Subject to Appeal

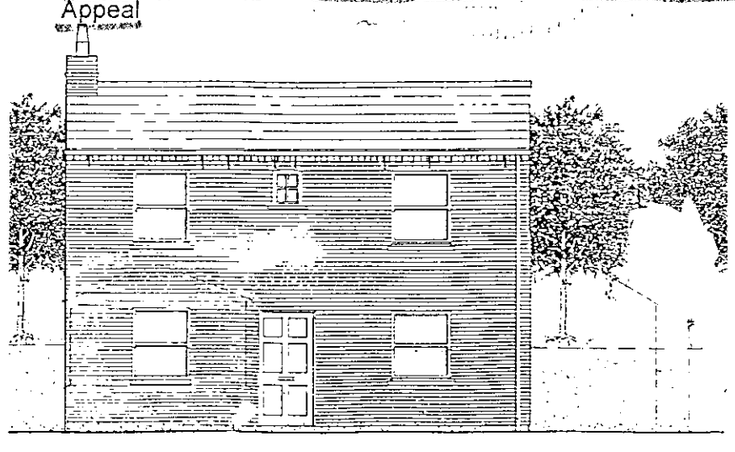


Loddon Road Elevation

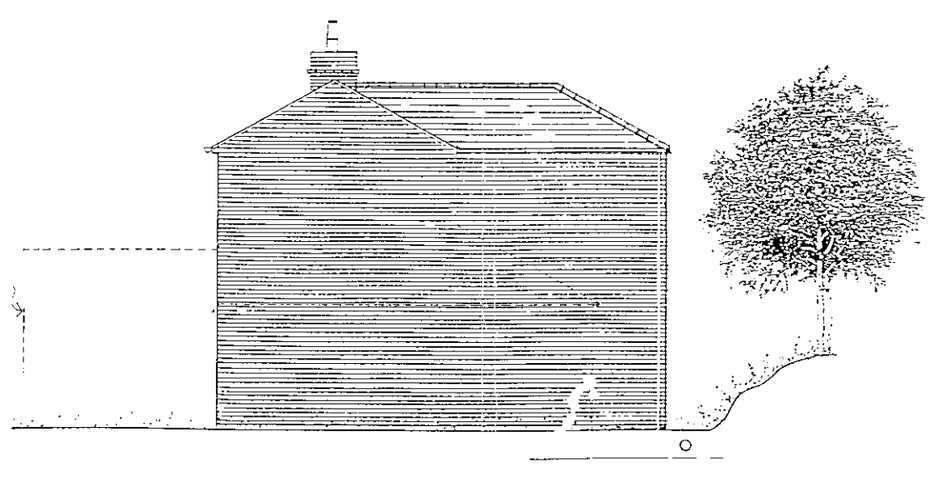

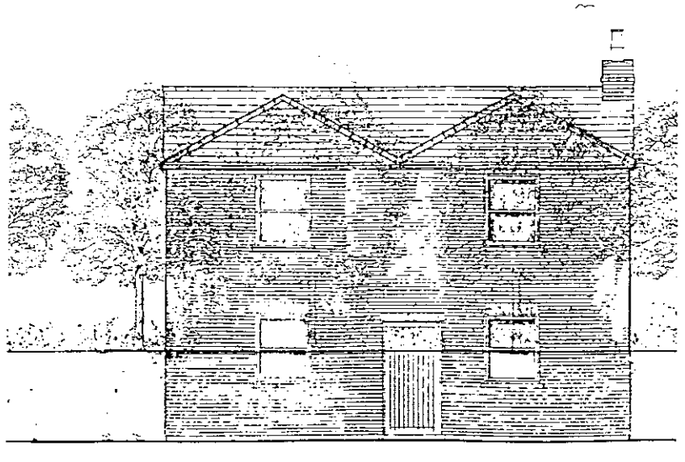



Broadwater Lane Elevation

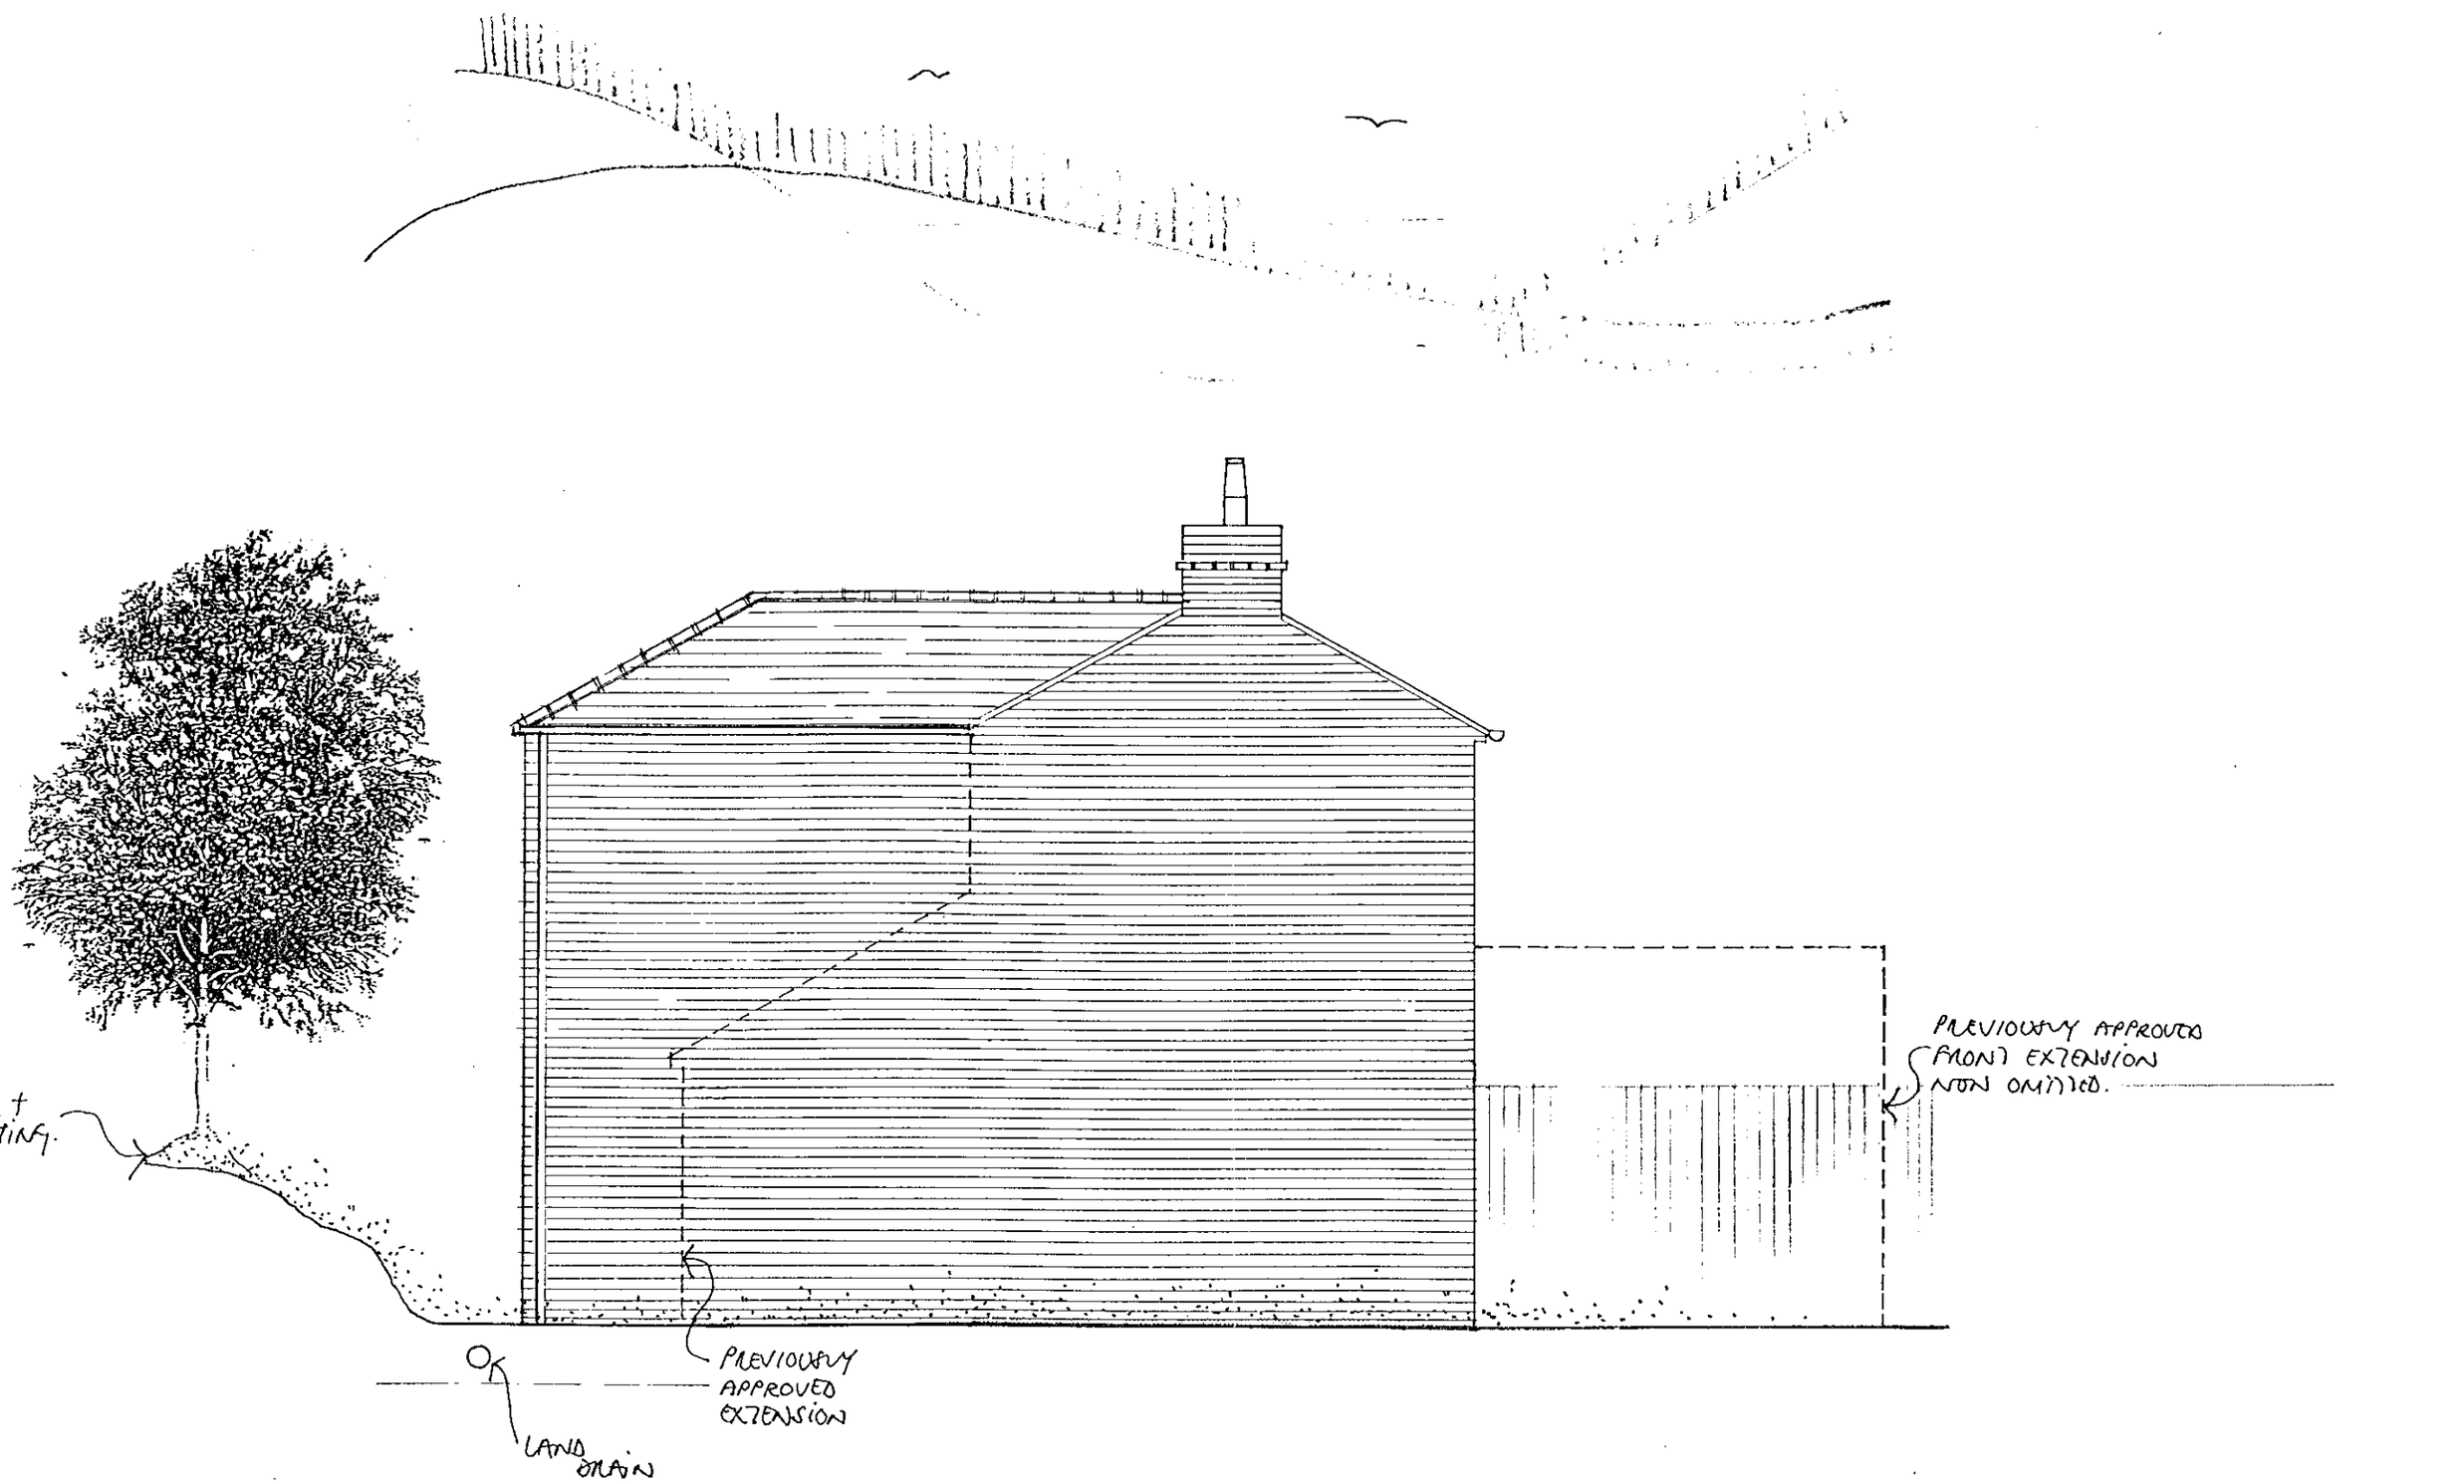

PROP. SIDE ELEVATION, NORTH
DRWG. NO DES 25 A
SCALE 1:50


Heighway Field Associates
chartered architects

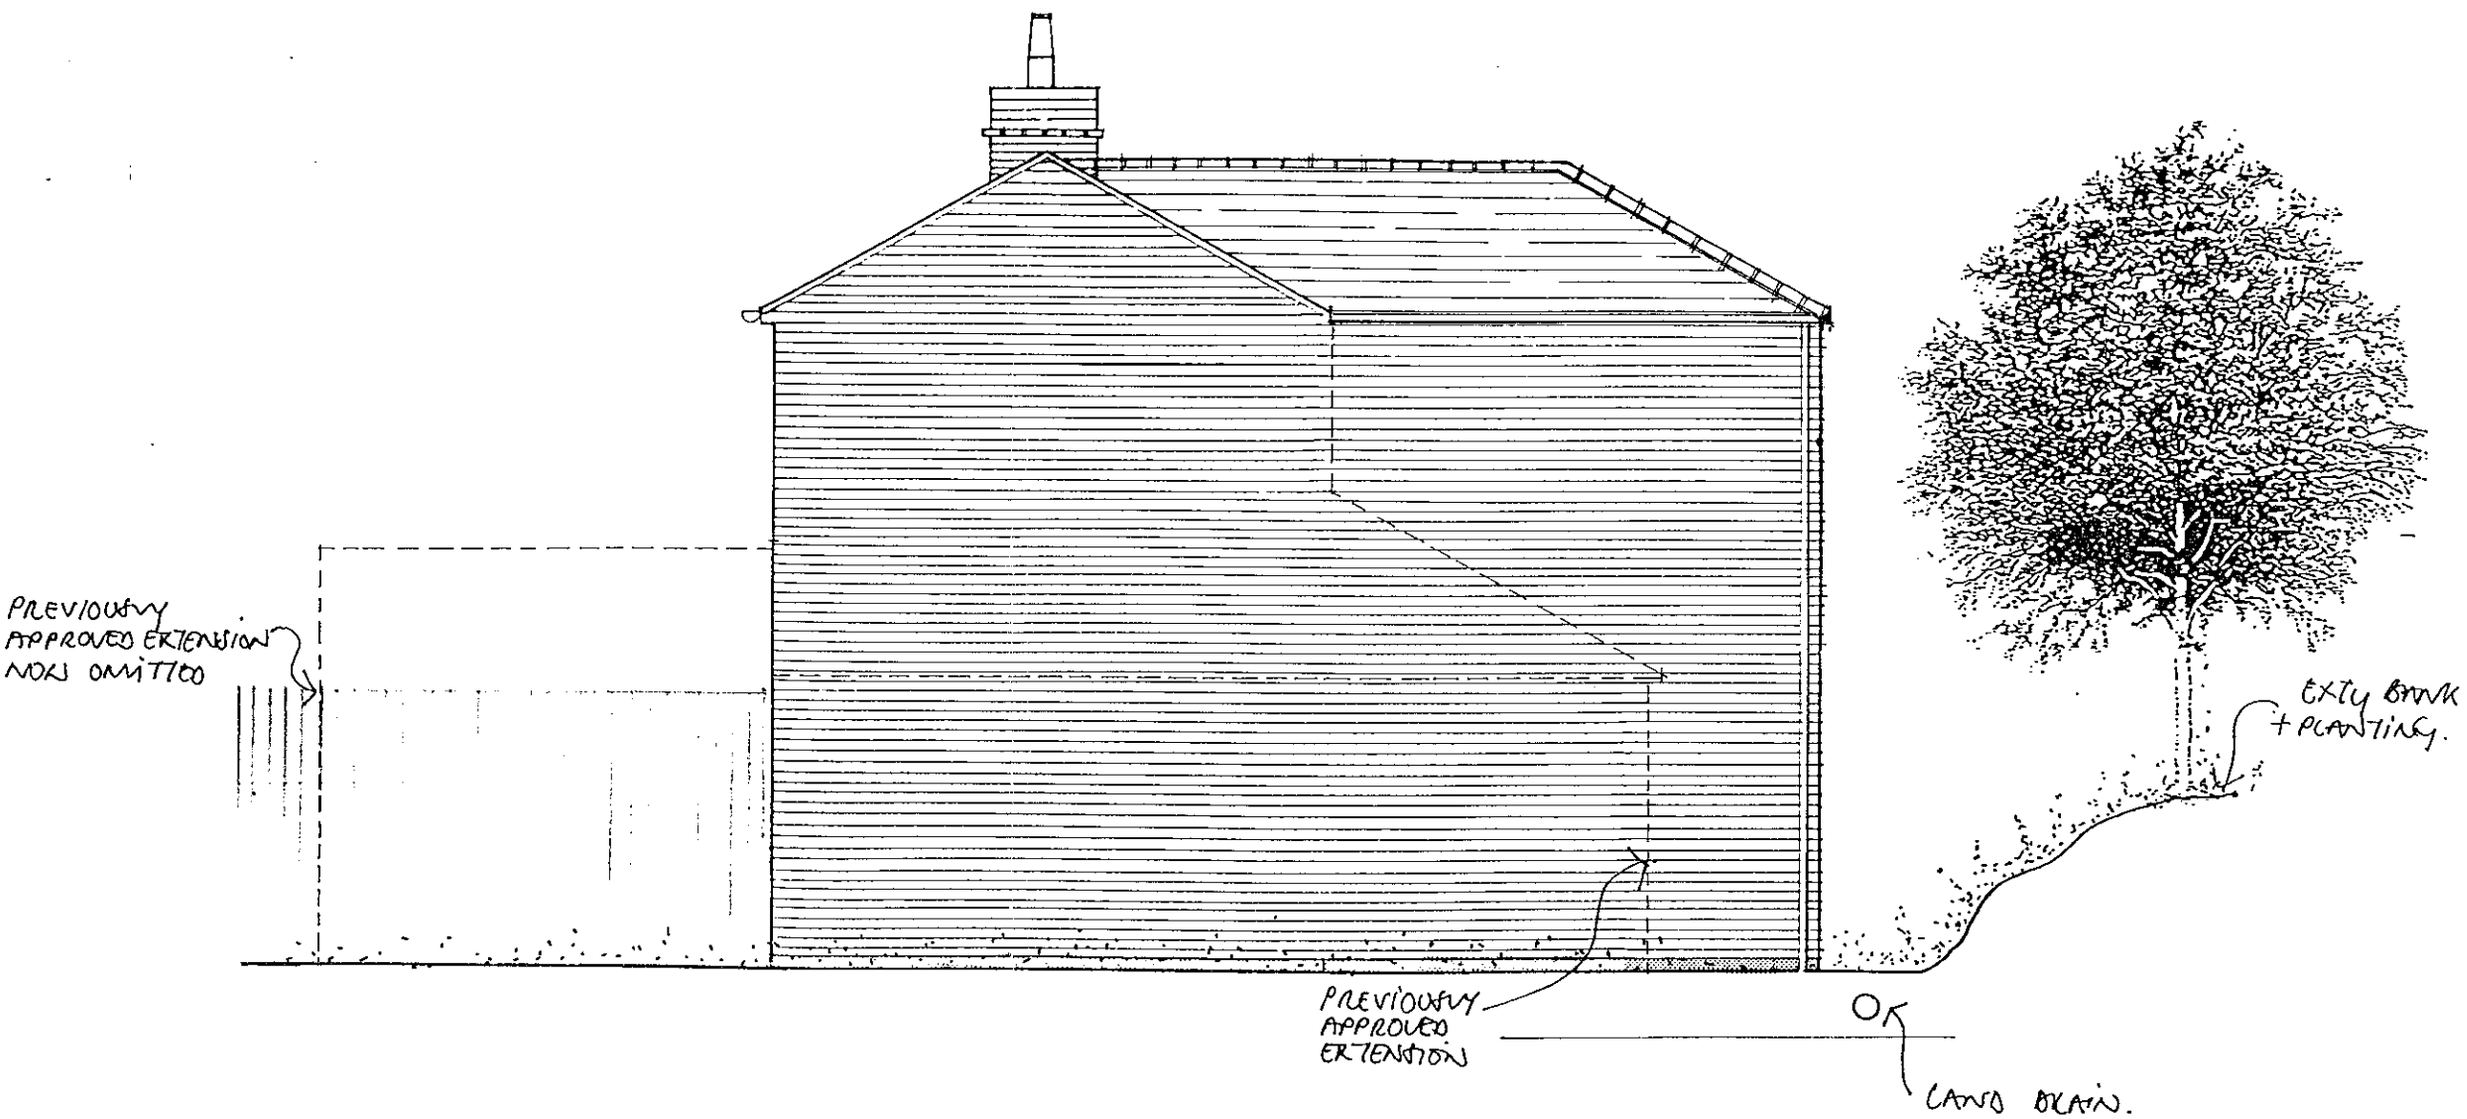


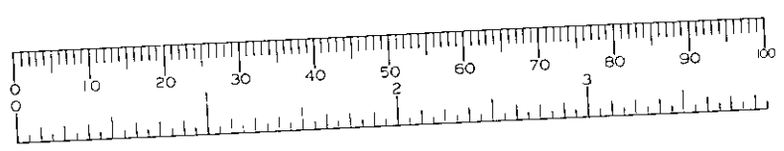

PROP. SIDE ELEVATION, SOUTH
DRWG. NO DES 24 ~~A~~ B.
SCALE 1:50


Heighway Field Associates
chartered architects

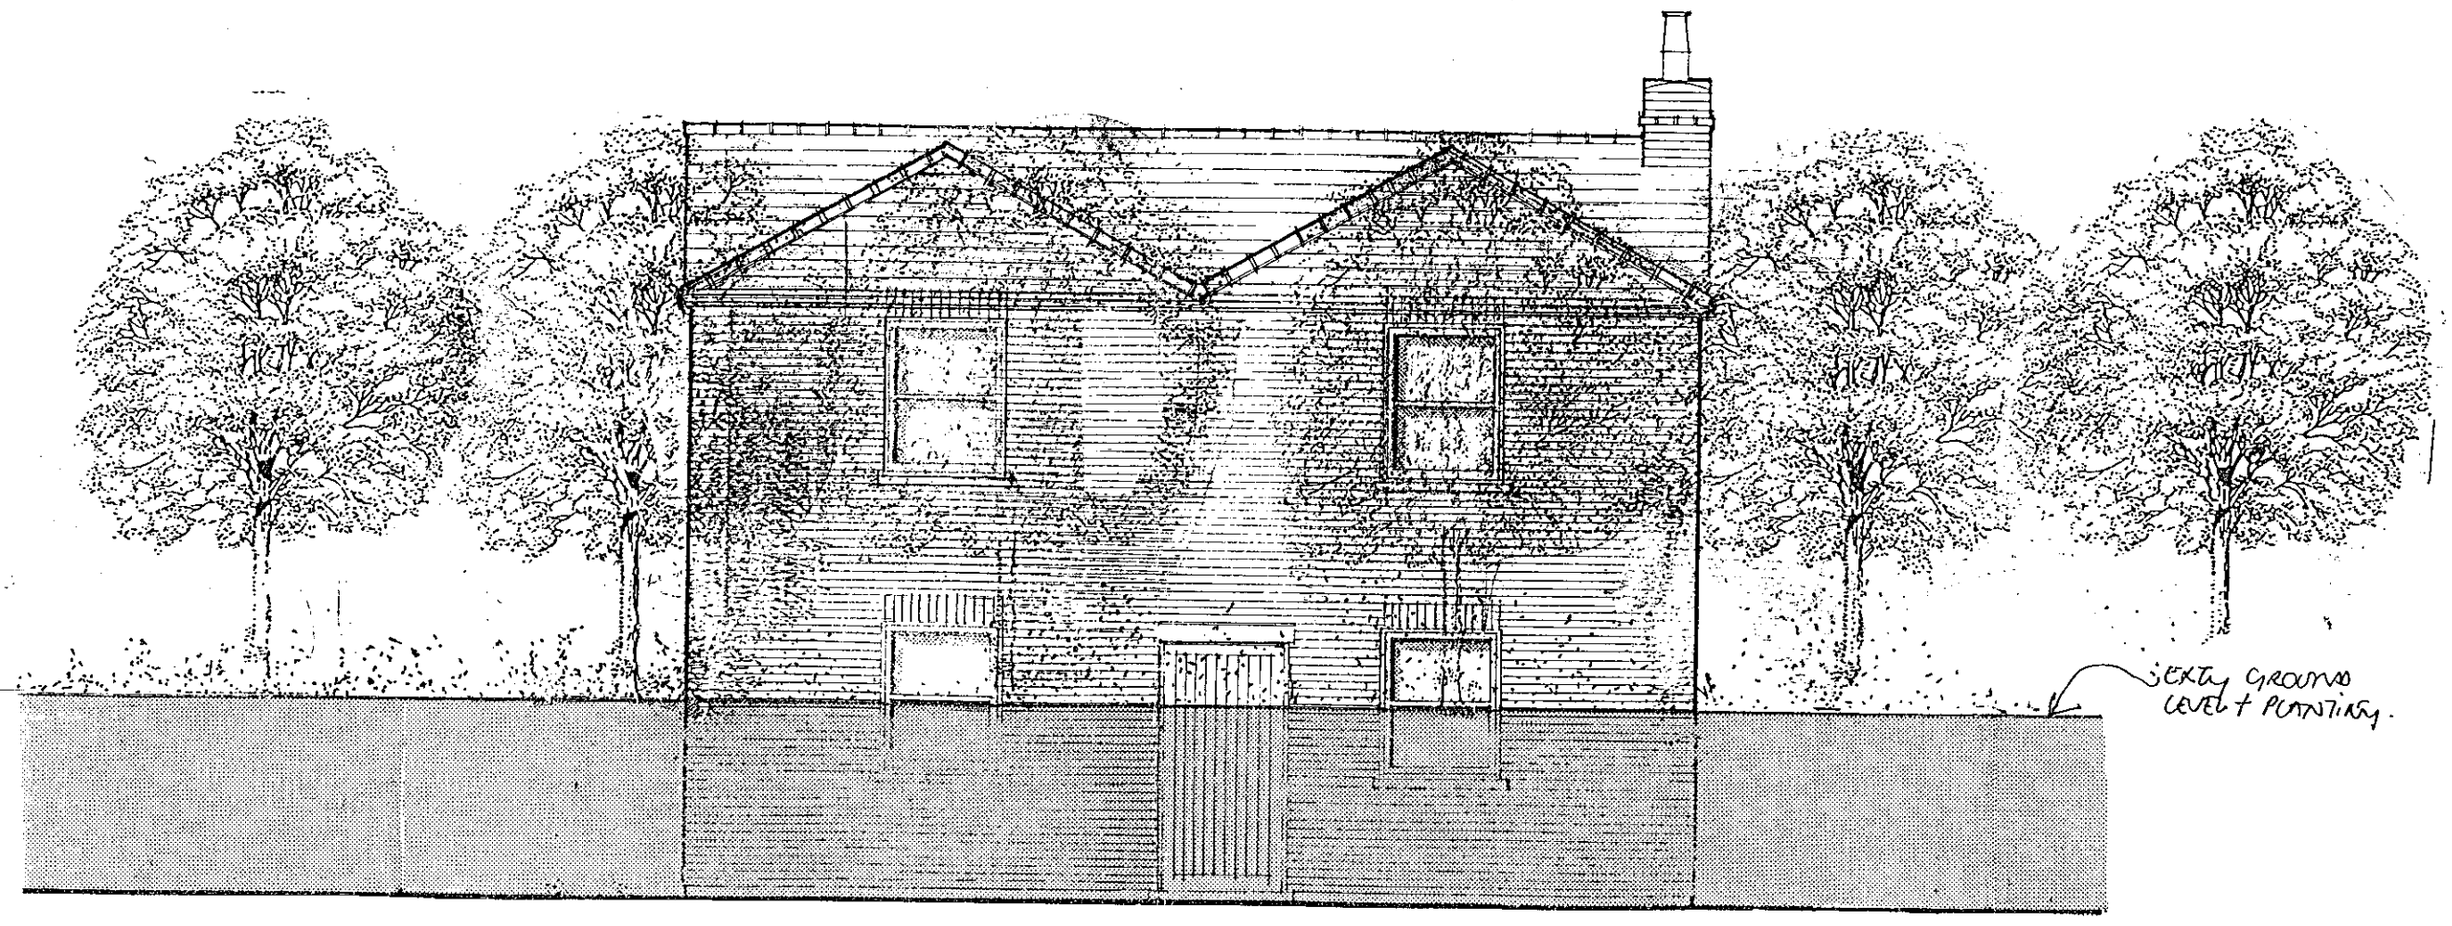


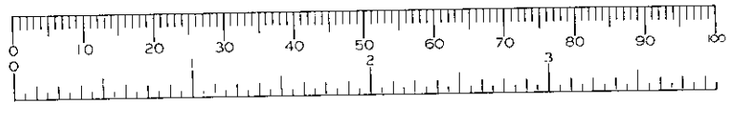

PROP. REAR ELEVATION
DRWG. NO DES 23A.
SCALE 1:50


Heighway Field Associates
chartered architects

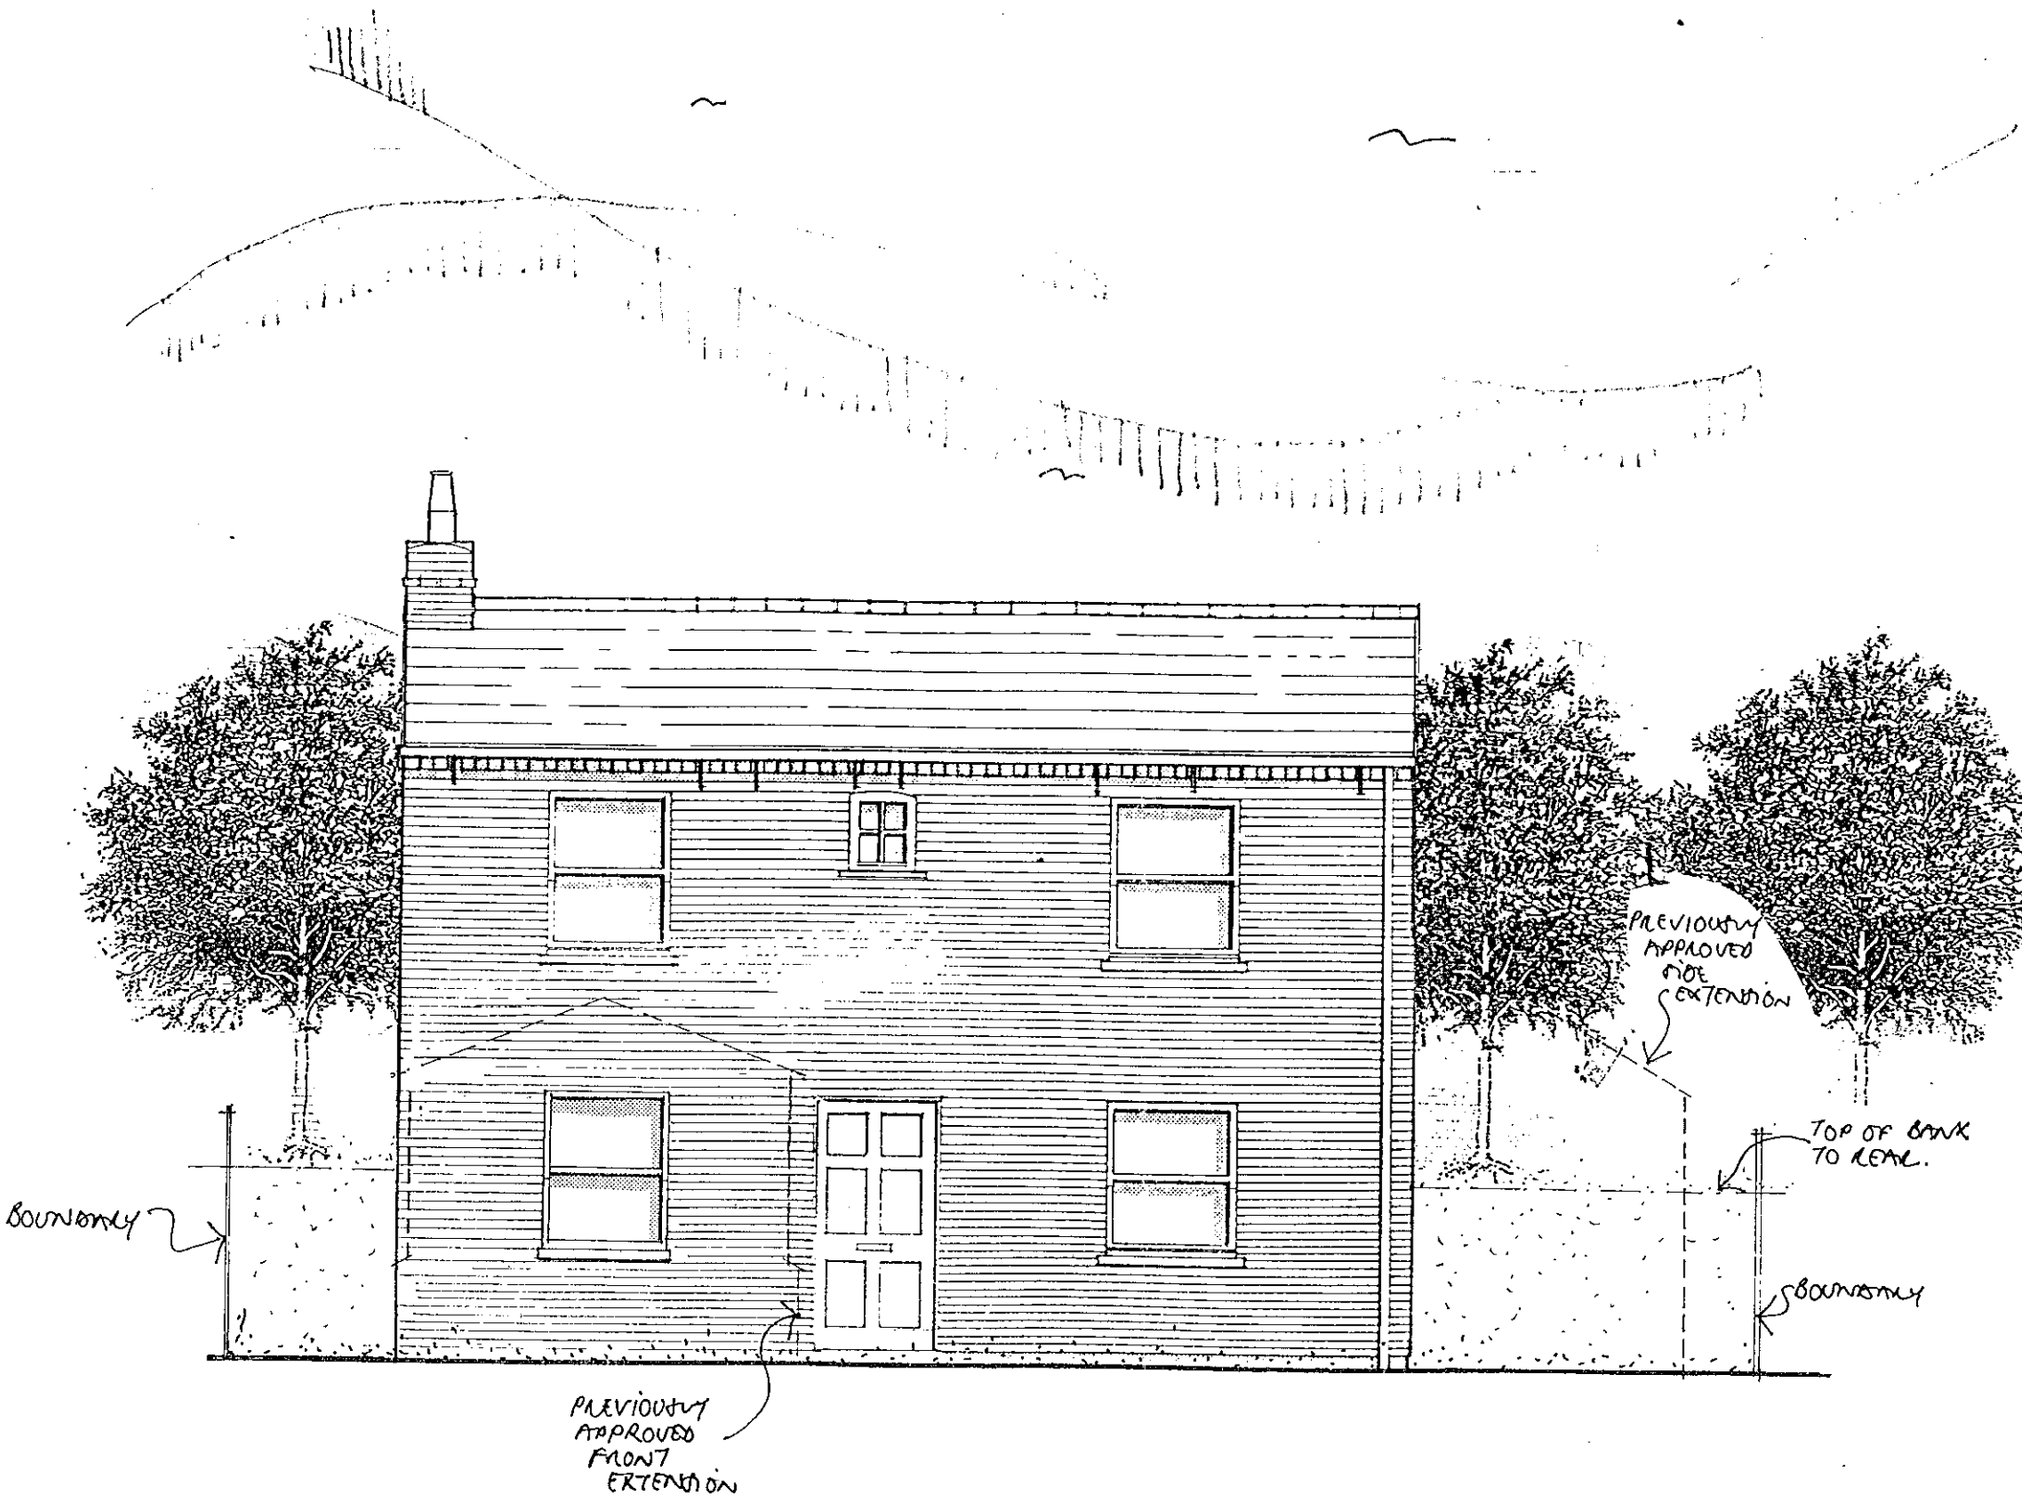


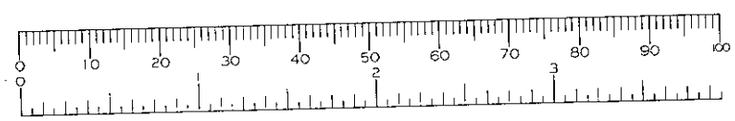

PROP. FRONT ELEVATION
DRWG. NO DES 22 A
SCALE 1:50

Heighway Field Associates
chartered architects

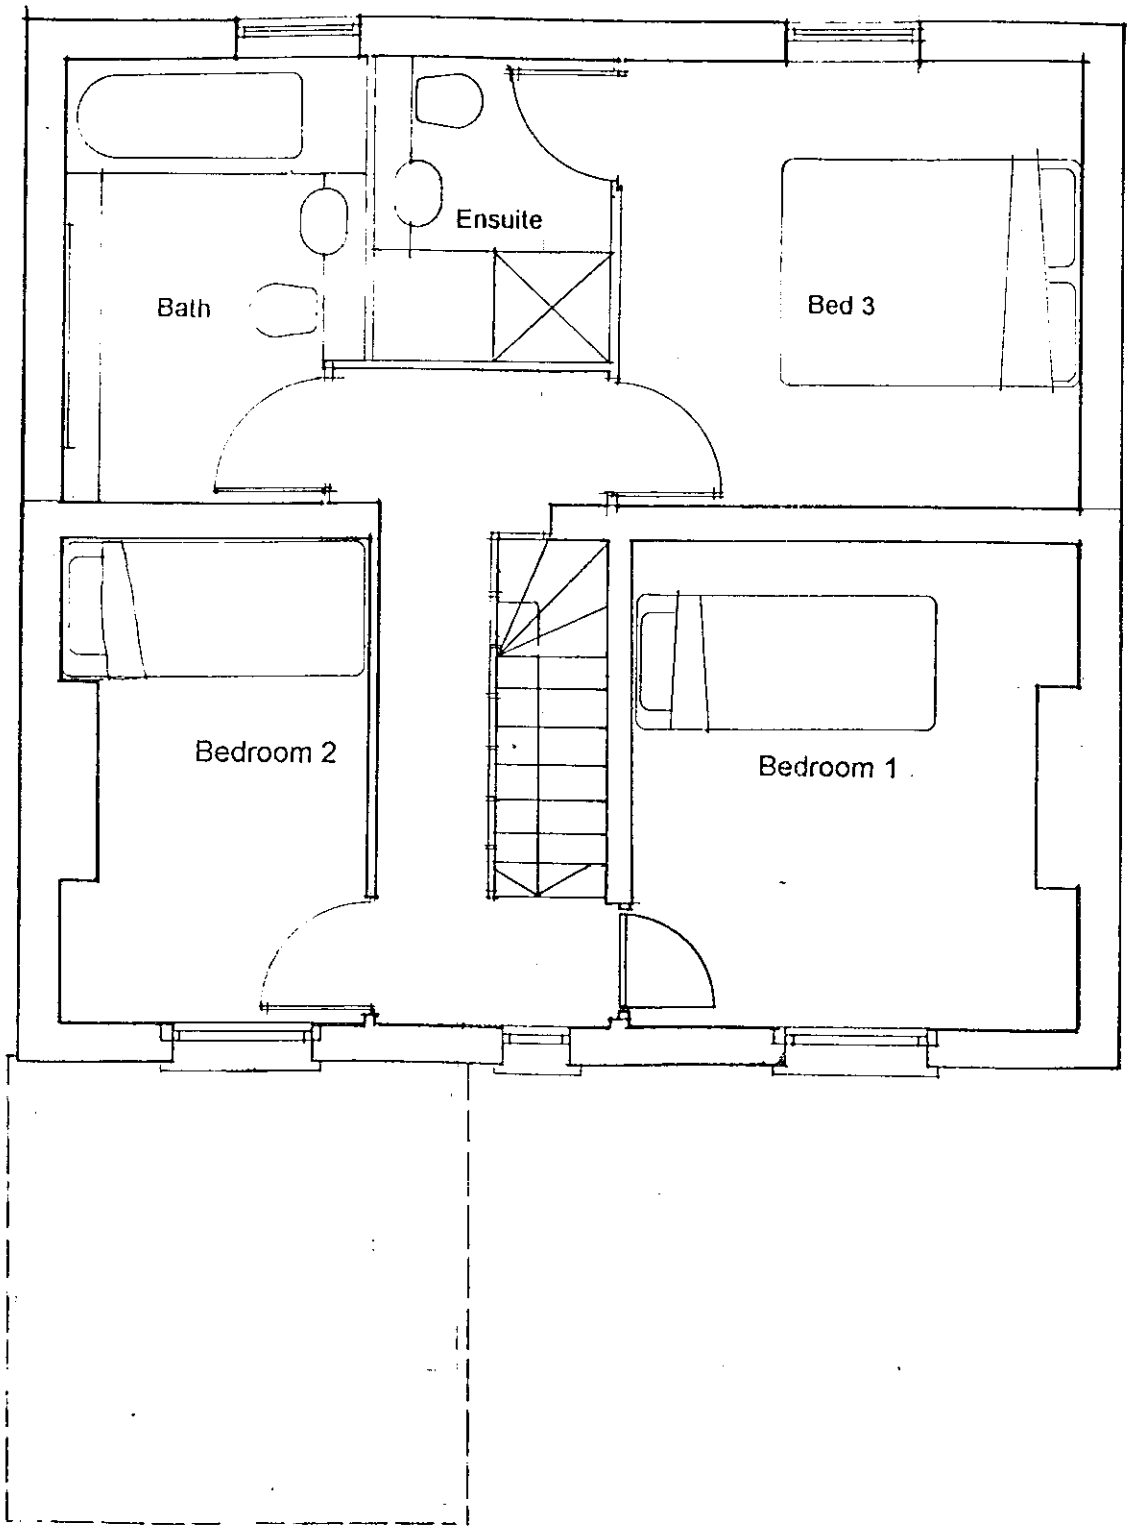

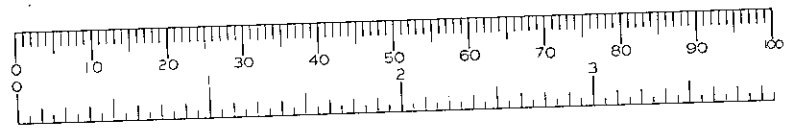

PROP. FIRST FLOOR PLAN
DRWG. NO DES 21A.
SCALE 1:50

Heighway Field Associates
chartered architects

EXTG BANK + EVERGREEN TREES.

NEW CONCRETE PIPE UNDER EXTENSION FLOOR TO STRUCTURAL ENGINEERS DETAIL FOR WATER IN EXTG DITCH

Dining

Kitchen

Study

Living

EXTG STRUCTURE TO BE DEMOLISHED.


FOOTPRINT OF PREVIOUSLY APPROVED EXTENSION.


SPREVIOUSLY APPROVED CONSERVATORY / BREAKFAST ROOM

0 10 20 30 40 50 60 70 80 90 100
0 2 3


A: 7.12.99. CONSERVATORY PLAN AMENDED. RAINWATER PIPE MOVED TO REAR.


PROP. GROUND FLOOR PLAN
DRWG. NO DES 20 A/B.
SCALE 1:50

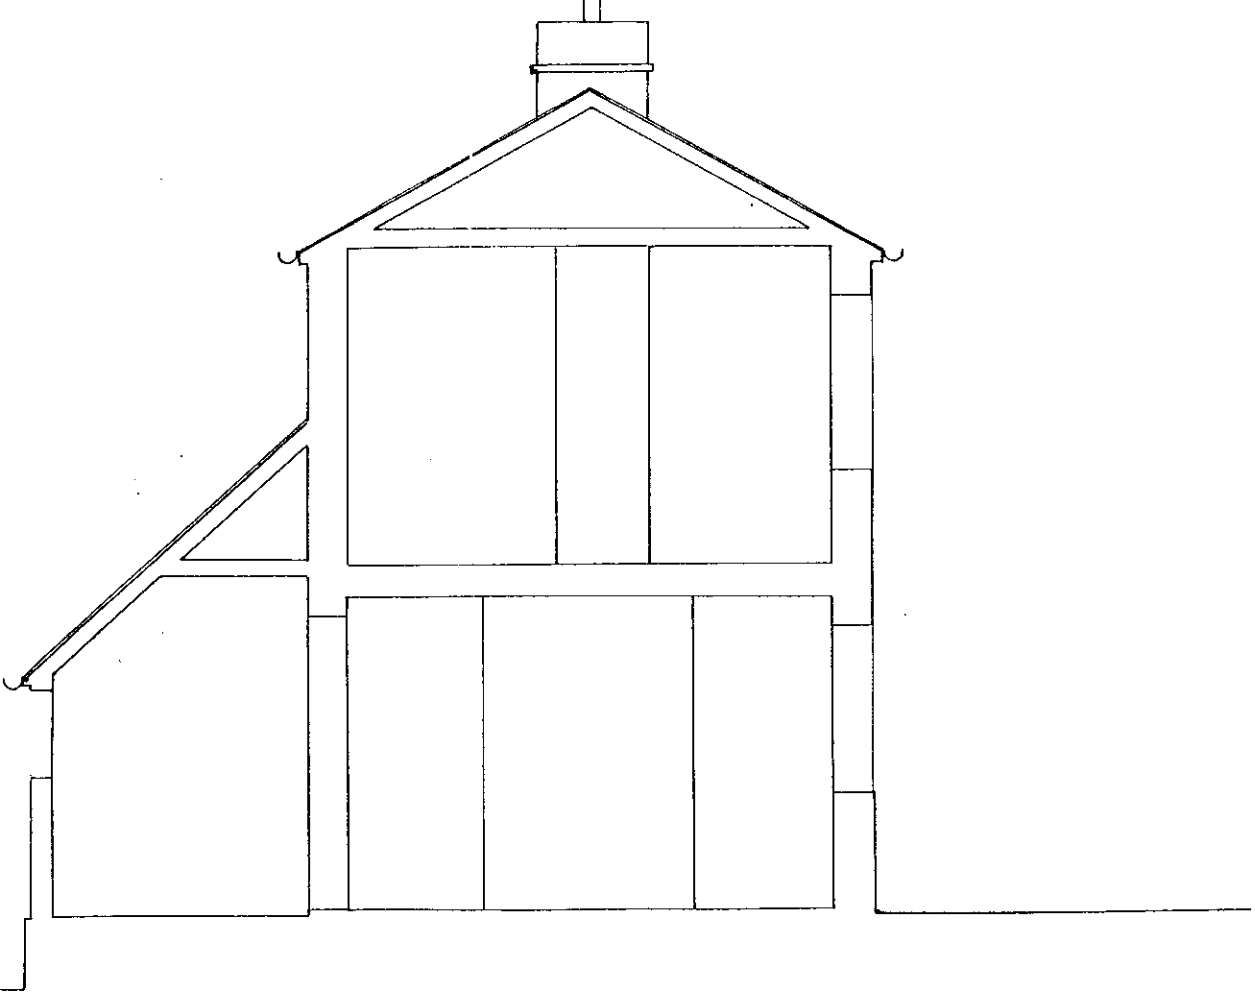

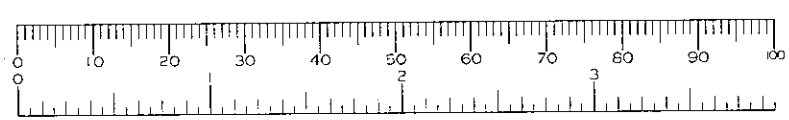



EXISTING SECTION AA
DRWG NO SUR 10
SCALE 1:50
OCT 98

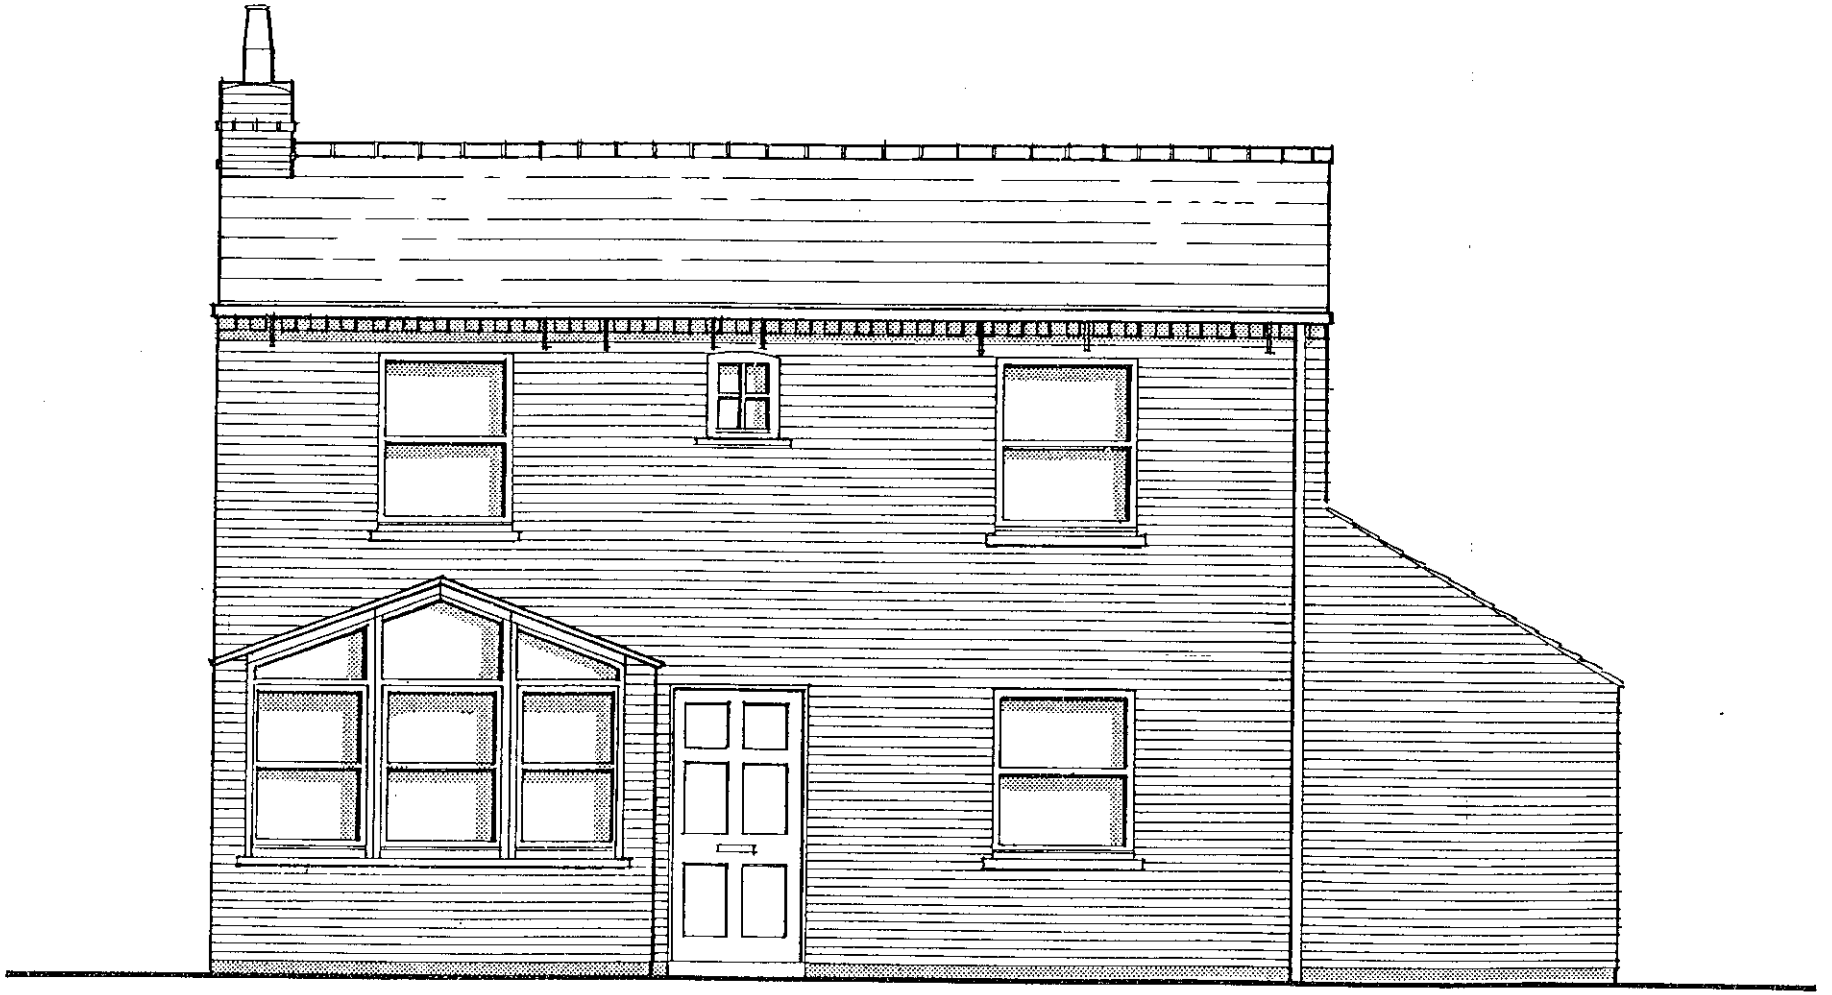

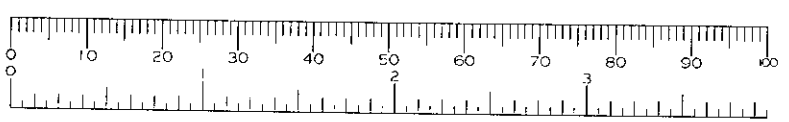



PROP. FRONT ELEVATION
DRWG. NO DES 22
SCALE 1:50

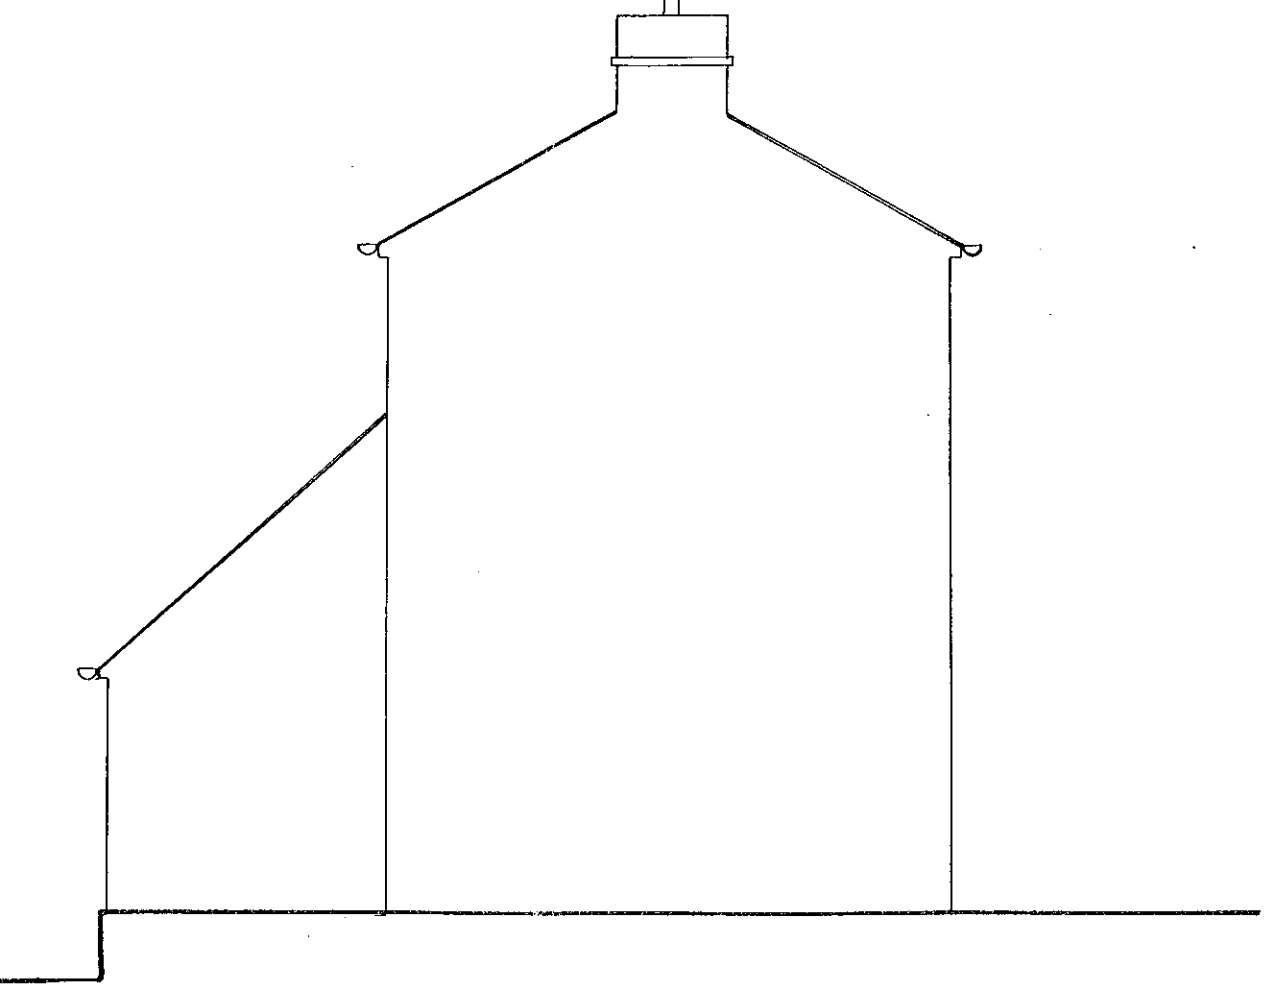

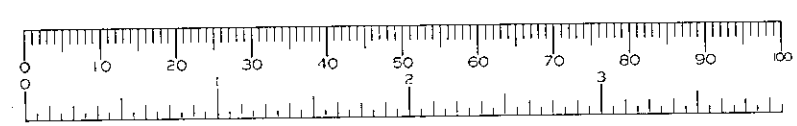



EXISTING SIDE ELEVATION
DRWG NO SUR 9
SCALE 1:50
OCT 98

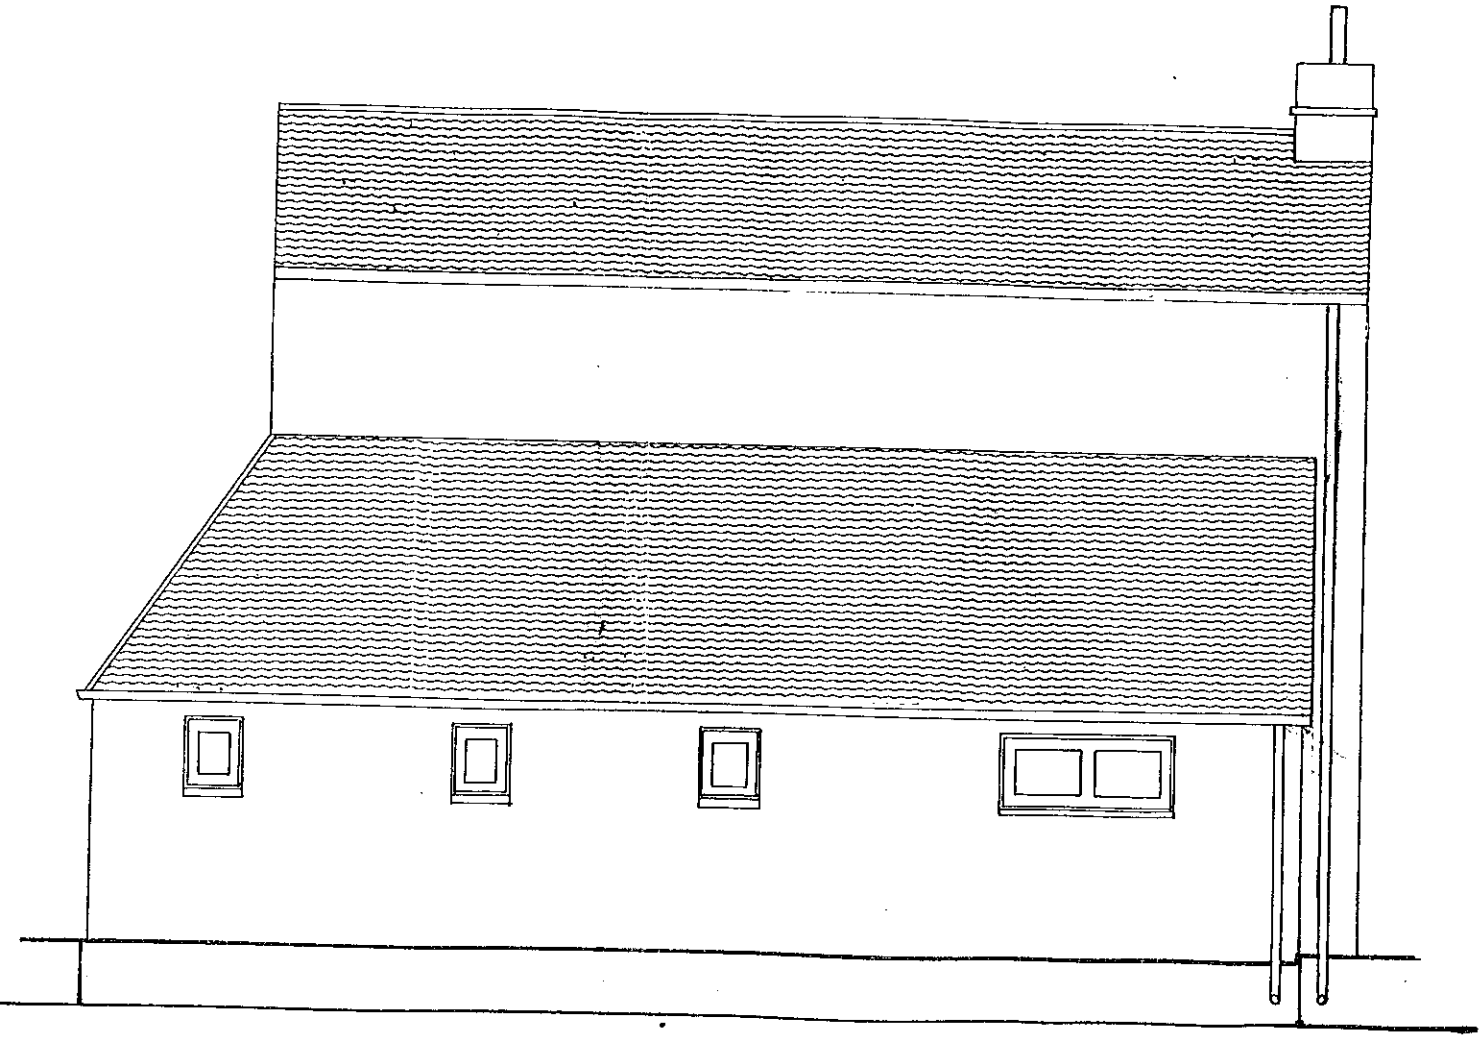

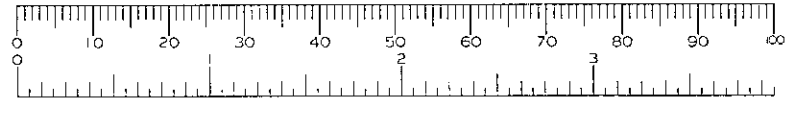



EXISTING REAR ELEVATION
DRWG NO SUR 8
SCALE 1:50
OCT 98

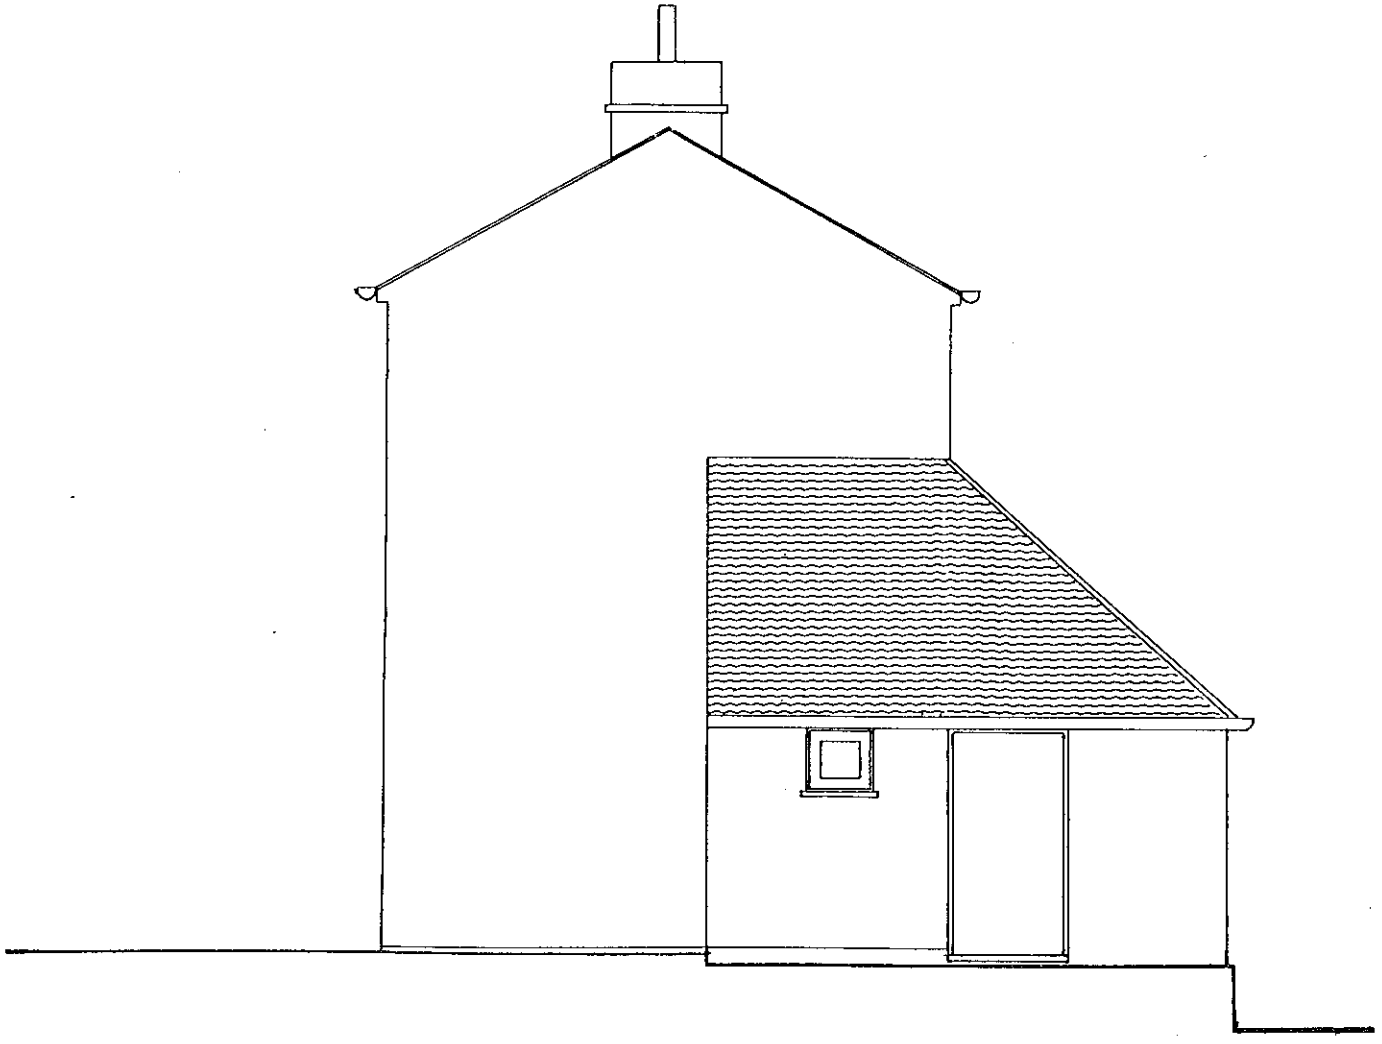

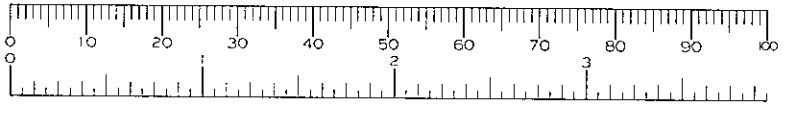



EXISTING SIDE ELEVATION
DRWG NO SUR 7
SCALE 1:50
OCT 98

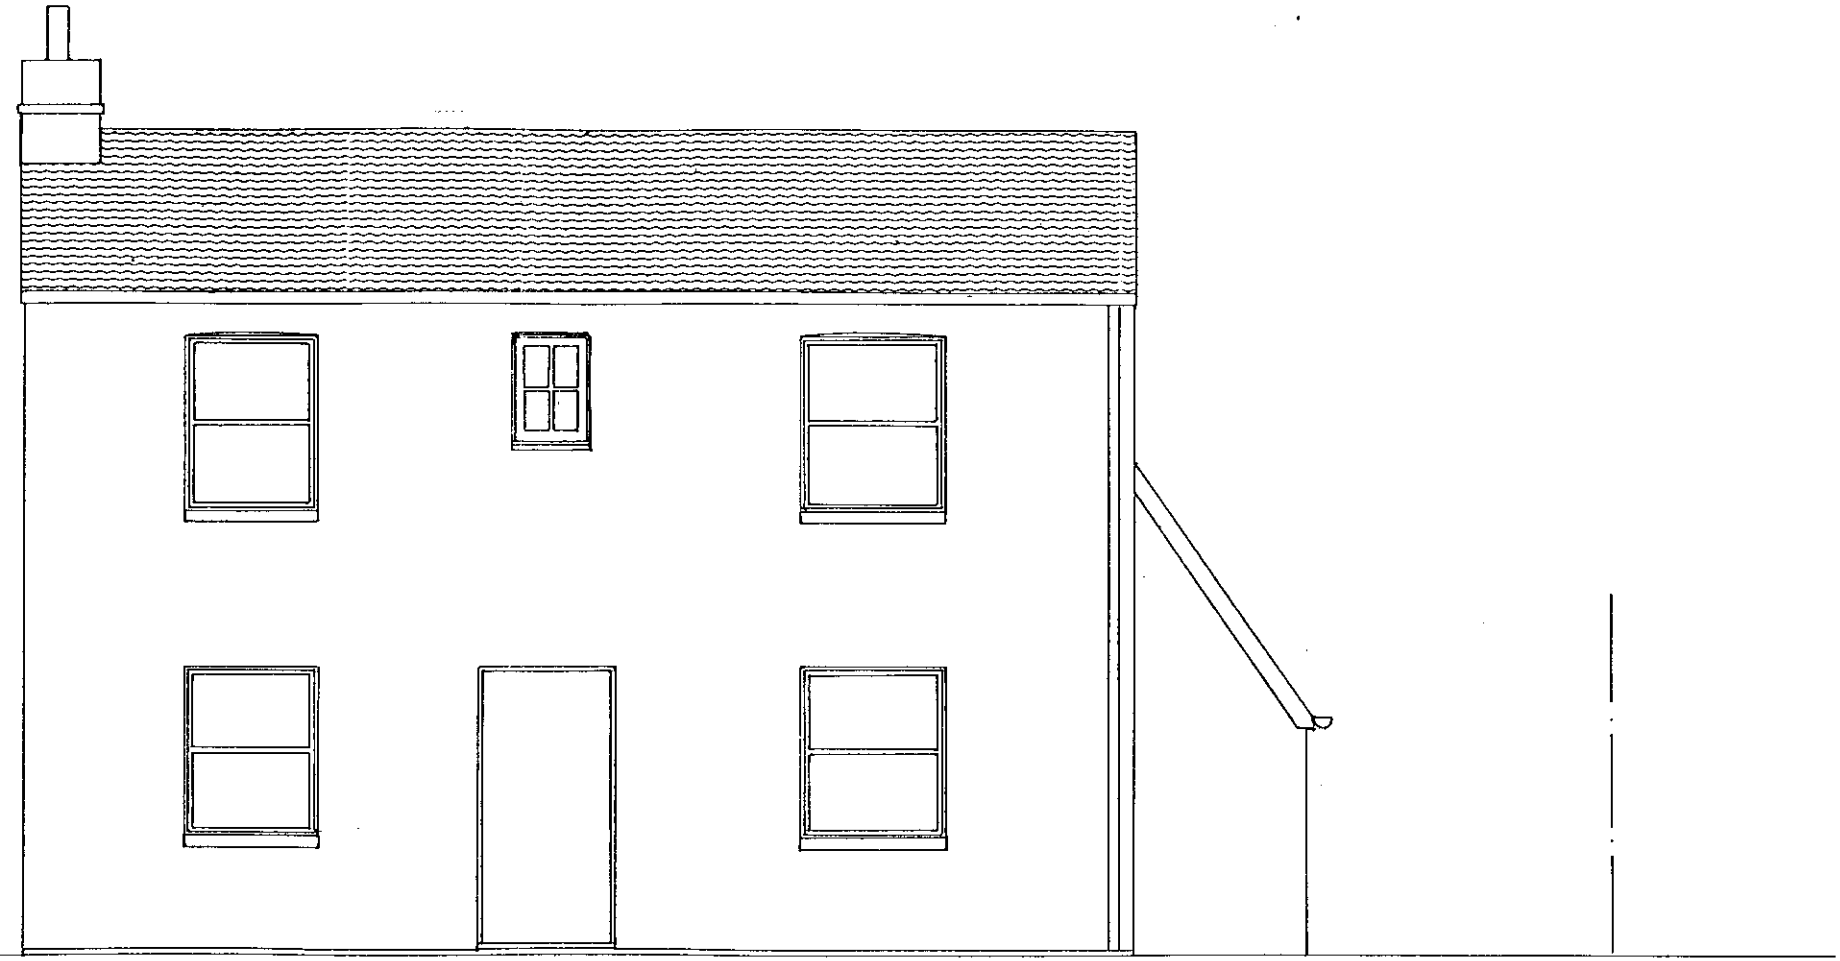

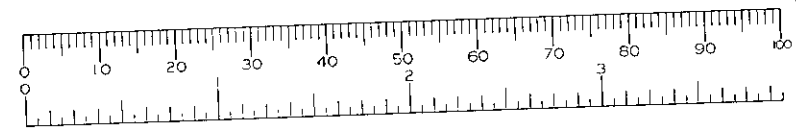



EXISTING FRONT ELEVATION
DRWG NO SUR 6
SCALE 1:50
OCT 98

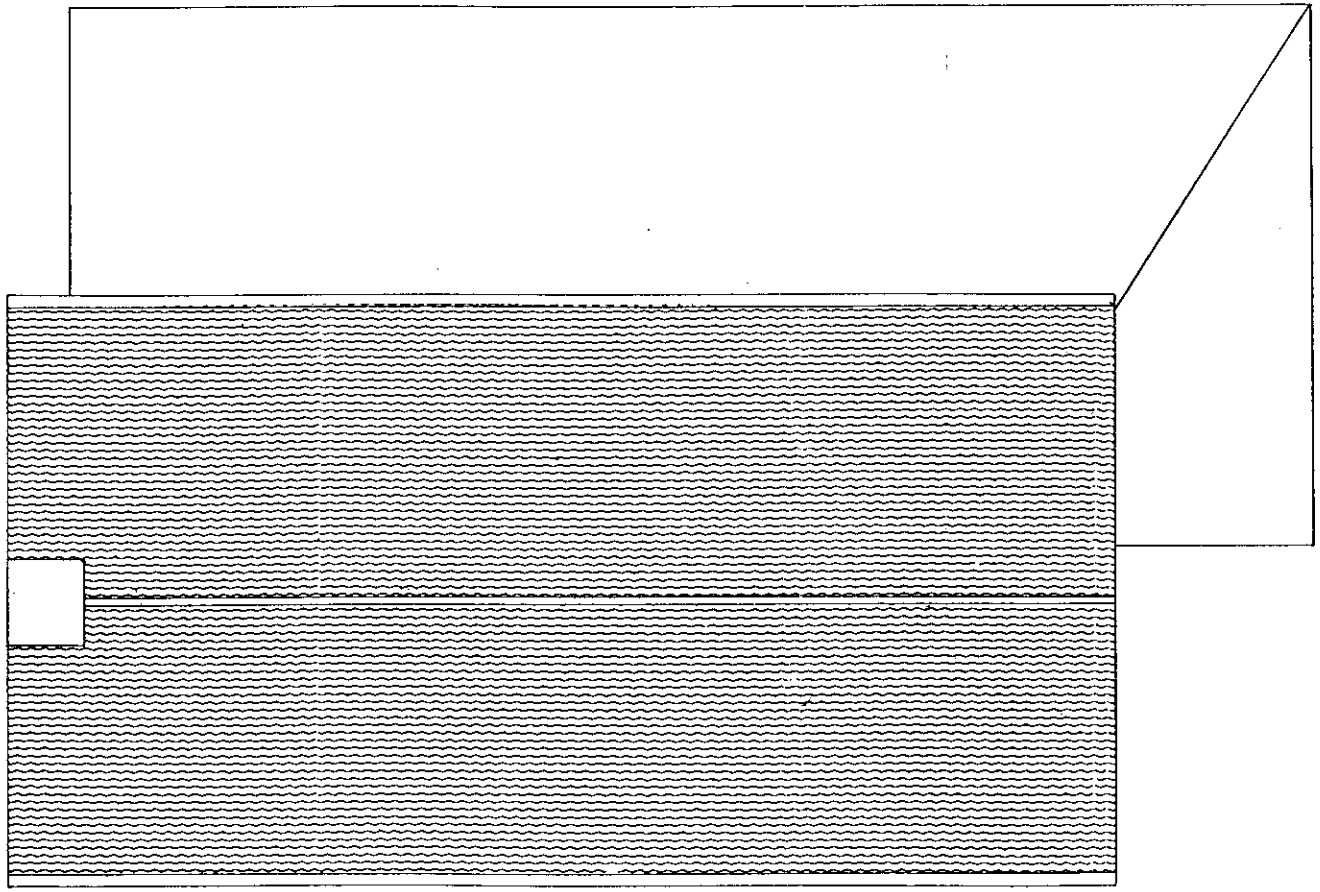

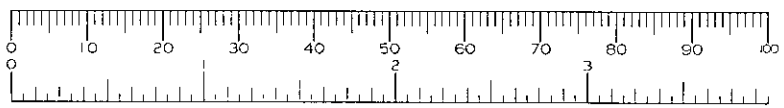



EXISTING ROOF PLAN
DRWG NO SUR 5
SCALE 1:50
OCT 98

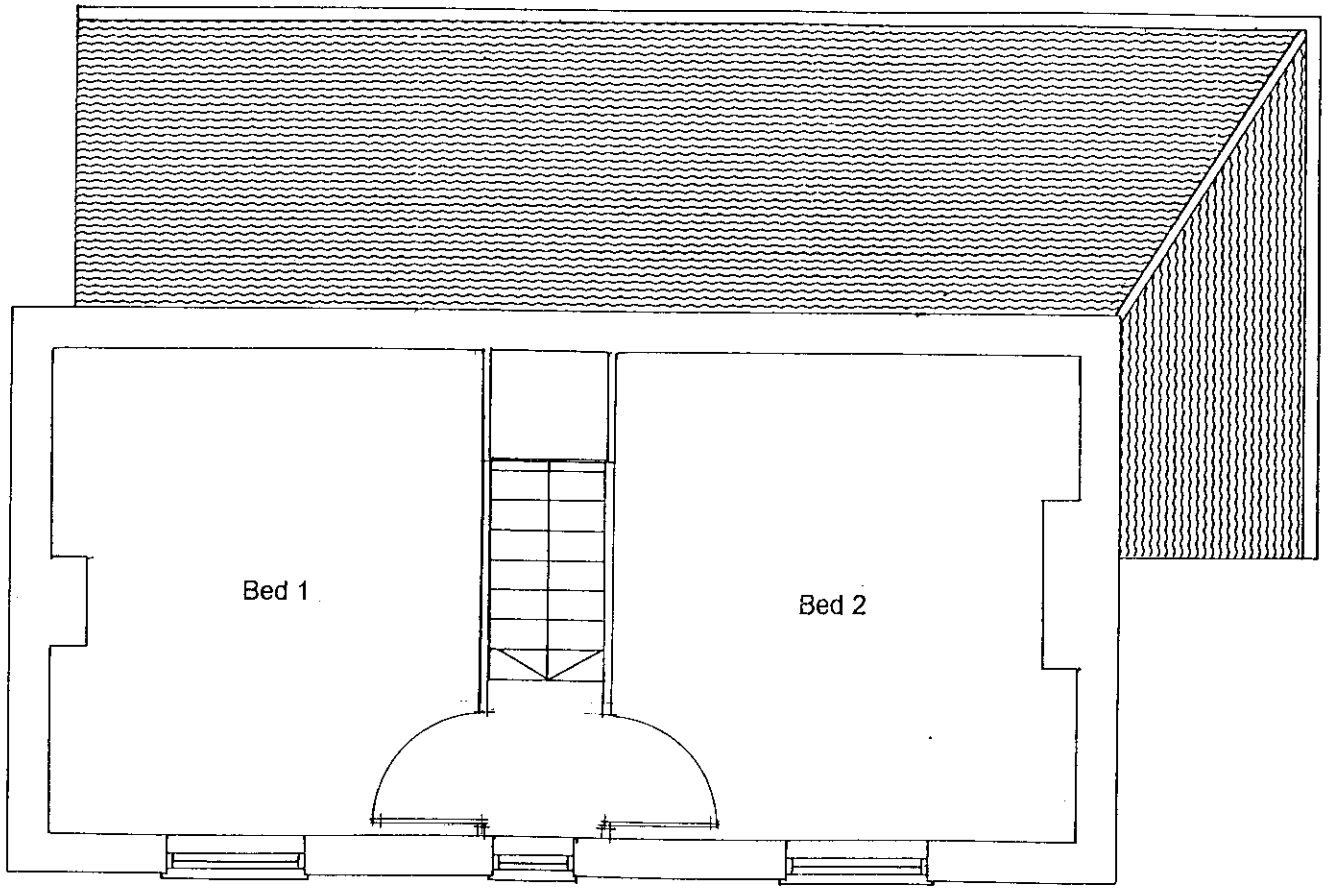

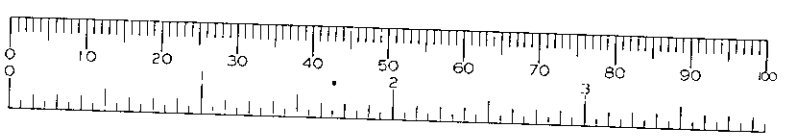

EXISTING FIRST FLOOR PLAN
DRWG NO SUR 4
SCALE 1:50
OCT 98

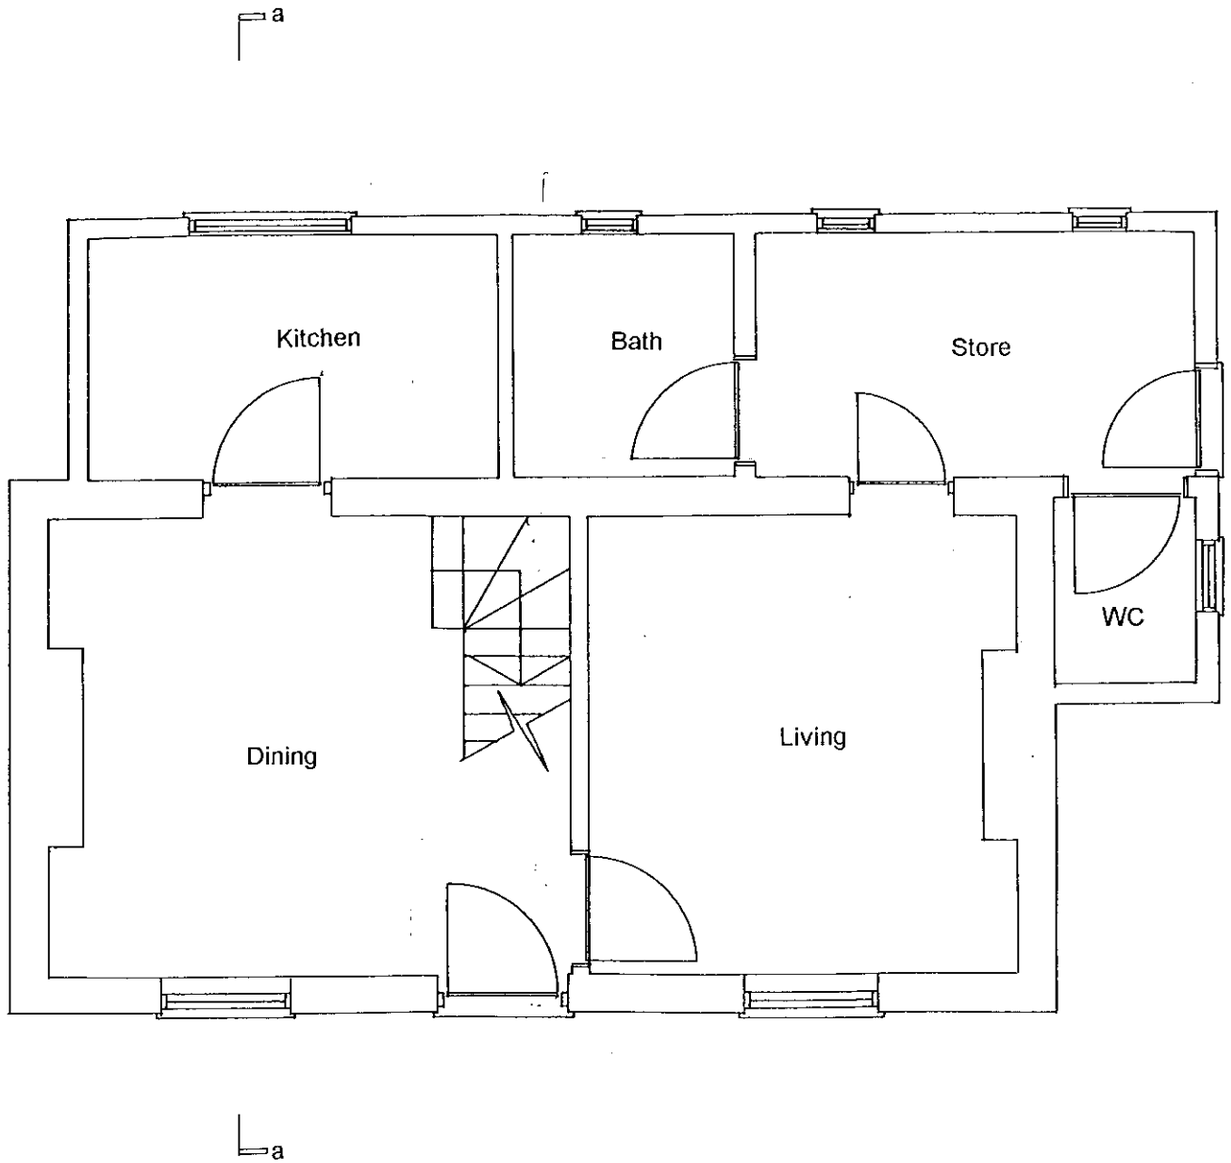

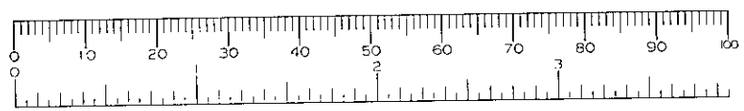

EXISTING GROUND FLOOR PLAN
DRWG NO SUR 3
SCALE 1:50
OCT 98

BROADWATER LANE.

PROPOSED REAR EXTENSION

OLD POLLARD

EXTG GARAGE

2 SPACES.

LOBLEY ROAD.

BROADWATER LANE.

OLD POLLARD


EXTG GARAGE

2 SPACES

LOBLEY ROAD.

PROPOSED EXTN SITE PLAN AT 1:500 NOVEMBER 1999 SITE


NATIONAL GRID PLAN SU 7974 SECTION B

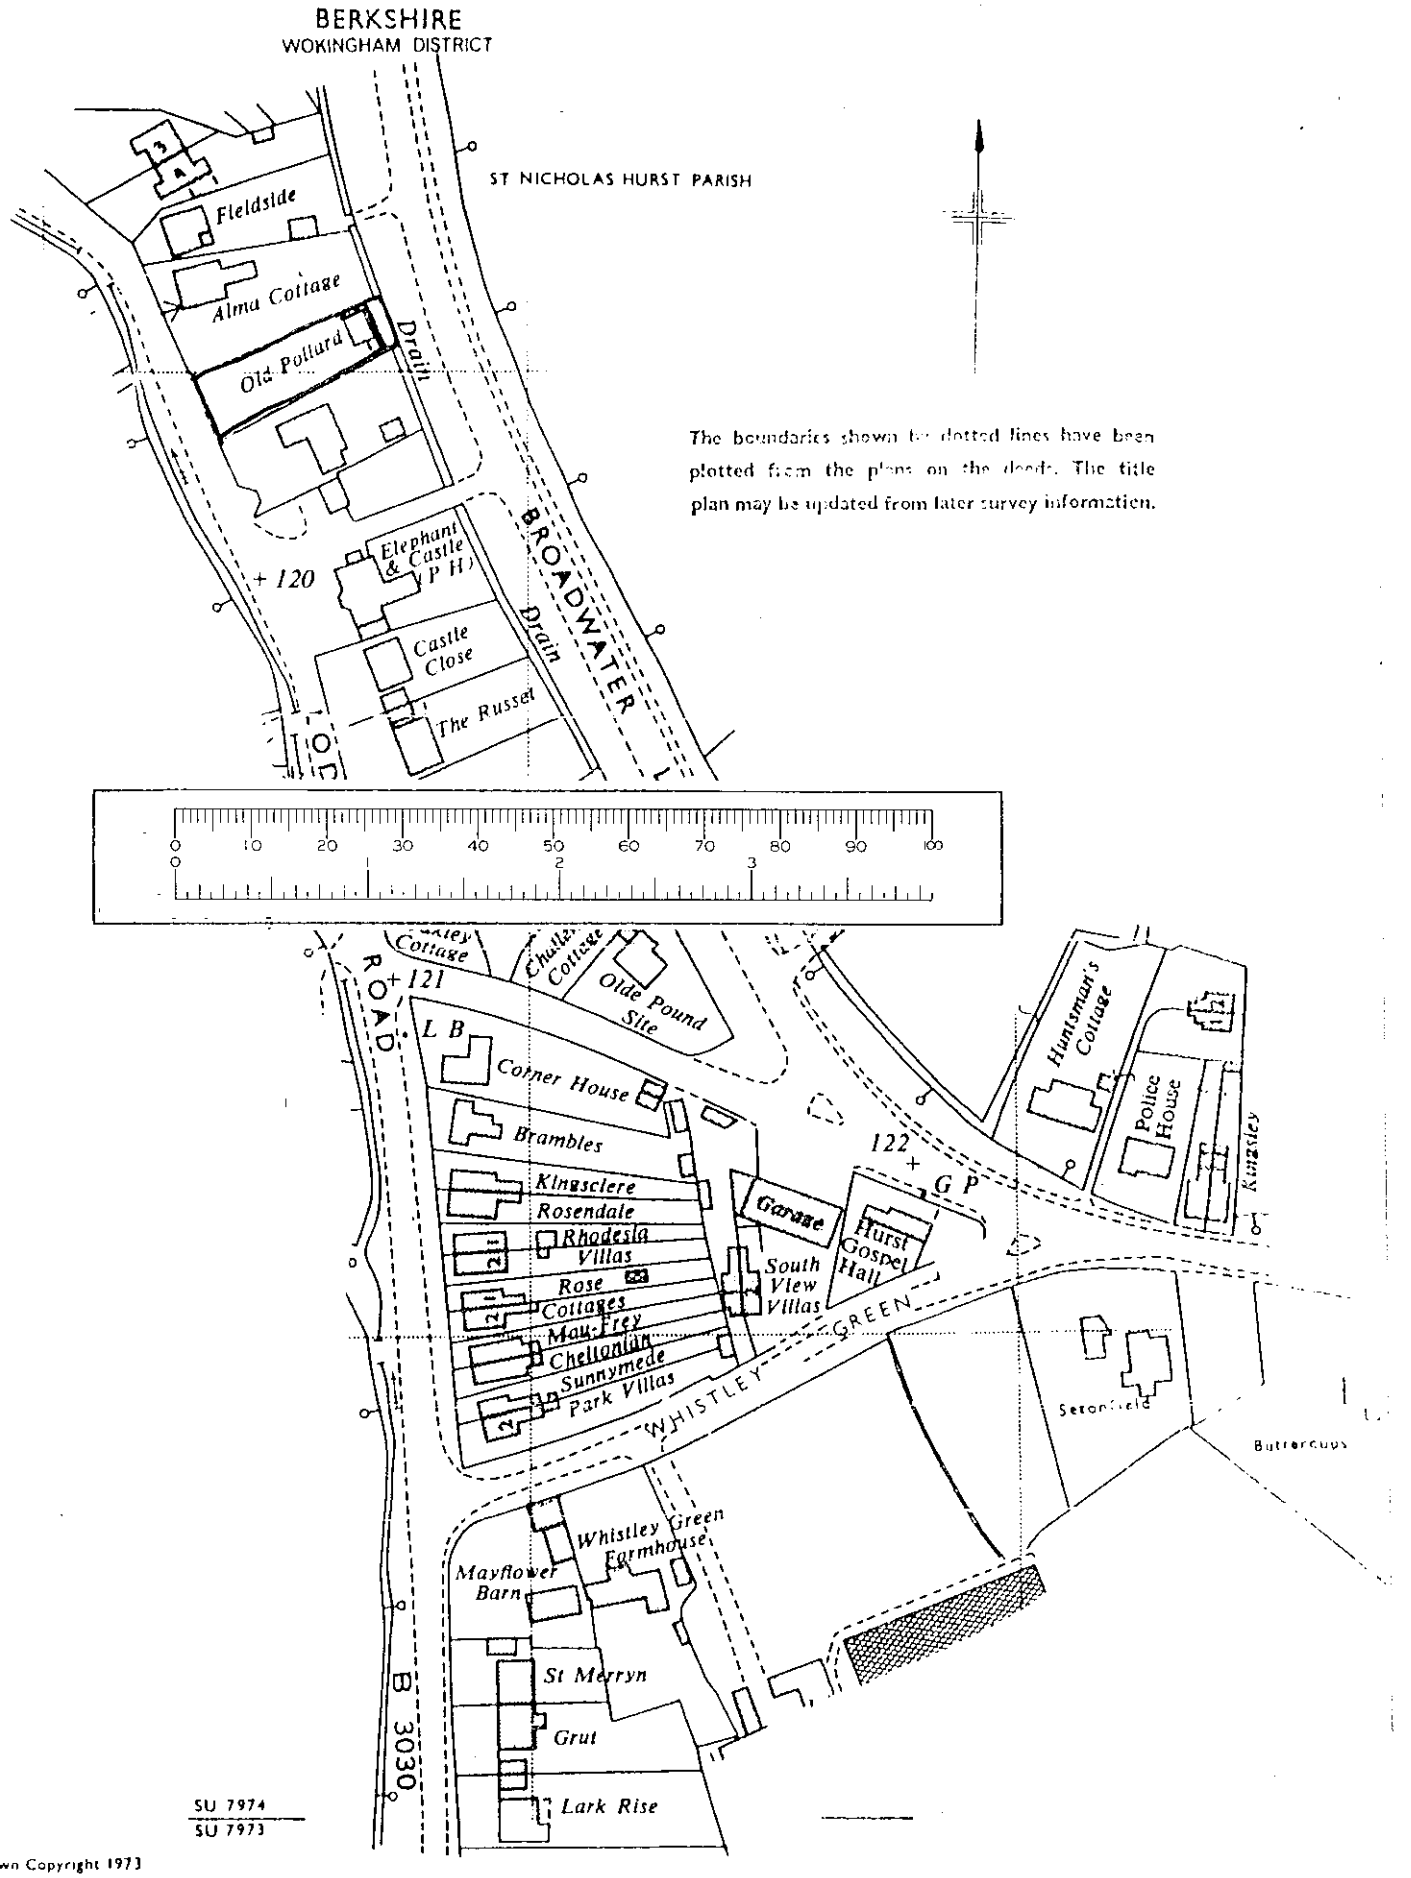



wn Copyright 1973


EXISTING LOCATION PLAN
DRWG NO SUR 1
SCALE 1:1250
OCT 98


Heighway Field Associates
chartered architects

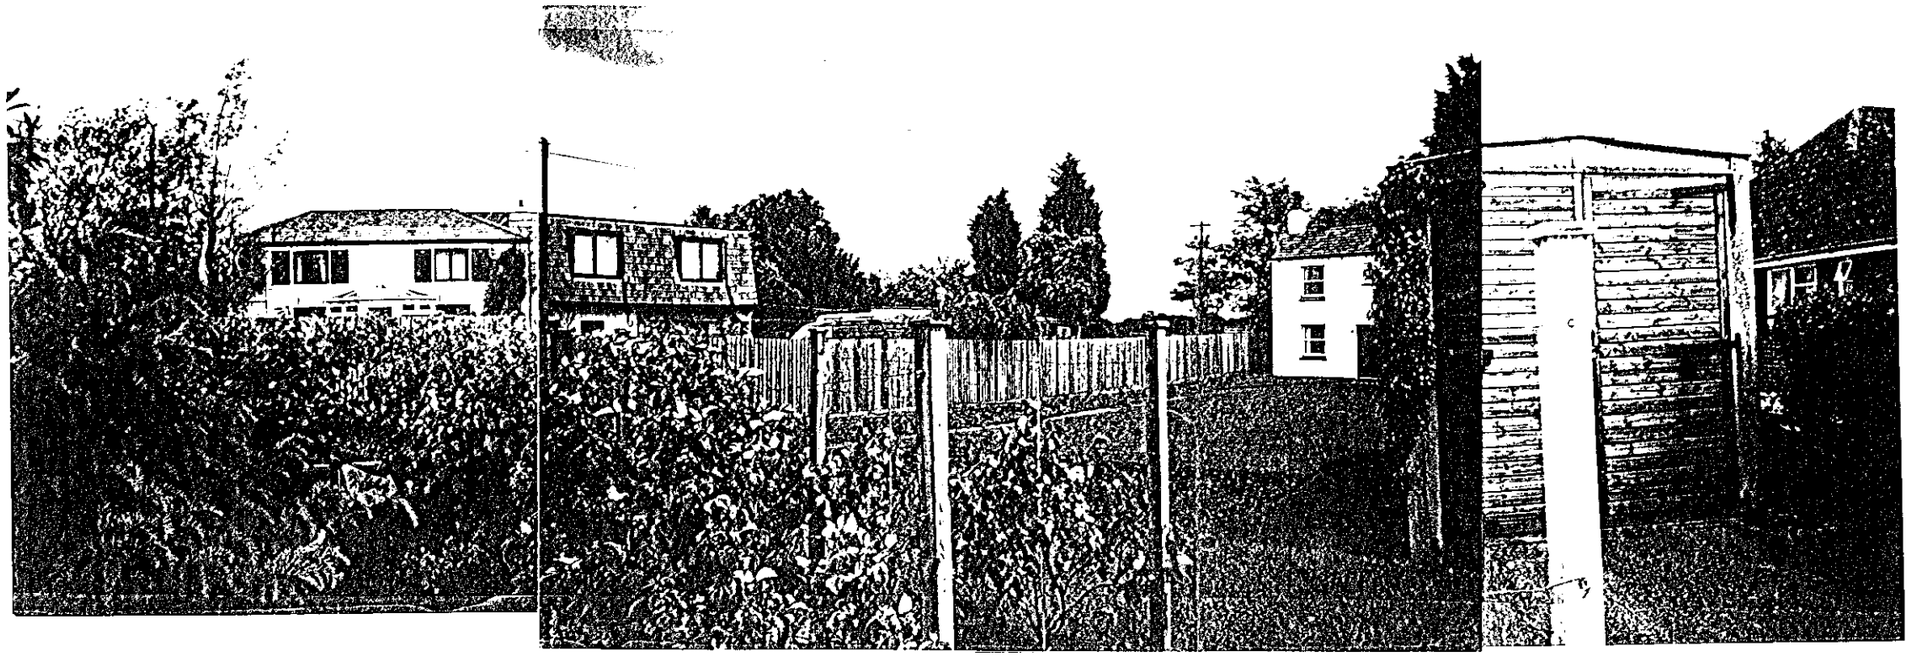

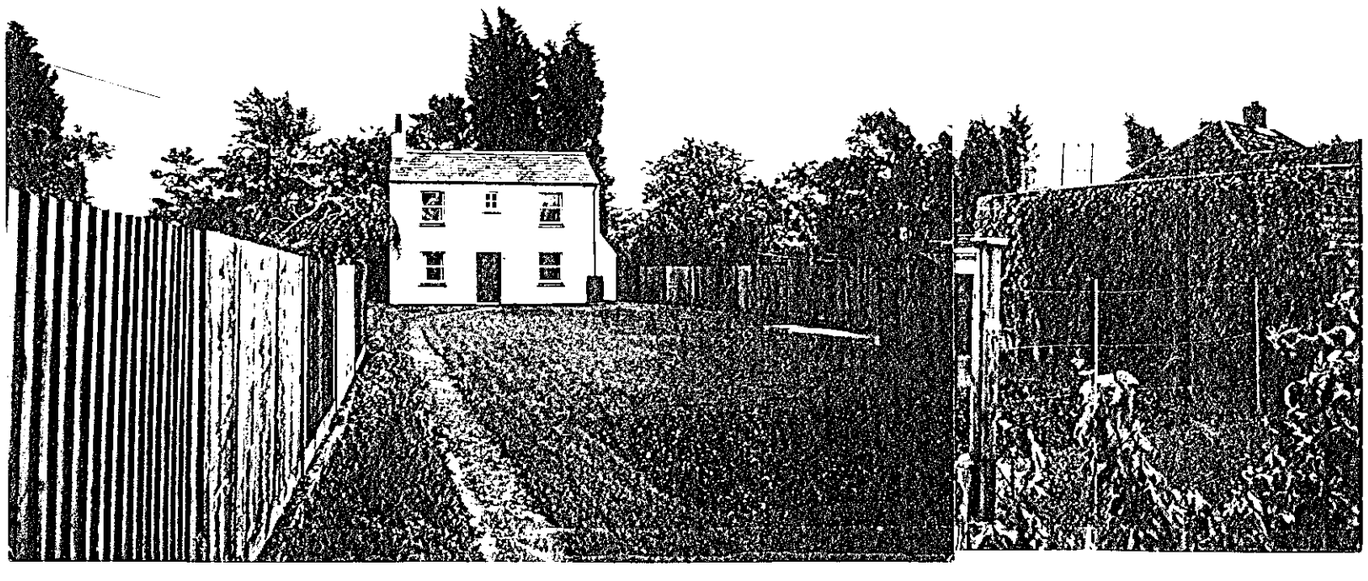

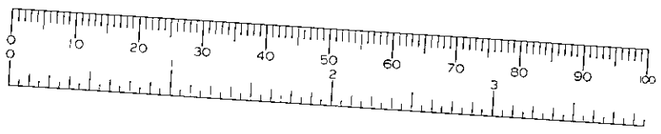

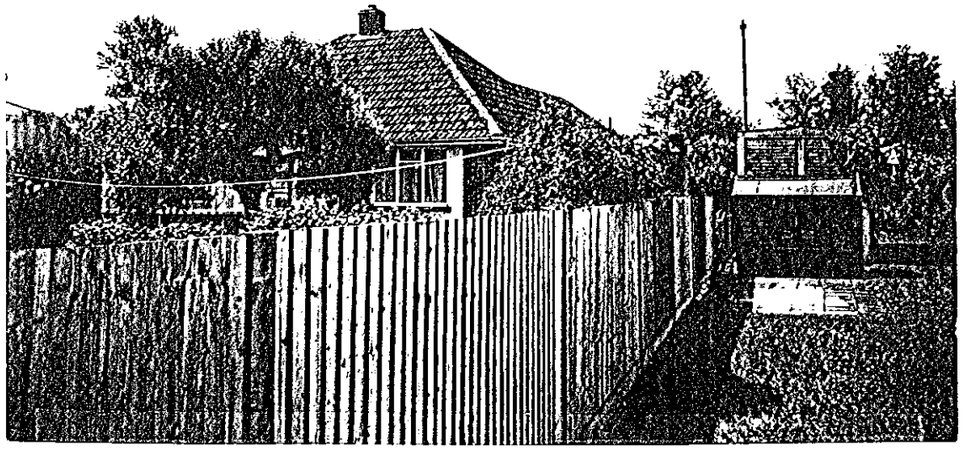

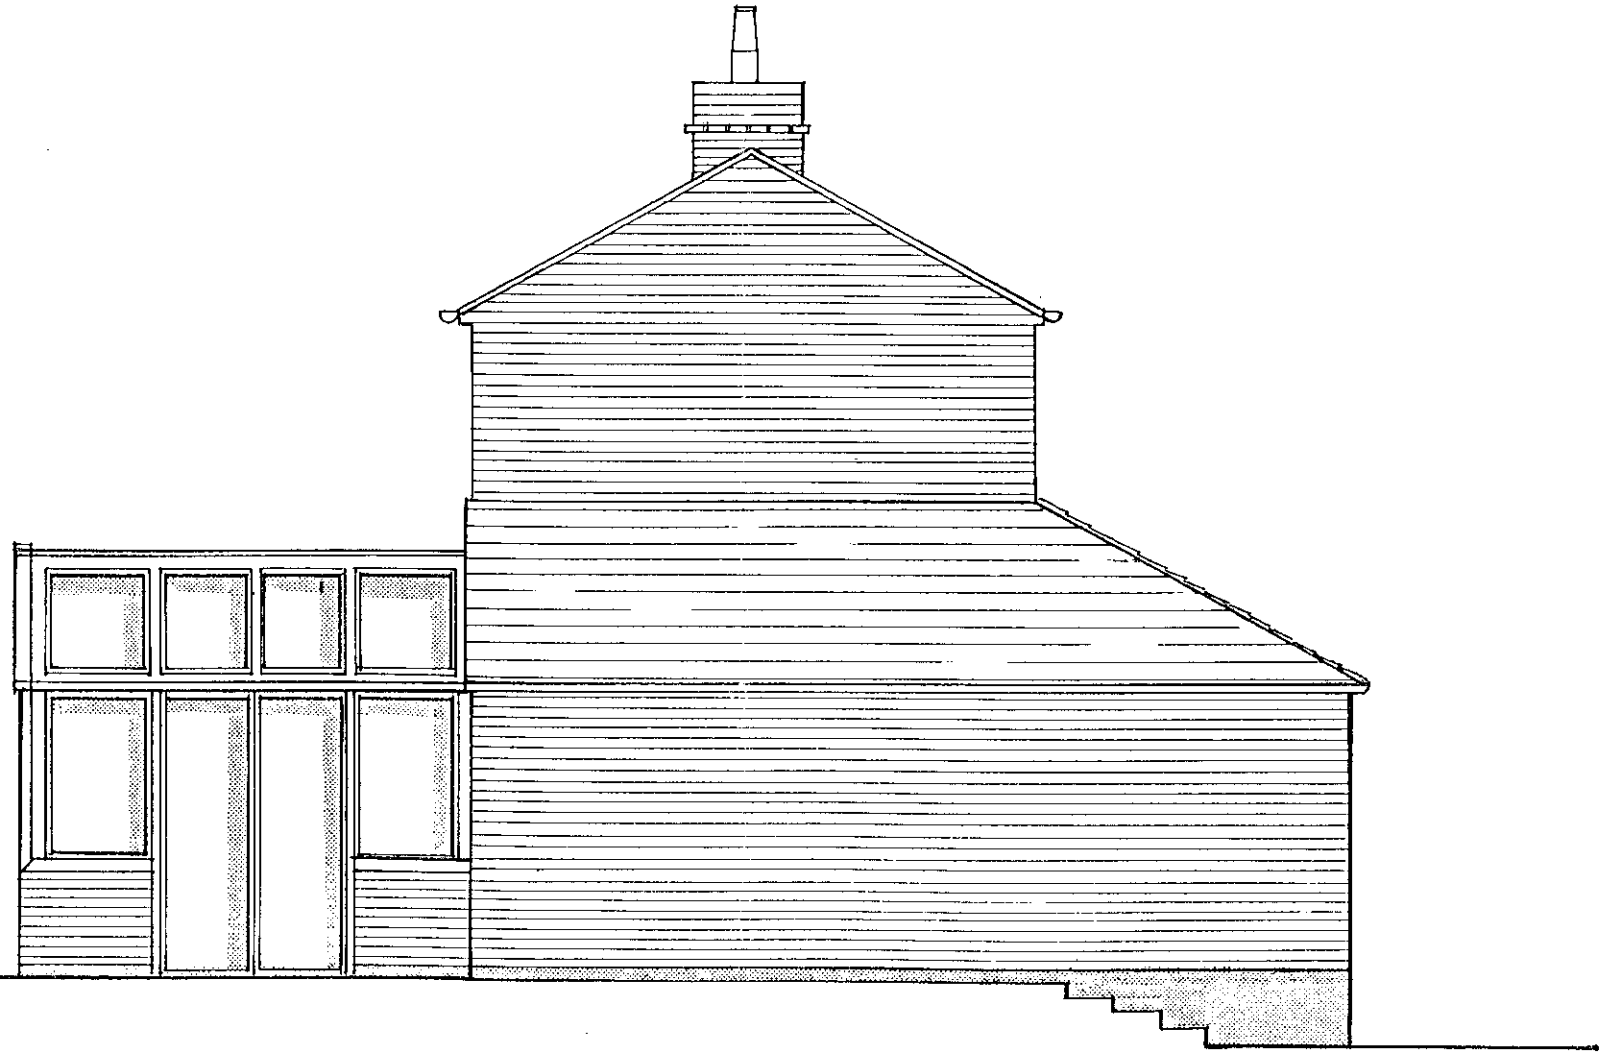



PROP. SIDE ELEVATION, SOUTH
DRWG. NO DES 24
SCALE 1:50

03.FEB.2000* 0521

Proposed alterations to The Old Pollard, Whistley Green, Hurst, Berkshire

Presented by **Heighway Field Associates** Chartered Architects.
01628 783118

REFUSED


NATIONAL GRID PLAN SU 7974 SECTION B

BERKSHIRE
WOKINGHAM DISTRICT

ST NICHOLAS HURST PARISH



The boundaries shown by dotted lines have been plotted from the plans on the deeds. The title plan may be updated from later survey information.

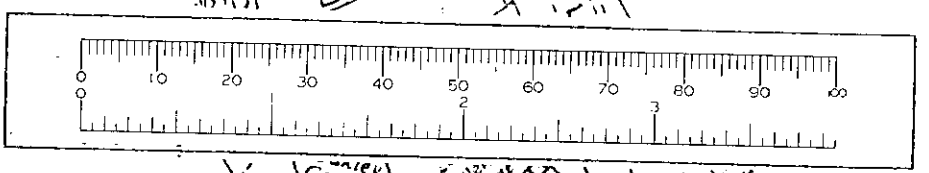

Fieldside
Alma Cottage
Old Pollard
Drain
Elephant & Castle (P H)
+ 120
Castle Close
The Russet
BROADWATER
Drain
Cottage
Chalfont Cottage
Olde Pound Site
+ 121
ROAD
L B
Corner House
Brambles
Kingsclere
Rosendale
Rhodesia Villas
Rose Cottages
Mayfrey
Cheltonian
Sunnymede
Park Villas
Garage
South View Villas
Hurst Gospel Hall
122 + G P
Huntsman's Cottage
Police House
Kingfield
WHISTLEY GREEN
Setonfield
Whistley Green Farmhouse
Mayflower Barn
St Meryn
Grut
Lark Rise
B 3030

SU 7974
SU 7973

Copyright 1973

EXISTING LOCATION PLAN
DRWG NO SUR 1
SCALE 1:1250
OCT 98

BROADWATER LANE.

PROPOSED REAR EXTENSION


OLD POLLARD

EXTG GARAGE

2 SPACES.

LOBJOIT ROAD.

REFUSED

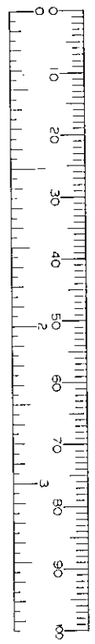

BROADWATER LANE.


OLD POLLARD


EXTG GARAGE

2 SPACES


LOBJOIT ROAD.


PROPOSED & EXTG SITE PLAN AT 1:500

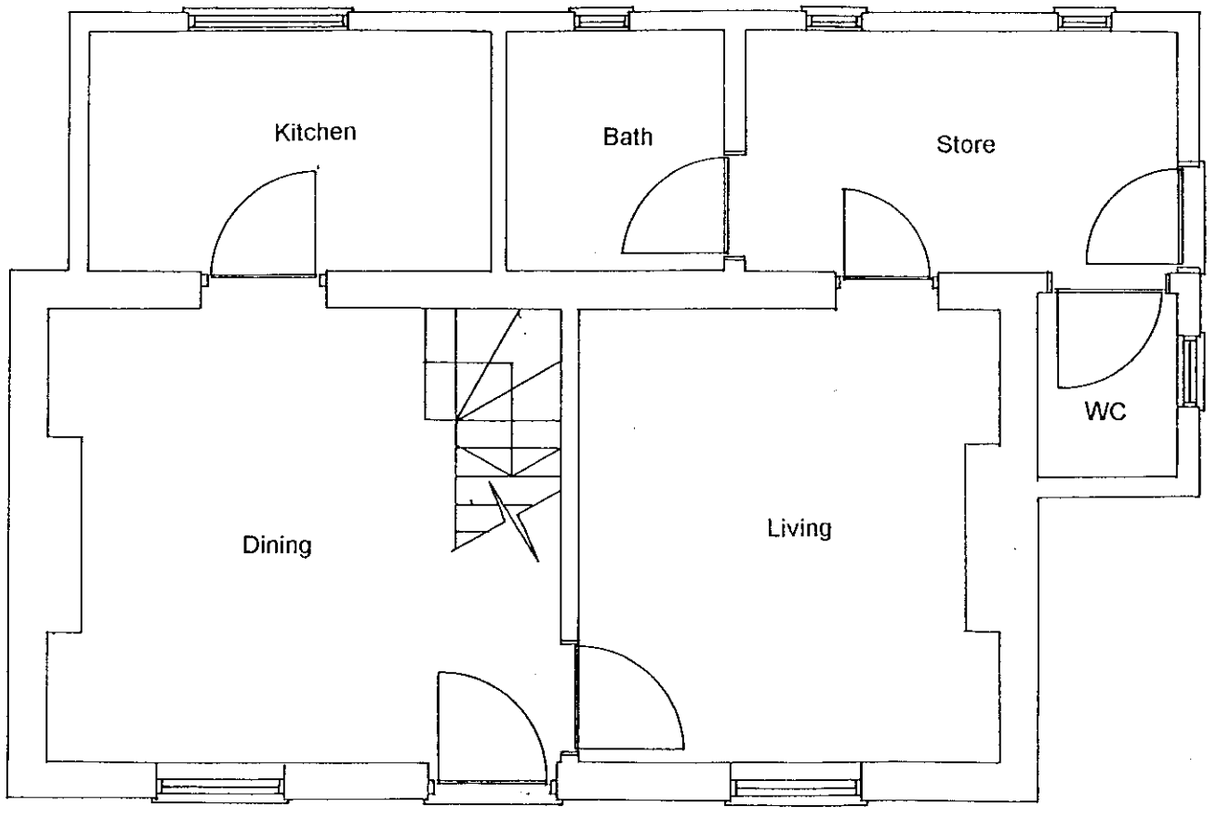

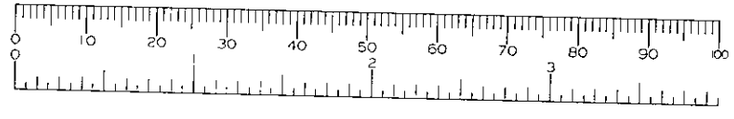



EXISTING GROUND FLOOR PLAN
DRWG NO SUR 3
SCALE 1:50
OCT 98

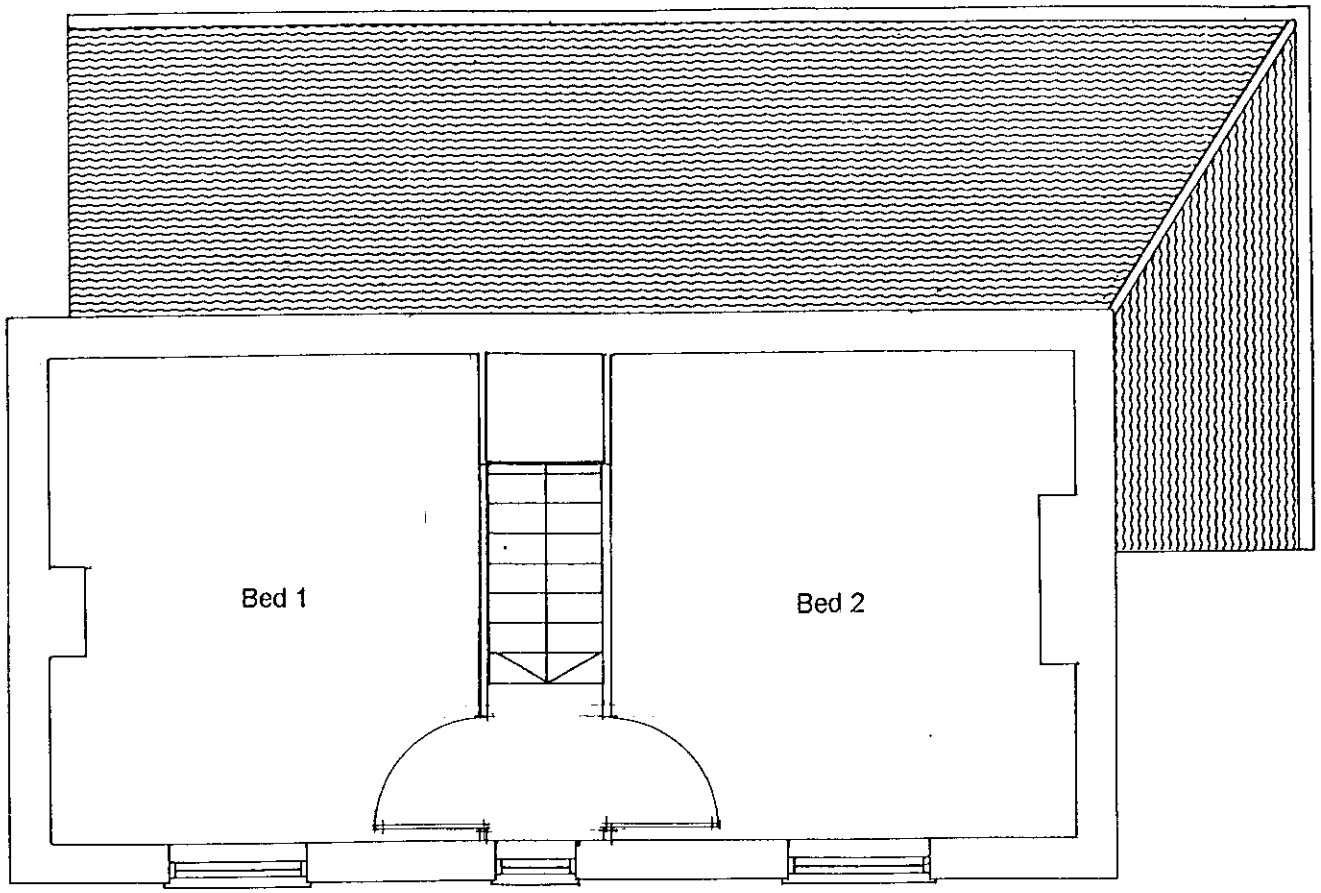

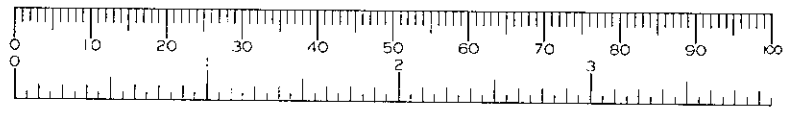



EXISTING FIRST FLOOR PLAN
DRWG NO SUR 4
SCALE 1:50
OCT 98

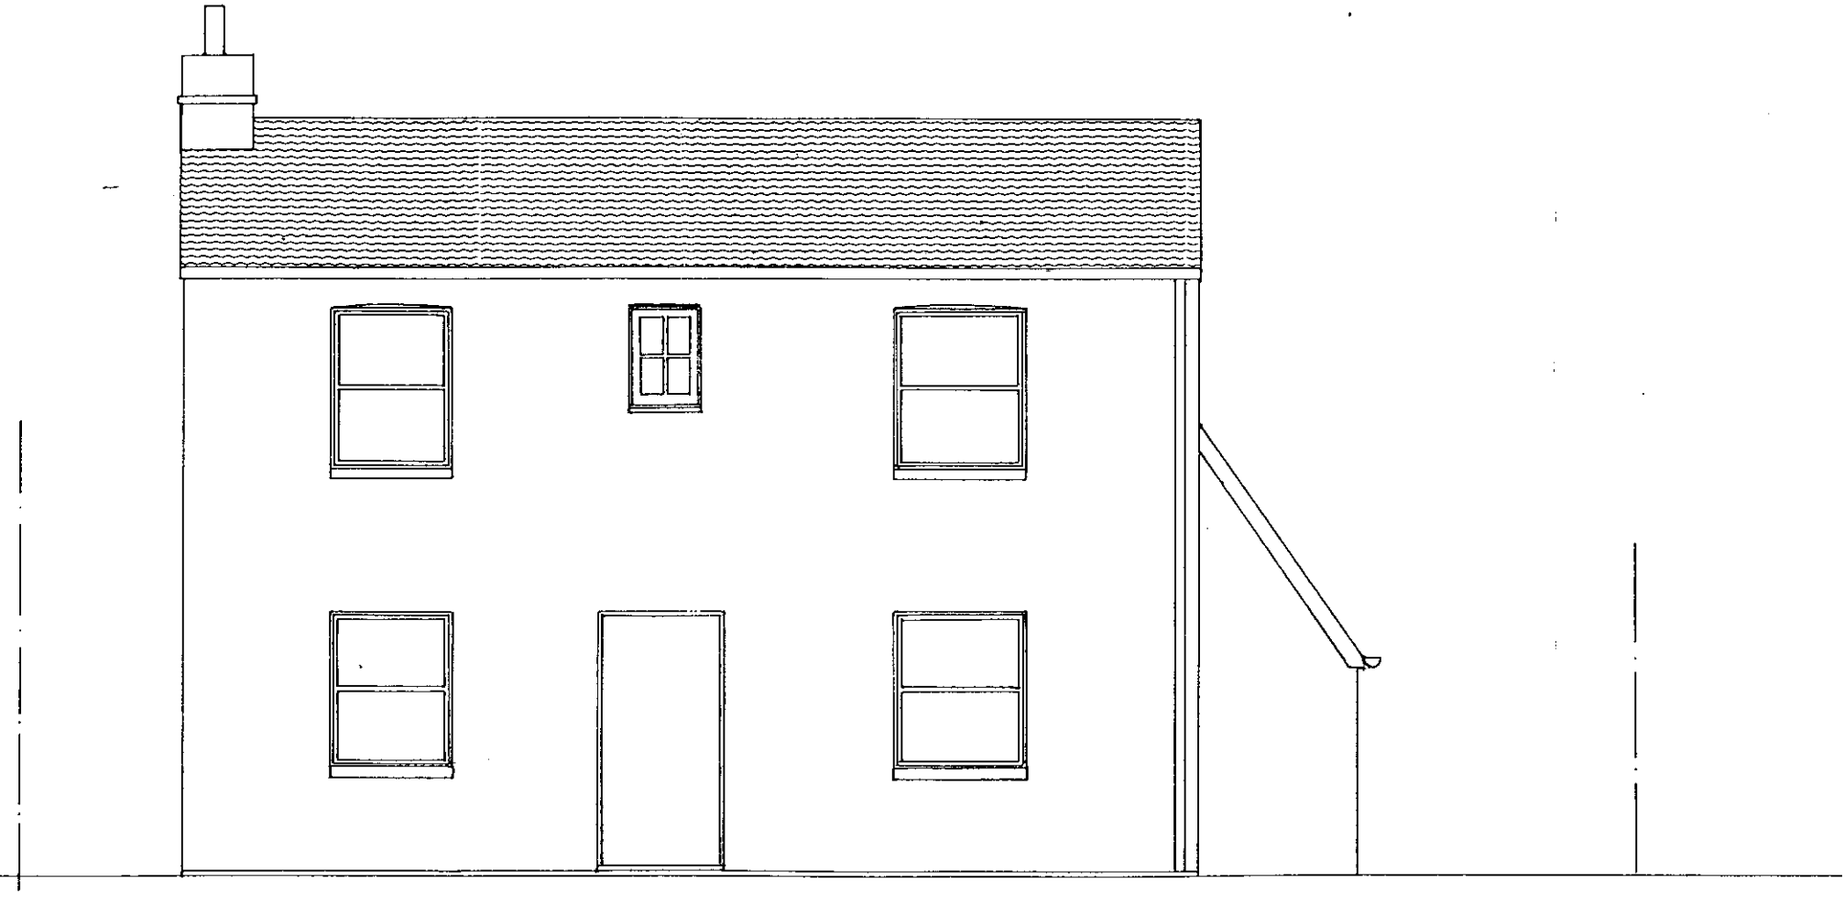

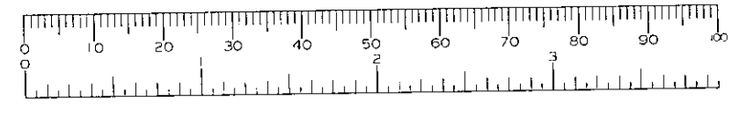



EXISTING FRONT ELEVATION
DRWG NO SUR 6
SCALE 1:50
OCT 98

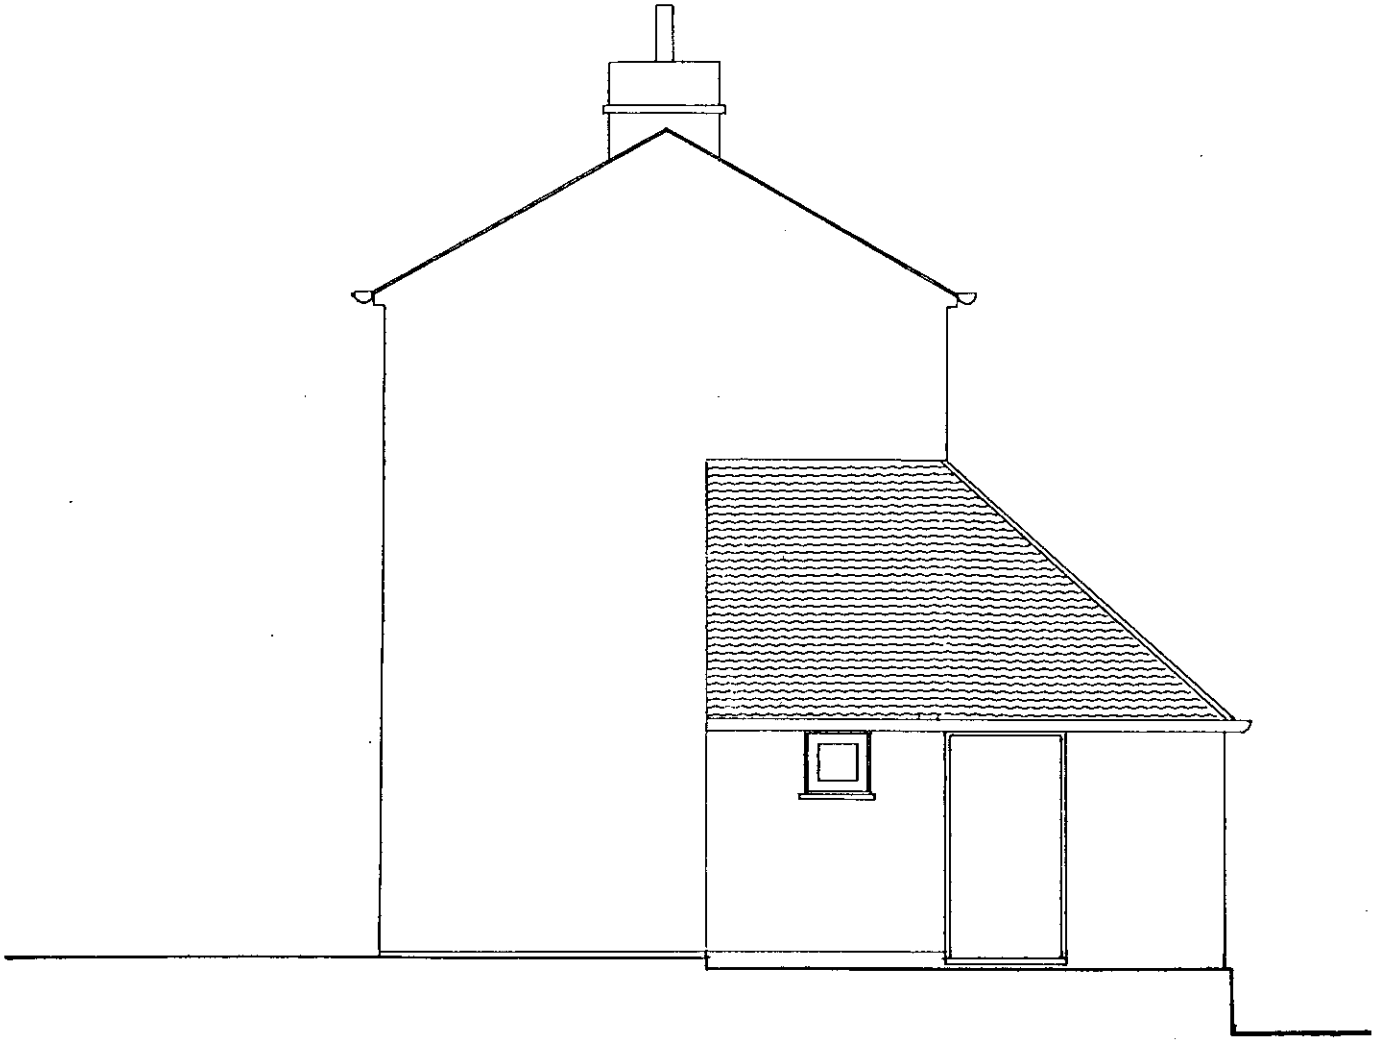

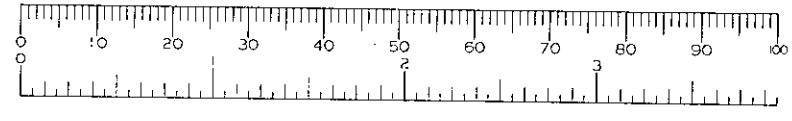



EXISTING SIDE ELEVATION
DRWG NO SUR 7
SCALE 1:50
OCT 98

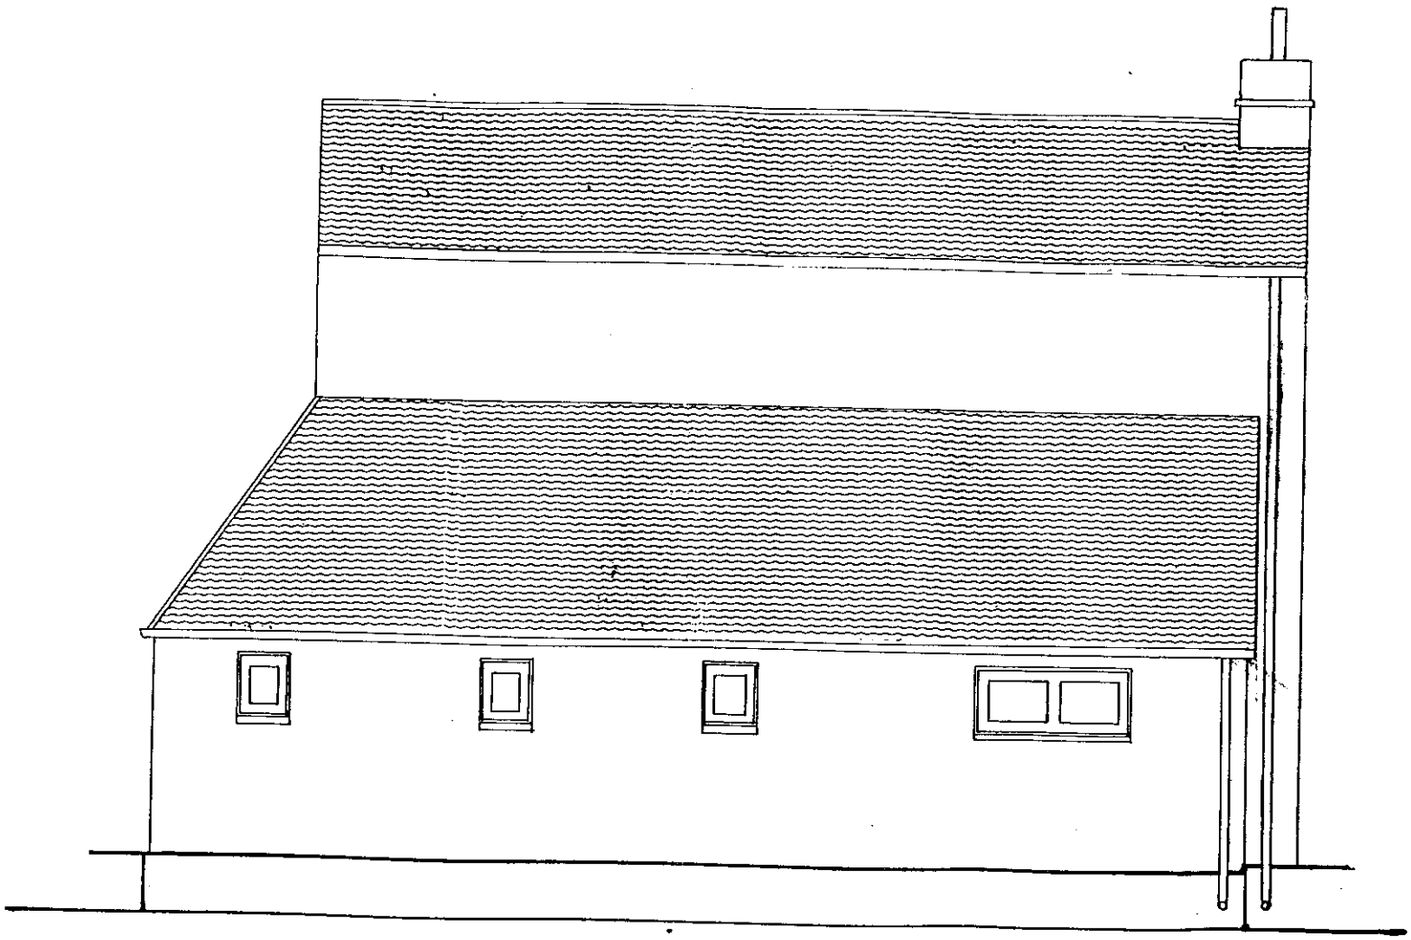

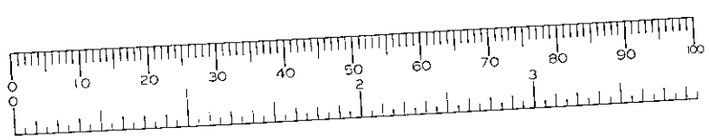



EXISTING REAR ELEVATION
DRWG NO SUR 8
SCALE 1:50
OCT 98

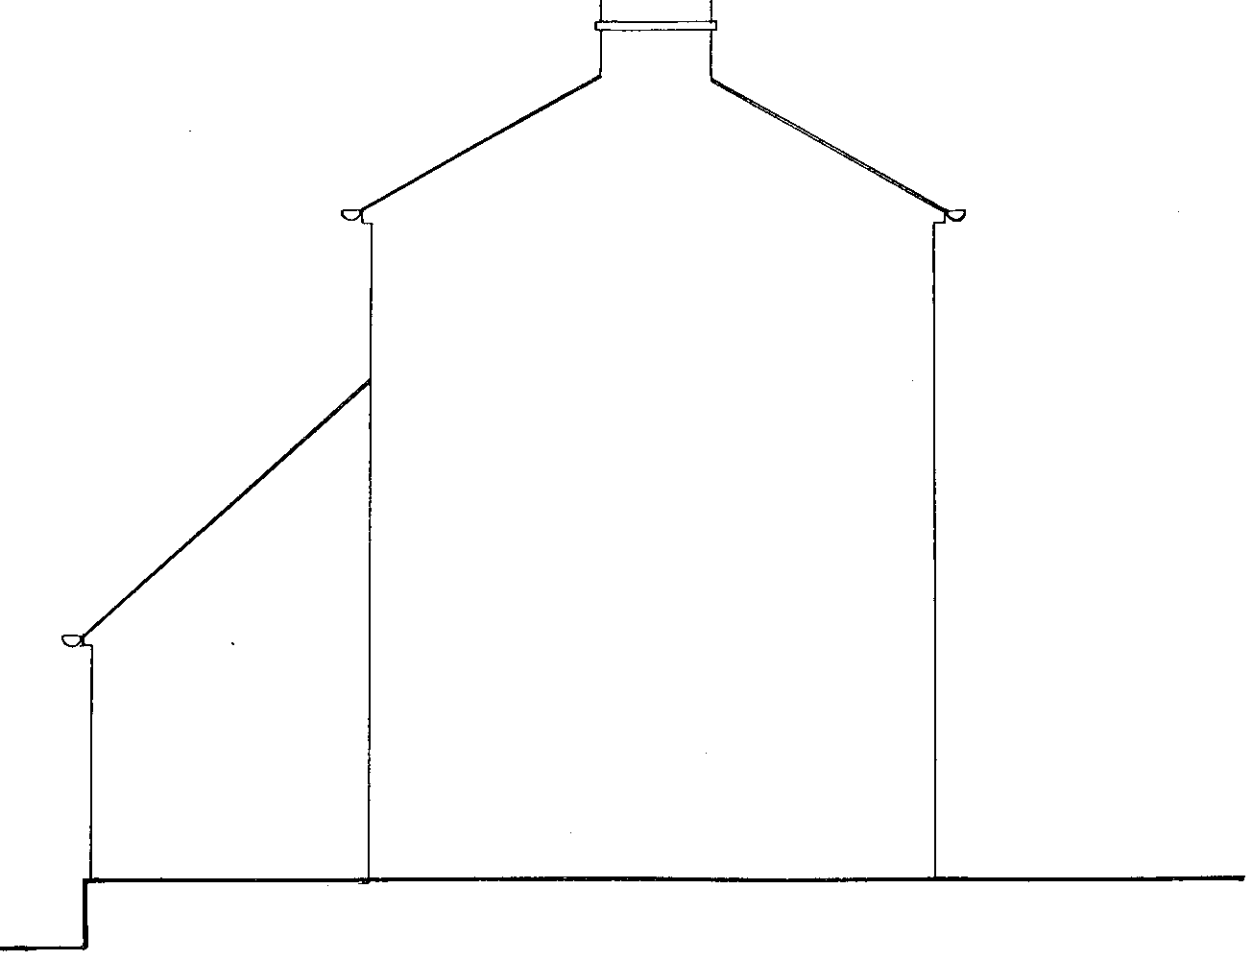

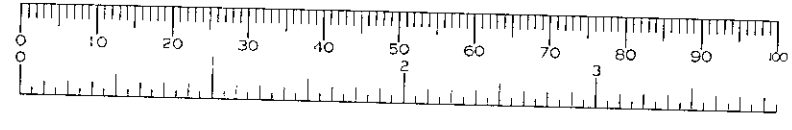



EXISTING SIDE ELEVATION
DRWG NO SUR 9
SCALE 1:50
OCT 98

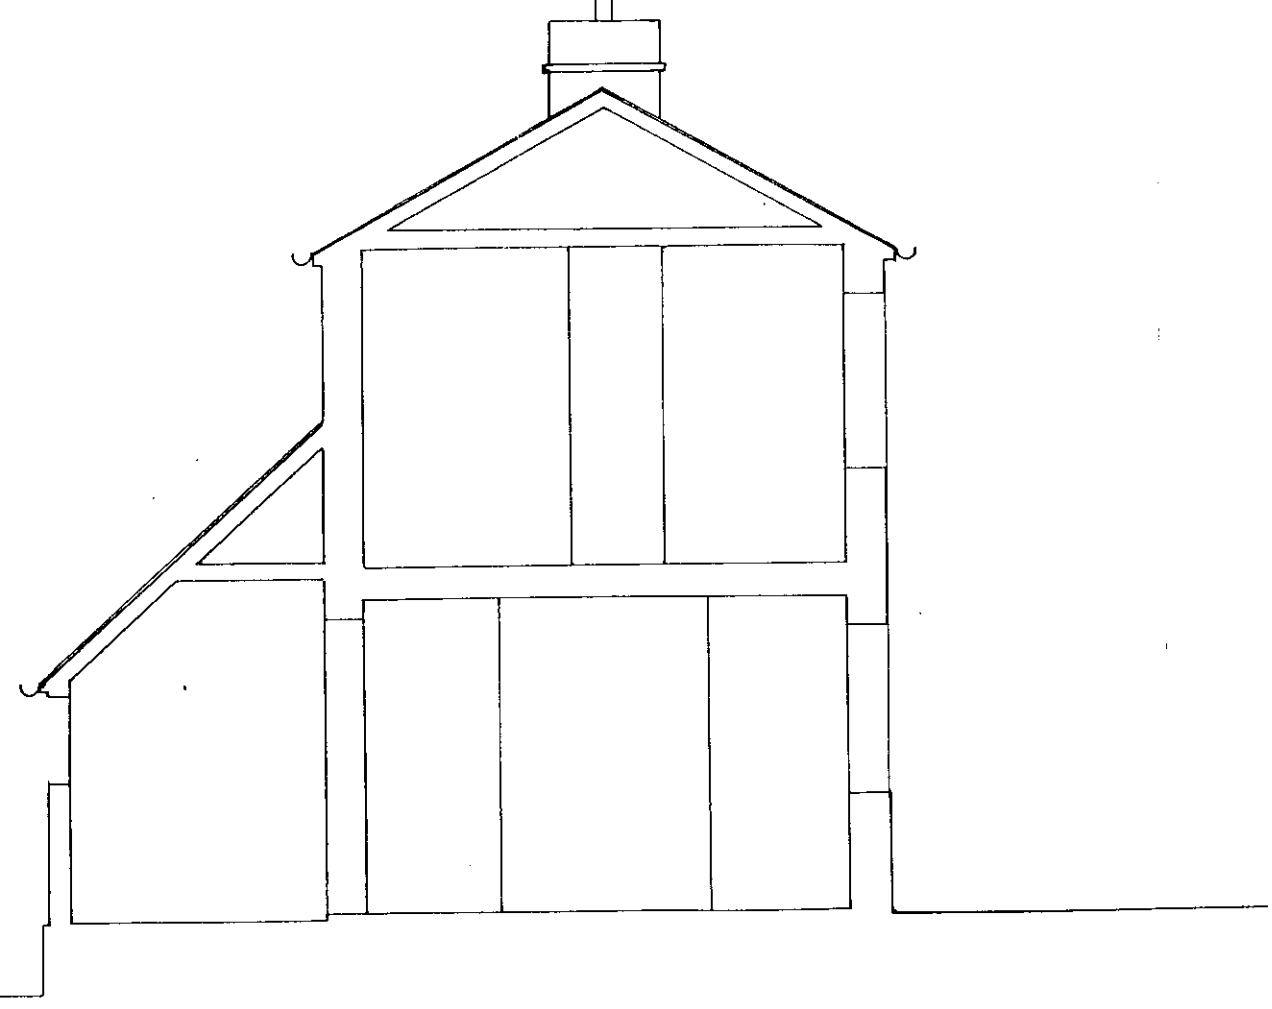

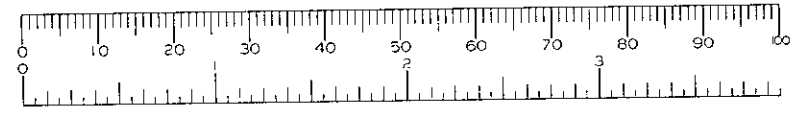

EXISTING SECTION AA
DRWG NO SUR 10
SCALE 1:50
OCT 98

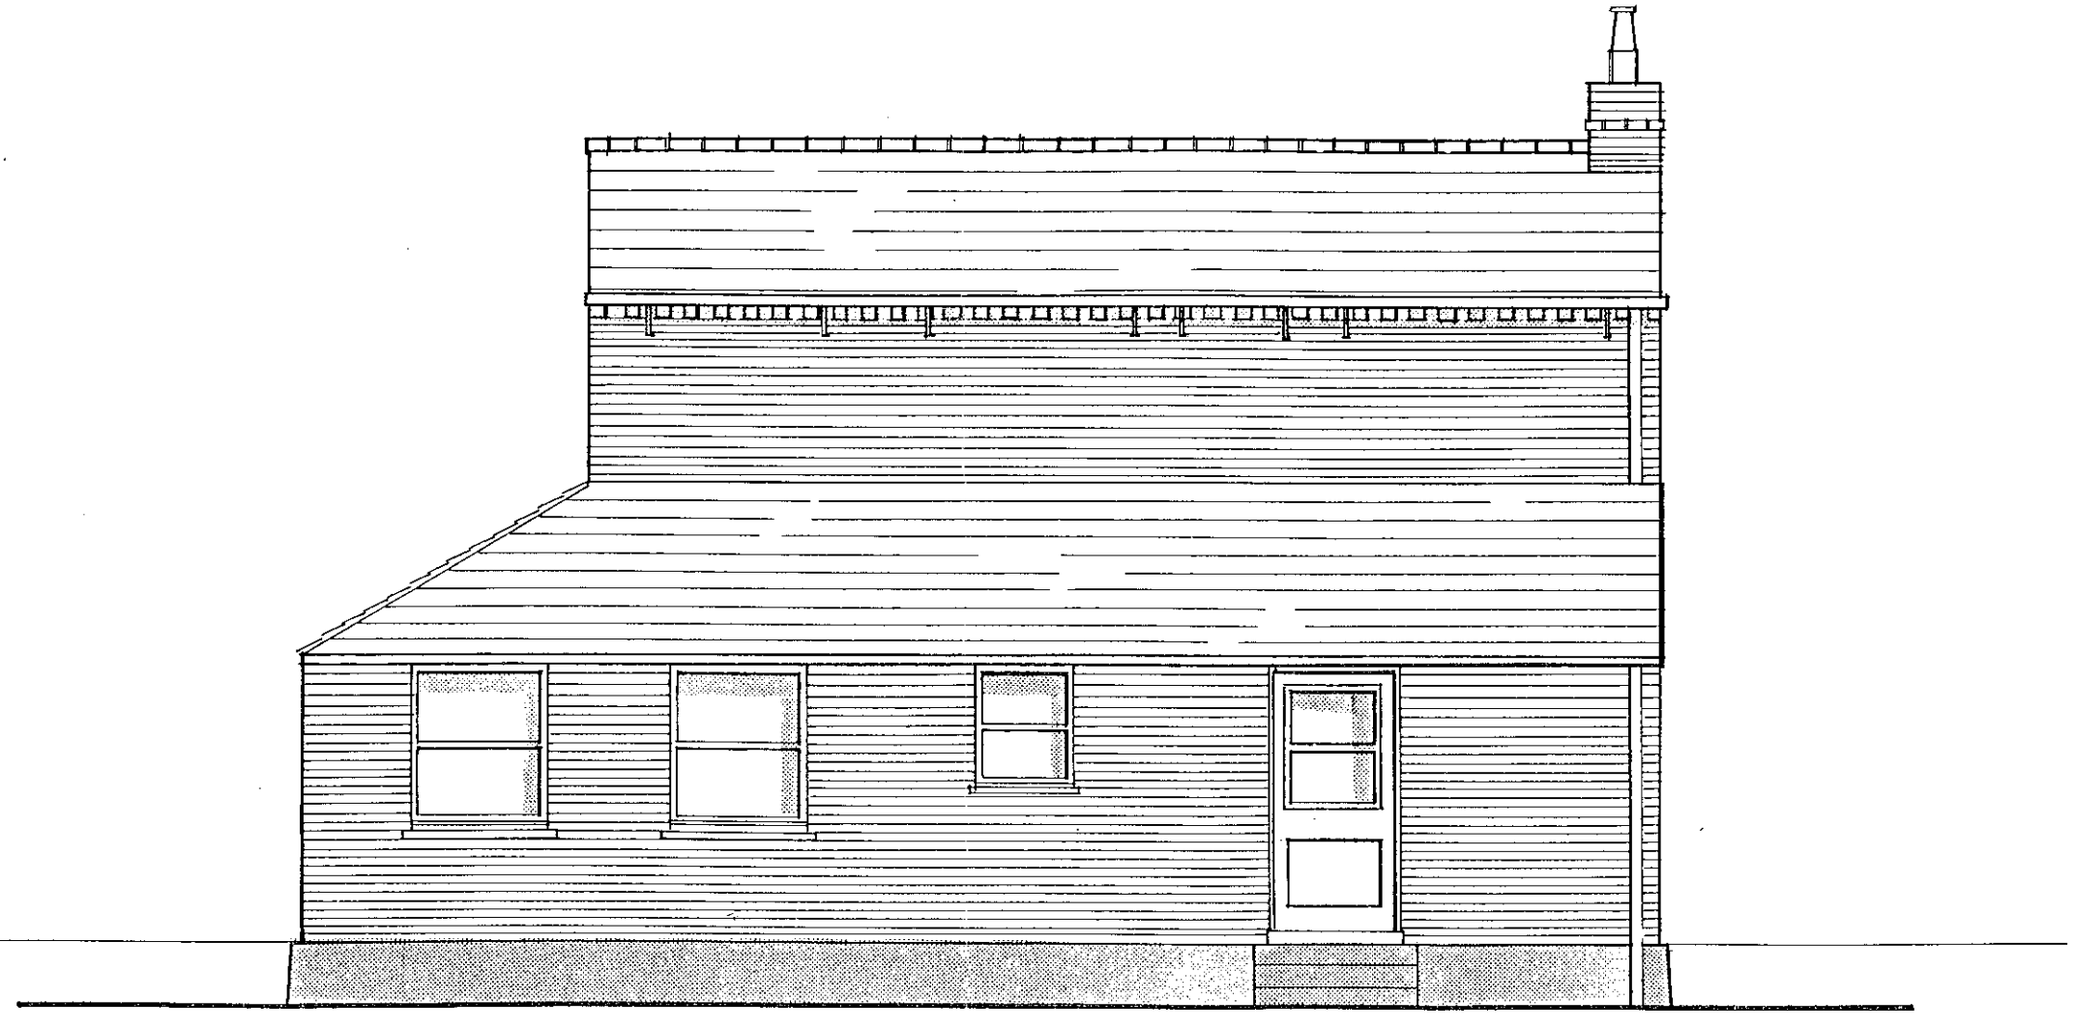

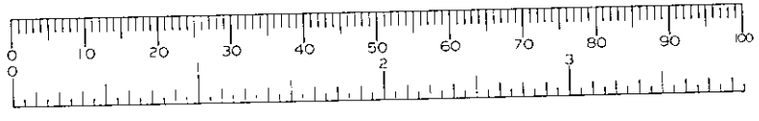

Heighway Field Associates
chartered architects

Heighway Field Associates
chartered architects

EXTG BANK + EVERGREEN TREES.

NEW CONCRETE PIPE UNDER EXTENSION FLOOR TO STRUCTURAL ENGINEERS DETAIL FOR WATER IN EXTG DITCH

Dining

Kitchen

Study

Living

EXTG STRUCTURE TO BE DEMOLISHED.

FOOTPRINT OF PREVIOUSLY APPROVED EXTENSION.

SPREVIOUSLY APPROVED CONSERVATORY / BREAKFAST ROOM


REFUSED

A: 7.12.99. CONSERVATORY PLAN AMENDED. DRAINAGE PIPE MOVED TO REAR.

0 10 20 30 40 50 60 70 80 90 100
0 2 3

PROP. GROUND FLOOR PLAN
DRWG. NO DES 20 A B.
SCALE 1:50

Heighway Field Associates
chartered architects

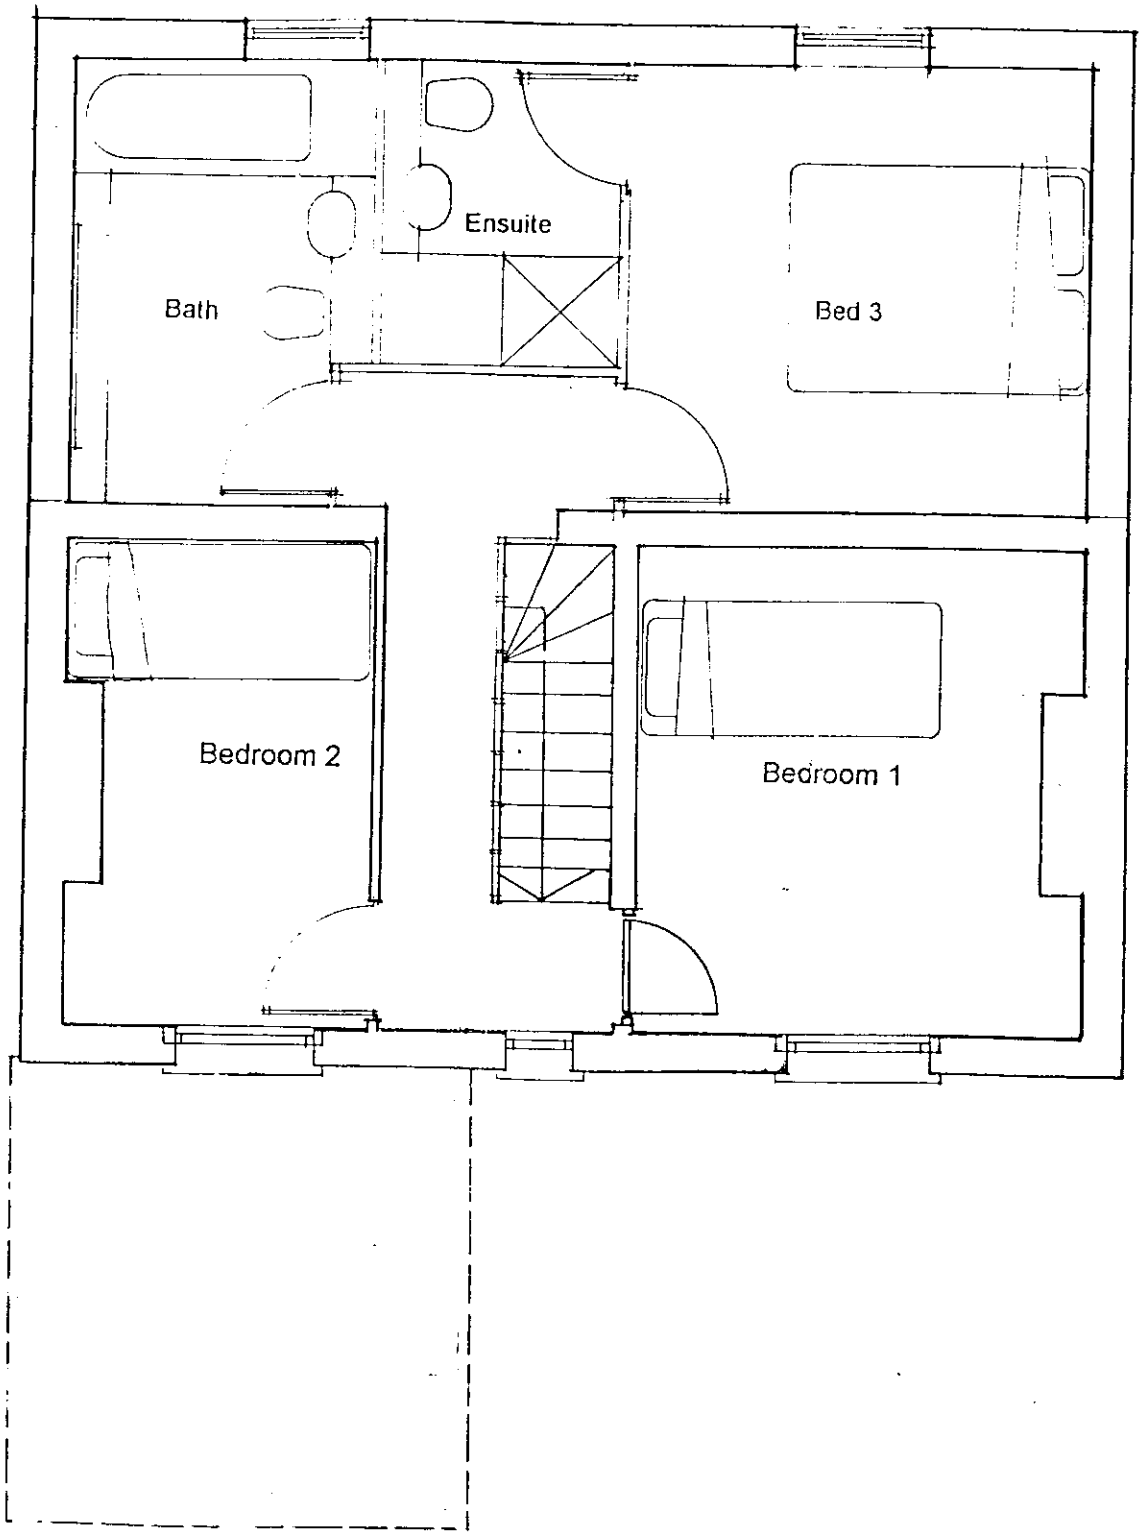

REFUSED

PROP. FIRST FLOOR PLAN
DRWG. NO DES 21A.
SCALE 1:50


Heighway Field Associates
chartered architects



REFUSED

PROP. FRONT ELEVATION
DRWG NO DES 22 A
SCALE 1:50

Heighway Field Associates
chartered architects

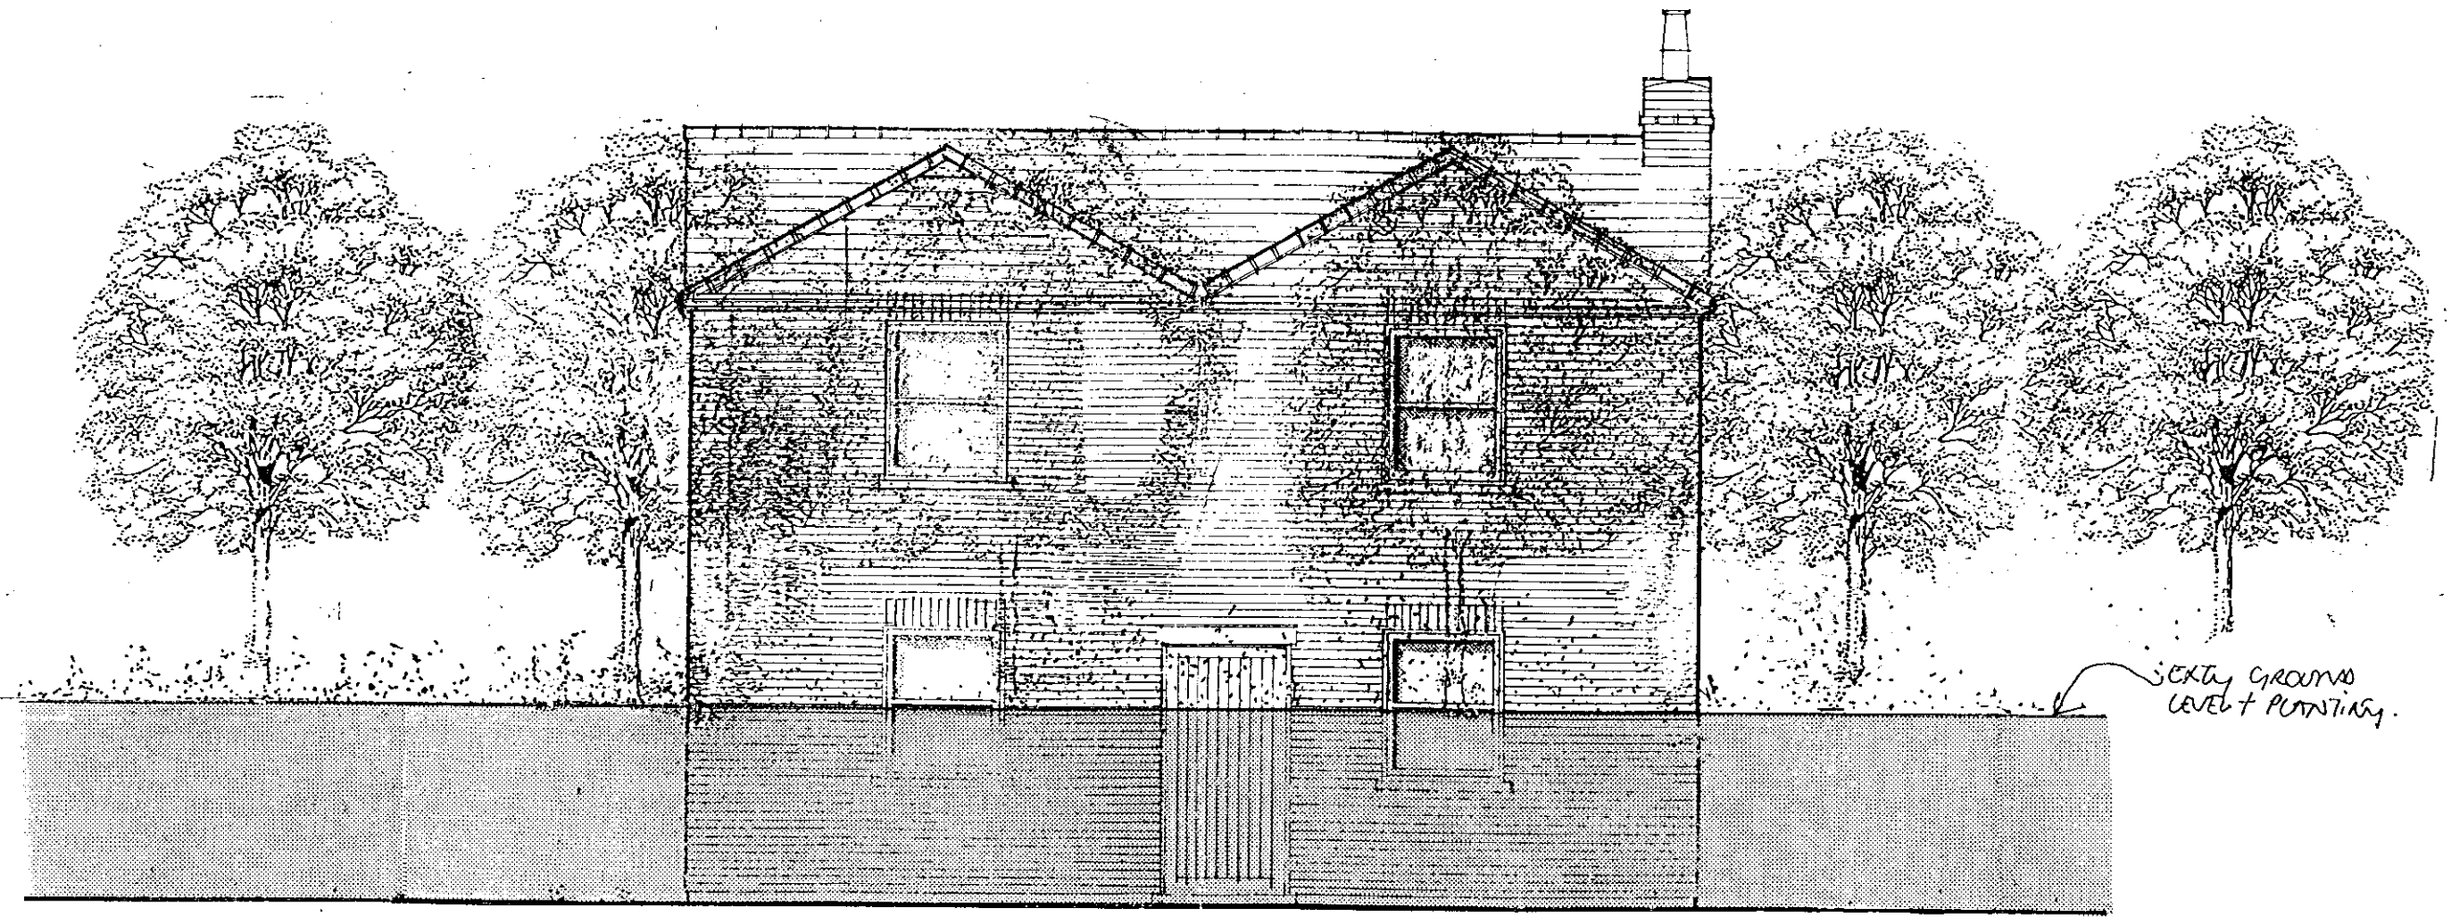


REFUSED

0 10 20 30 40 50 60 70 80 90 100
0 2 3


PROP. REAR ELEVATION
DRWG. NO DES 23A.
SCALE 1:50

Heighway Field Associates
chartered architects

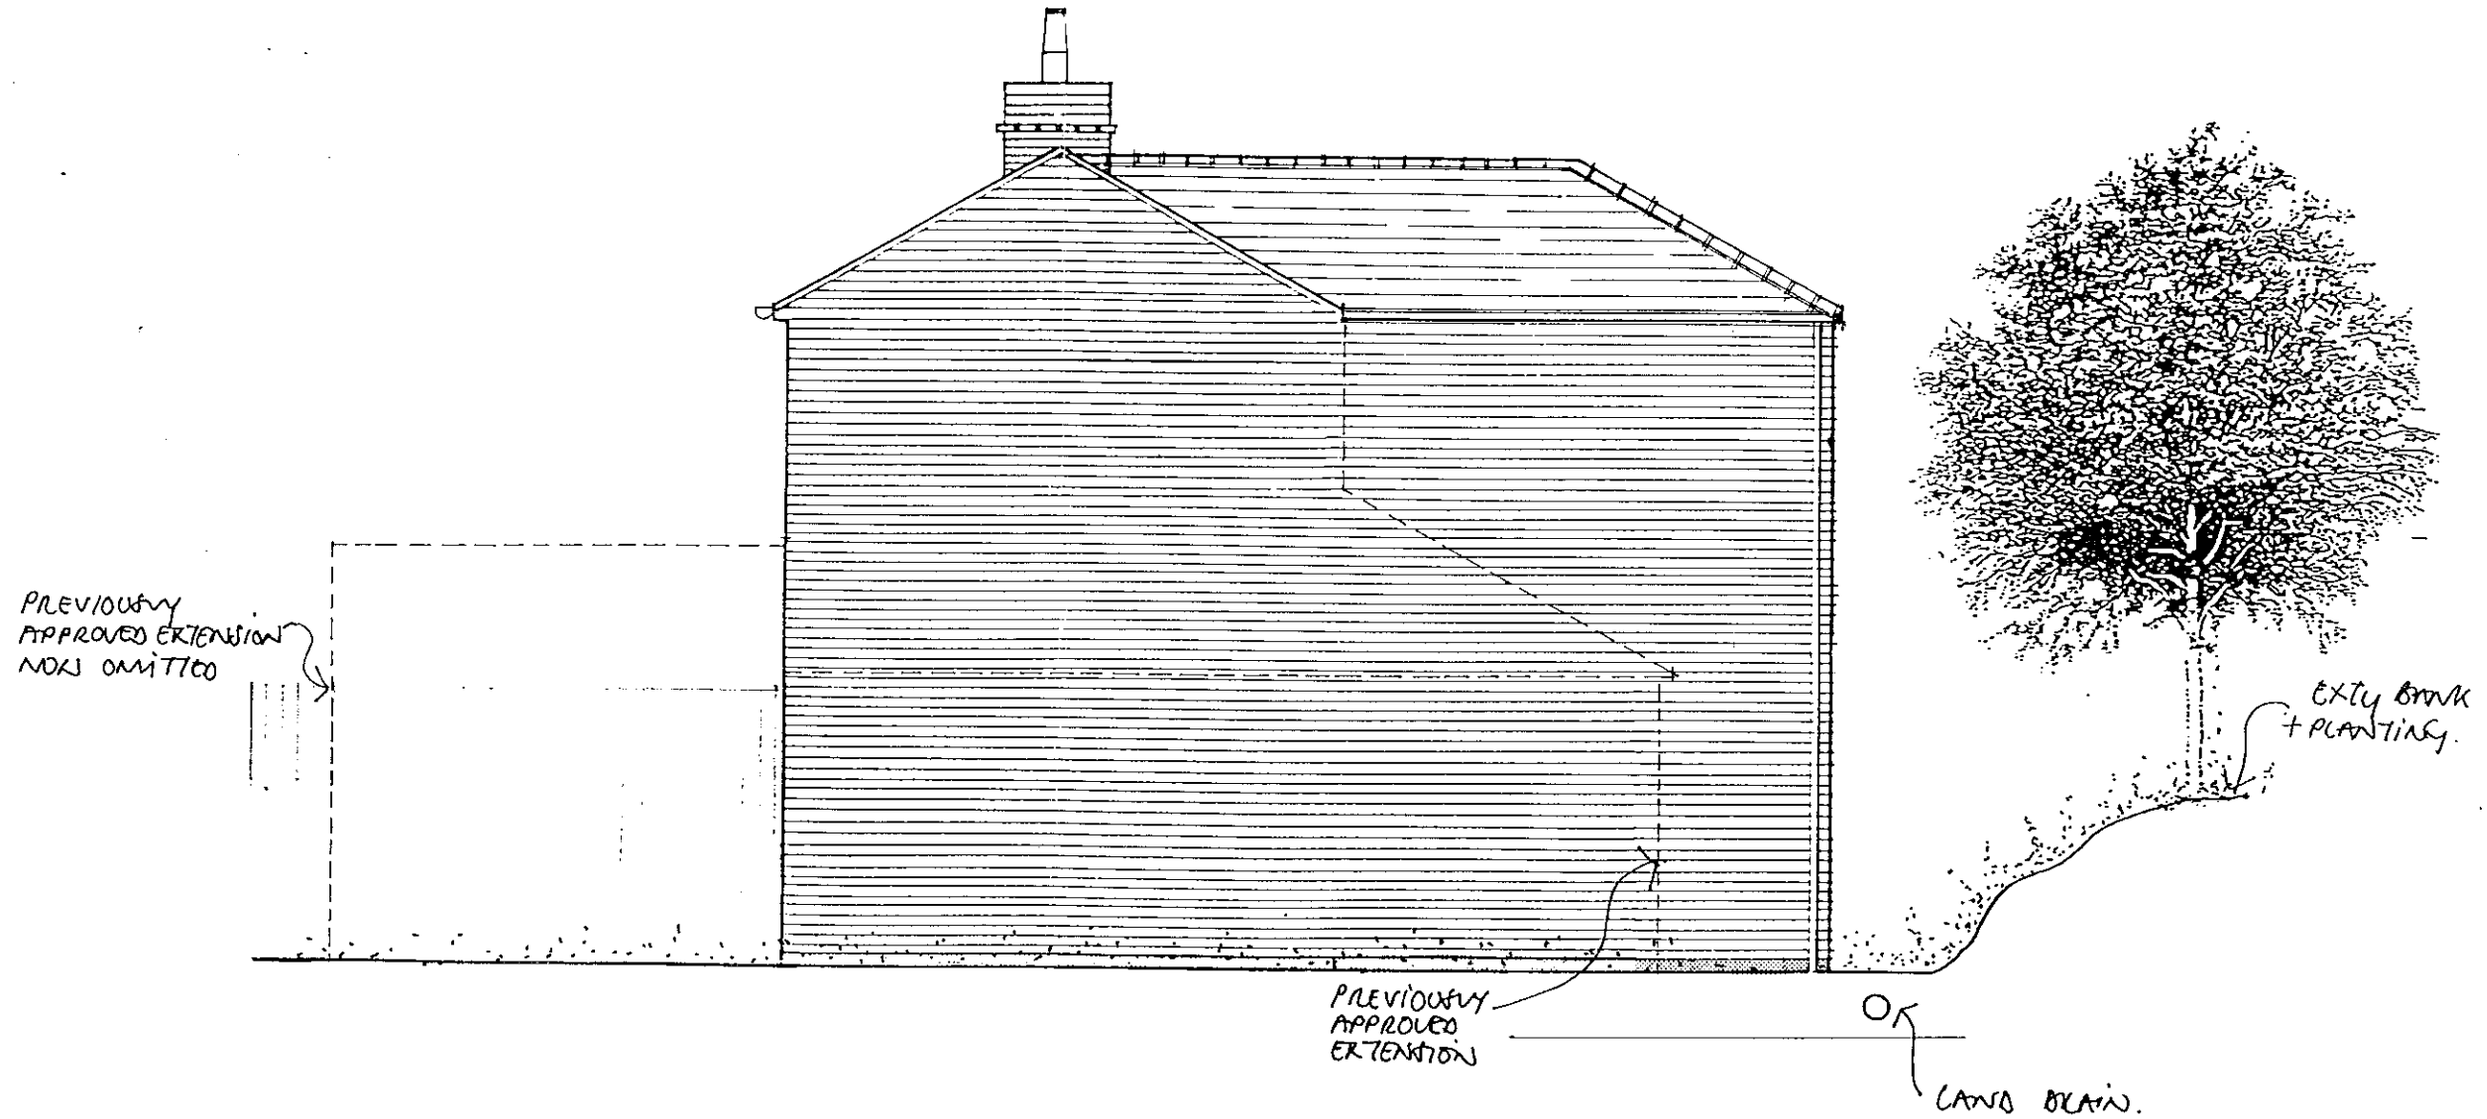

REFUSED

PROP. SIDE ELEVATION, SOUTH
DRWG. NO DES 24 A 6.
SCALE 1:50

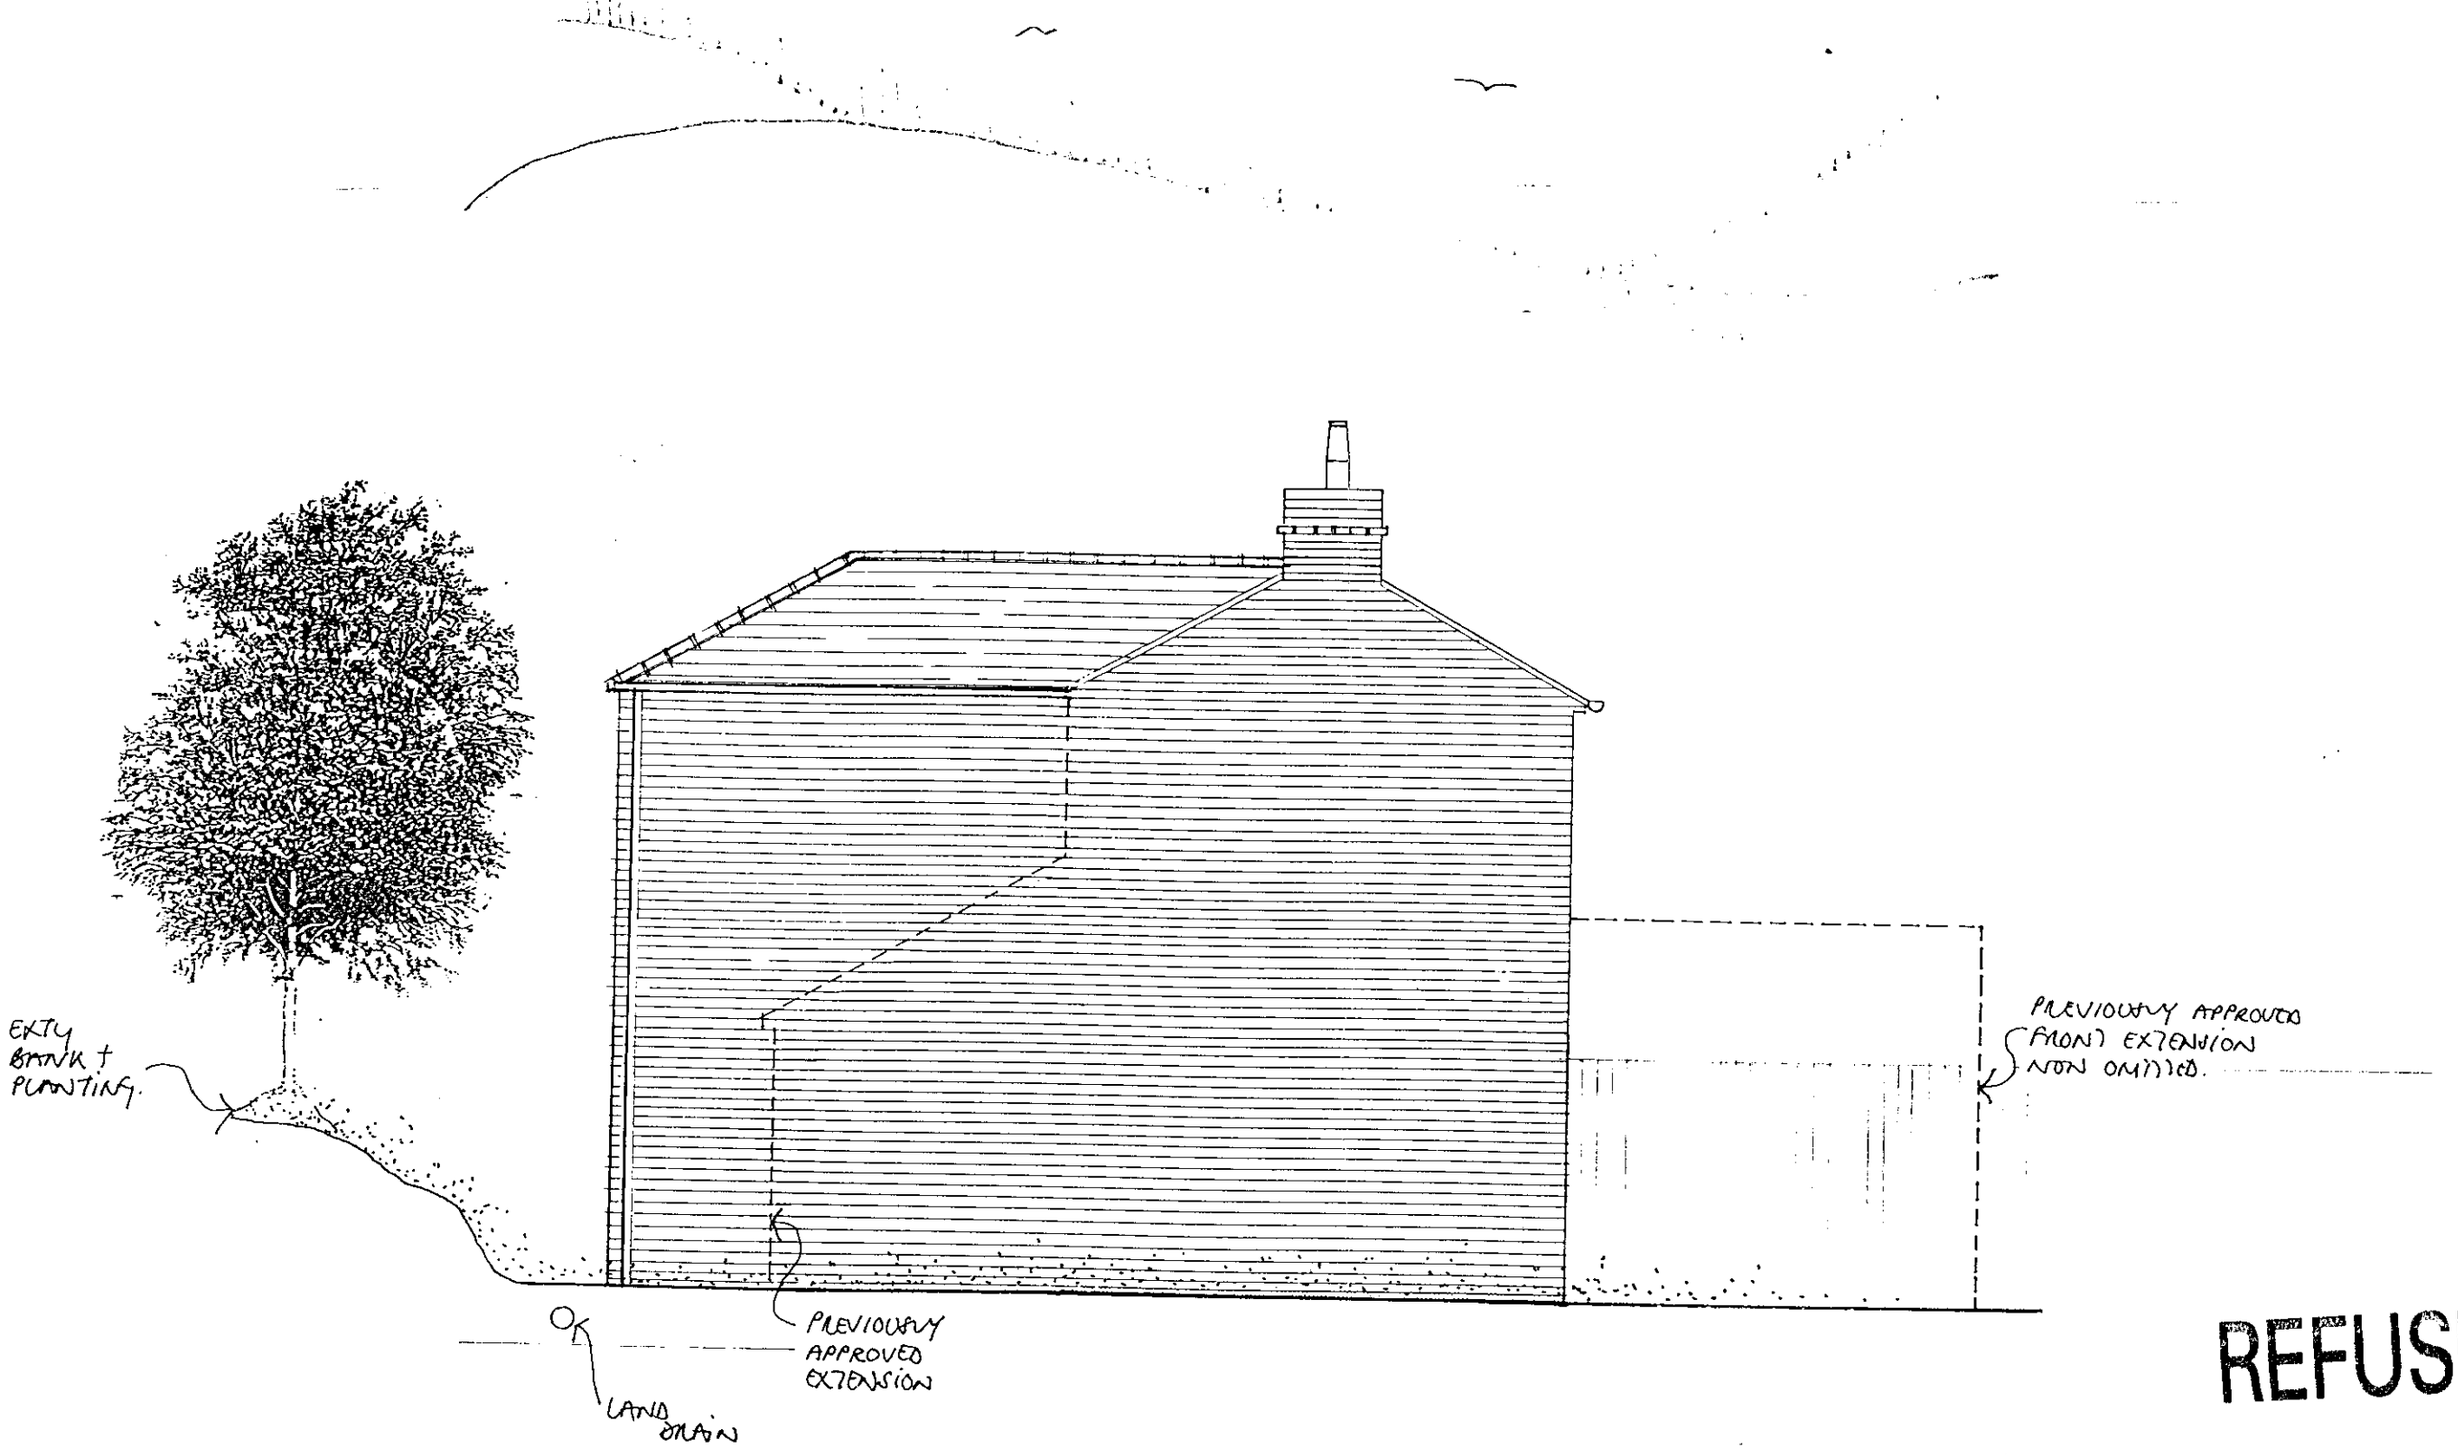

REFUSED


REFUSED

PROP. SIDE ELEVATION, NORTH
DRWG. NO DES 25 A
SCALE 1:50

APP 99/7081LF.
(REFUSED)

L18


Heighway Field Associates
chartered architects

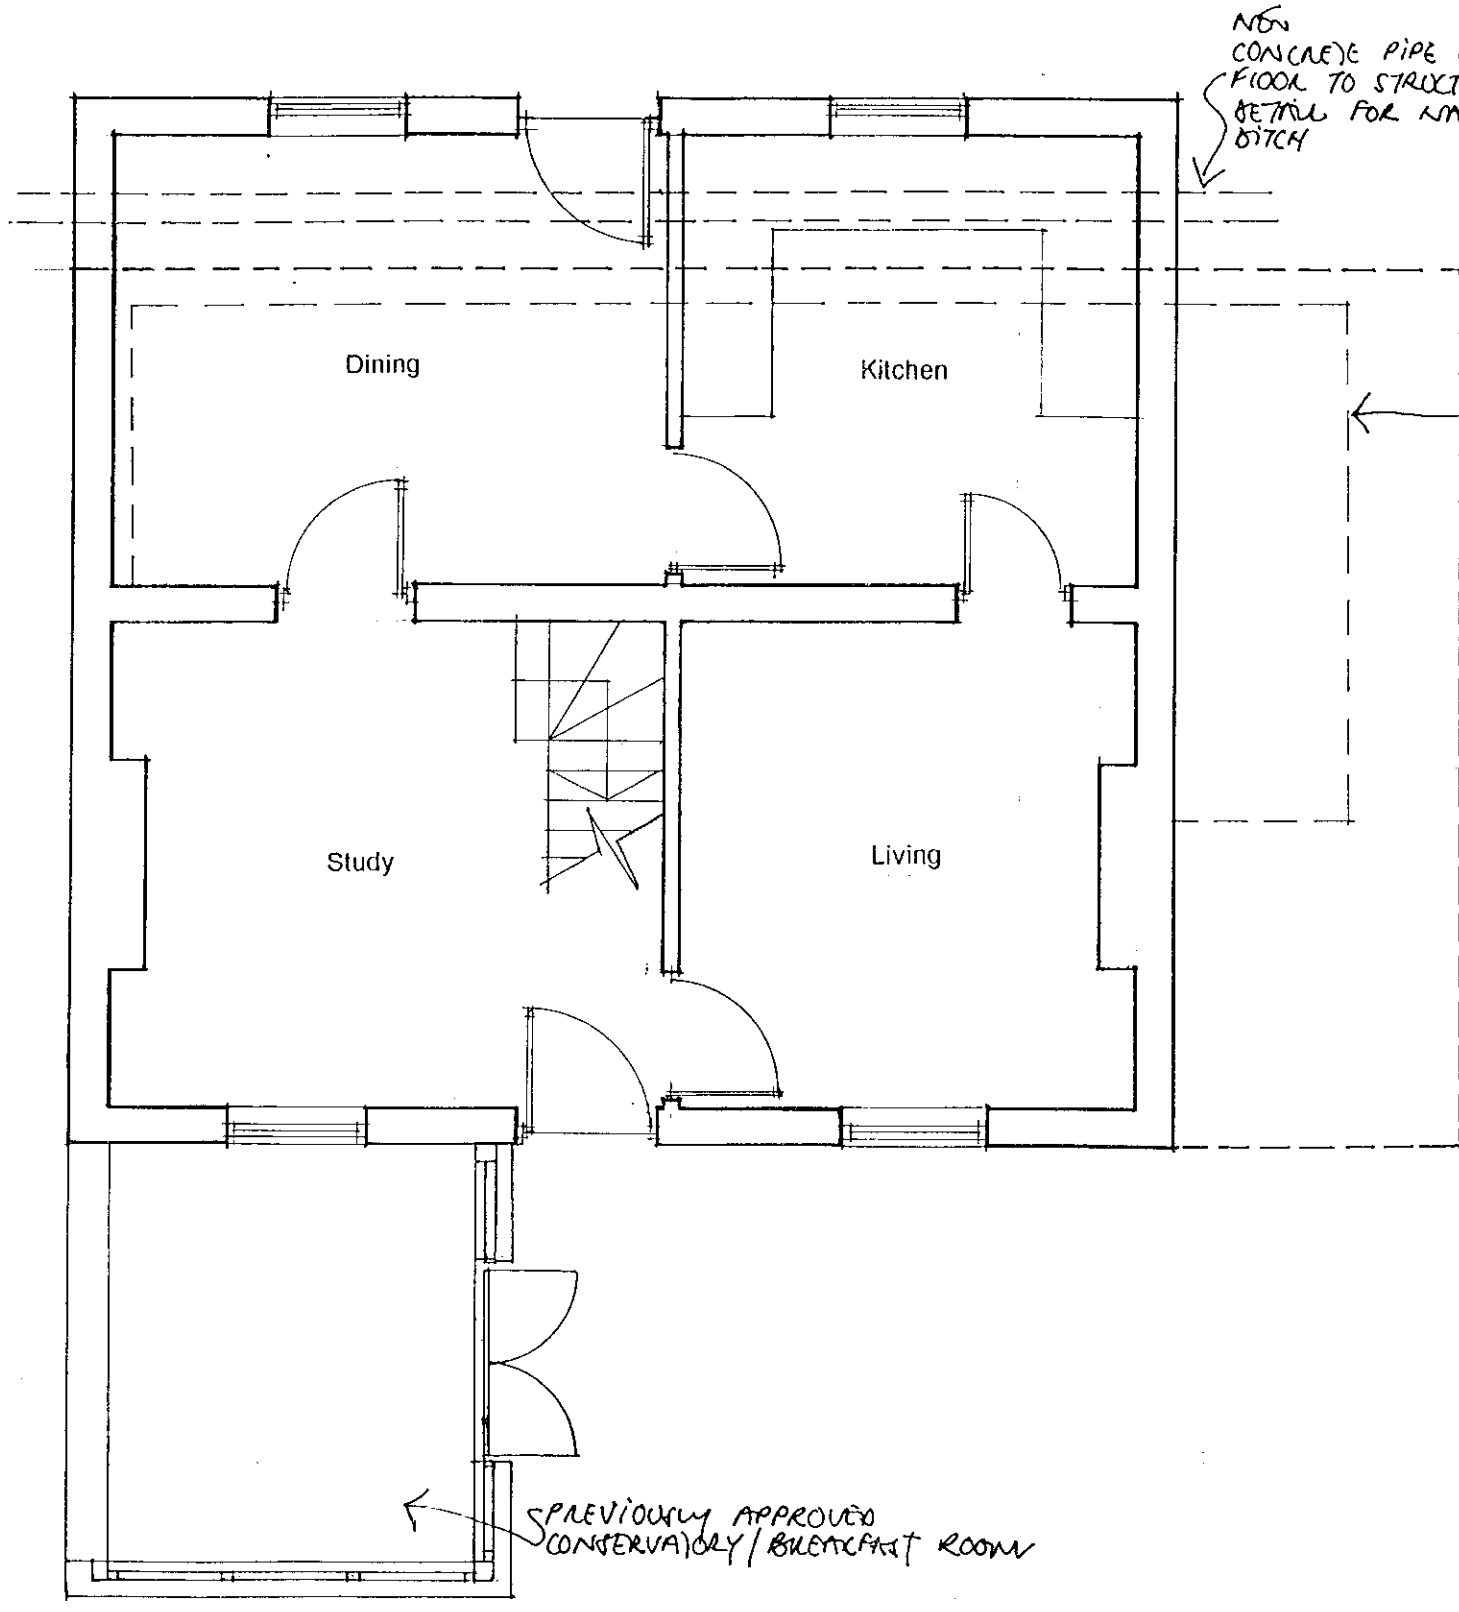


A: 9.12.99. CONSERVATORY PLAN MOVED. DRAINAGE PIPE MOVED TO REAR.

PROP. GROUND FLOOR PLAN
DRWG. NO DES 20A.
SCALE 1:50


Heighway Field Associates
chartered architects

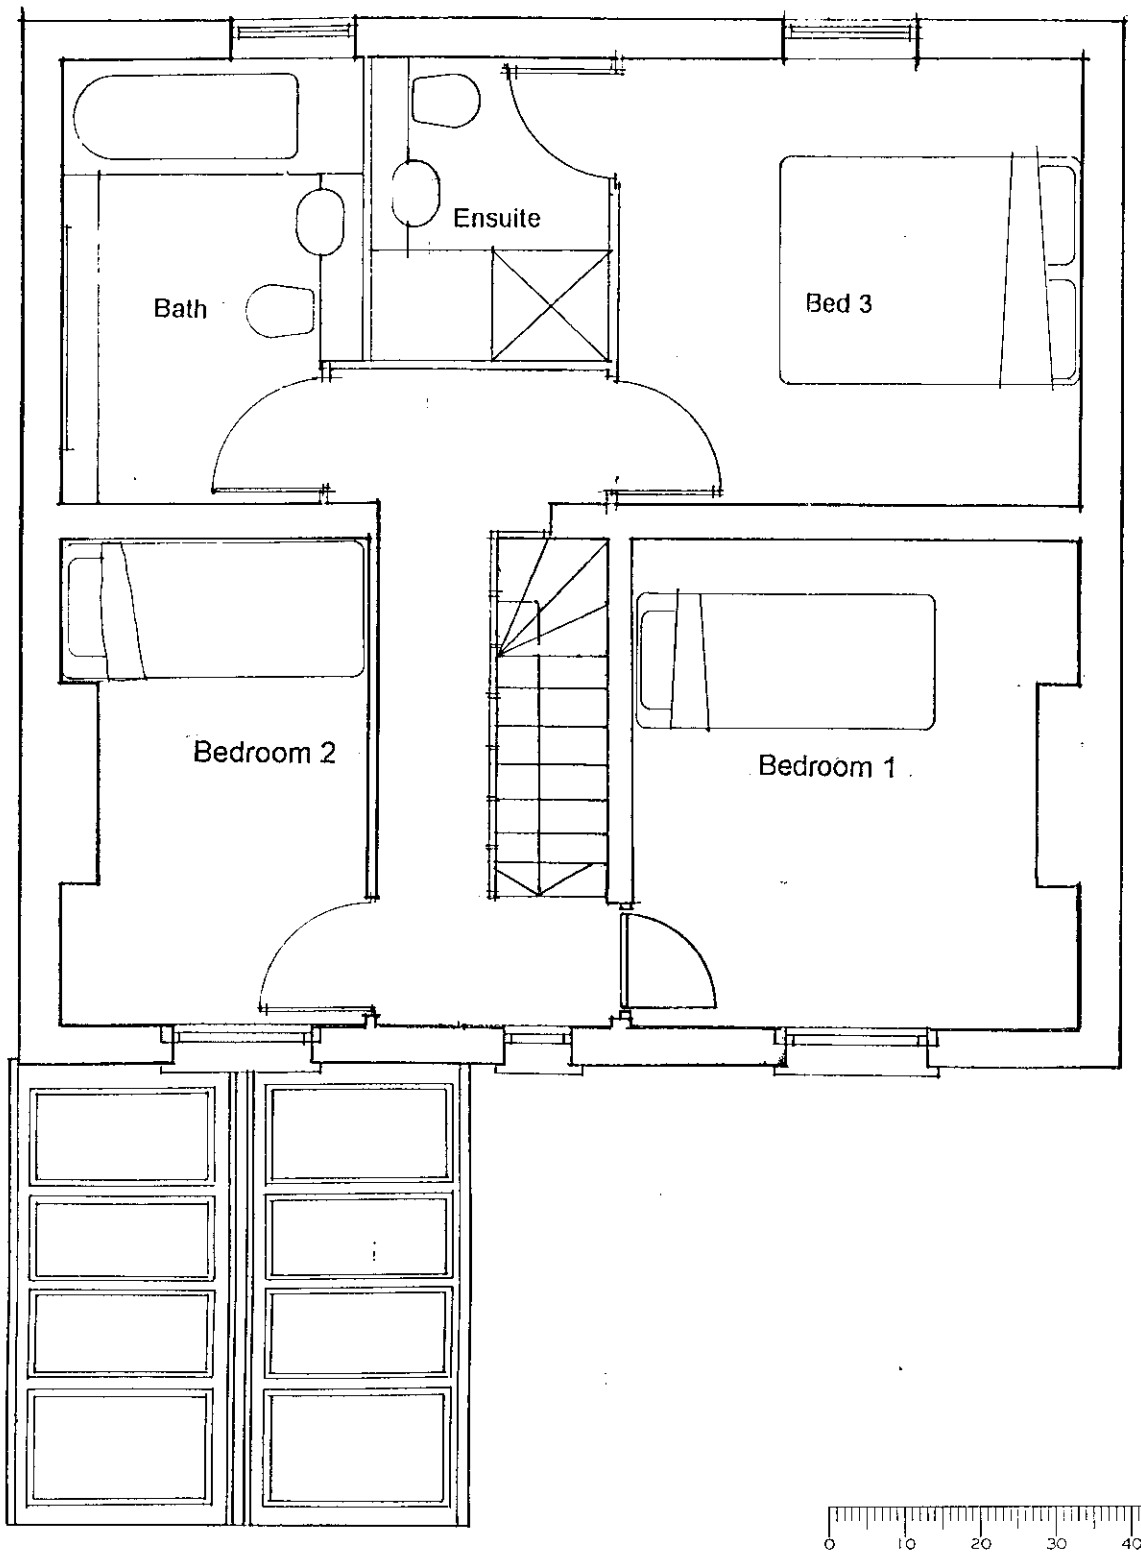


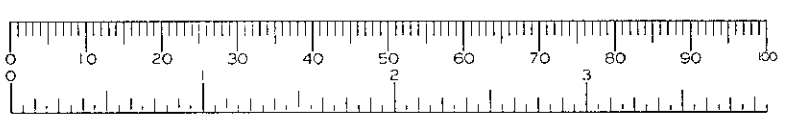

PROP. FIRST FLOOR PLAN
DRWG. NO DES 21
SCALE 1:50

Heighway Field Associates
chartered architects

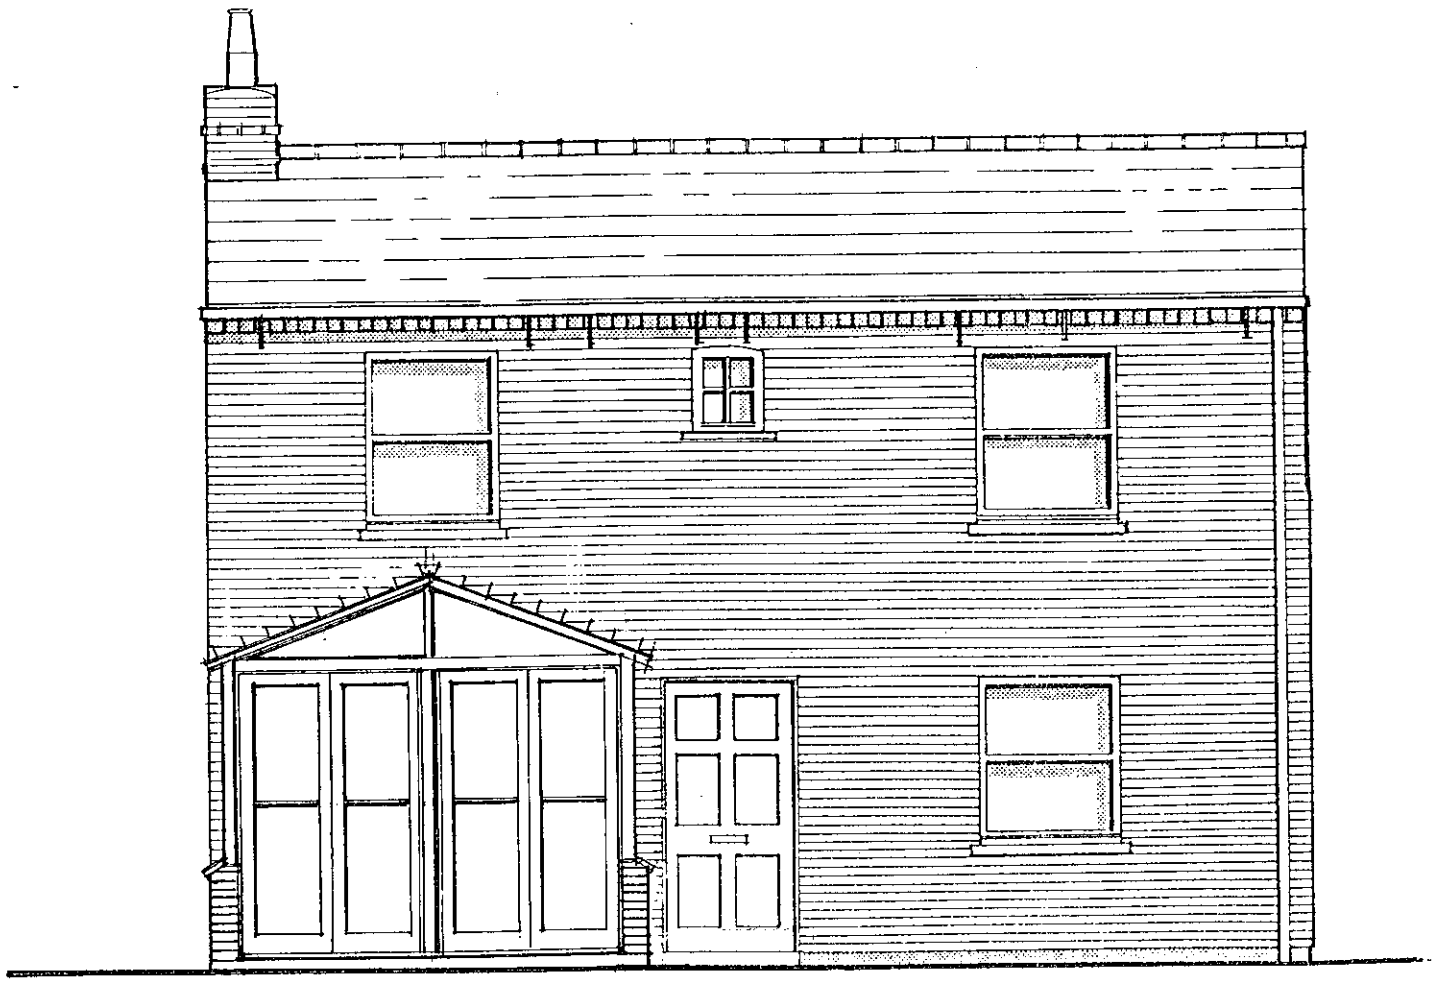


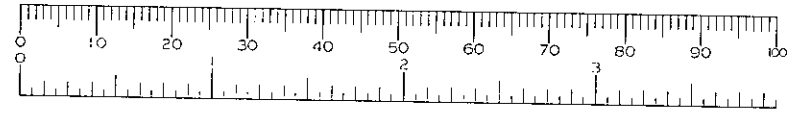

PROP. FRONT ELEVATION
DRWG. NO DES 22 A
SCALE 1:50

Heighway Field Associates
chartered architects




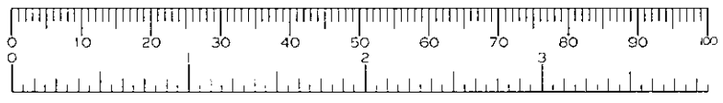

PROP. REAR ELEVATION
DRWG. NO DES 23
SCALE 1:50

L10

APP 98/60635/F.
(APPROVED)
AMENDED PLANS.

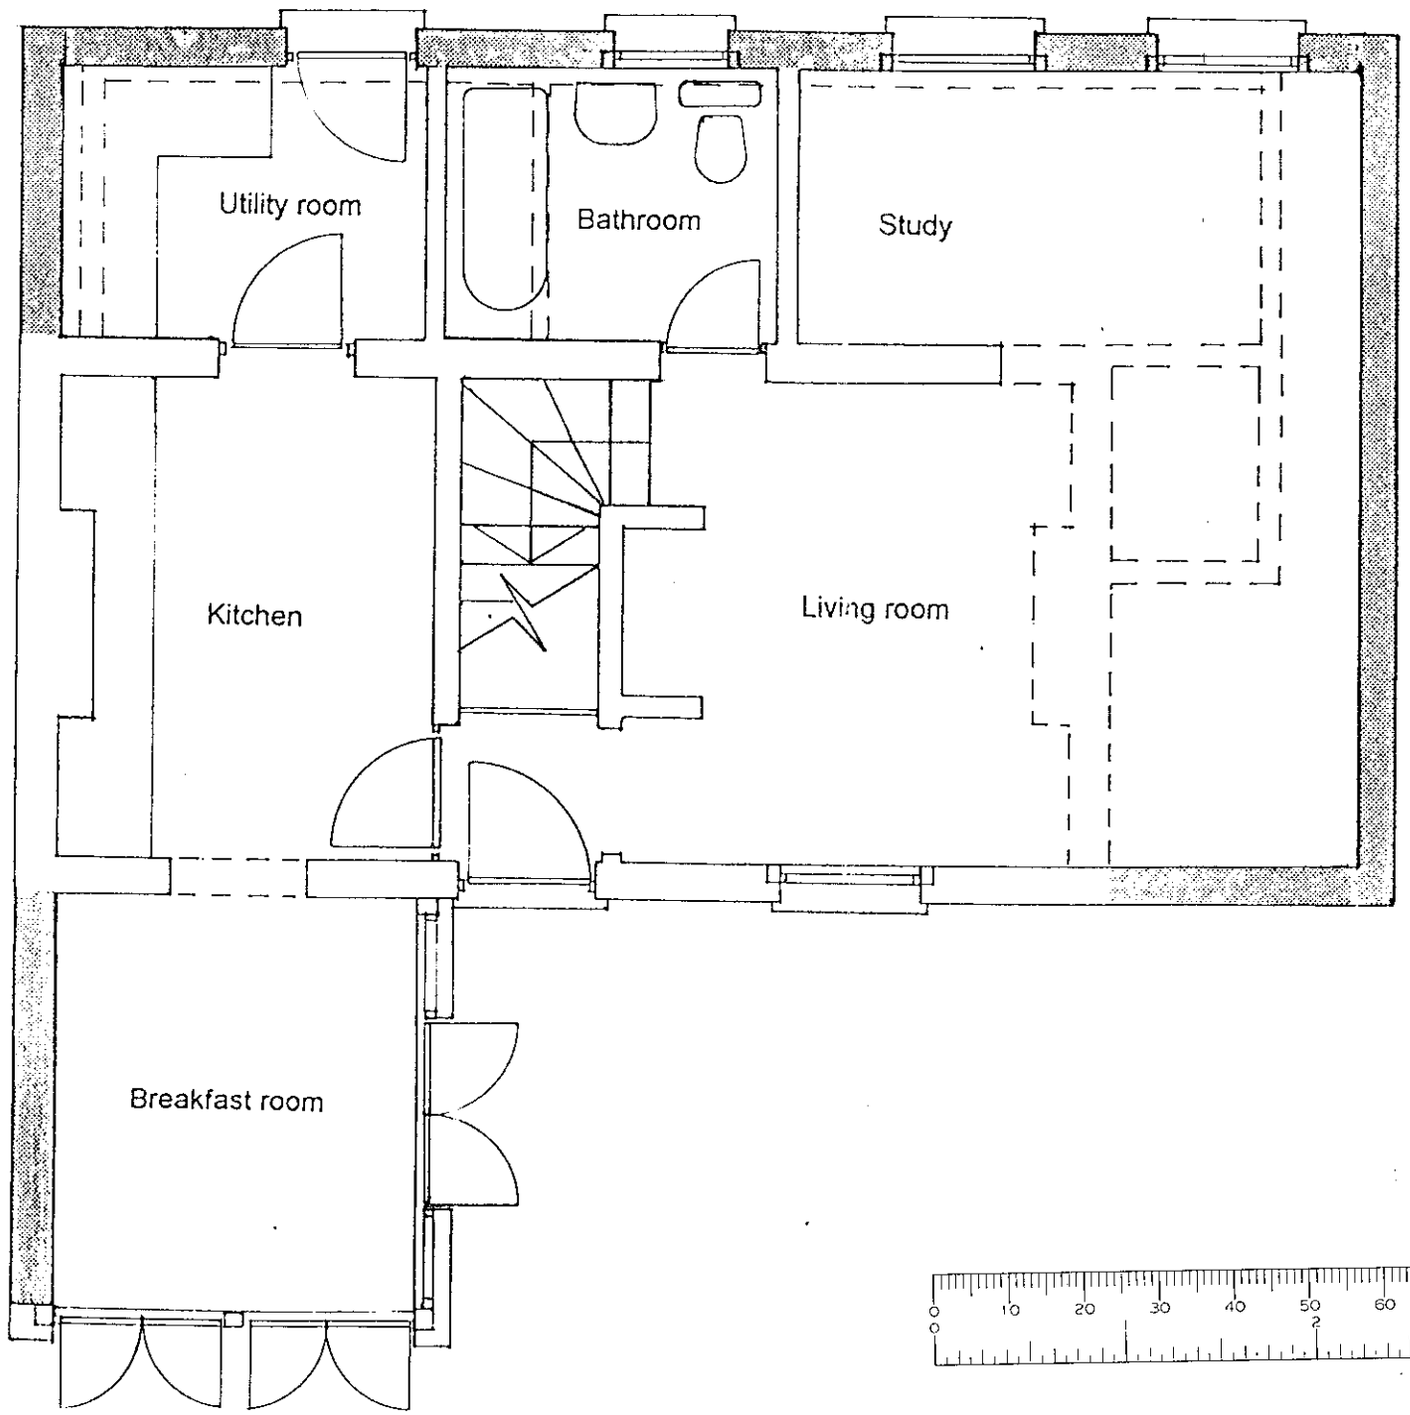

PROP. GROUND FLOOR PLAN
DRWG. NO DES 20 A
SCALE 1:50