



Ex. North Elevation




Ex. East Elevation

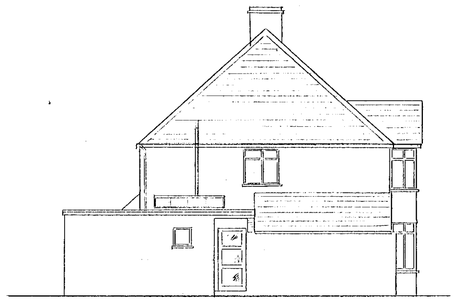


Ex. South Elevation

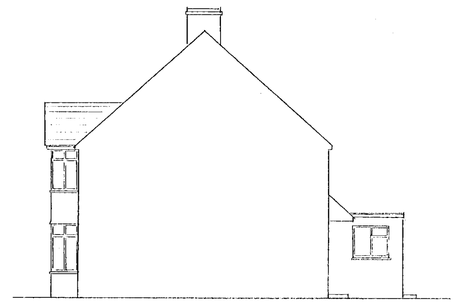


Ex. West Elevation

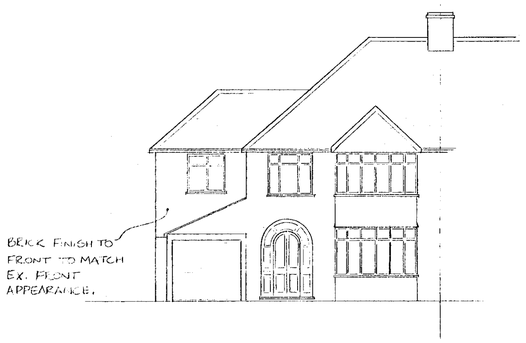


Proposed North Elevation

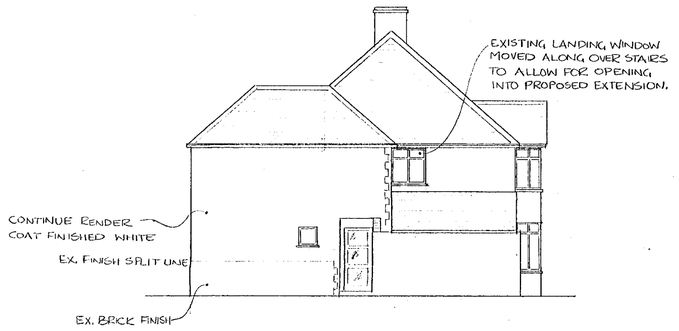


Proposed East Elevation

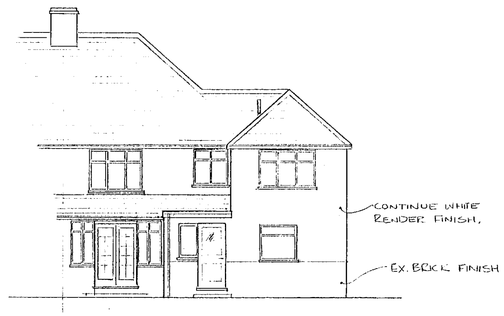


Proposed South Elevation

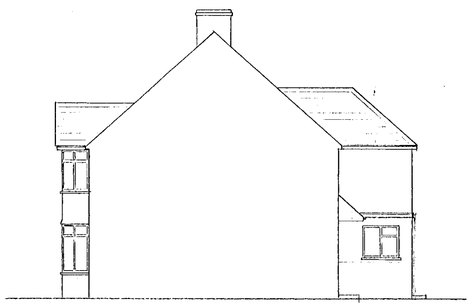


Proposed West Elevation

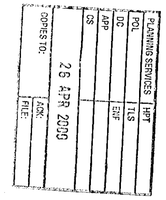


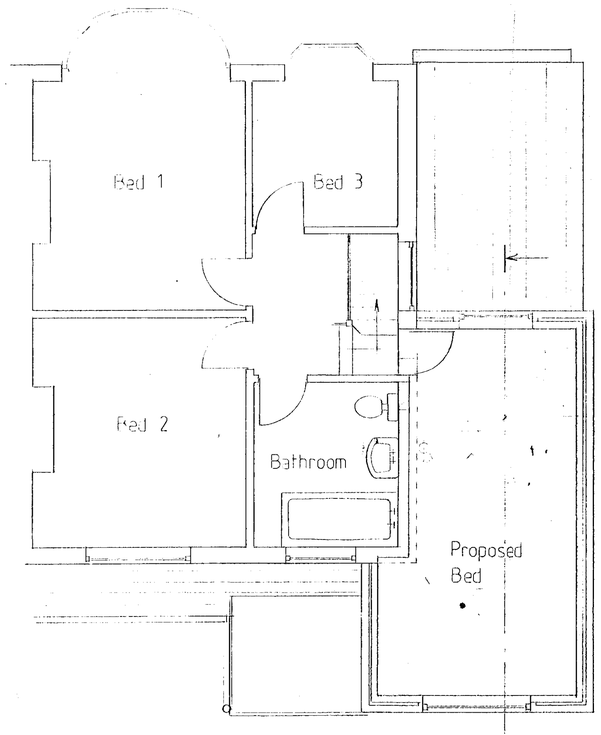

Proposed First Floor Plan

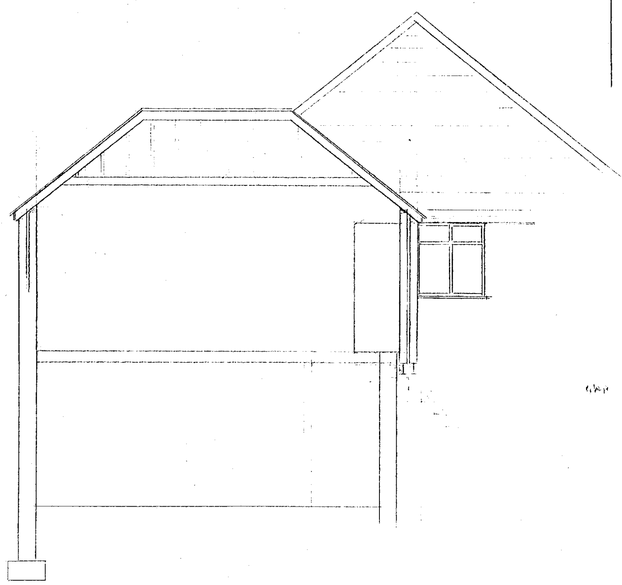


Section

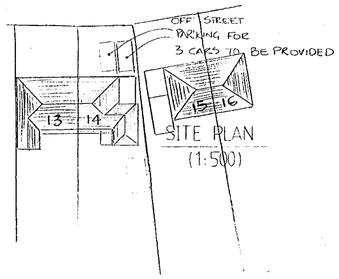

SITE PLAN
(1:500)

15/05/00

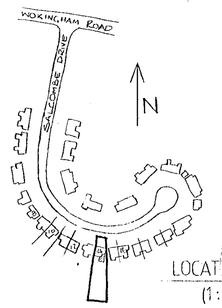

LOCATION PLAN
(1:2500)

AMENDMENT – ISSUE 1.02 (18/04/00)
EXISTING LANDING WINDOW RE-SITED

AMENDMENT – ISSUE 1.01 (12/03/00)
BLOCK PLAN AMENDED AT COUNCIL REQUEST.

Mr & Mrs J. Whittaker
14 Salcombe Drive,
Earley, Reading. RG6 7HU

APPROVED

Proposed First Floor Side Extension

MINOR AMENDMENTS

Scale 1:100, 1:50	Date Feb – 2000
Drawn R. Williams	DRG No. 24/01/ex1

DESIGNED ON BEHALF OF:

Westgate Developments ltd.

Planning – Issue 1:02

15/05/00