
06. MAR 2000* 0885

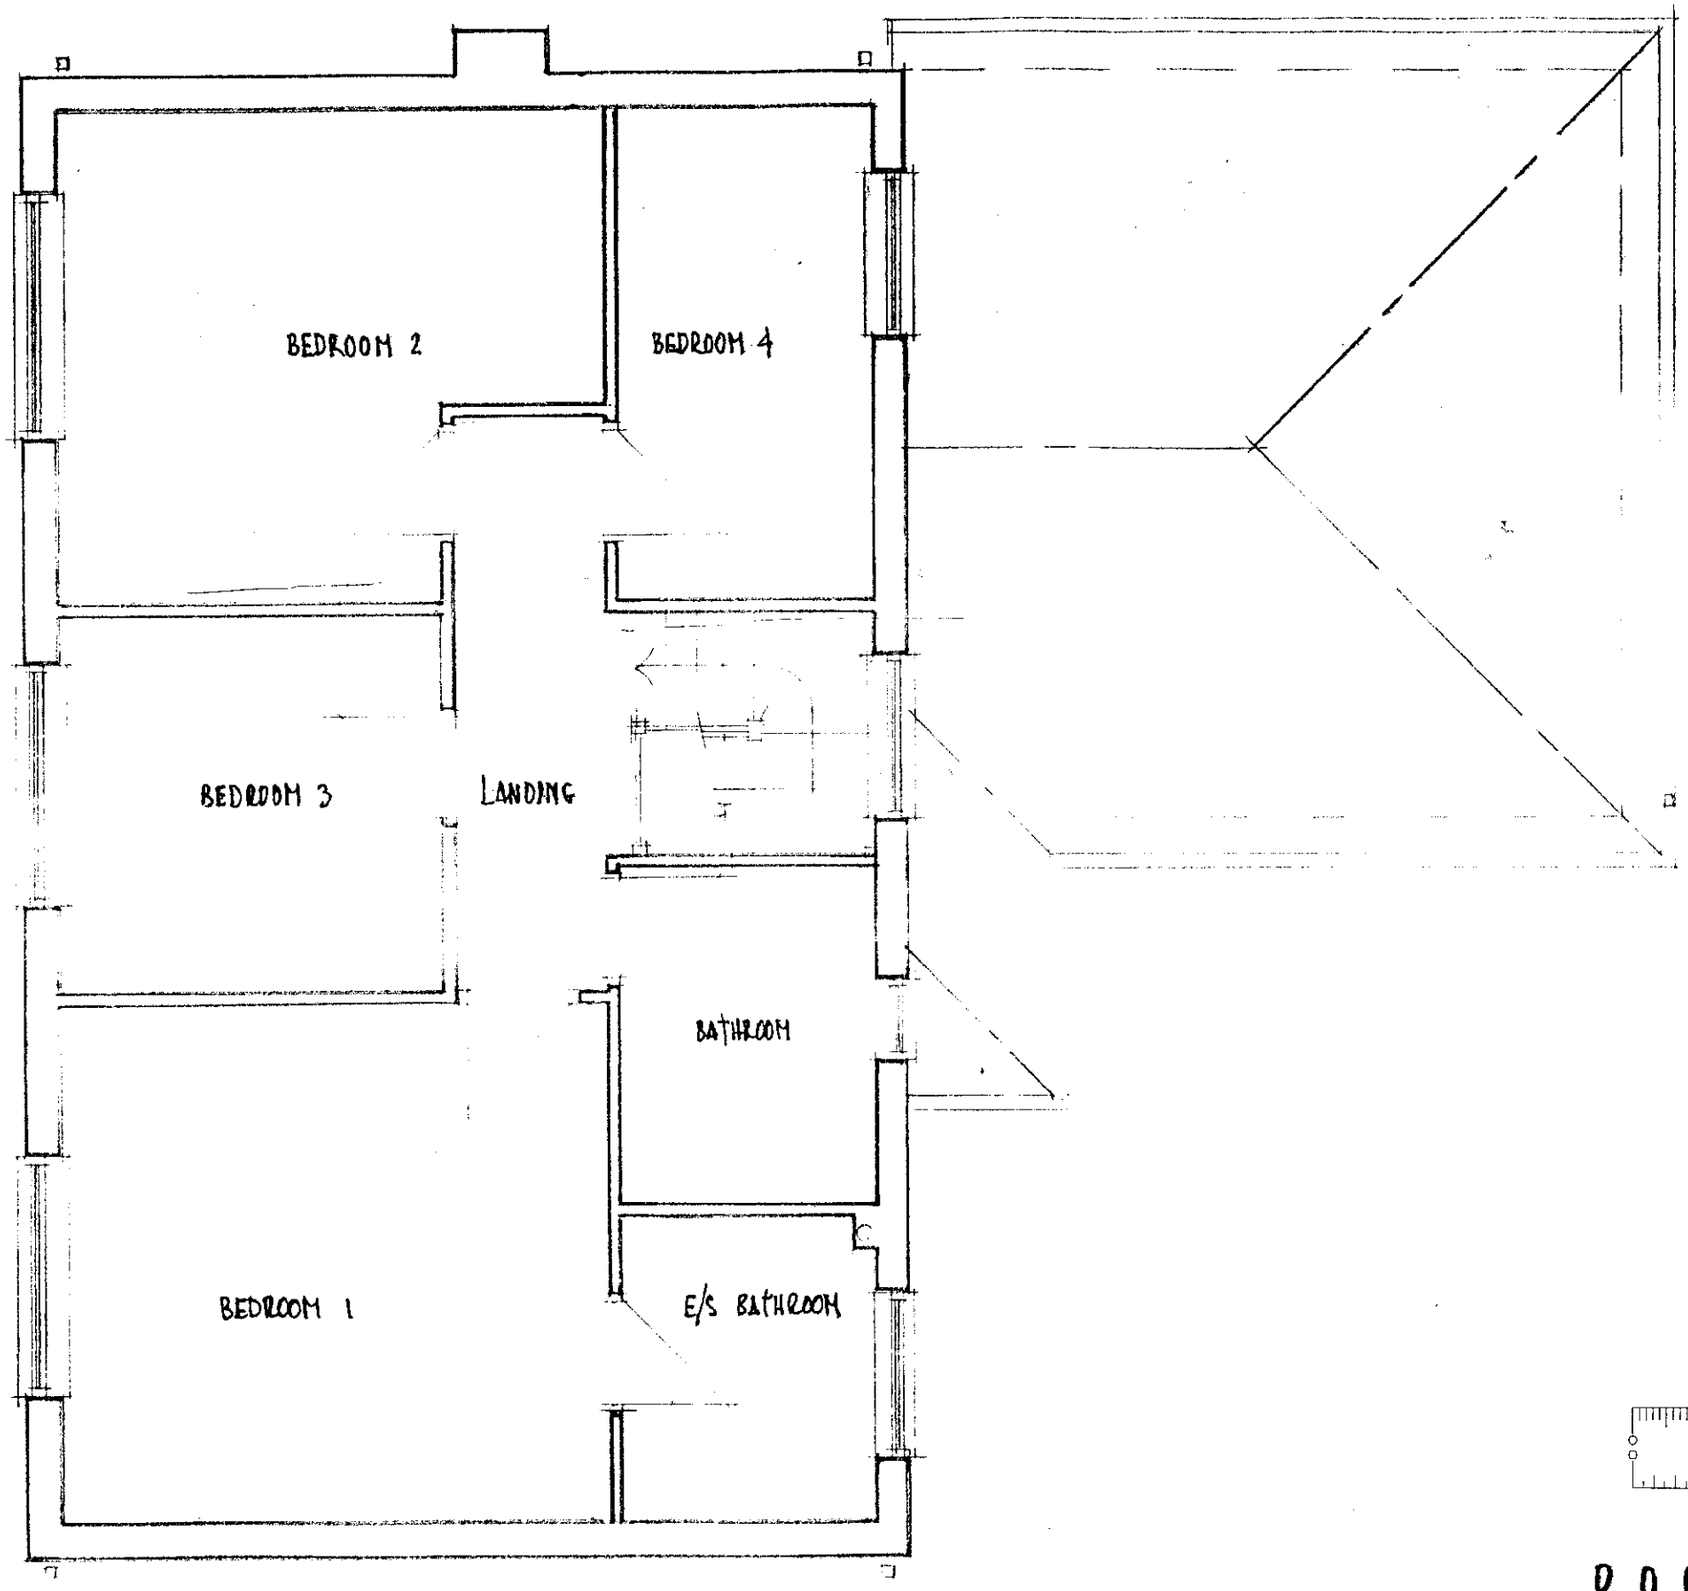

FIRST FLOOR PLAN (AS EXISTING)


No. 3, BRIARWOOD, FINCHAMPSTEAD, BERKS, RG40 4XA



ROGER PRING & SONS
ARCHITECTURAL & SURVEYING CONSULTANTS
278, NINE MILE RIDE, FINCHAMPSTEAD, WOKINGHAM, BERKS., RG40 3NT.
☎ 0118 973 3502 FAX 0118 973 6290

DRG. No: 00/292/3 SCALE: 1:50 DATE: FEB.'00.
REVISIONS:

06 MAR 2000 * 0885

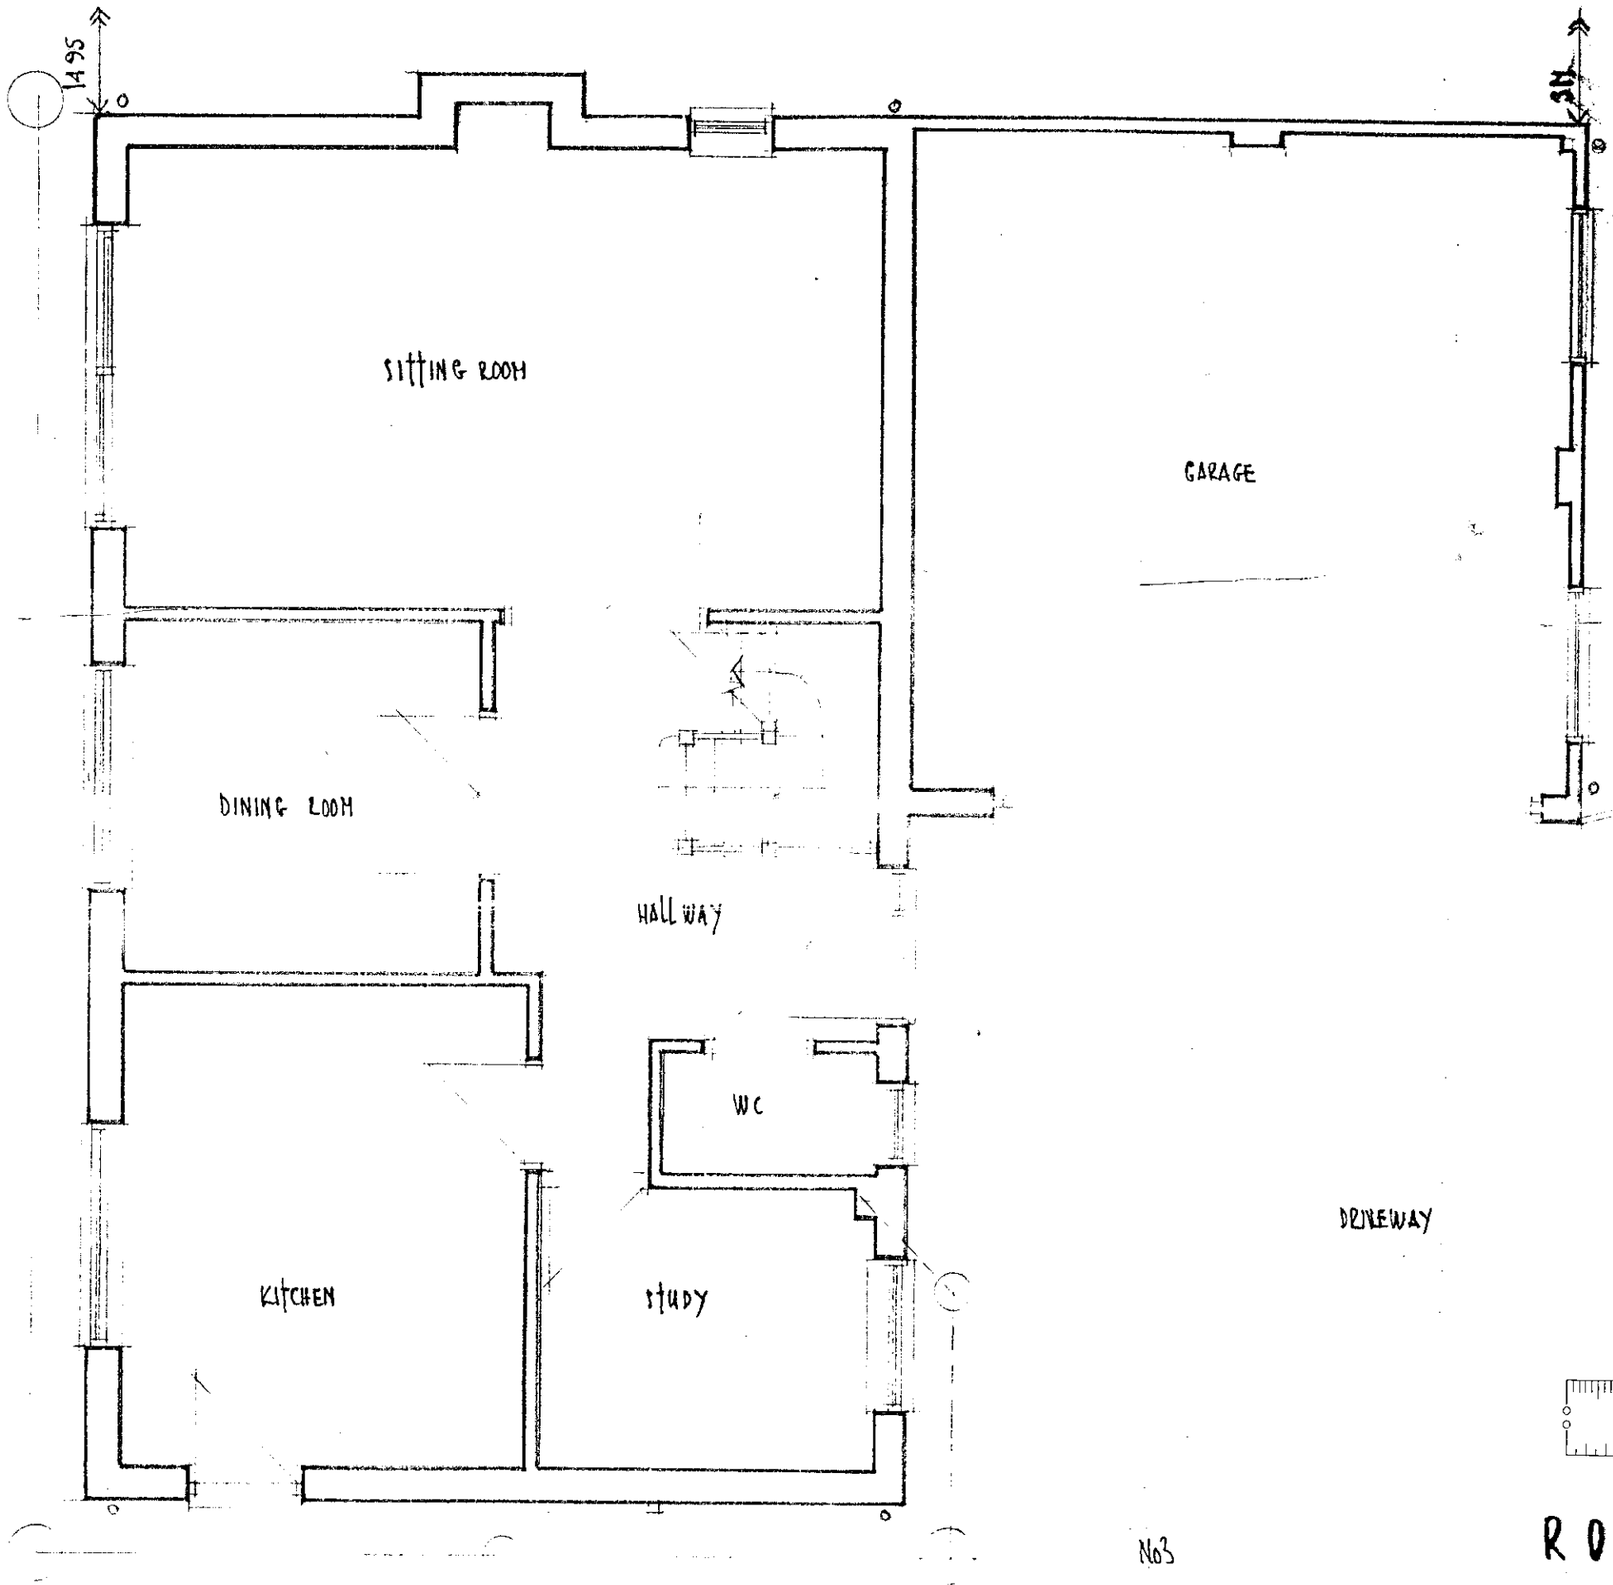

GROUND FLOOR PLAN (AS EXISTING)

No. 3, BRIARWOOD, FINCHAMPSTEAD, BERK'S, RG40 4XA

No3


No2

ROGER PRING & SONS
ARCHITECTURAL & SURVEYING CONSULTANTS
278, NINE MILE RIDE, FINCHAMPSTEAD, WOKINGHAM, BERKS., RG40 3NT.
☎ 0118 973 3502 FAX 0118 973 6290


DRG. No: 00/292/2 SCALE: 1:50 DATE: FEB.'00.

REVISIONS:


06. MAR 2000 * 0885

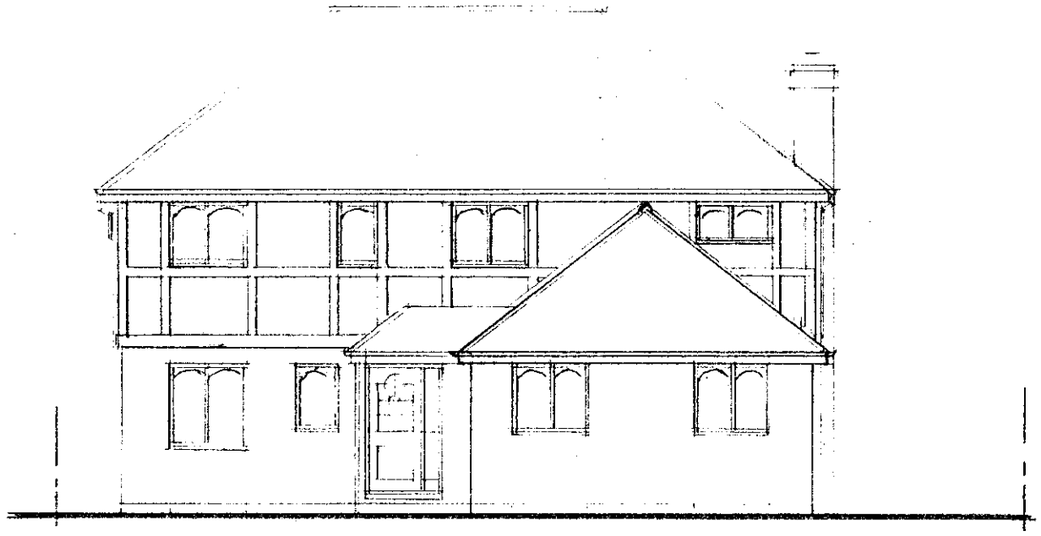


FRONT ELEVATION

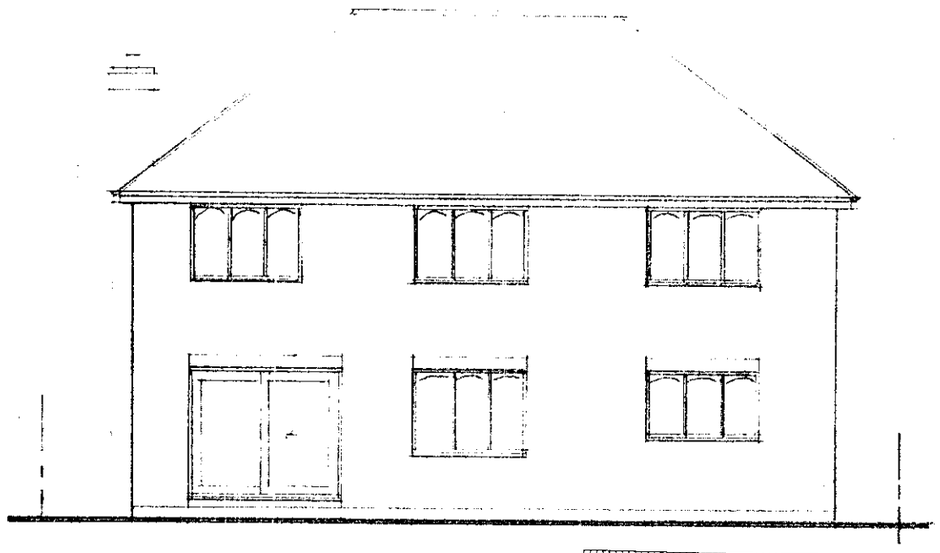

REAR ELEVATION

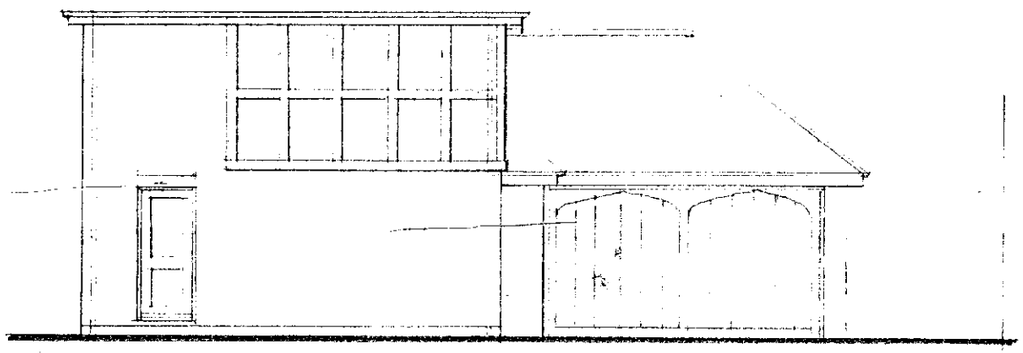

SIDE ELEVATION

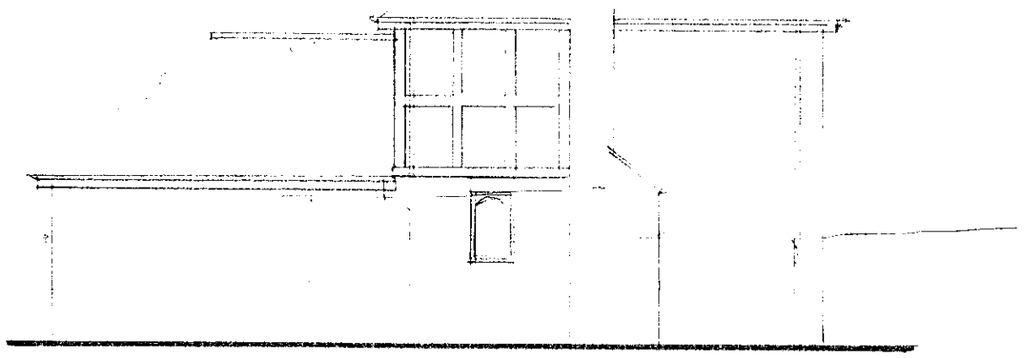

SIDE ELEVATION

ELEVATIONS AS EXISTING


No. 3, BRIARWOOD, FINCHAMPSTEAD, BERKSHIRE, RG40 4XA

ROGER PRING & SONS
ARCHITECTURAL & SURVEYING CONSULTANTS
278, NINE MILE RIDE, FINCHAMPSTEAD, WOKINGHAM, BERKS., RG40 3NT.
☎ 0118 973 3502 FAX 0118 973 6290

DRG. No: 00/292/4 SCALE: 1:100 DATE: Feb. 00.

REVISIONS:

06 MAR 2000 ★ 0885

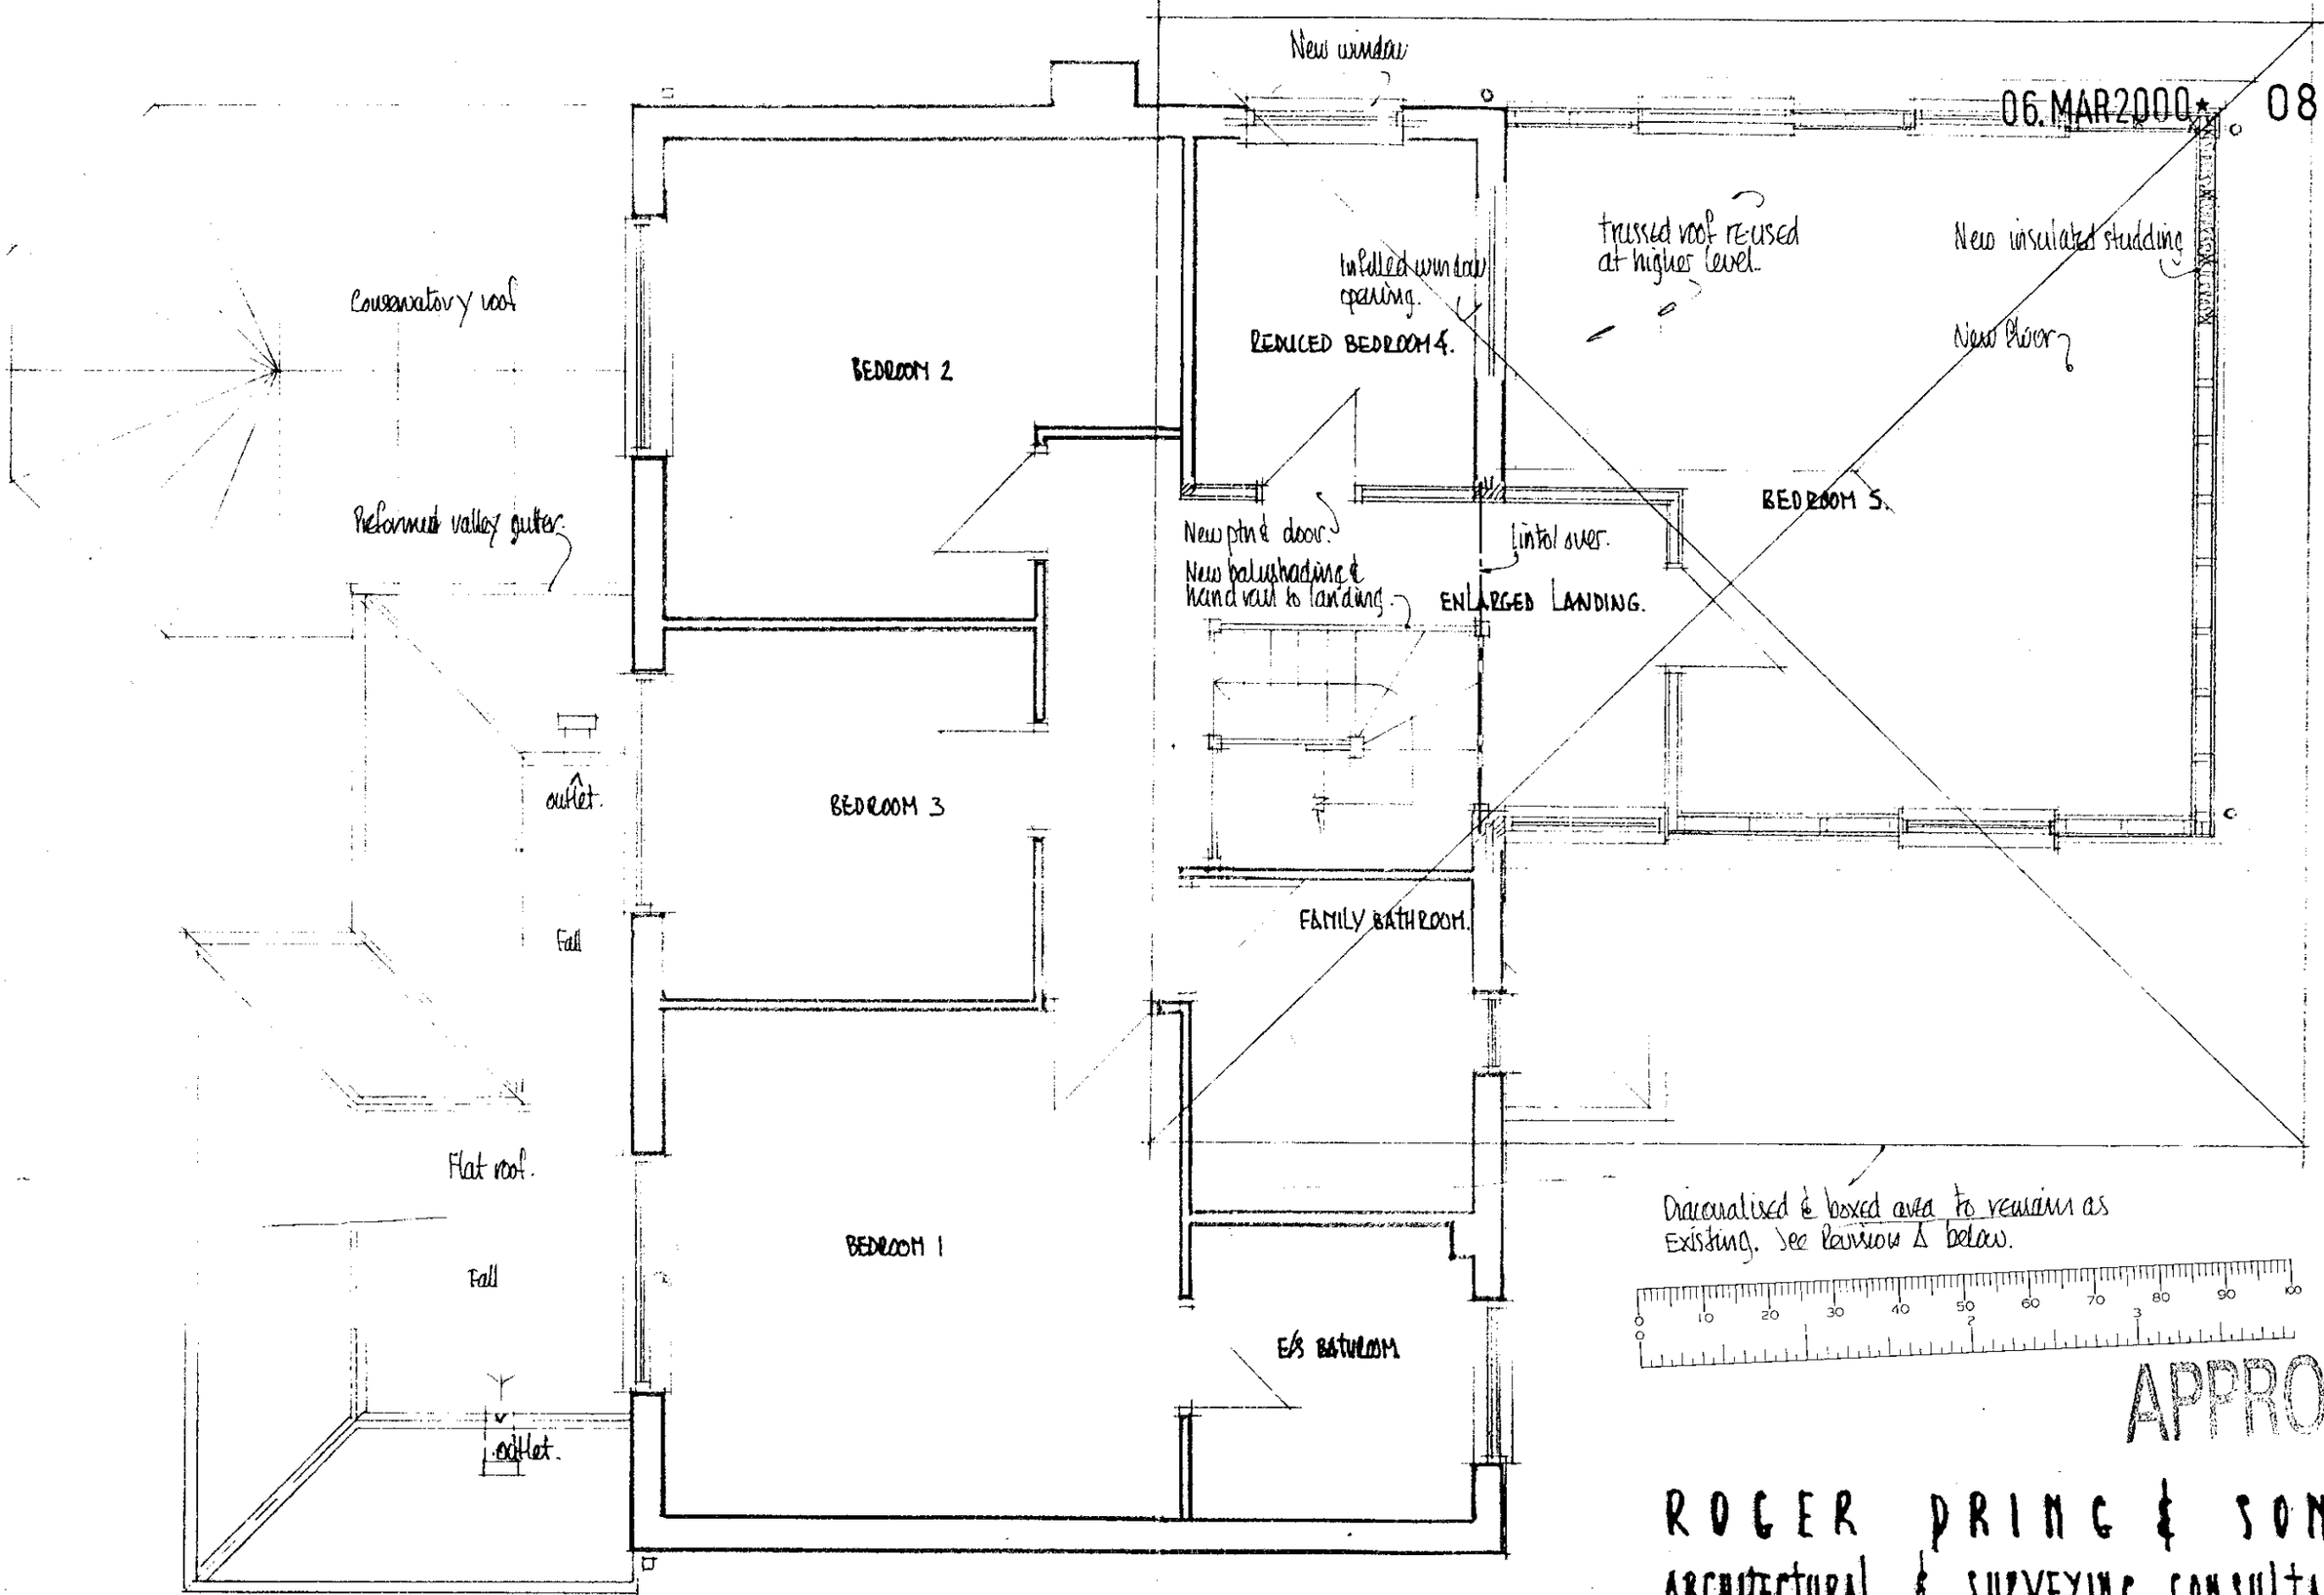

APPROVED

ROGER PRING & SONS
ARCHITECTURAL & SURVEYING CONSULTANTS
278, NINE MILE RIDE, FINCHAMPSTEAD, WOKINGHAM, BERKS., RG40 3NT.
☎ 0118 973 3502 FAX 0118 973 6290


DRG. No: 00/292/6A SCALE: 1:50 DATE: MAR'00.

REVISIONS: A First-floor front extension omitted 15/03/00.

No. 3, BRIARWOOD, FINCHAMPSTEAD, BERKS, RG40 4XA


31/5/00

06 MAR 2000 ★ 0885

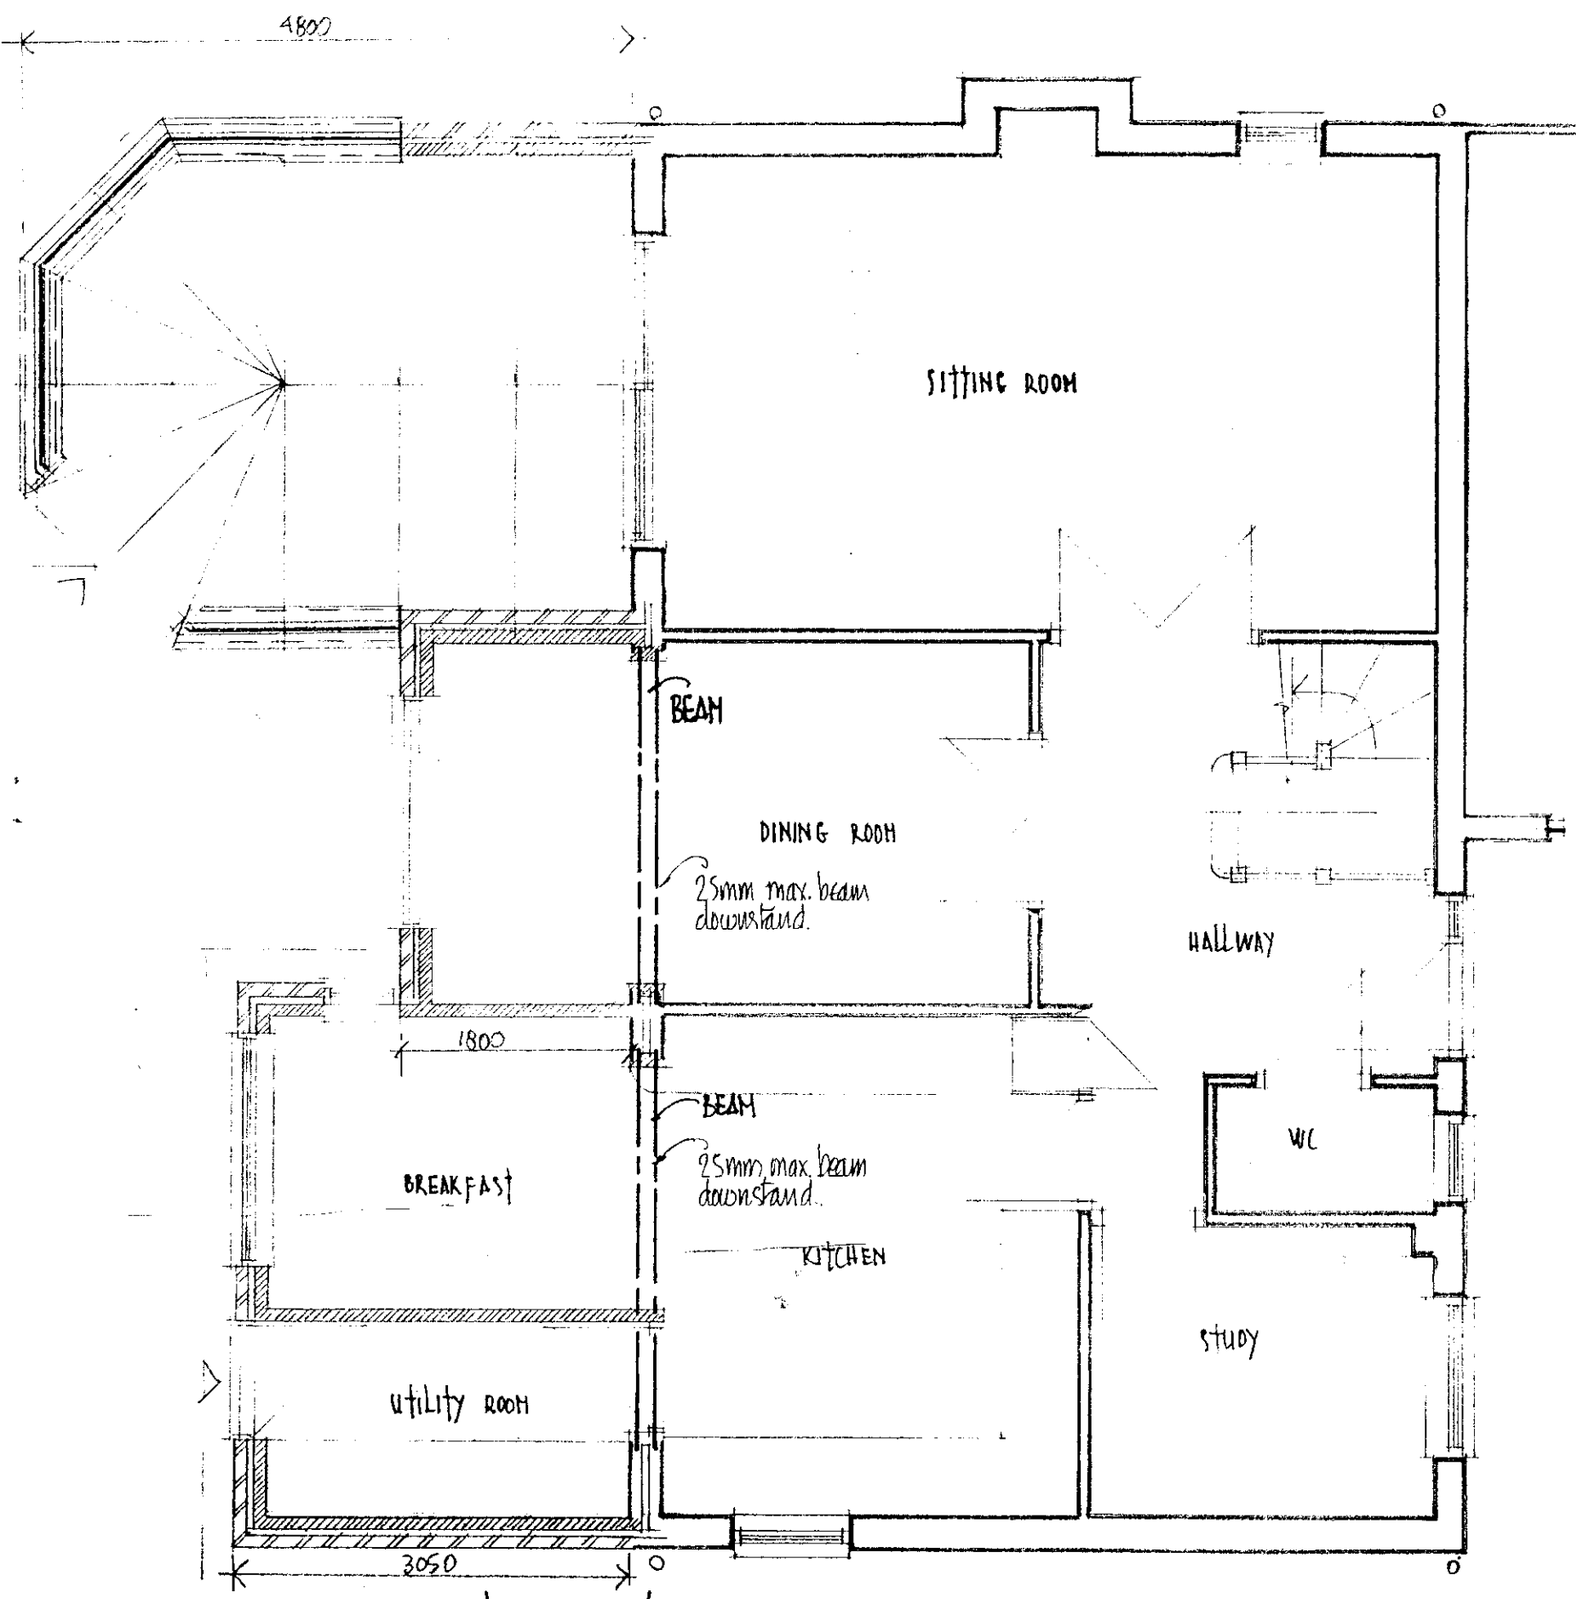

GROUND FLOOR PLAN : AS PROPOSED

No. 3, BRIARWOOD, FINCHAMPSTEAD, BERKSHIRE, RG40 4XA

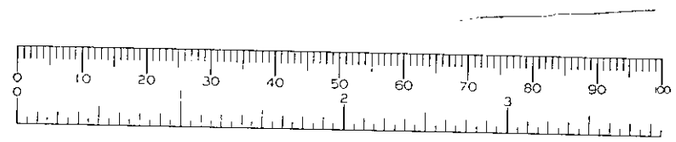

APPROVED


ROGER PRING & SONS
ARCHITECTURAL & SURVEYING CONSULTANTS
278, NINE MILE RIDE FINCHAMPSTEAD, WOKINGHAM, BERKS, RG40 3NT
☎ 0118 973 3502 FAX 0118 973 6290

DRG. No: 00/292/5^A SCALE: 1:100 DATE: FEB'00.

Revisions A Works to garage omitted 15/03/00.

31/5/00


06.MAR2000* 0885

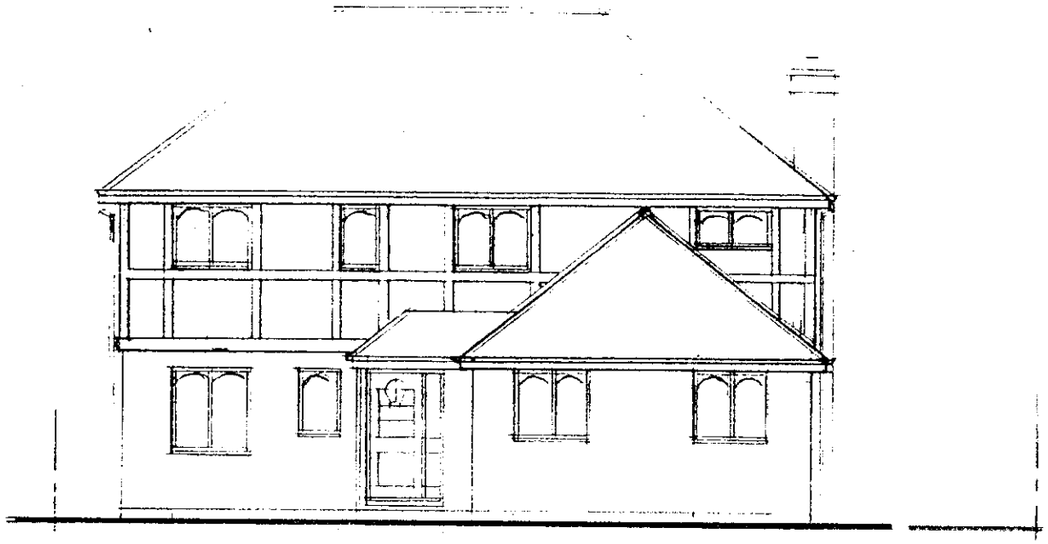


FRONT ELEVATION AS EXISTING




REAR ELEVATION

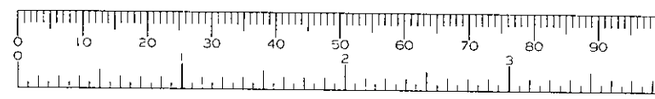

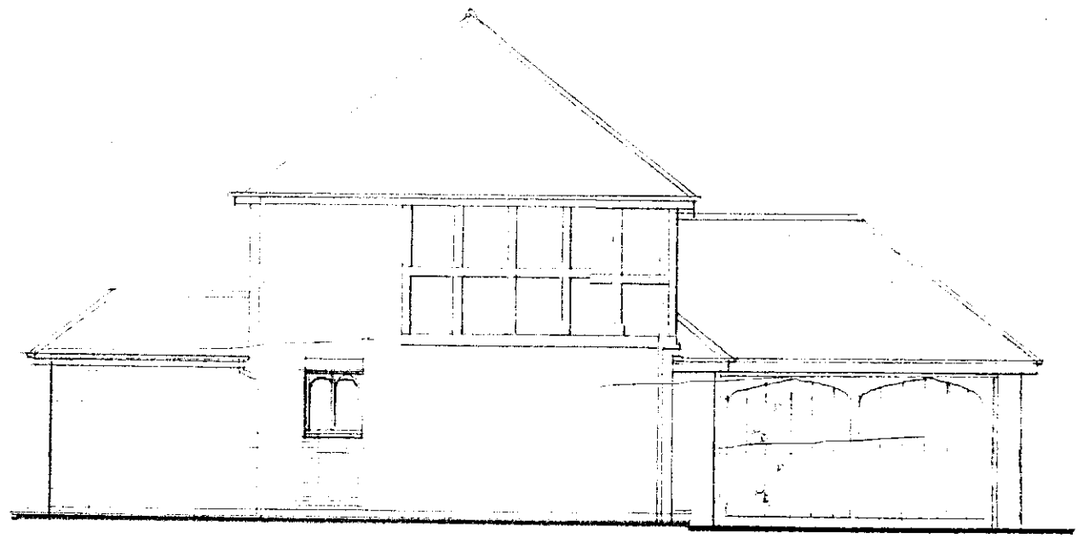

SIDE ELEVATION

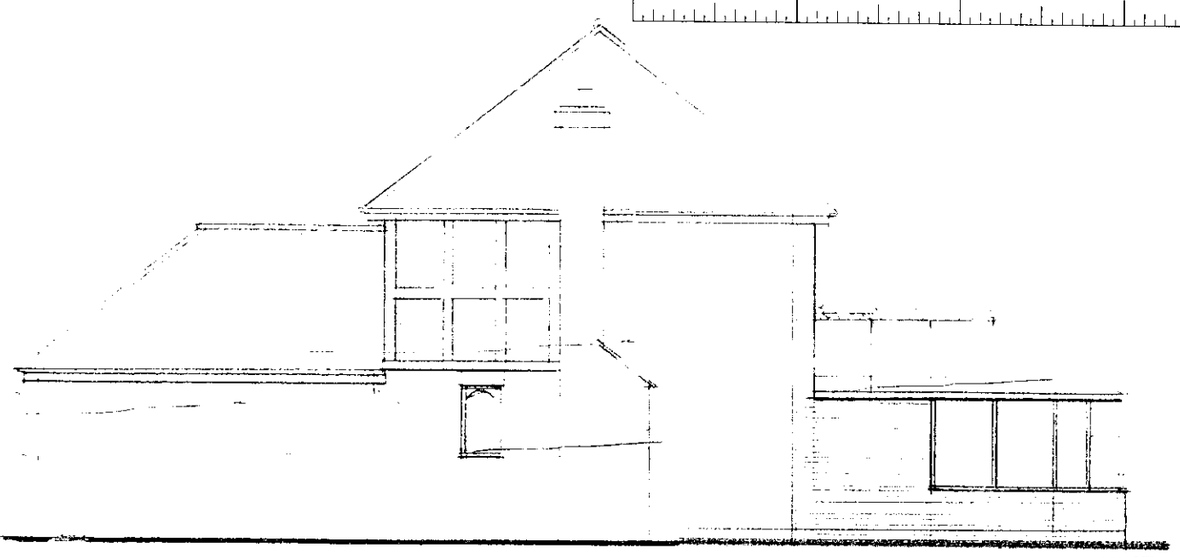

SIDE ELEVATION

APPROVED 31/5/00

3, BRIARWOOD, FINCHAMPSTEAD, BERKS, RG40 4XA.

ROGER PRING & SONS
ARCHITECTURAL & SURVEYING CONSULTANTS
278, NINE MILE RIDE, FINCHAMPSTEAD, WOKINGHAM, BERKS., RG40 3NT.
☎ 0118 973 3502 FAX. 0118 973 6290

DRG. No: 00/292/7A SCALE: 1:100 DATE: MAR'00.

REVISIONS: A First floor flank extension omitted 15/03/00