


08.MAR2000 * 0888

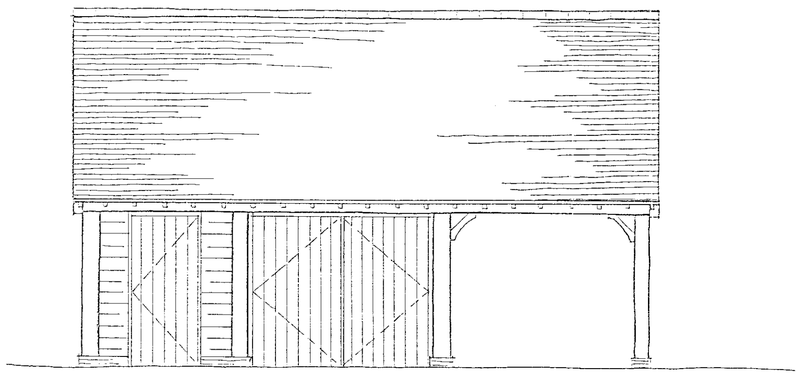

FRONT ELEVATION ~ AS PROPOSED.

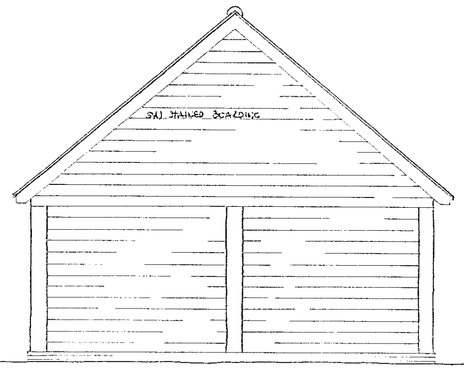

END ELEVATION (TYPICAL)

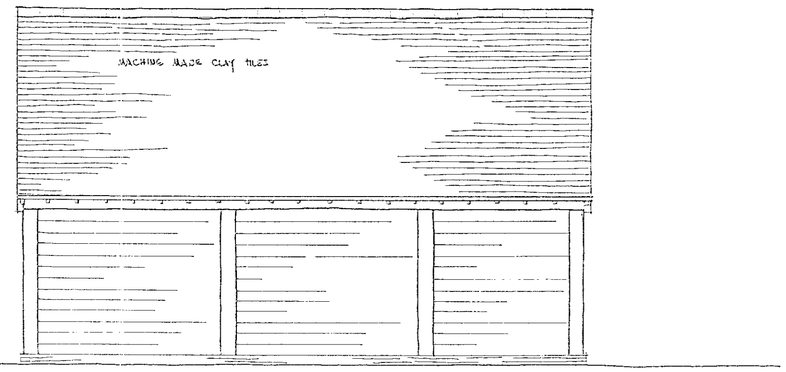


REAR ELEVATION.

EXTERNAL MATERIALS


ROOF :- MACHINE MADE CLAY TILE KEATINGS

POSTS :- OAK.

EXTERNAL BOARDING :- SW STAINED BOARDING.

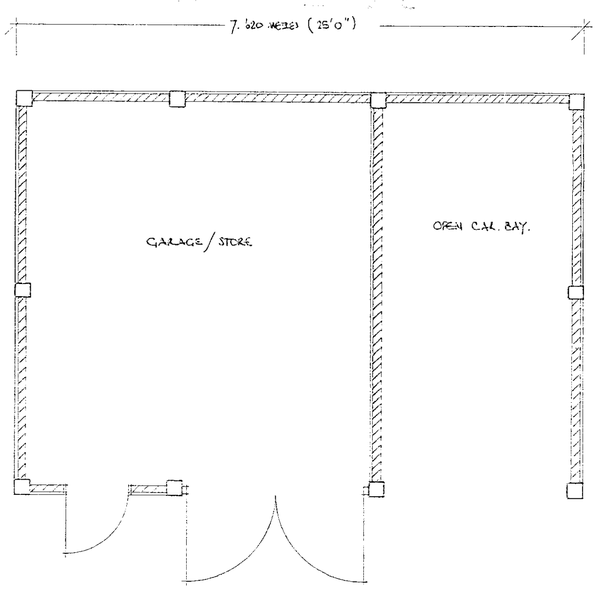

GROUND FLOOR PLAN ~ SCALE 1:50

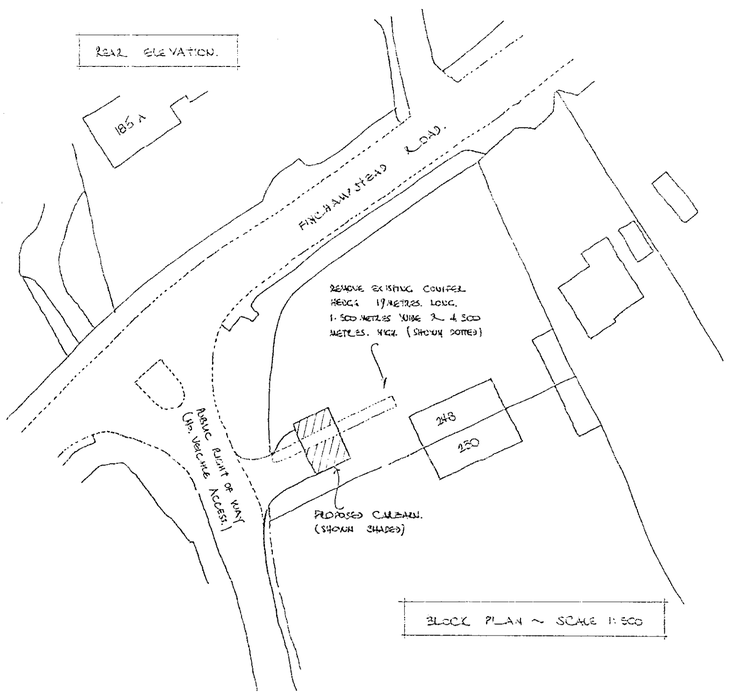

BLOCK PLAN ~ SCALE 1:500



SITE LOCATION PLAN ~ SCALE 1:2500

248 FINCHAMPSTEAD ROAD, WOKINGHAM, BERKSHIRE.

M. BOWERS. ESQ.

THIS COPY HAS BEEN MADE BY OR WITH THE AUTHORITY OF THE DISTRICT LEARNING OFFICER PURSUANT TO S.47 OF THE COPYRIGHT DESIGNS AND PATENTS ACT 1988. UNLESS THE ACT PROVIDES A RELEVANT EXCEPTION TO COPYRIGHT. THIS COPY MUST NOT BE COPIED WITHOUT THE PRIOR PERMISSION OF THE COPYRIGHT HOLDER

SCALE 1:50, 1:2500 & 1:500


FEBRUARY 2000 03/110/1.

OAKWOOD BARNS.
29. HASLEMERE ROAD.
LIPHOOK.
HAMPSHIRE
GU30 7AL


LIPHOOK (01428.) 723777

DRAWN BY:- C.R.FISH.


08.MAR2000* 0888

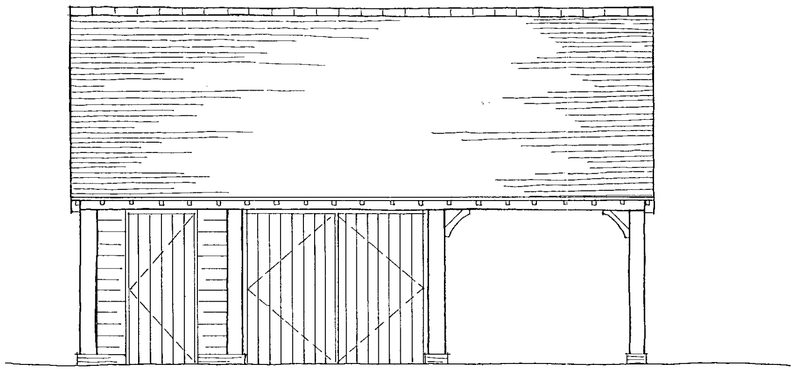

FRONT ELEVATION ~ AS PROPOSED.

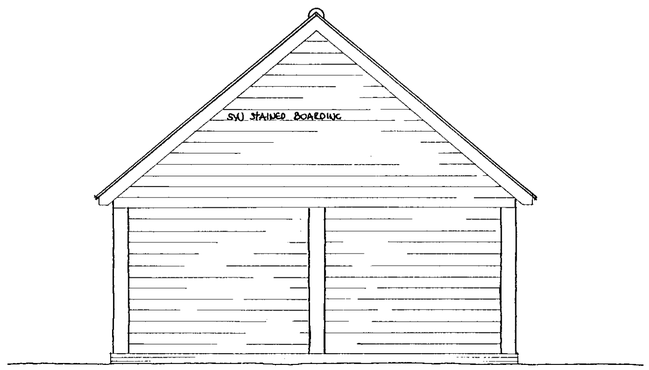


END ELEVATION (TYPICAL)

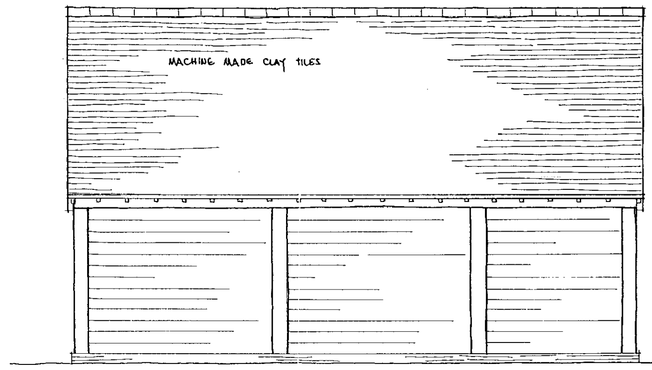

REAR ELEVATION.

EXTERNAL MATERIALS


ROOF :- MACHINE MADE CLAY TILES & FITTINGS.
POSTS :- OAK.
EXTERNAL BOARDING. ;- SW STAINED BOARDING.

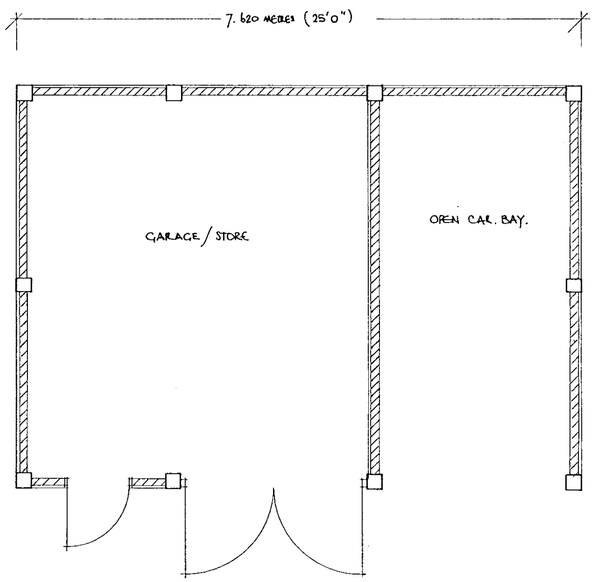

GROUND FLOOR PLAN ~ SCALE 1:50



SITE LOCATION PLAN ~ SCALE 1:2500

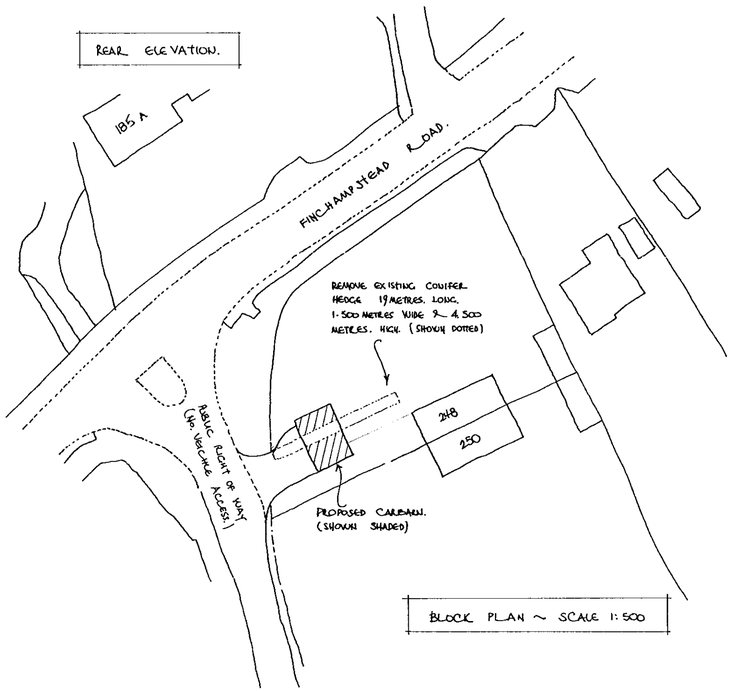

BLOCK PLAN ~ SCALE 1:500

REFUSED

248 FINCHAMPSTEAD ROAD, WOKINGHAM, BERKSHIRE.

M. BOWERS. esq.

SCALE 1:50, 1:2500 & 1:500


FEBRUARY 2000 08/110/1.

OAKWOOD BARNS.
29. HASLEMERE ROAD.
LIPHOOK.
HAMPSHIRE
GU30 7AL


LIPHOOK (01428.) 723777

DRAWN BY:- C.R. FISH.


08.MAR2000* 0888

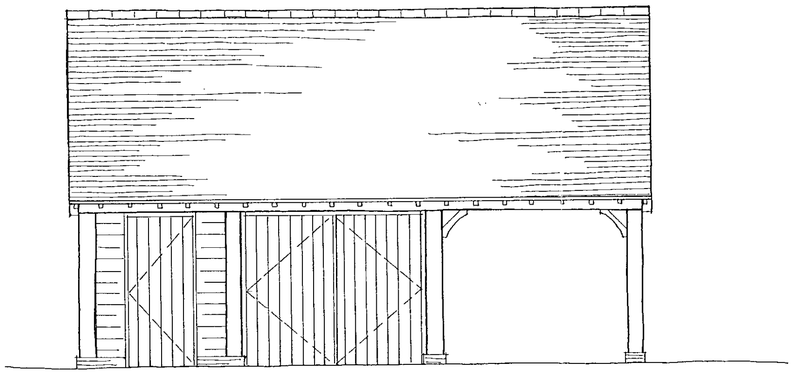

FRONT ELEVATION ~ AS PROPOSED.

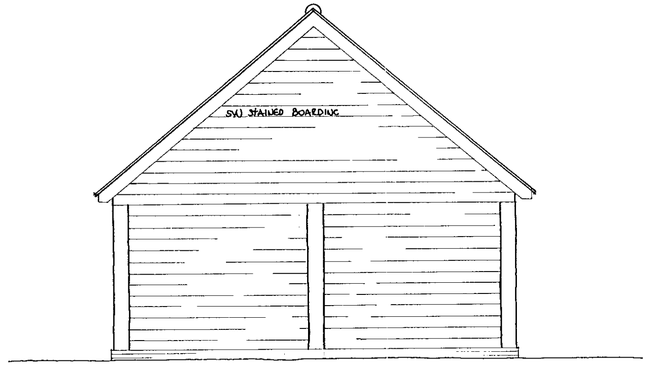


END ELEVATION (TYPICAL.)

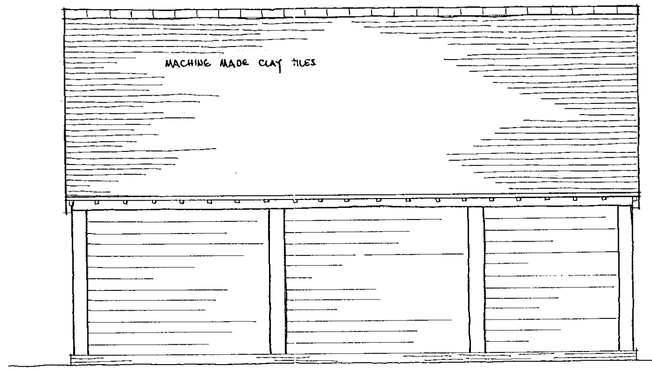

REAR ELEVATION.

EXTERNAL MATERIALS


ROOF :- MACHINE MADE CLAY TILES & FITTINGS.
POSTS :- OAK.
EXTERNAL BOARDING ;- SW STAINED BOARDING.

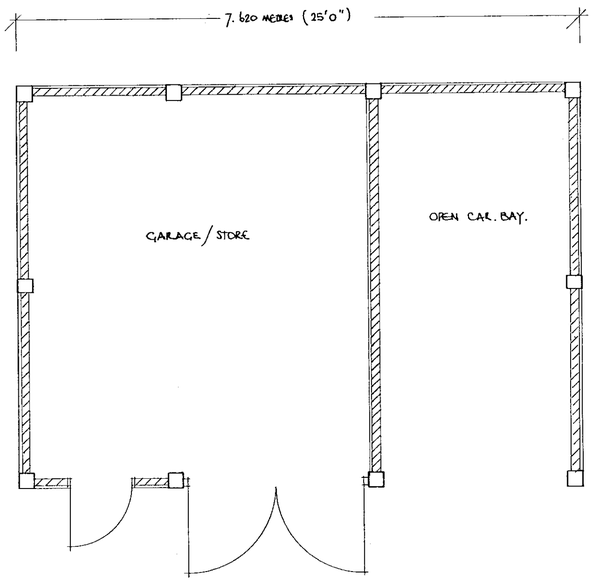

GROUND FLOOR PLAN ~ SCALE 1:50



SITE LOCATION PLAN ~ SCALE 1:2500

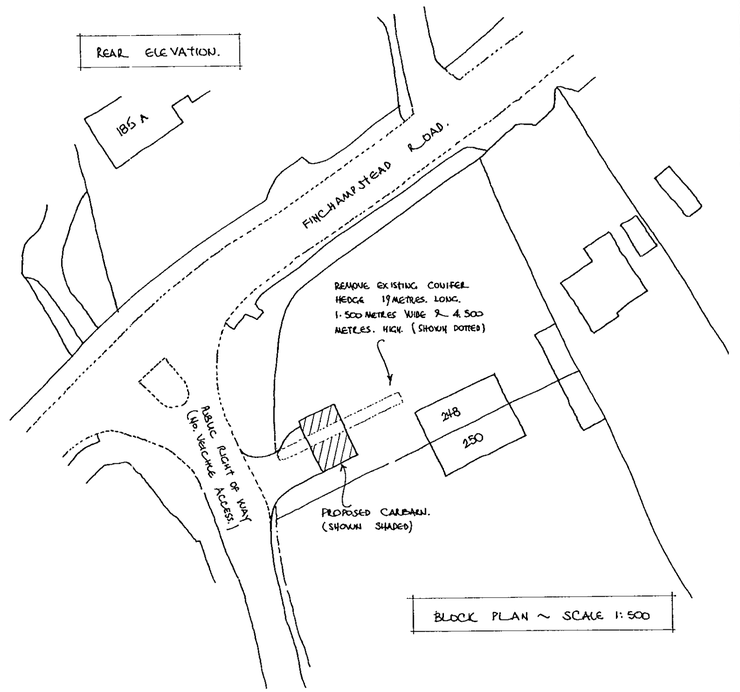

BLOCK PLAN ~ SCALE 1:500

REFUSED
REFUSED

248 FINCHAMPSTEAD ROAD, WOKINGHAM, BERKSHIRE.

M. BOWERS. esq.

SCALE 1:50, 1:2500 & 1:500

FEBRUARY 2000 08/110/1.

OAKWOOD BARNS.
29. HASLEMERE ROAD.
LIPHOOK.
HAMPSHIRE
GU30 7AL

LIPHOOK (01428.) 723777

DRAWN BY:- C.R. FISH.