

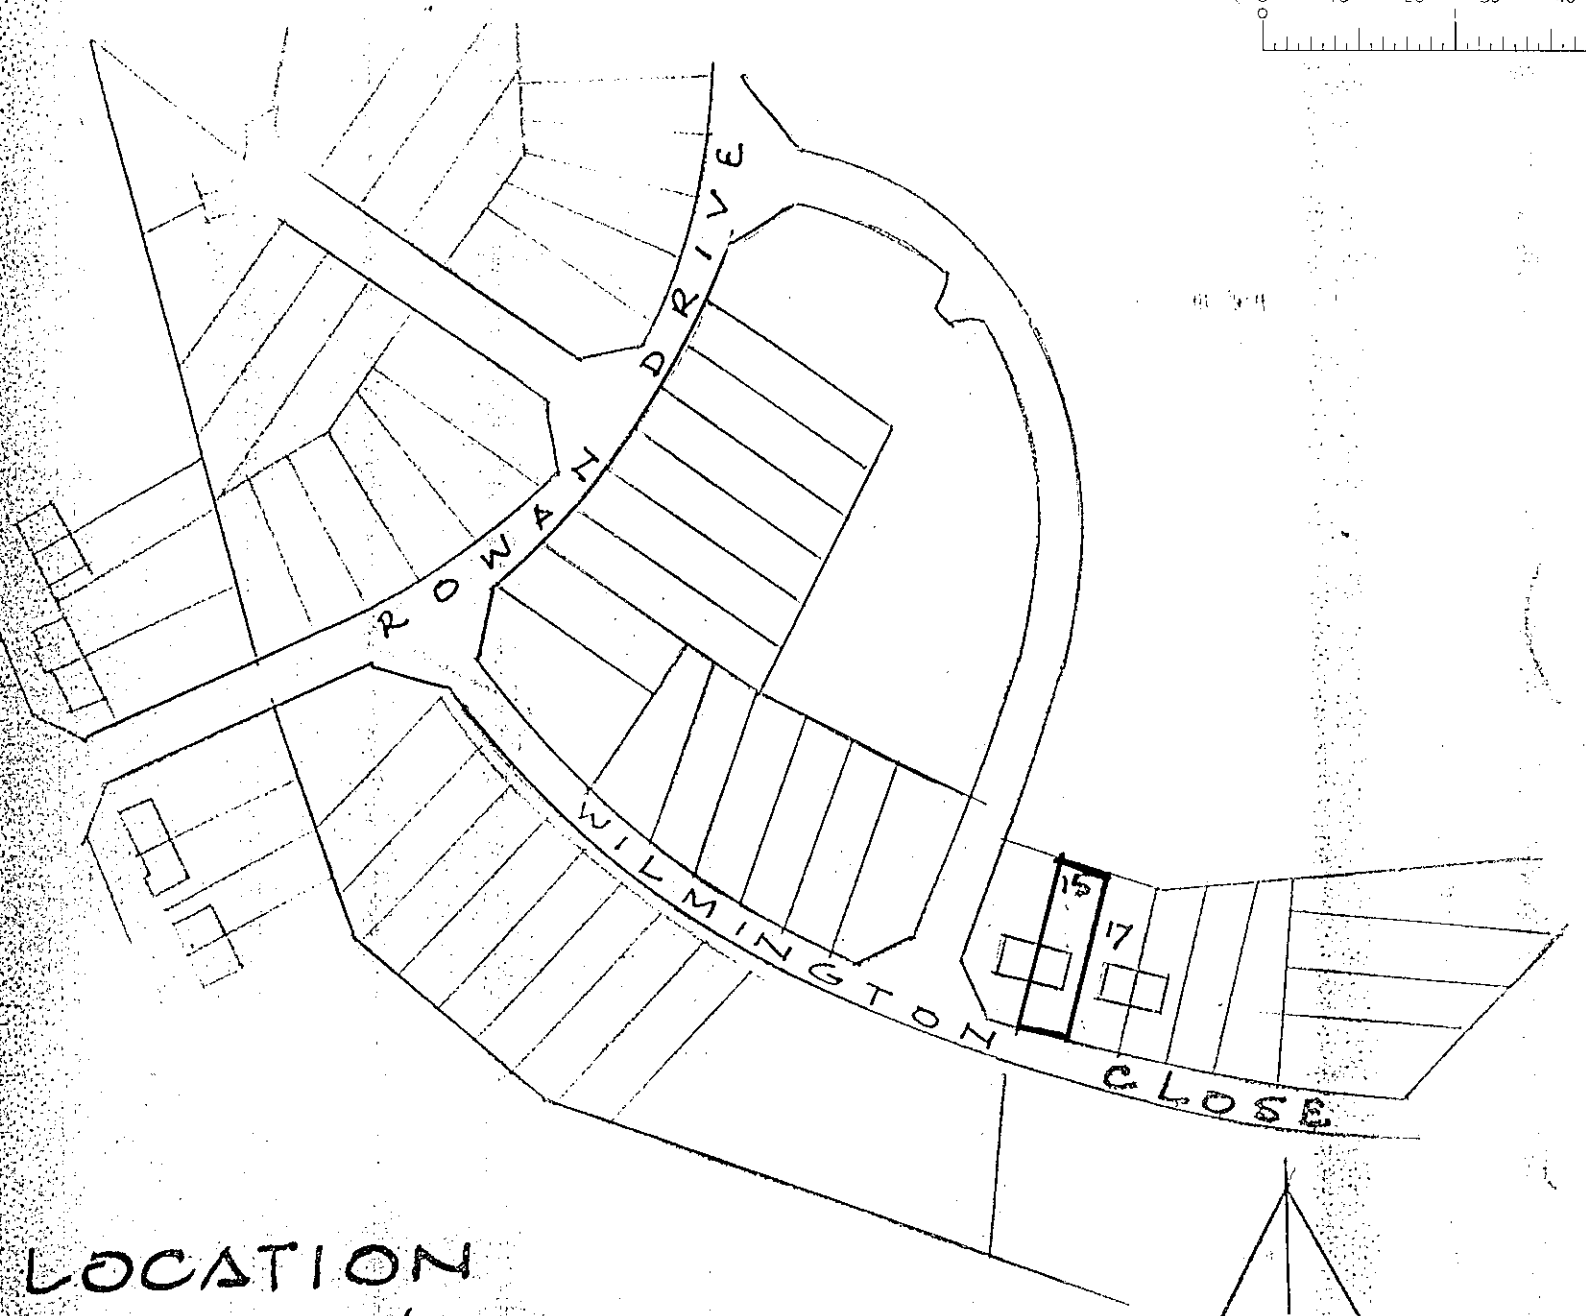



LOCATION
PLAN : 1'1250

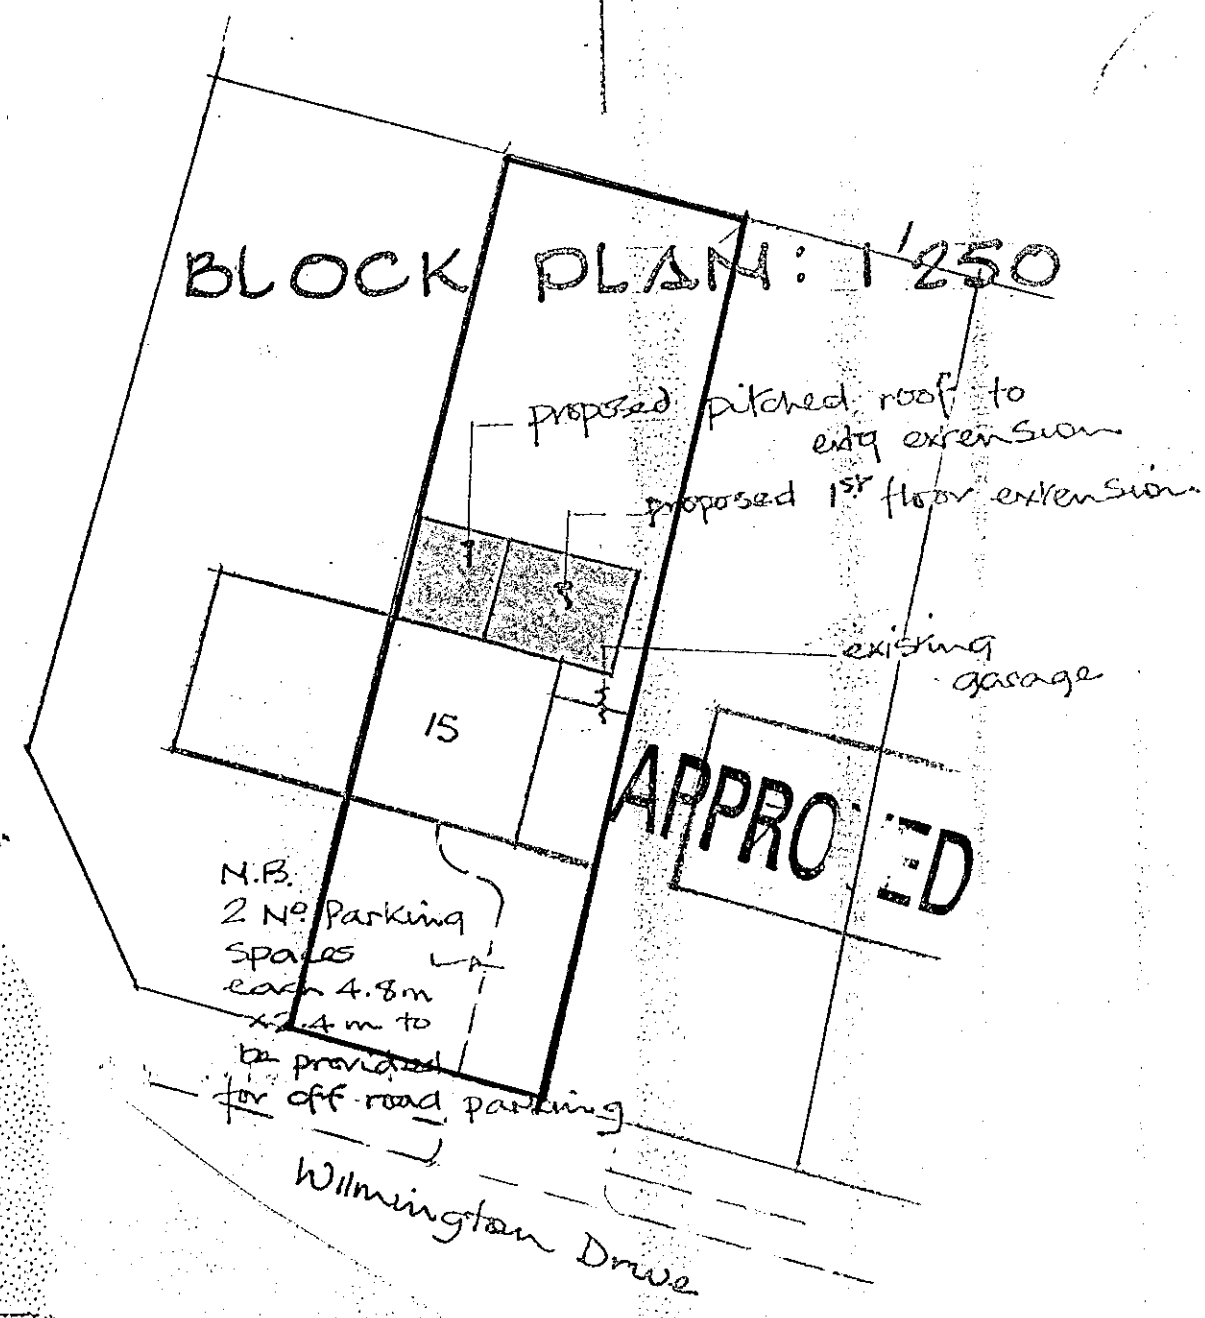


10.MAR2000* 0899

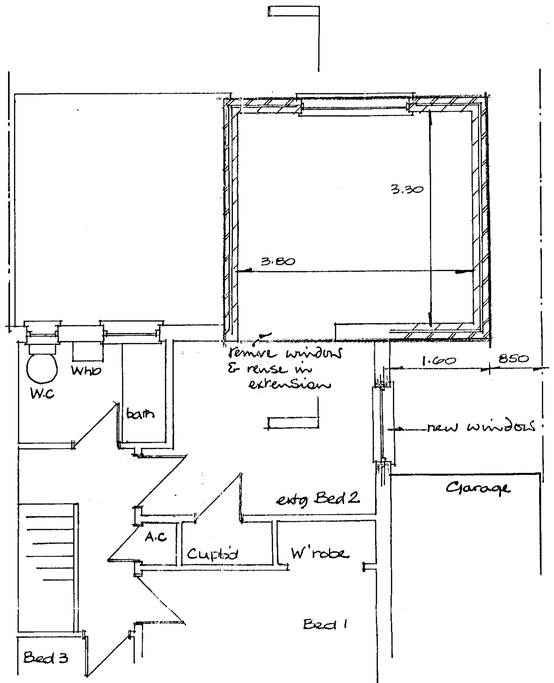

PLAN OF 1st FLOOR EXTENSION

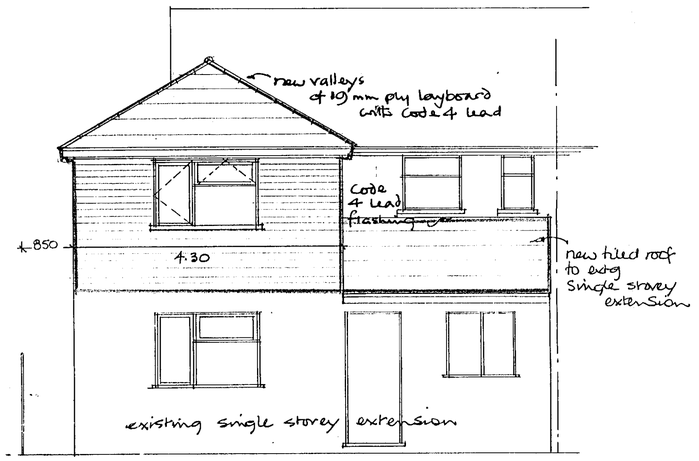


REAR ELEVATION

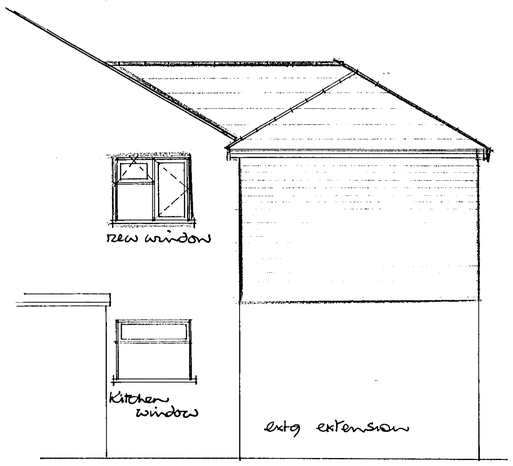


SIDE ELEVATION

Roof: Conc. interlocking tiles to match extg on 38×25 tanalized battens on untearable roofing felt to B.S.747
125×50 rafters @ 400%c's.

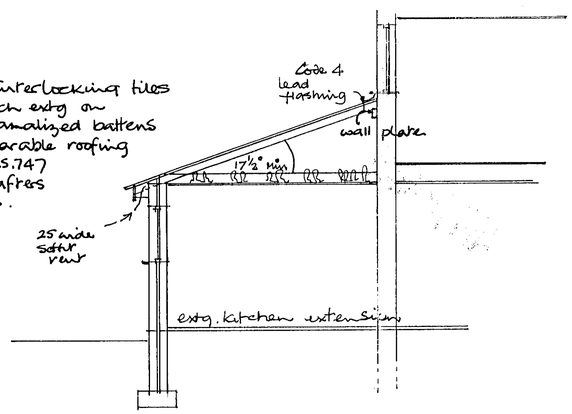


SECTION THRO' LOW LEVEL ROOF


Roof: Conc. interlocking tiles to match extg on 38×25 tanalized battens on untearable roofing felt to B.S.7477.
100×50 rafters @ 400%c's
175×50 ceiling joists @ 400%c's.
200 thick fibre glass insulation 9.5 p/bd. to ceiling

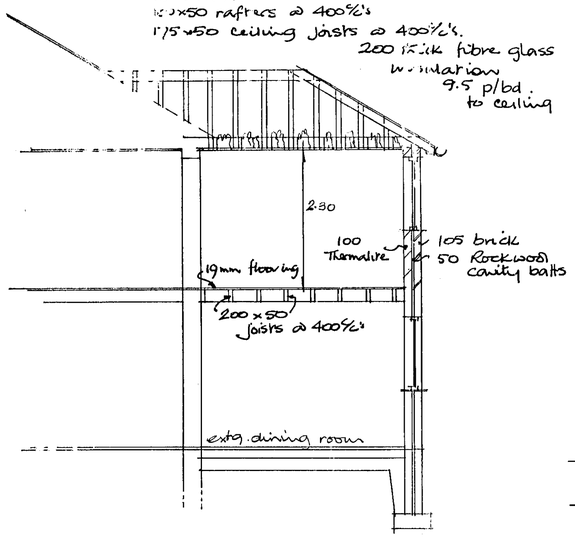

SECTION THRO' 1st FLOOR EXTN.

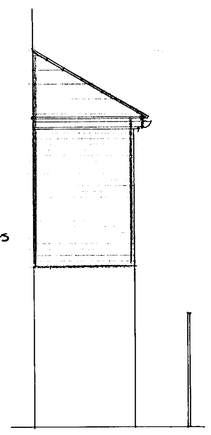

FRONT

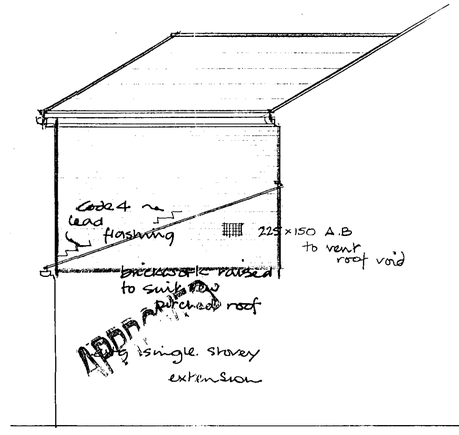

SIDE

REV	DATE

PROPOSED FIRST FLOOR EXTENSION AT 15 WILMINGTON CLO. WOODLEY FOR MR. D. HINTON

PROJECT

TITLE

DATE	SCALE	DRAWN	DRG No.	REV
JAN 00	1:50			

This drawing remains the copyright of Trencherwood Homes and should not be copied or reproduced without consent.

AARQUE AVONMOUTH 286

9/6/00