


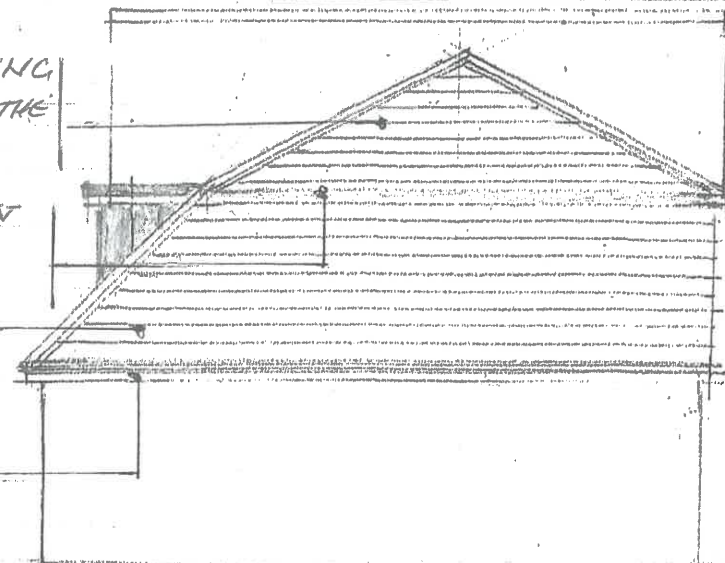

REAR (NORTH) ELEVATION:

CONCRETE INTERLOCKING
ROOF TILES TO MATCH THE
EXISTING HOUSE ROOF

COPE 4 LEAD FLASHING AT
CHANGE IN ROOF PITCH
PLAIN TILE HANGING
OR SUSTAINABLE
TIMBER BOARDING
R.V. GOODS AND
EAVES DETAILS TO
MATCH EXISTING
HOUSE




SIDE (EAST) ELEVATION:




FRONT (SOUTH) ELEVATION:

UPVC WINDOWS TO
MATCH EXISTING HOUSE
PATTERNS
LEAD EFFECT GRP
DORMER CONSTRUCTION

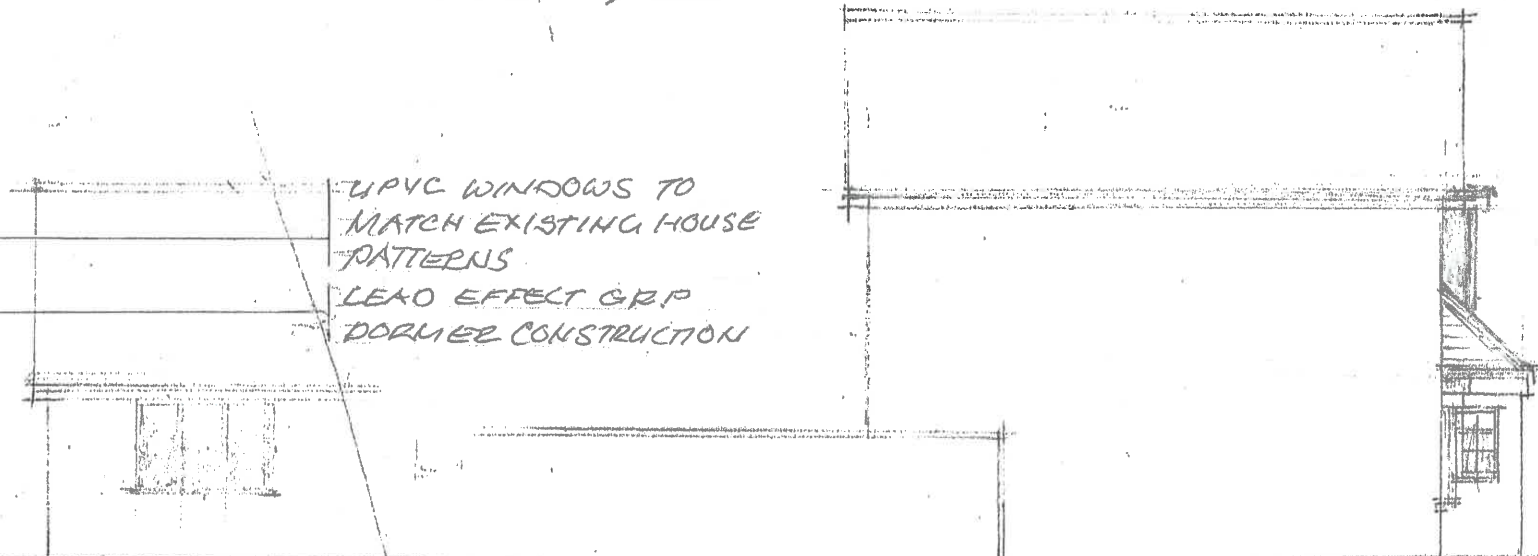

SIDE (WEST) ELEVATION:

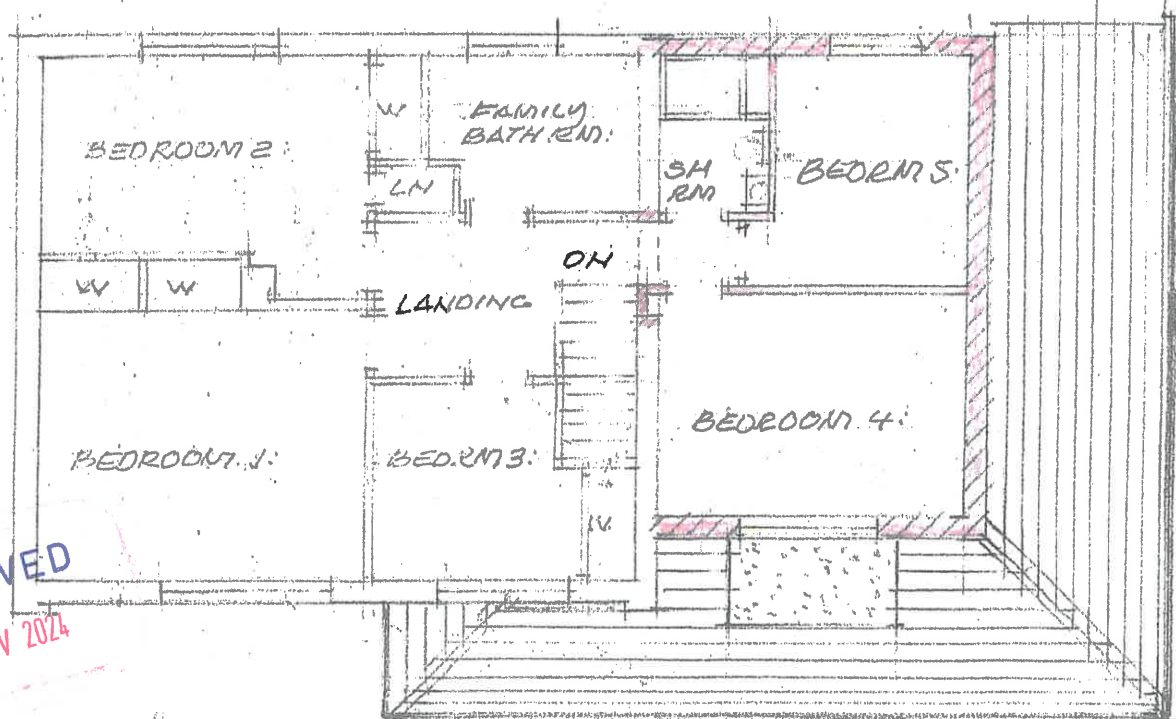

FIRST FLOOR PLAN:

SCALE: 0 1 2 3 4 5

FIRST FLOOR PLAN
AND ELEVATIONS AS PROPOSED

"JALES" NINEMILE RIDE
CROWTHORNE
BERKSHIRE: RG403LU
for G. SMITH ESQ

SCALES: 1:100 & A3
DATE: JANUARY 2023.
DRAWING
NUMBER 231-4

G. R. TOURNOFF: D'ARCH.
55A, HEATH LANE:
FARNHAM
SURREY:
GU9 0PR: (01252 715787)

RECEIVED
12 NOV 2024

"RED GABLES"

