


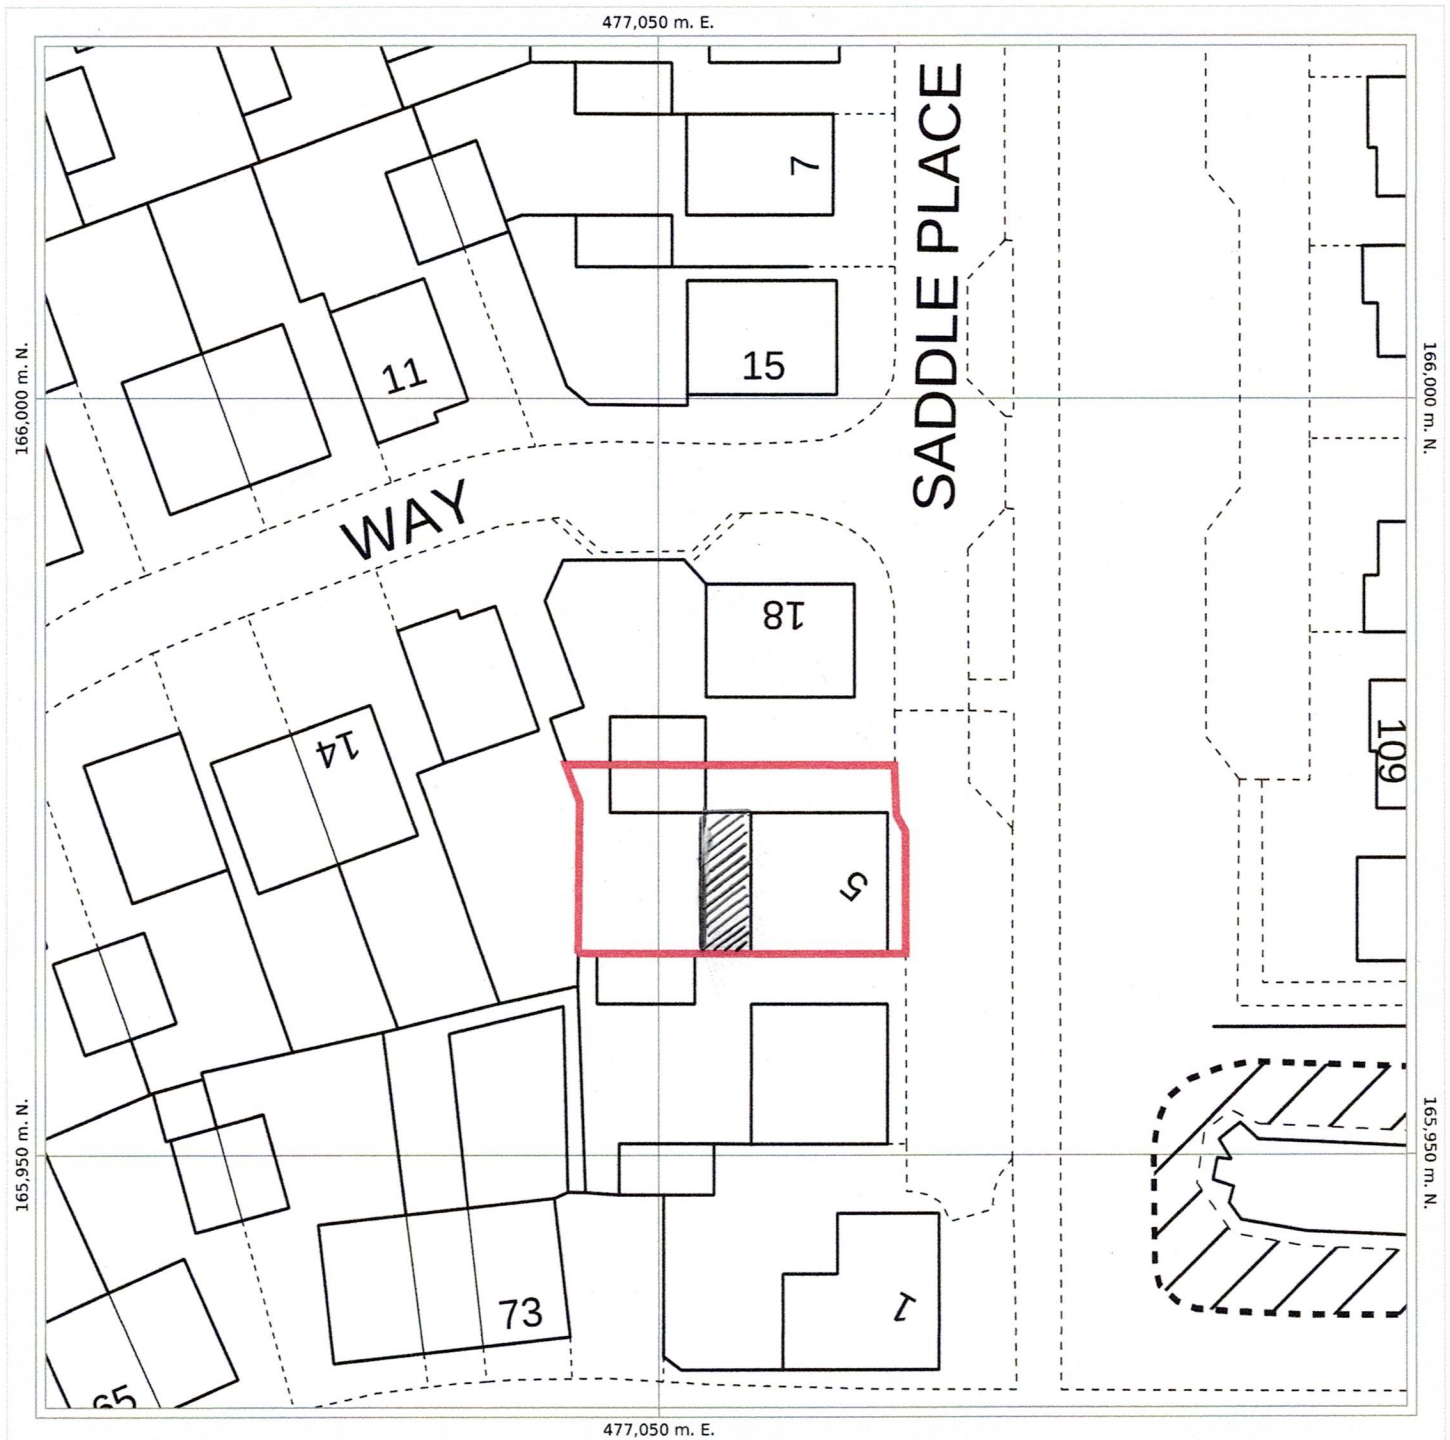


Date of Production: April 28th, 2026

© Crown copyright and database rights 2026 Ordnance Survey AC0000824000.

The representation of a road, track or path is no evidence of a right of way.
The representation of features and lines is no evidence of a property boundary.

Order Licence Reference: SP159596

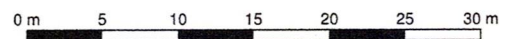

Ground Scale: 1:500
Bottom Left: 477009 165933 Top Right: 477099 166023
Center: 477054 165978
Area: 90m x 90m

5, SADDLE PLACE, ARBORFIELD
GREEN, READING, RG2 9LJ