


Bearwood Recreation Ground Car Park

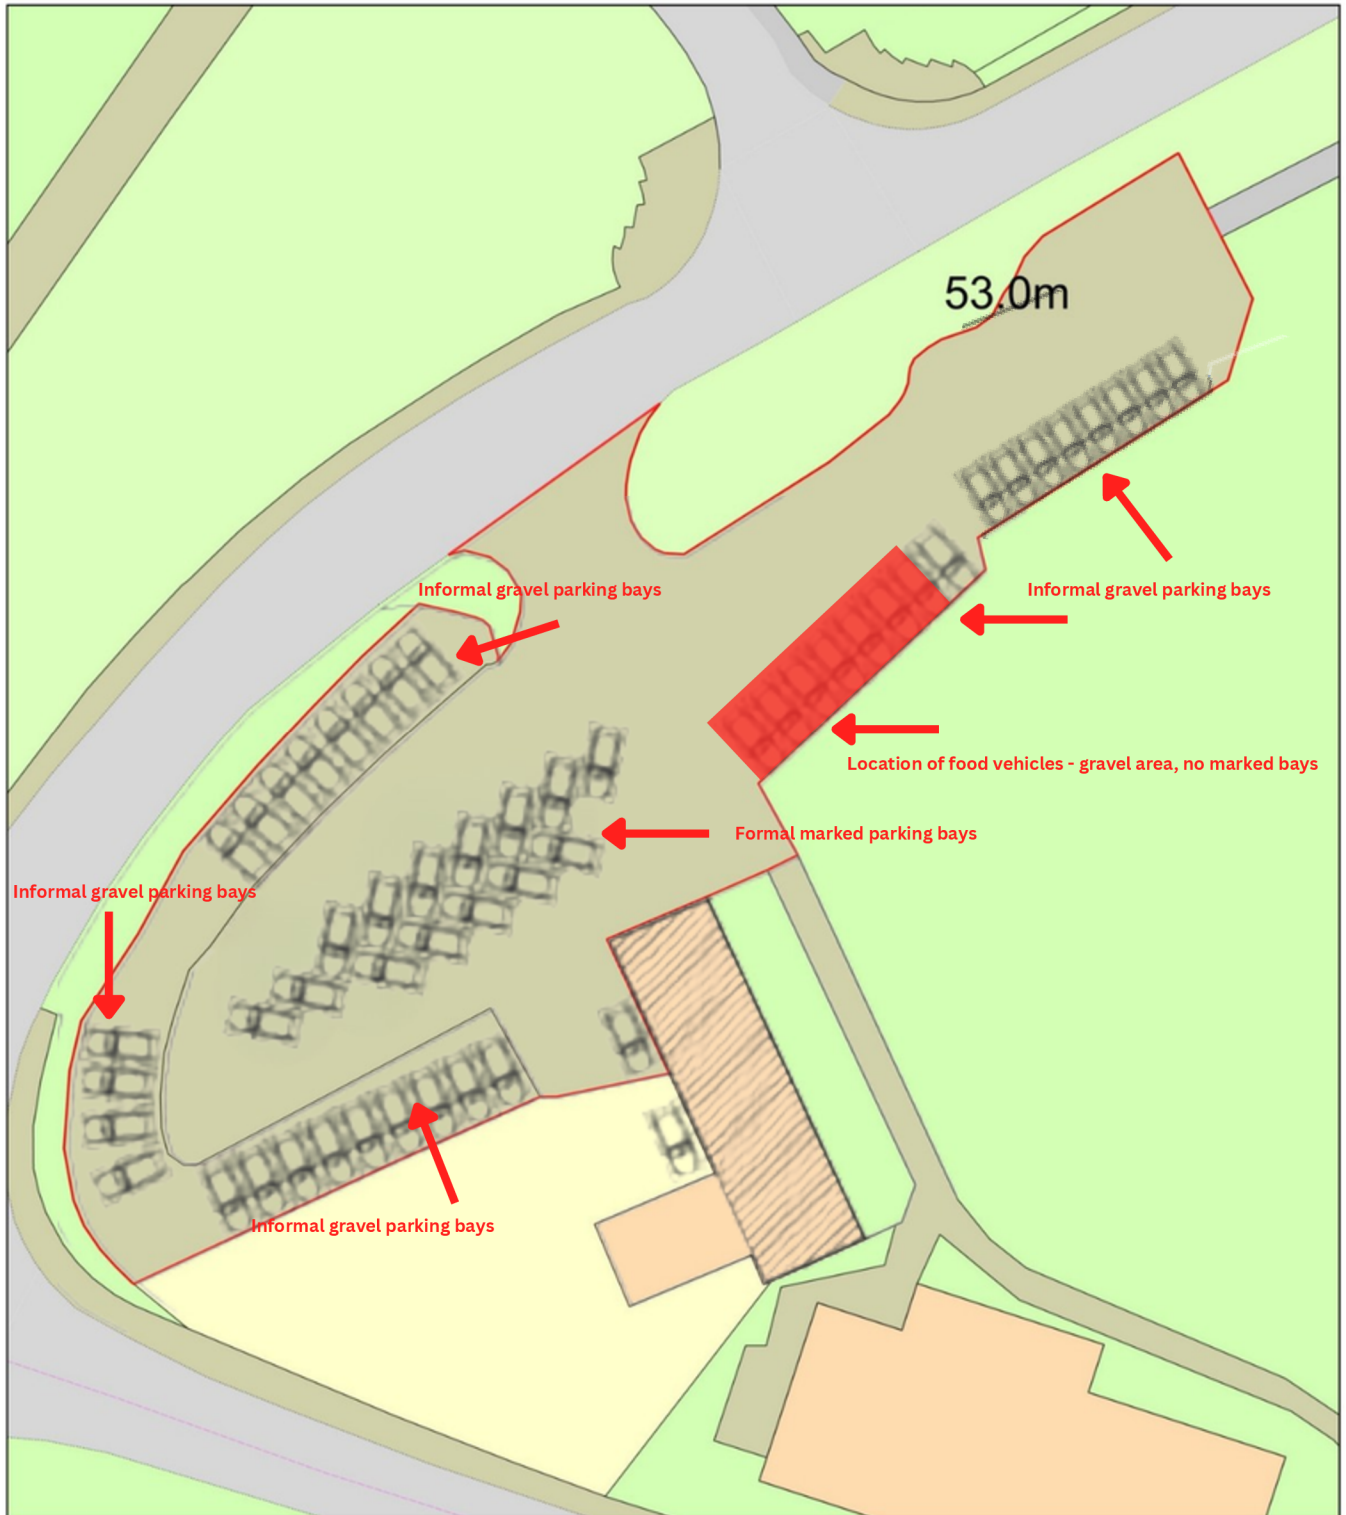

0 20
Metres



Plan Produced for: Marcia Milsom

Date Produced: 05 Aug 2026

Plan Reference Number: TQRQM26217154453899

Scale: 1:500 @ A4