




2. Proposed Front Elevation (South)

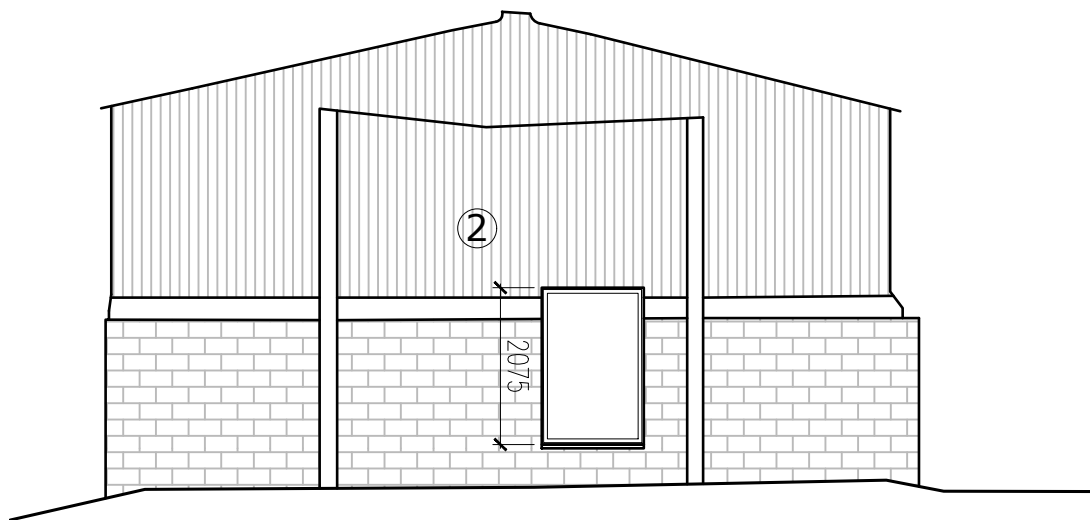


3. Proposed Side Elevation (East)

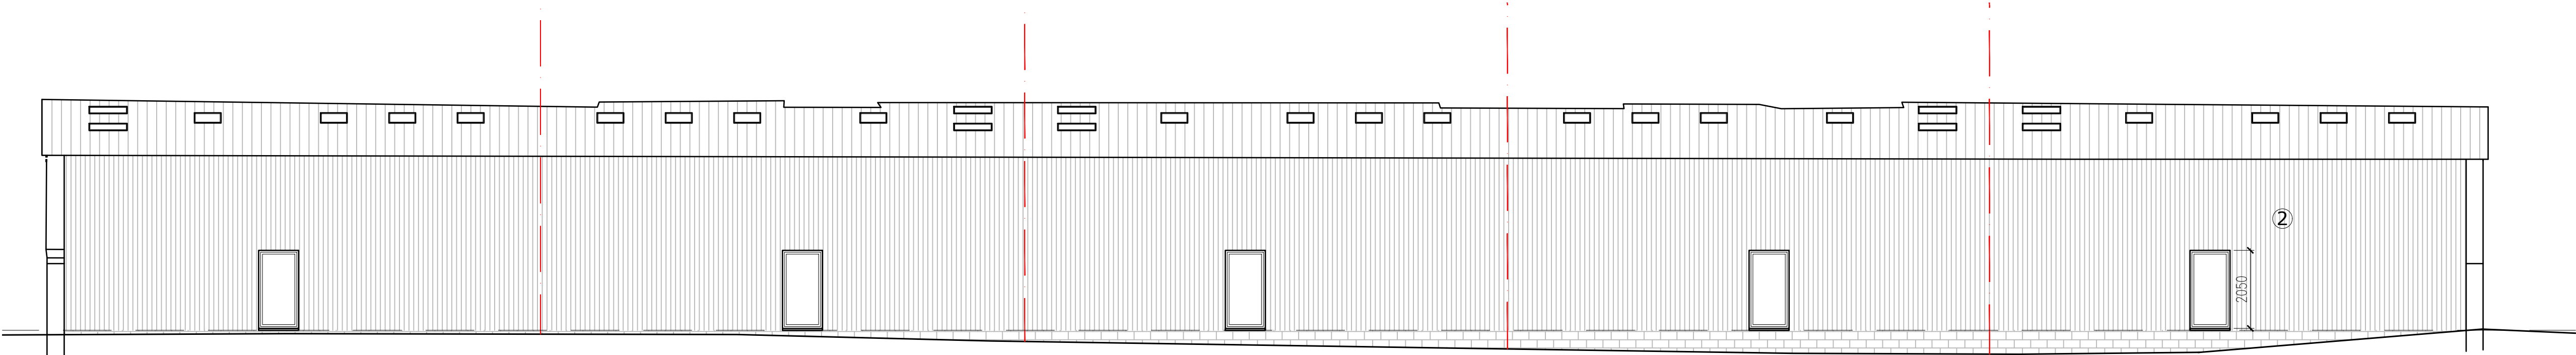

6. Proposed Front Section Elevation (South)

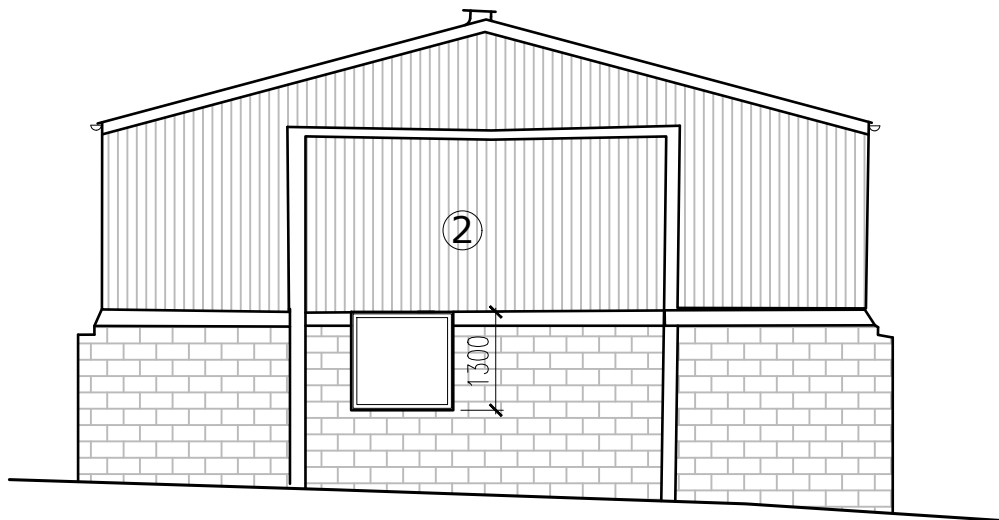

5. Proposed Side Elevation (West)

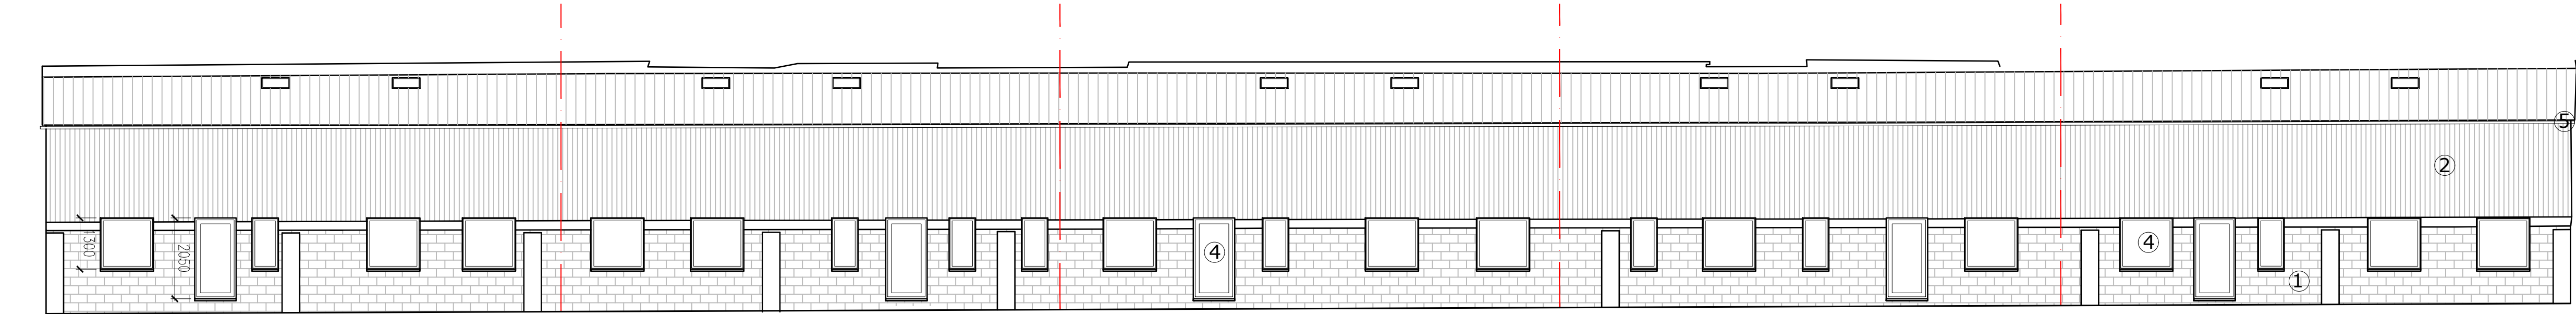

4. Proposed Rear Elevation (North)

Accommodation Schedule


Plot 6 - 94sqm
Plot 7 - 94sqm
Plot 8 - 94sqm
Plot 9 - 94sqm
Plot 10 - 94sqm

Total proposed volume - approx. 3025m3

Area to be Removed from demolition - Approx. 103sqm

Materials Key

- Existing blockwork to be retained
- New cladding to match existing
- Existing roof material to be retained
- New PVC double glazed windows and doors, colour, black
- Galvanised metal rainwater goods

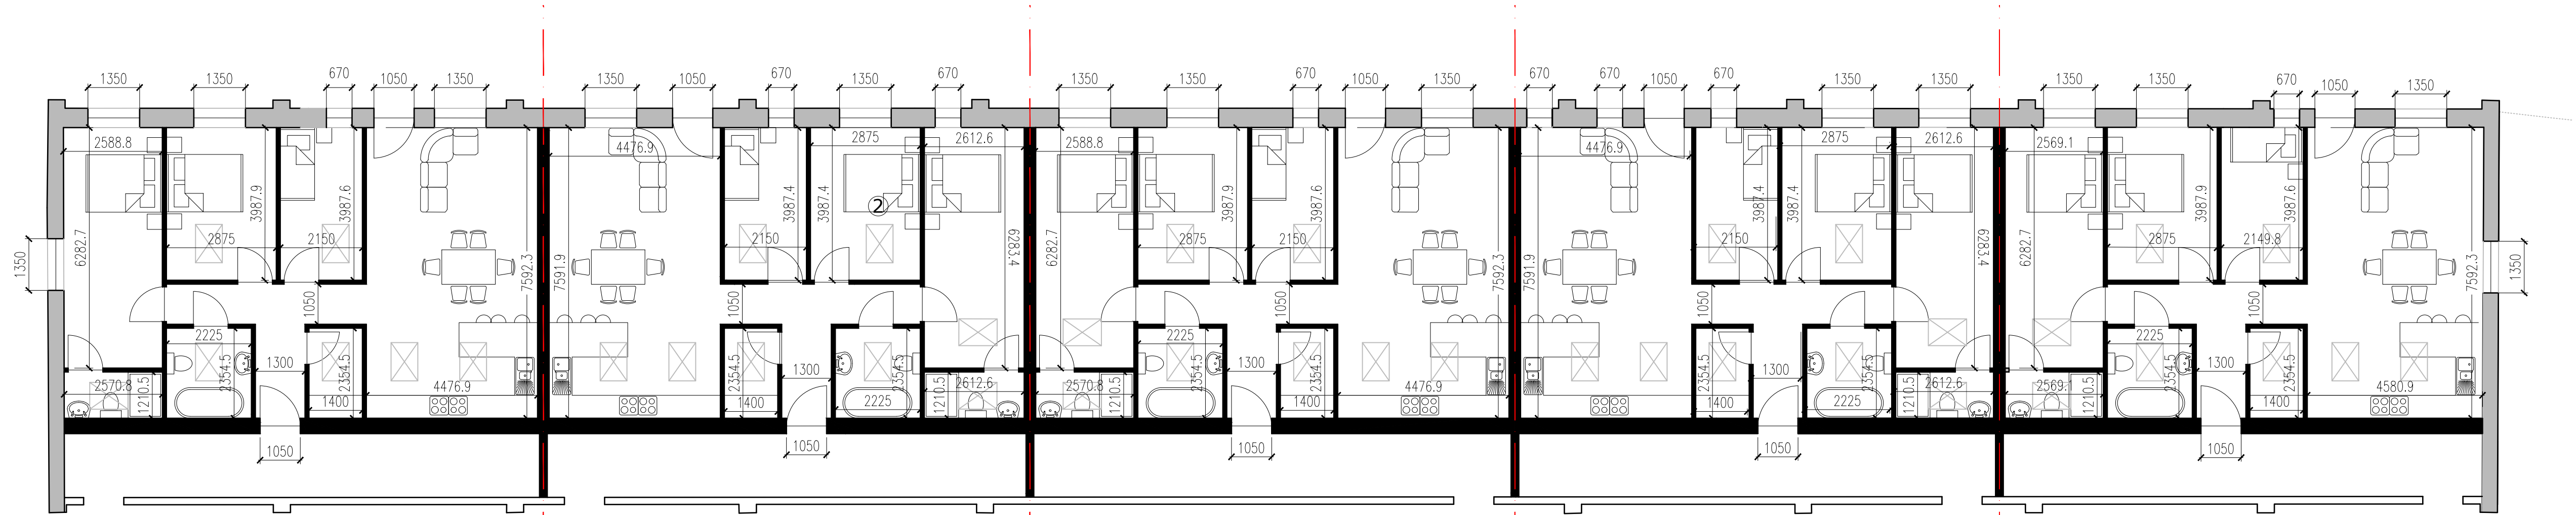

1. Proposed Ground Floor Plan

